



SOUTH EAST ELEVATION

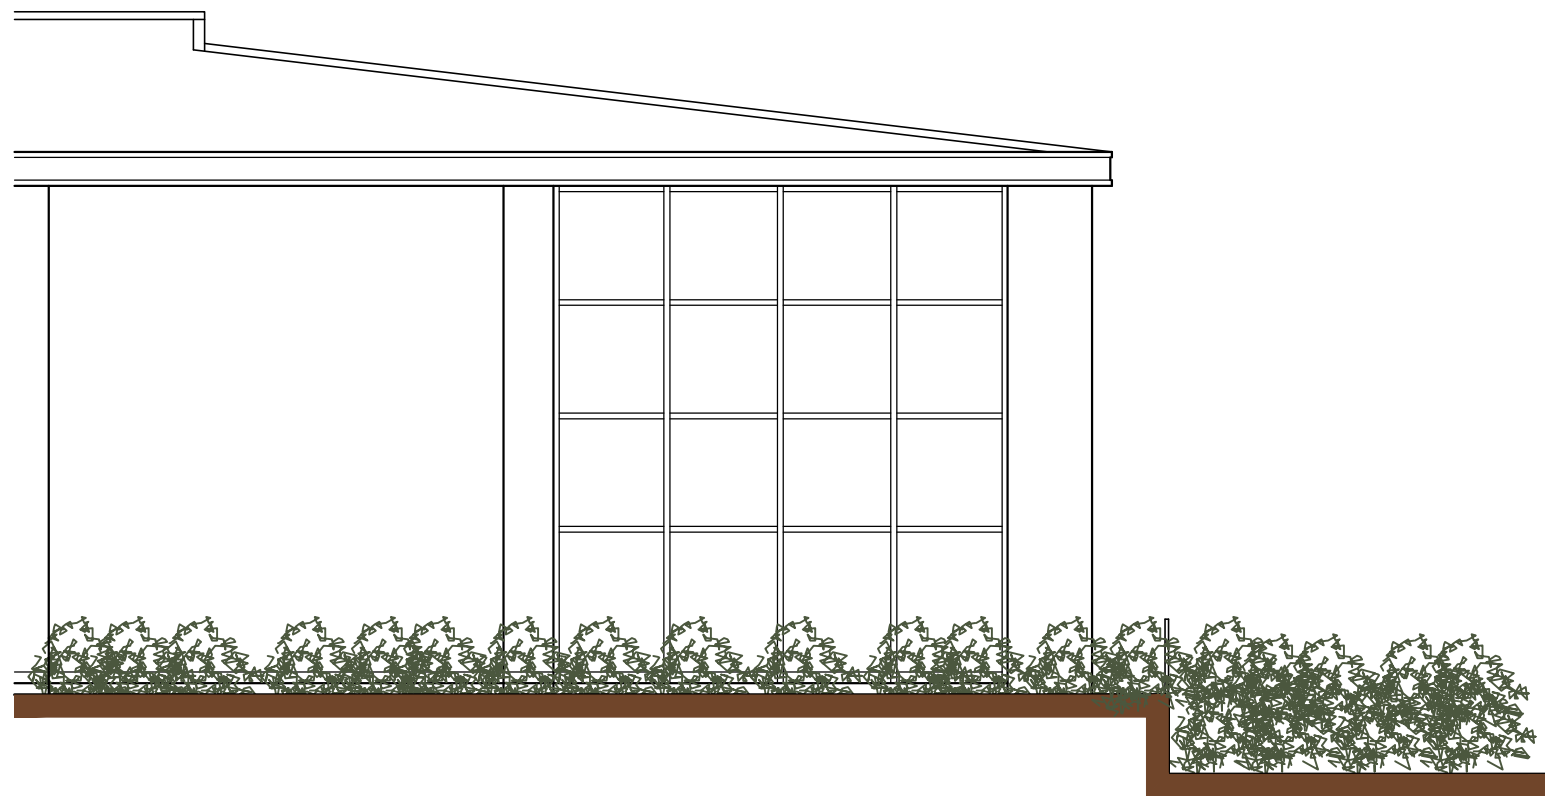

SOUTH WEST ELEVATION

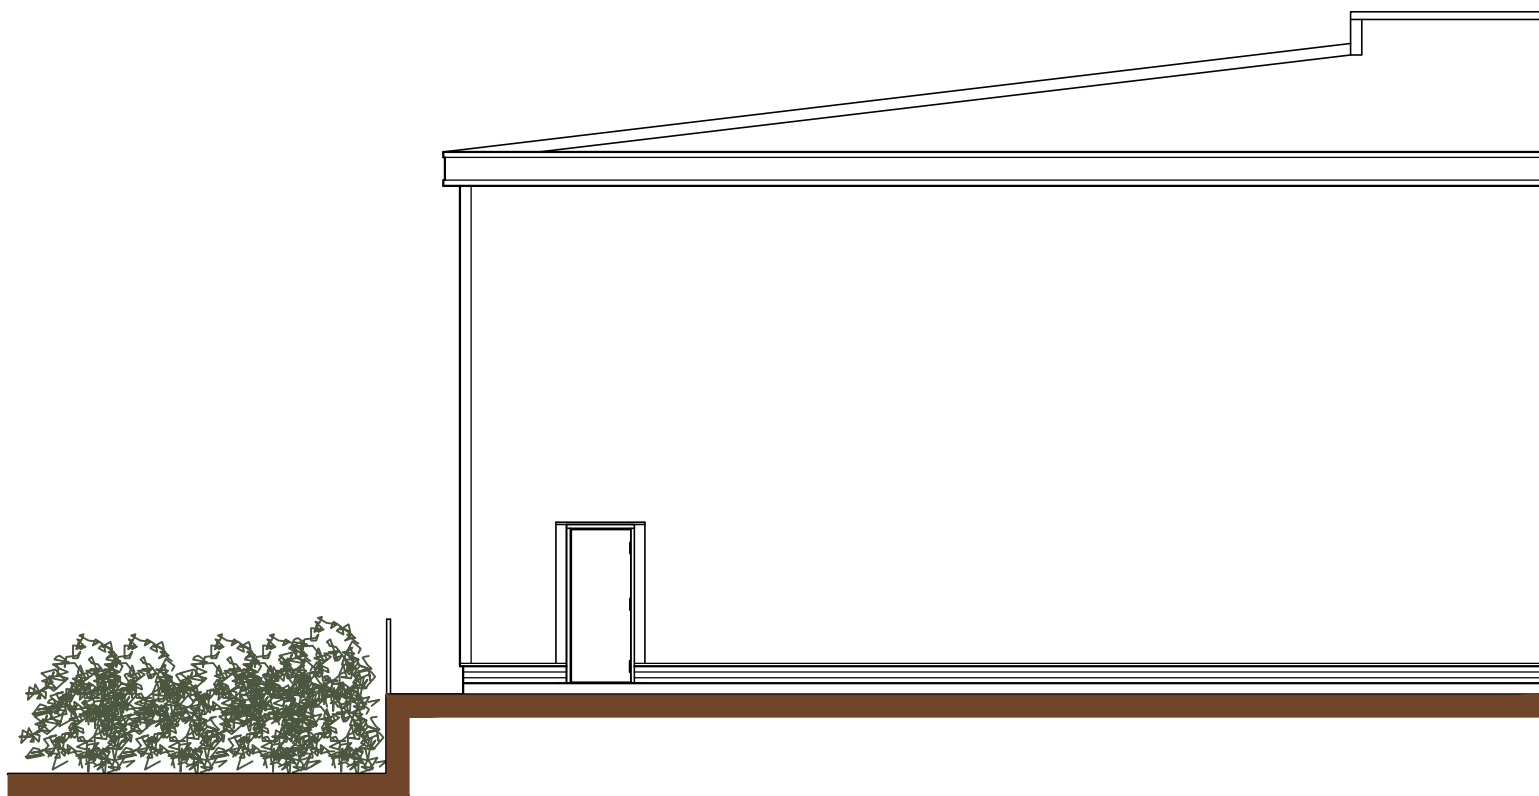

NORTH EAST ELEVATION

EXISTING BUILDING ELEVATIONS
SCALE: 1:100

Notes:

This document is the property of David Trundle Design Services Ltd and may not be reissued, loaned or copied in part or in whole without written permission © 2015



All dimensions are in millimetres unless stated otherwise.

It is recommended that information is not scaled off this drawing.

This drawing should be read in conjunction with all other relevant information, specifications & schedules.

If this drawing is received electronically it is the recipients responsibility to print the document at the correct scale.

All dimensions to be checked on site prior to commencing work and any discrepancies to be advised immediately.

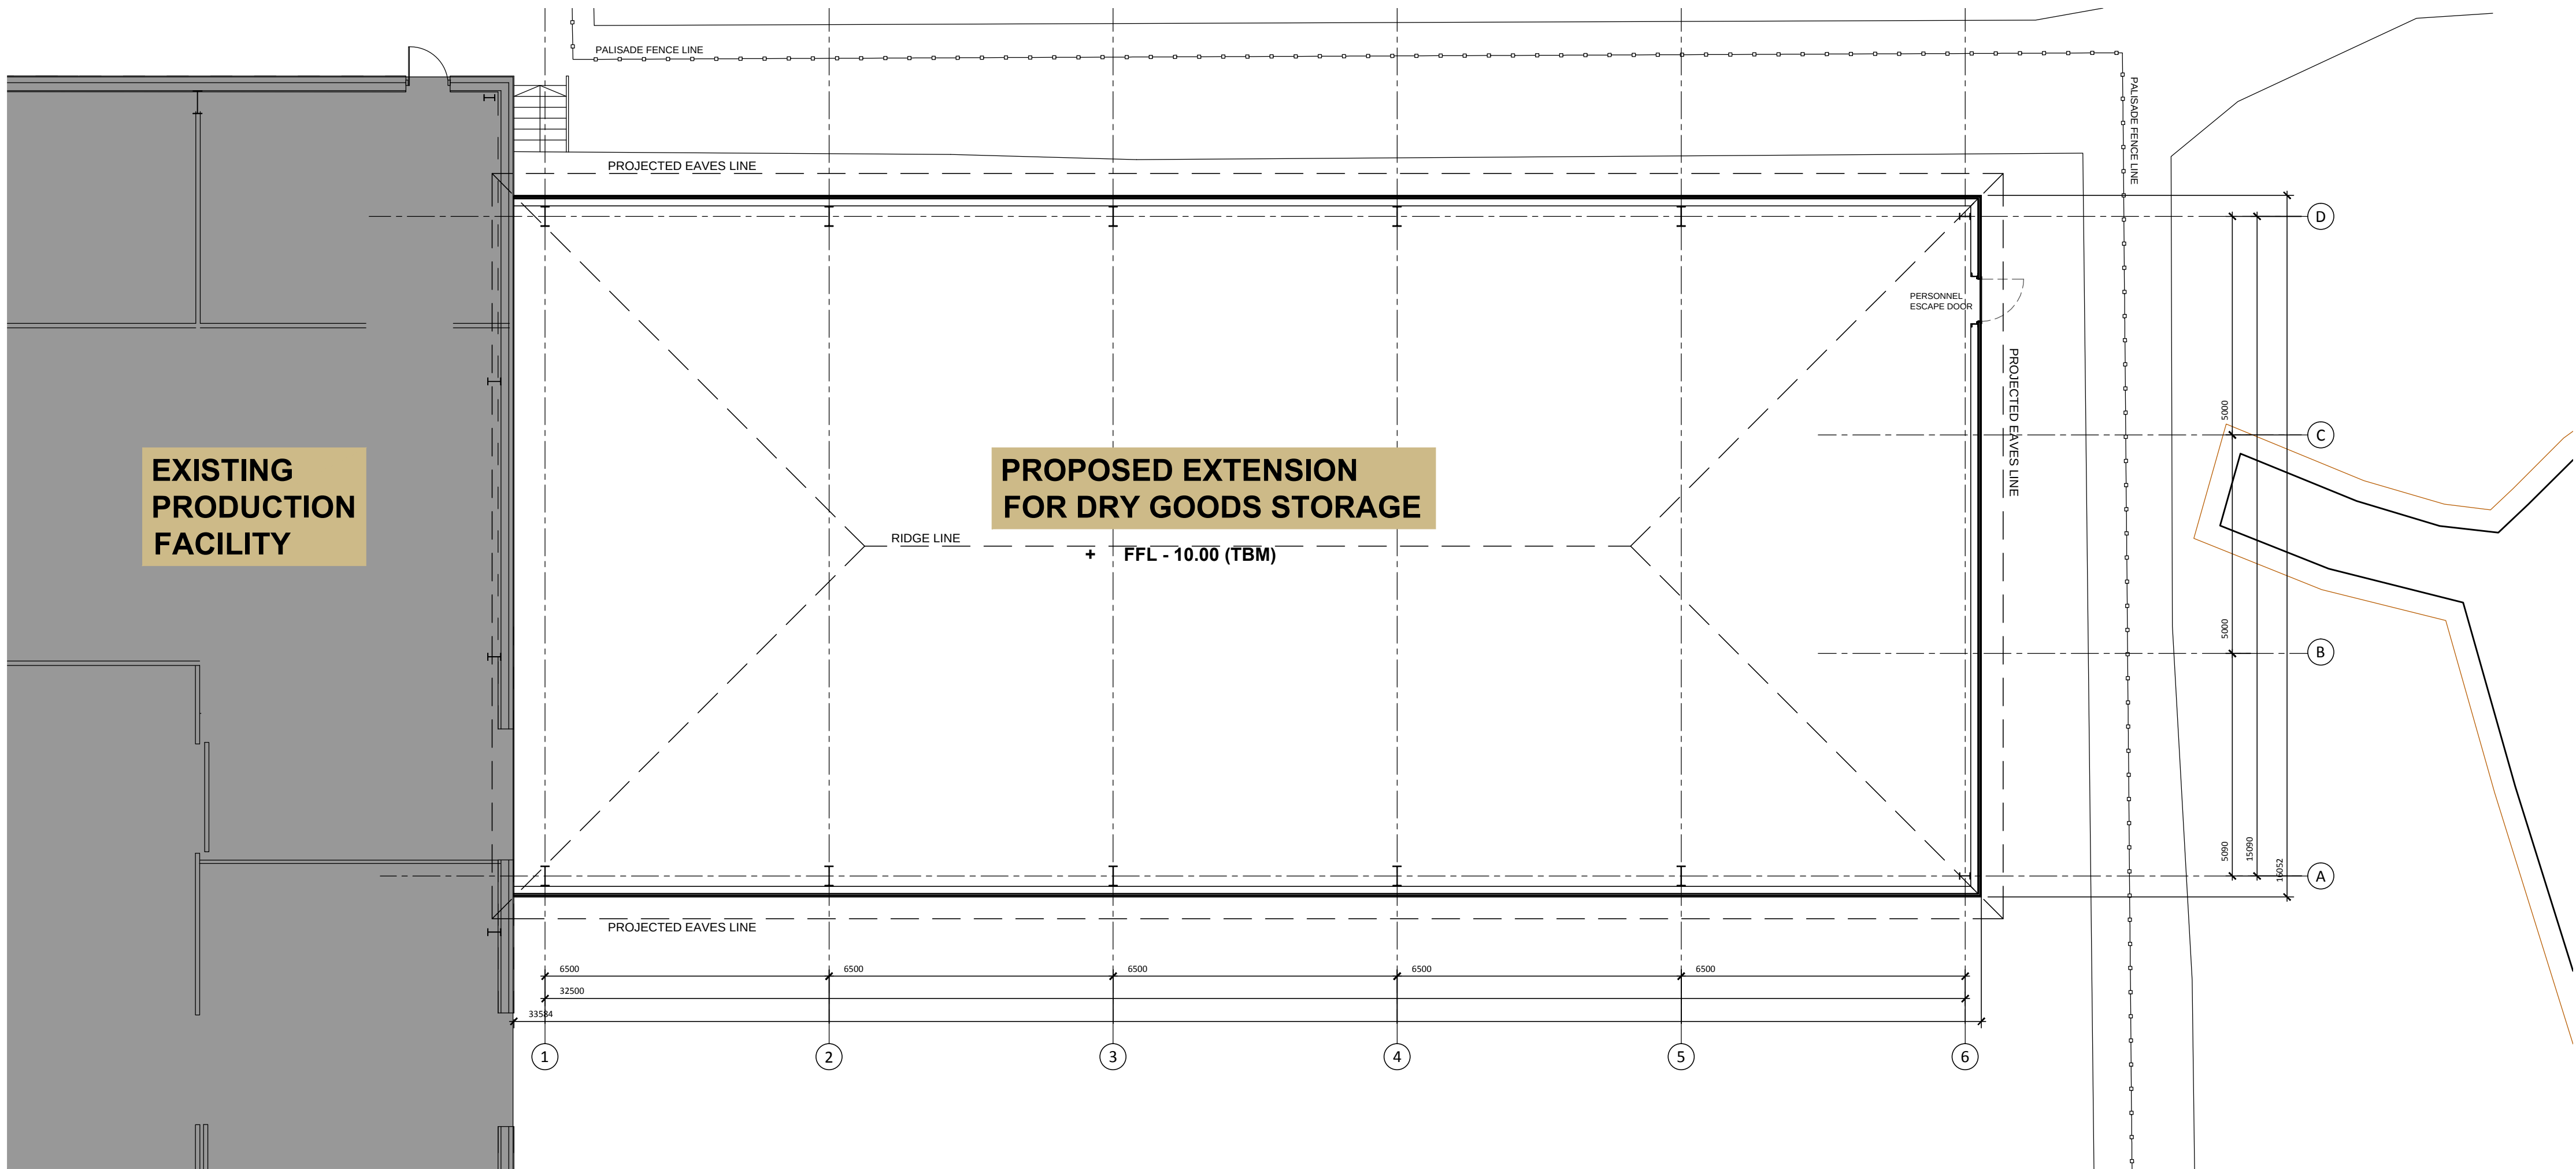 

PROPOSED BUILDING PLAN
SCALE: 1:100

-			-
no.	date	amendment description	
Revisions			
Drawing Status:		PLANNING	

trundley

DESIGN SERVICES

www.trundley.com

Salgate Barn
Islington Road
Tiney Al Saints
King's Lynn
Norfolk
PE34 4RY
Tel: 01533 617700
Fax: 01533 617874
Email: enquiries@trundley.com

Project Title:
**CRASWICK CONVENIENCE FOODS
VALLEY PARK**

PROPOSED EXTENSION FOR DRY GOODS STORAGE
Drawing Title:
PROPOSED BUILDING PLAN & EXISTING ELEVATIONS

Scale: NTS @ A1 Date: AUGUST 2015 Drawn: TN

Drawing Number: 15-L18-PL003 Revision:

Checked by: Date:

If this drawing is unsigned in the check box then the drawing is an unauthorised issue and should not be used for any purposes