
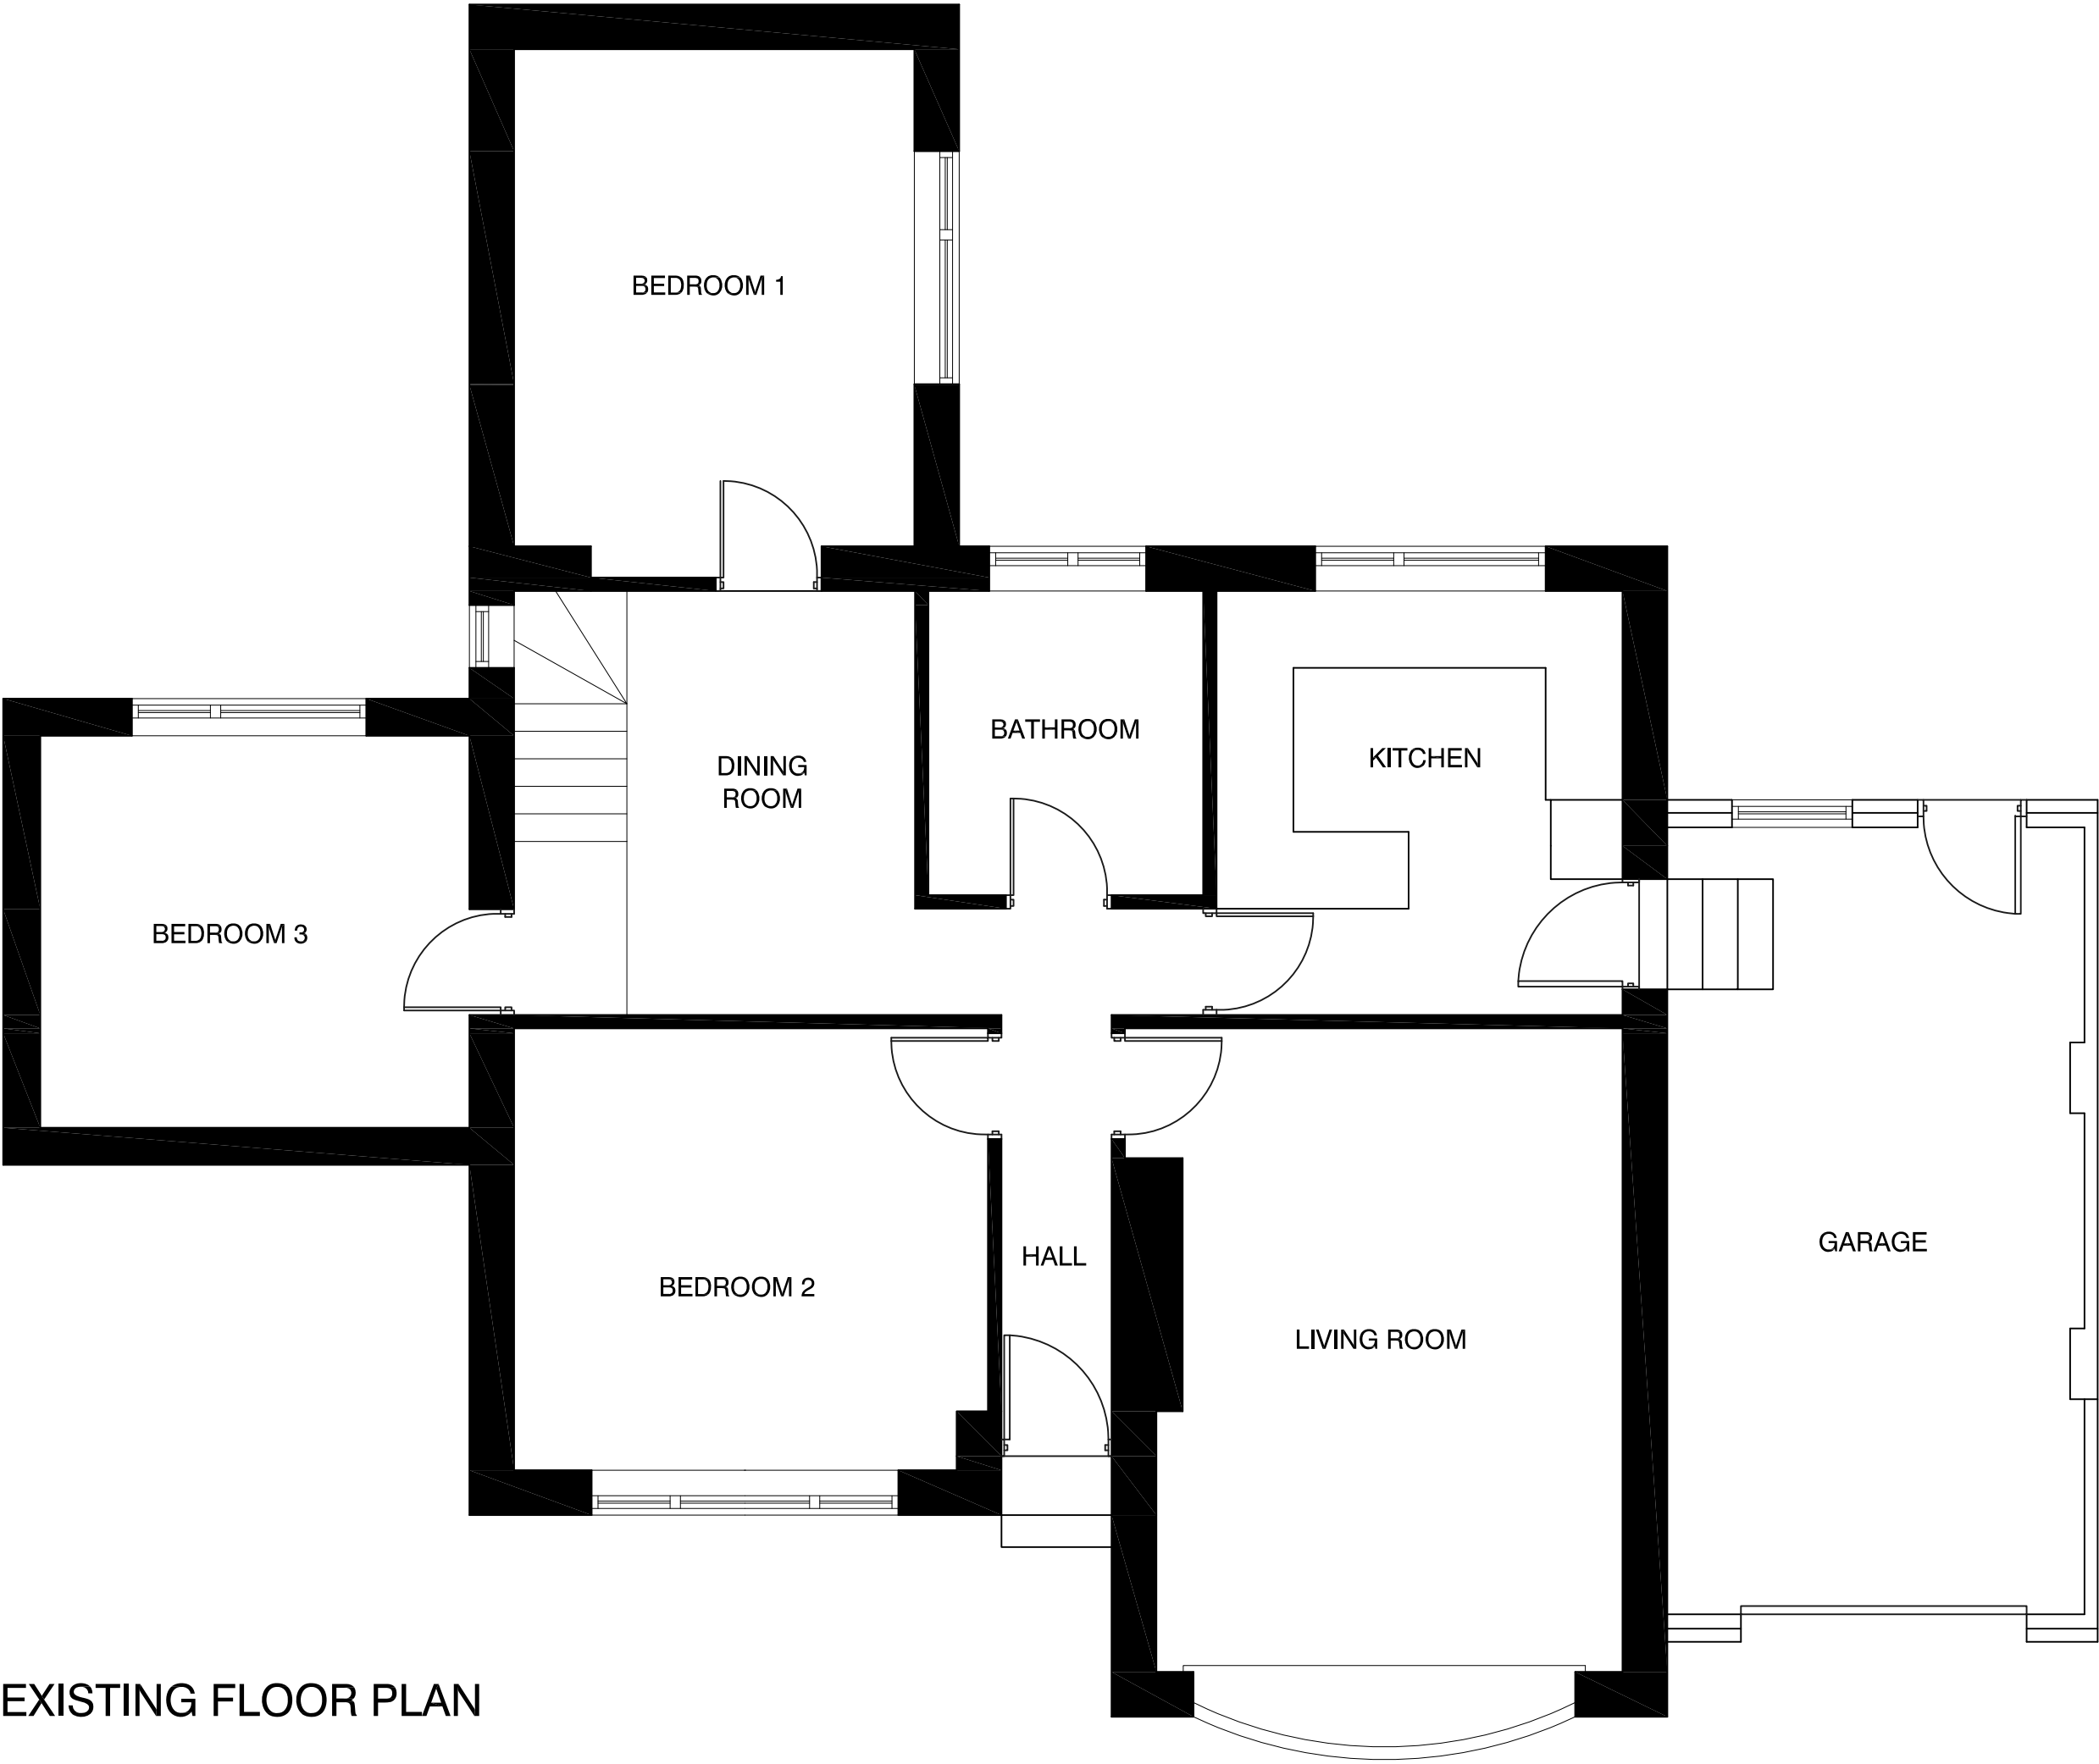


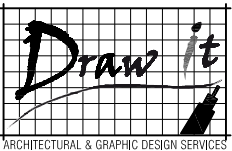

EXISTING FLOOR PLAN

Rev:	Date:	Description:	By:
 0 7 7 6 2 6 5 6 1 8 7  steven@drawit.biz  www.drawit.biz 15 Medway Close Barugh Green Barnsley S75 1NY  ARCHITECTURAL & GRAPHIC DESIGN SERVICES			
Purpose:		PRELIMINARY	
Status:		EXISTING FLOOR PLAN	
Client:		Mr & Mrs Corson	
Site Address:		5 Merlin Close, Birdwell Barnsley, S70 5SA	
Project:		Proposed Utility/Wc Extension with replacement roofs to Garage & Bed 3	
Drawn by:		Date:	25/03/10
Scale:		Dwg No:	1003_102
SH			
1:50			