

Notes:

PLANNING DRAWINGS, NOT TO BE USED FOR BUILDING REGULATIONS OR CONSTRUCTION PURPOSES
COPYRIGHT OF THIS DRAWING BELONGS TO DESIGNSPACE ARCHITECTS, STRICTLY NO COPYING, HIRING OR LENDING WITHOUT AUTHORISATION

Revision: --

Revision List:

0 5m


Project Name: Bruce Lodge, Pilley Hills

Drawing Title: Floor Plans - PROPOSED


Drawing Number: 1057/TP/005

Scale: 1:100@A3


Date: Sept 12

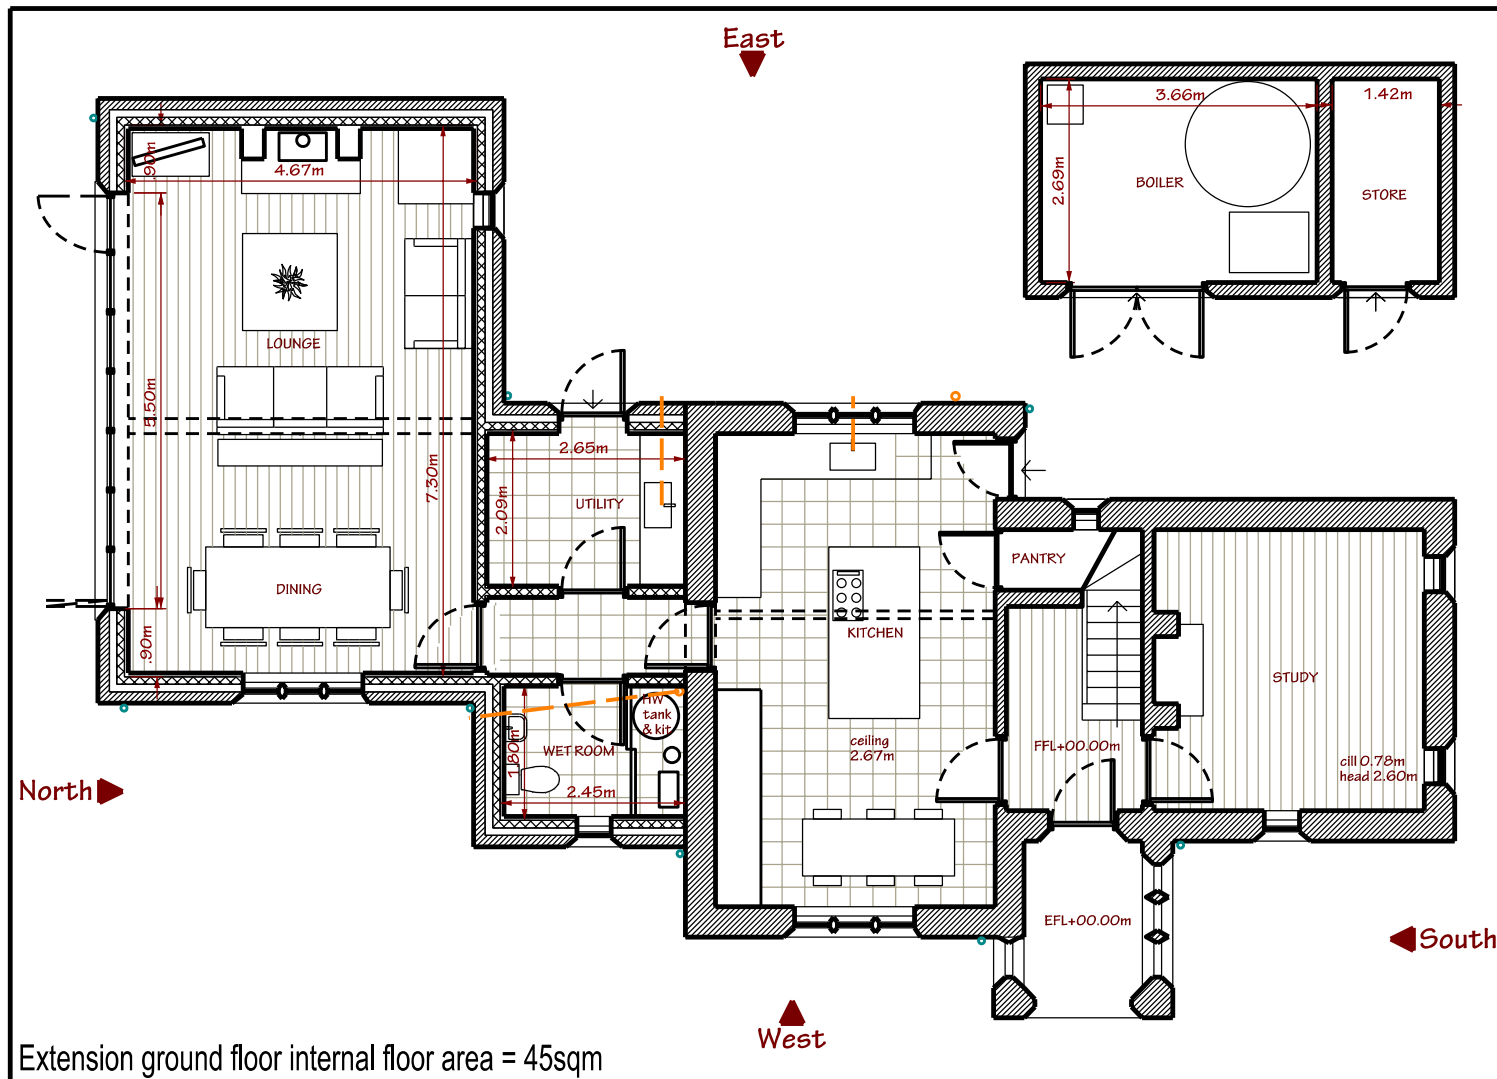


Ground Floor Plan - Proposed

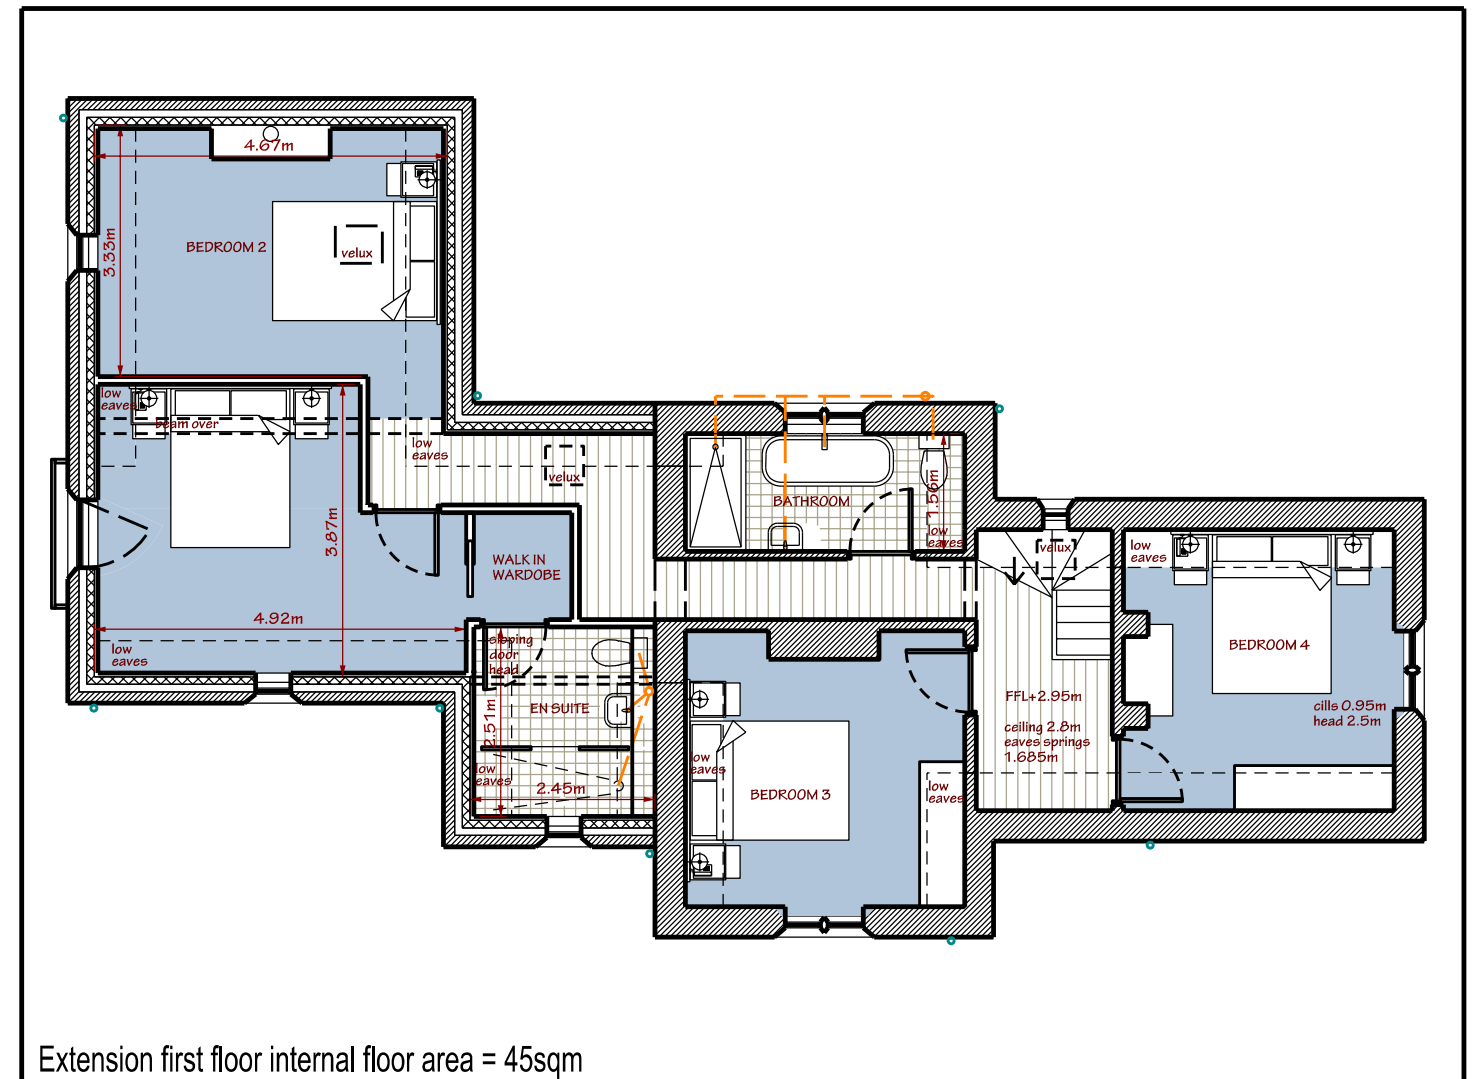


First Floor Plan - Proposed

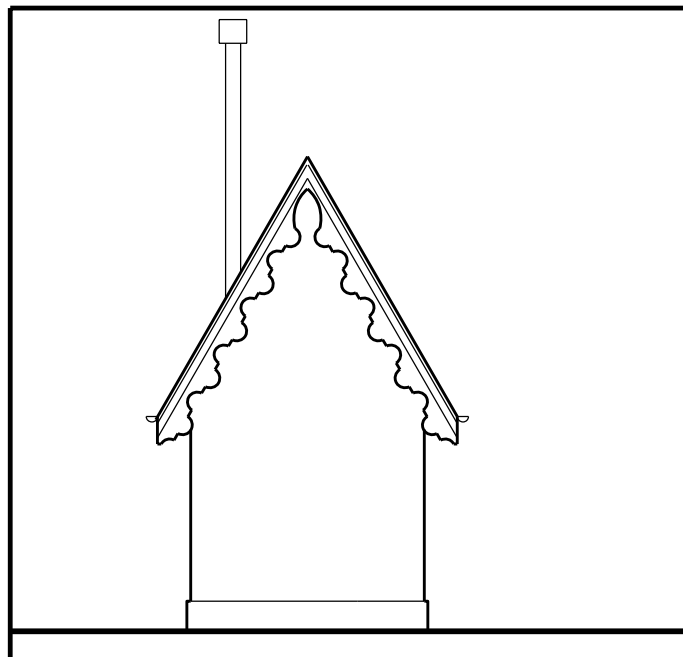


North Elevation - outbuilding

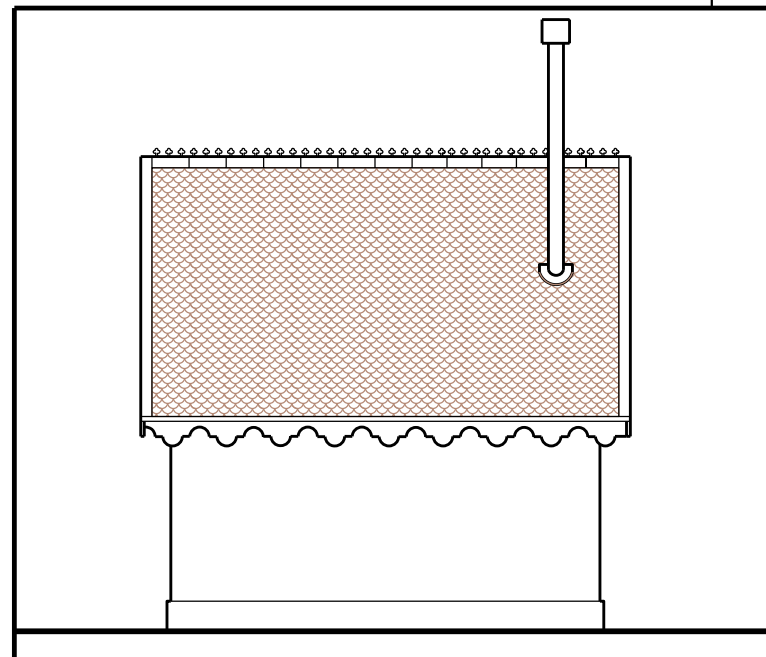

East Elevation - outbuilding

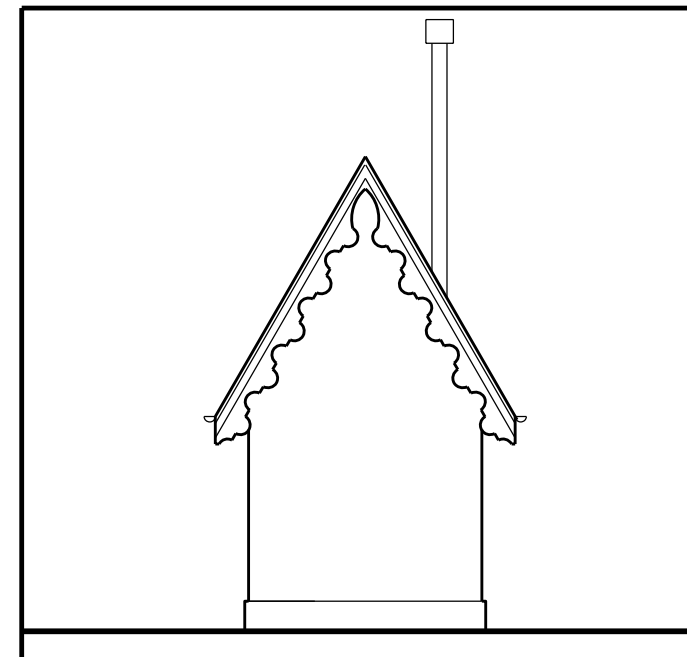

South Elevation - outbuilding

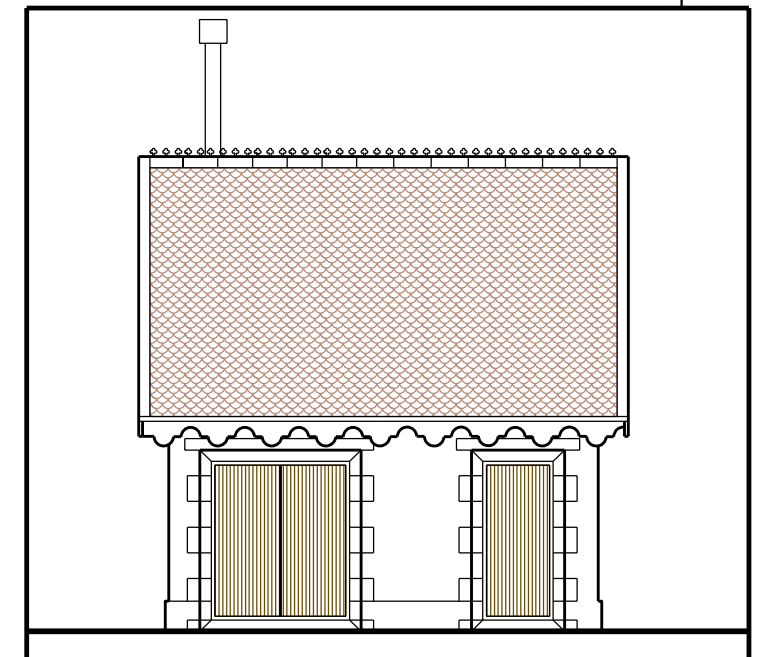

West Elevation - outbuilding