




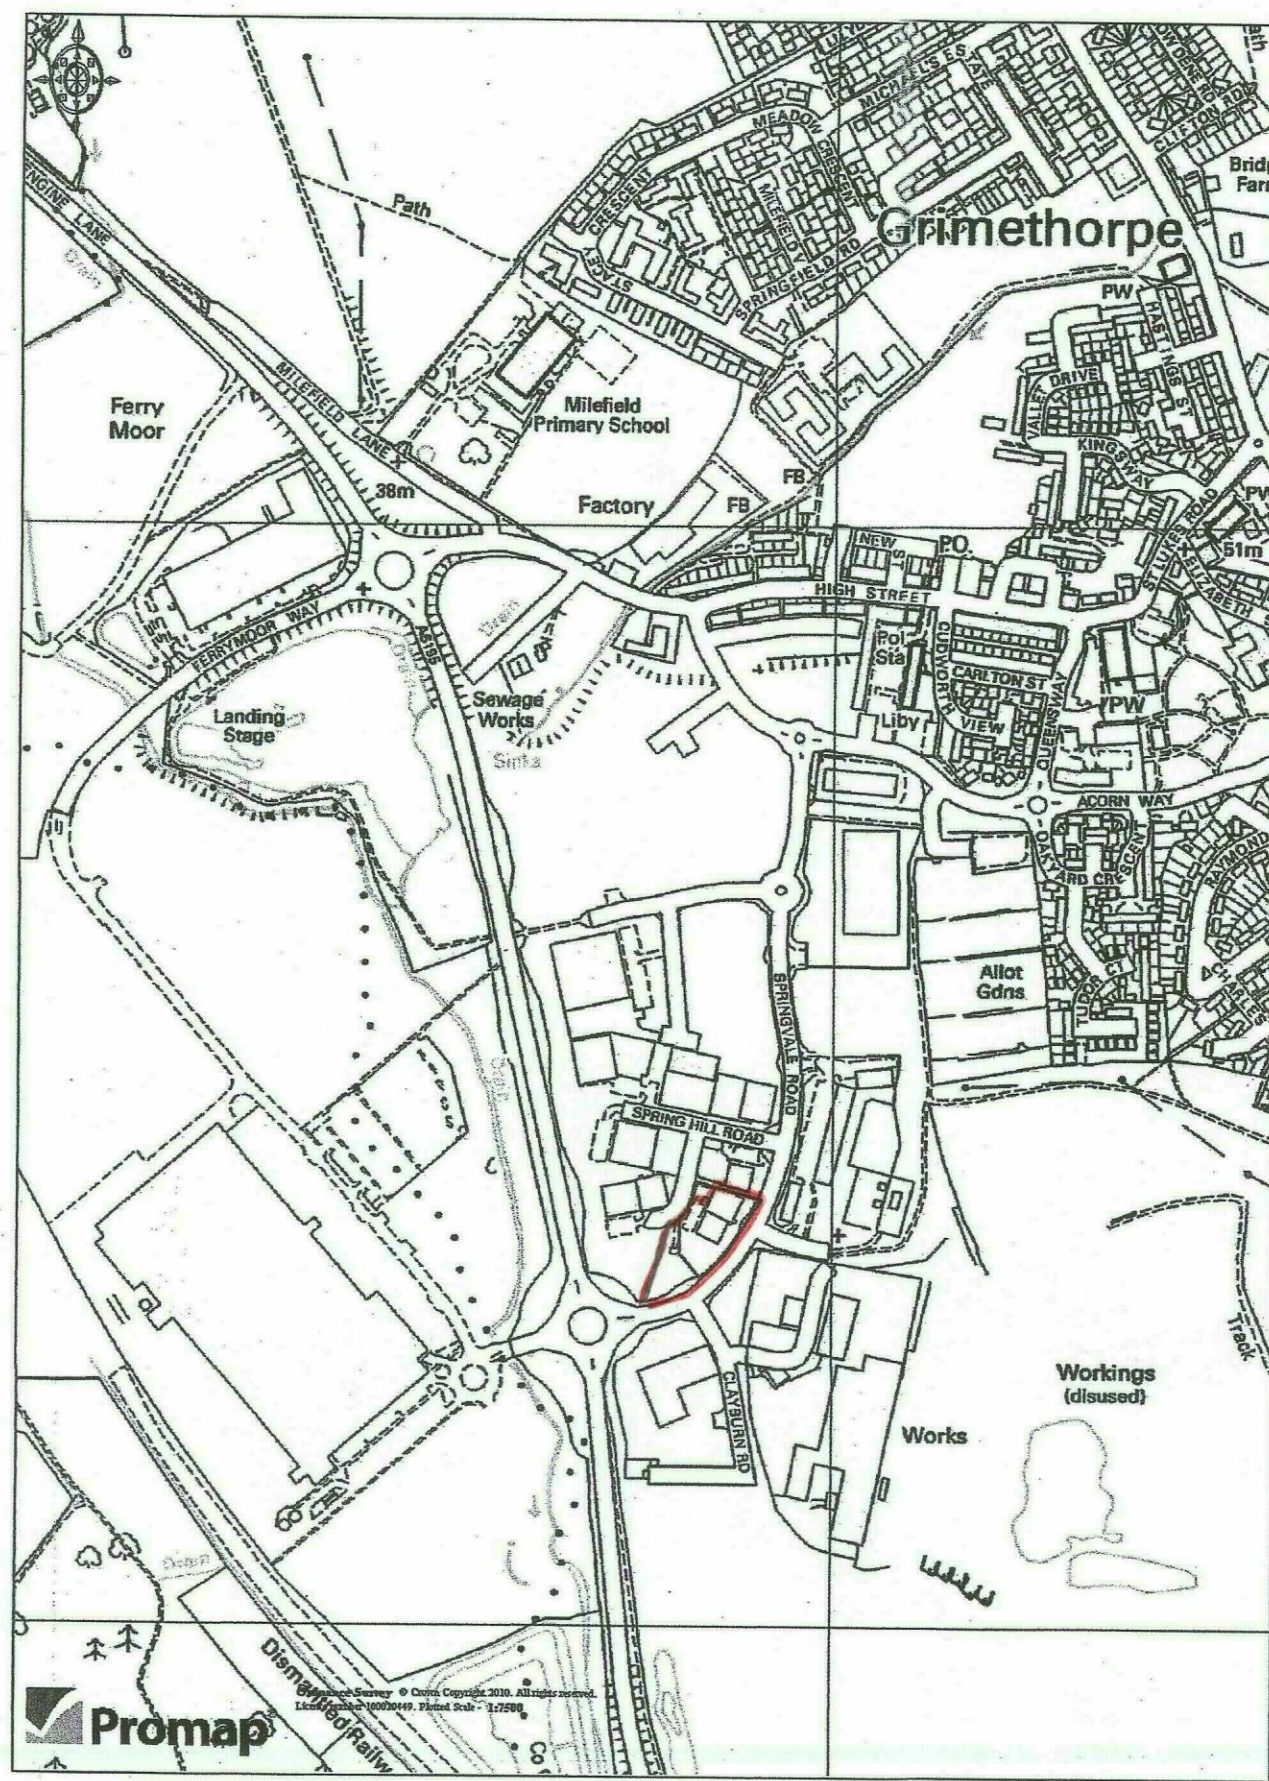

CONTEXT PLAN SCALE 1:7500

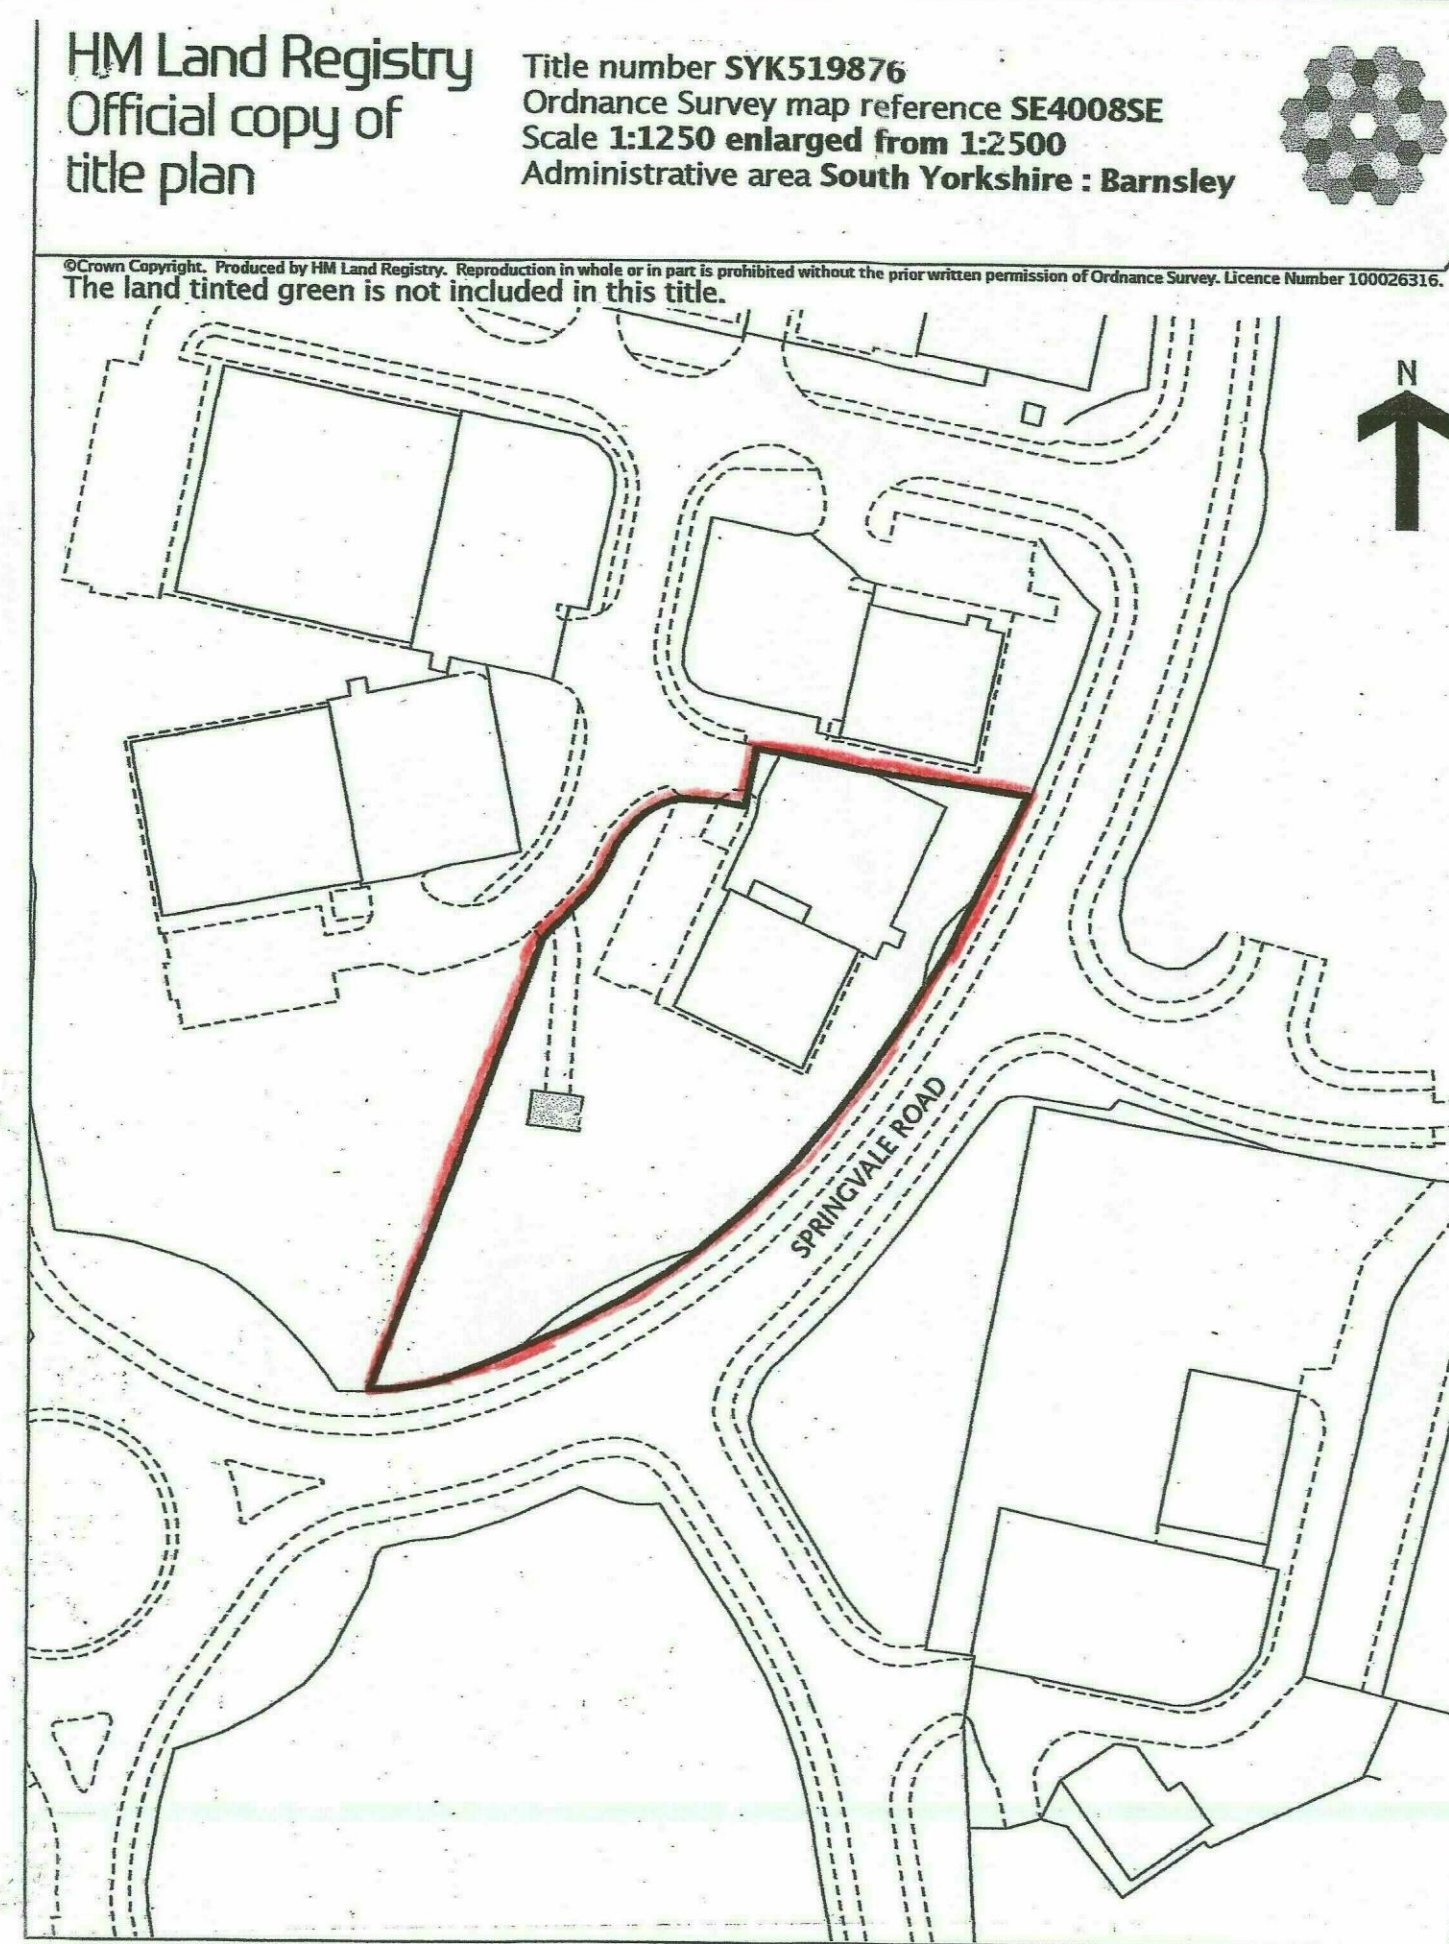


LOCATION PLAN SCALE 1:1250

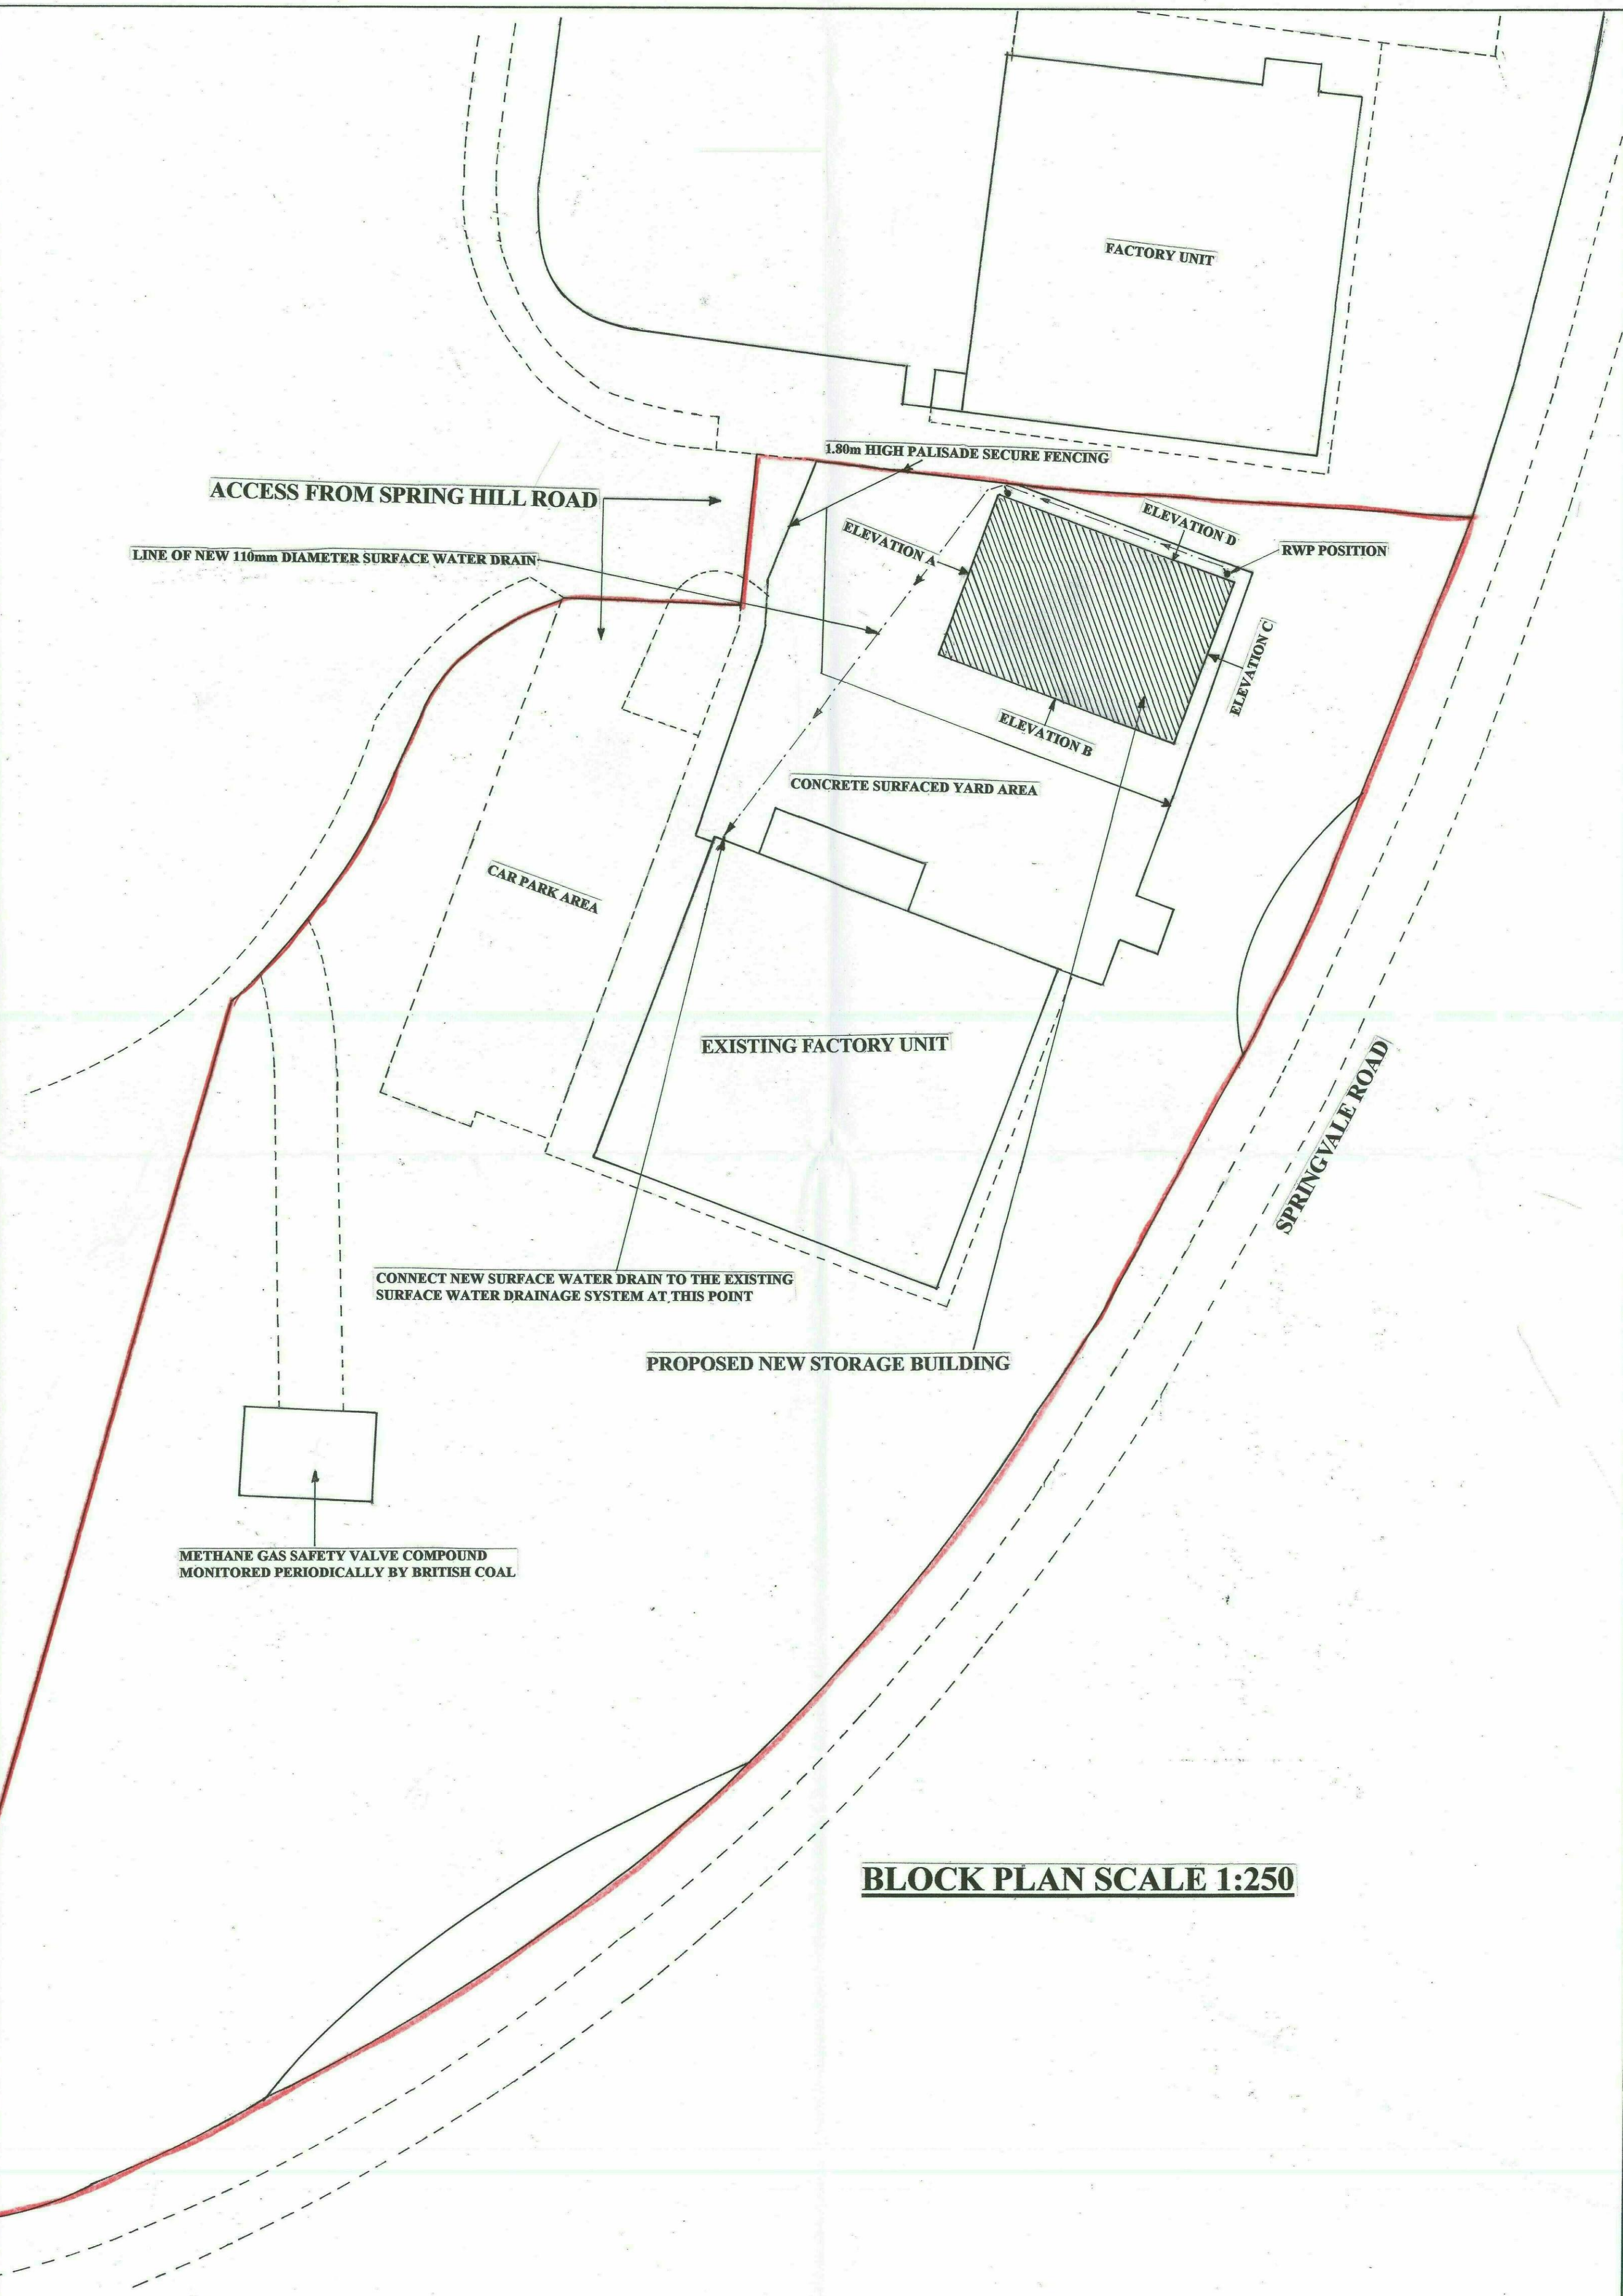


BLOCK PLAN SCALE 1:250

SCALE 1:50

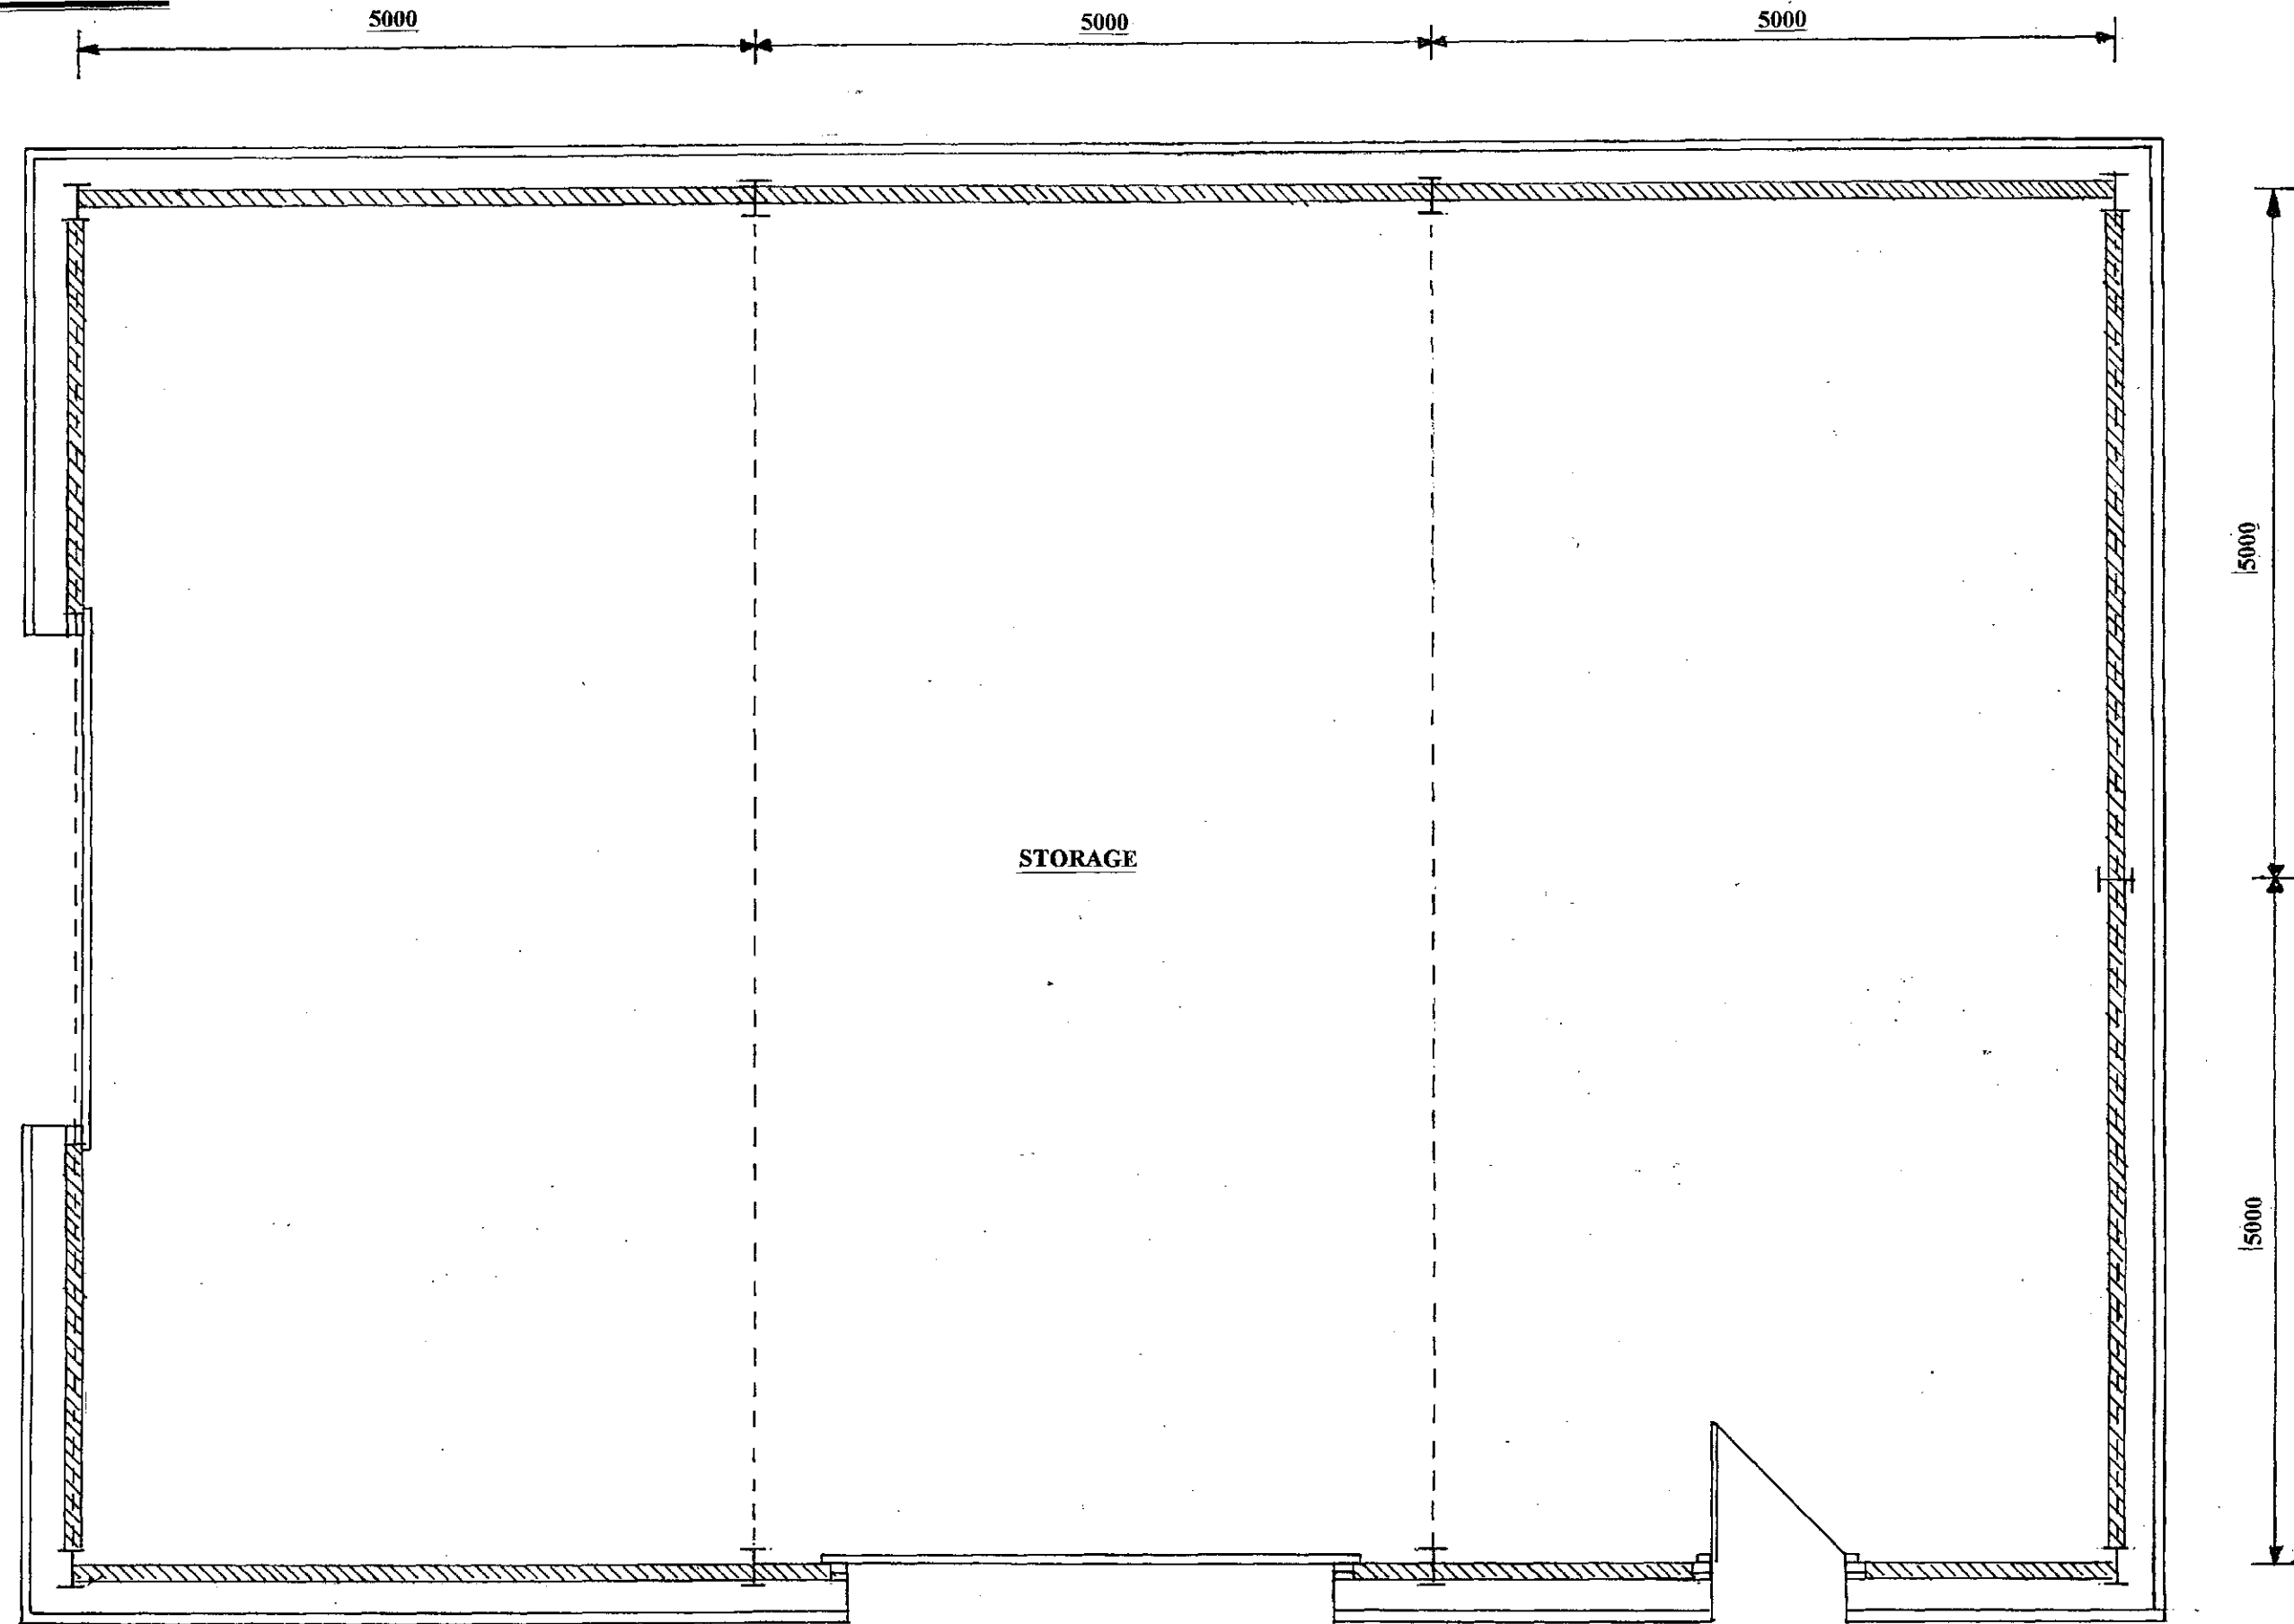


PROPOSED FLOOR LAYOUT

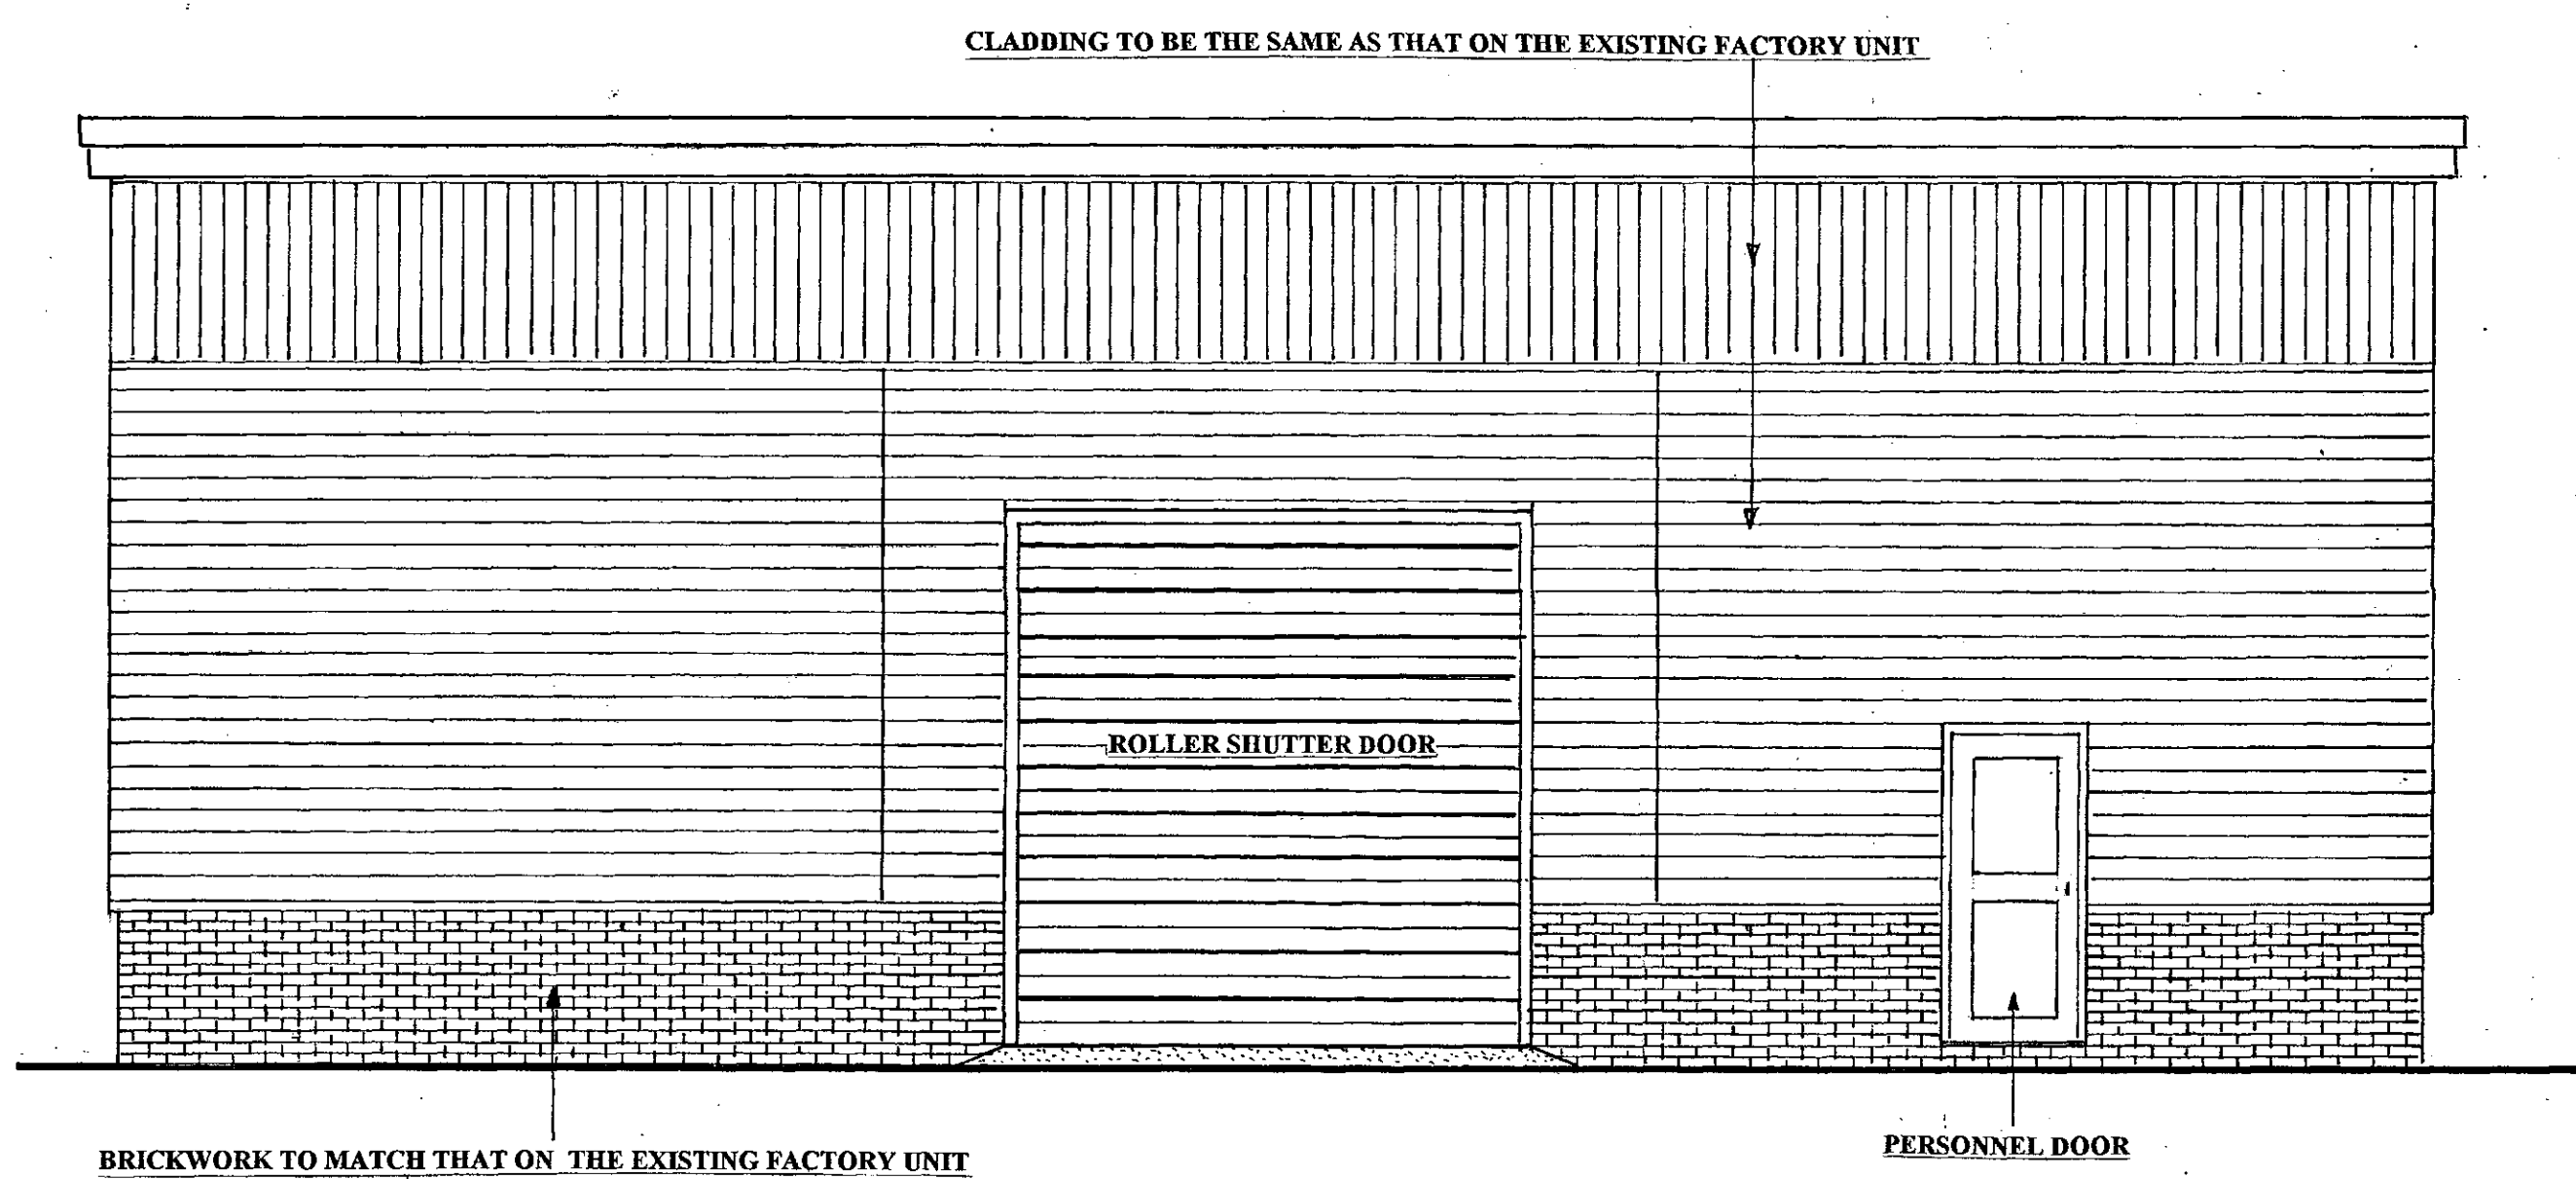


PROPOSED ELEVATION B

SCALE 1:50

SCALE 1:50

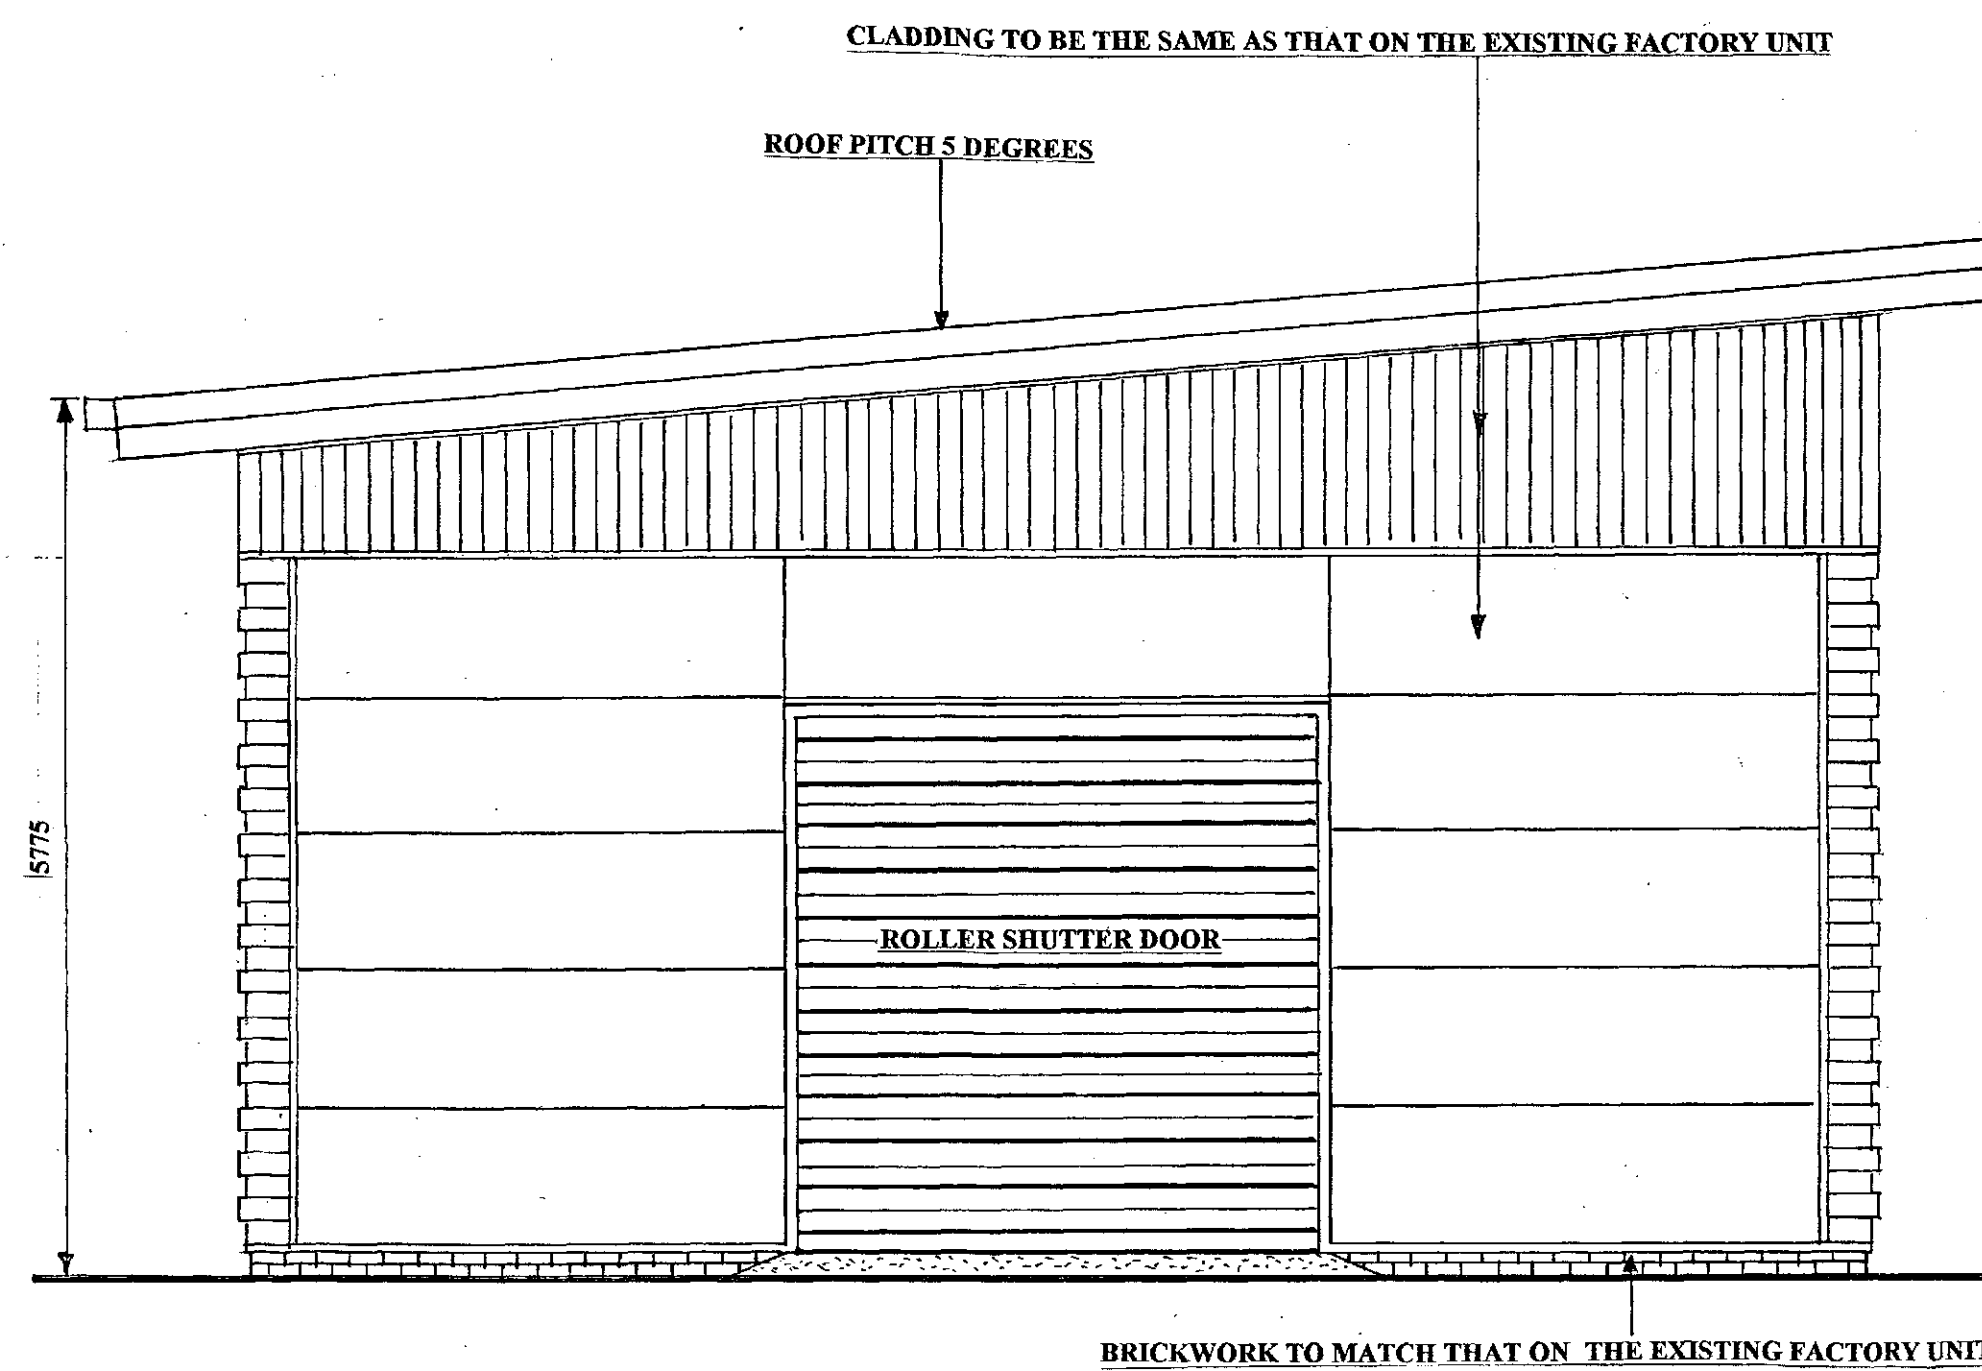

PROPOSED ELEVATION A

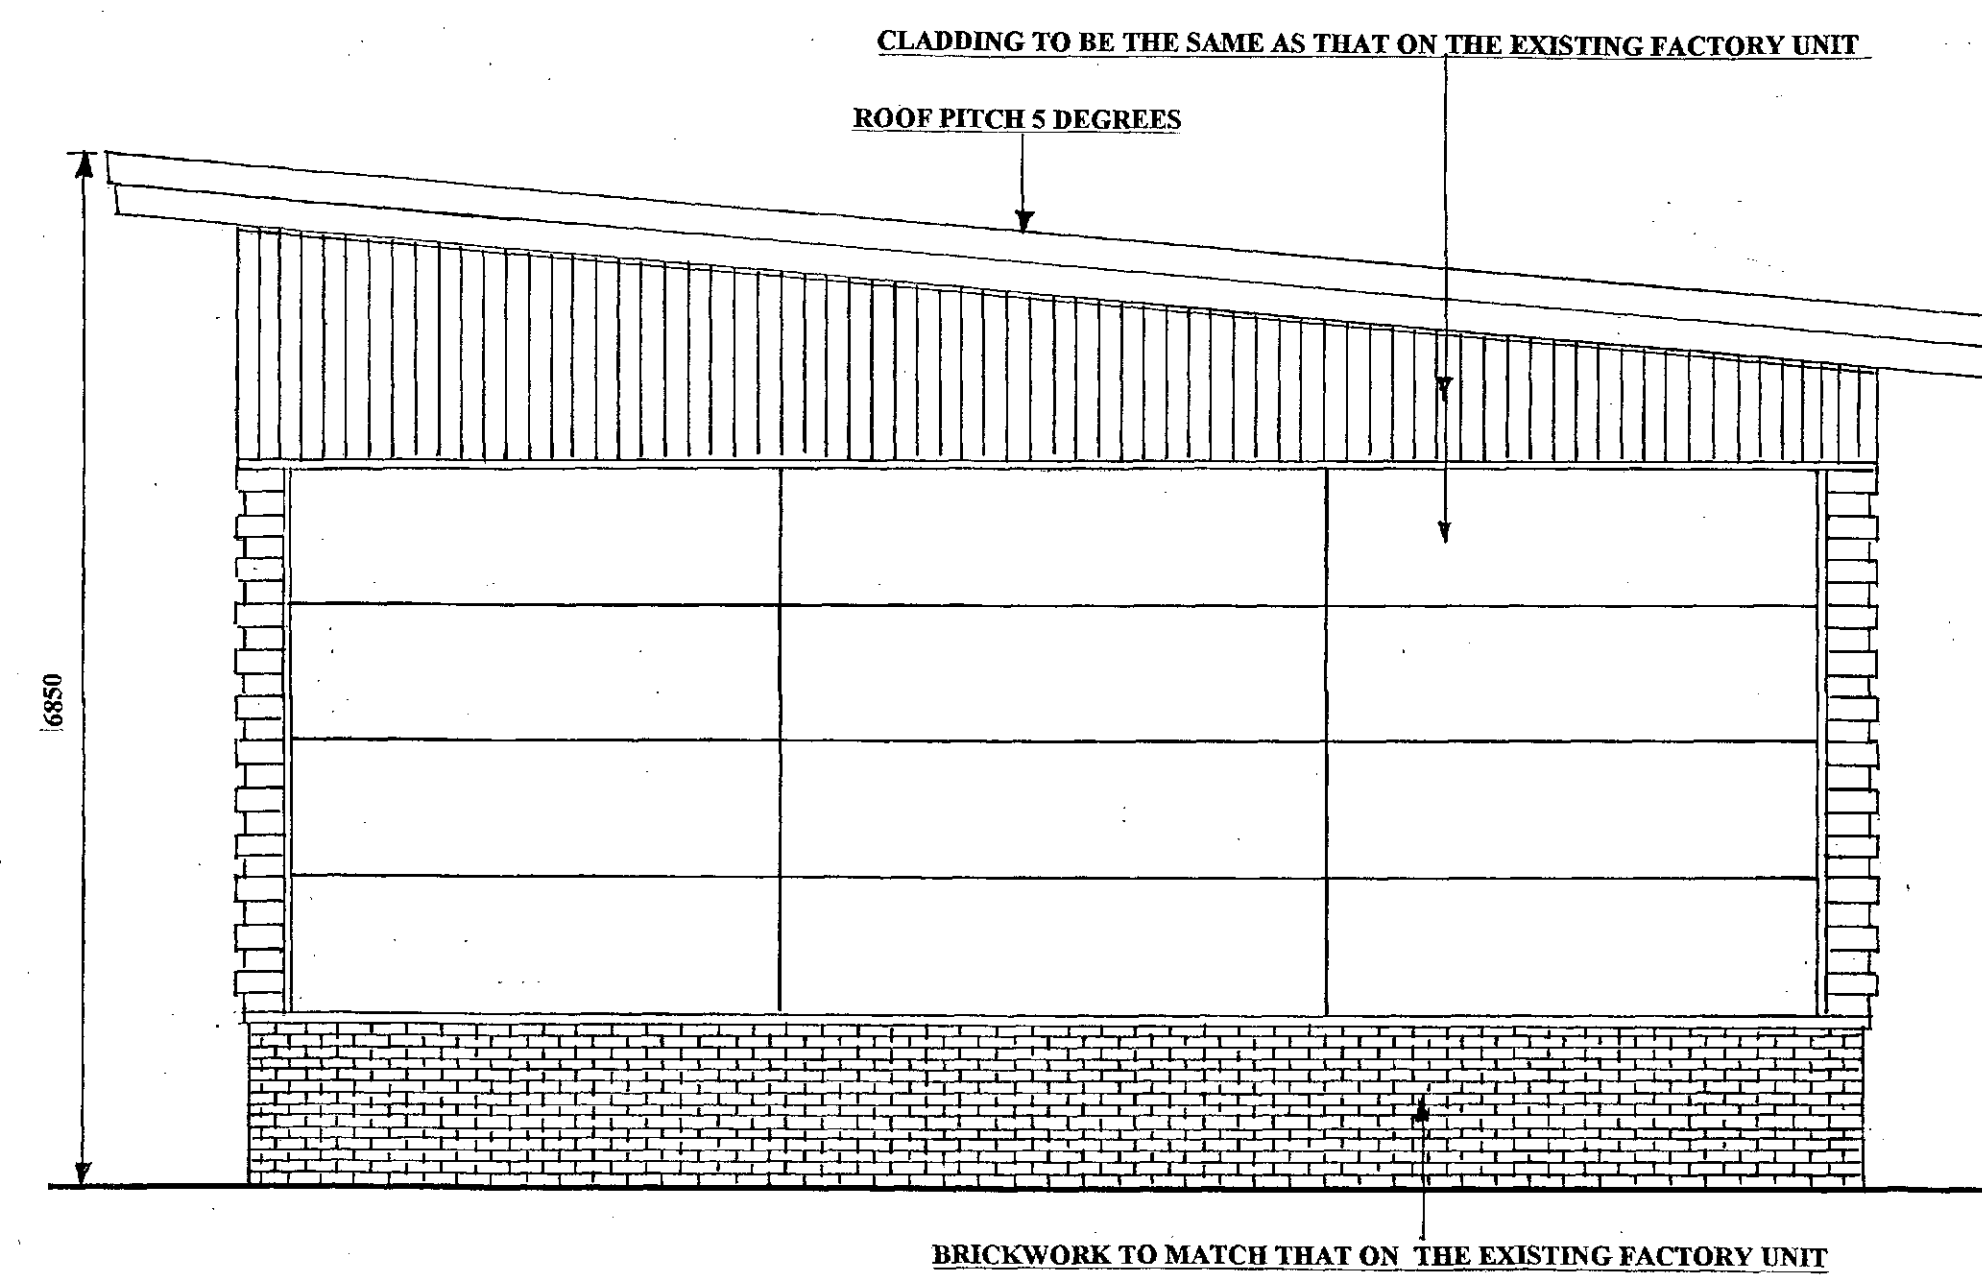

PROPOSED ELEVATION C

SCALE 1:50

ROOF SHEETS

EUROCLAD ROOF SHEETS
COLOUR GOOSEWING GREY

WALL PANELS

HORIZONTALLY LAID QUEDRON PANELS
COLOUR METALIC SILVER

VERTICALLY LAID QUEDRON PANELS
COLOUR HAMLET


HORIZONTALLY LAID MICRO RIB PANELS
COLOUR METALIC SILVER

CHANNELS/BRACKETS/CLEATS/TRIMS/
COLOURS TO MATCH PANELS

ROOF SHEETING TO BE THE SAME COLOUR AND PROFILE
AS THOSE ON THE EXISTING FACTORY UNIT

SCALE 1:50


CLADDING TO BE THE SAME AS THAT ON THE EXISTING FACTORY UNIT

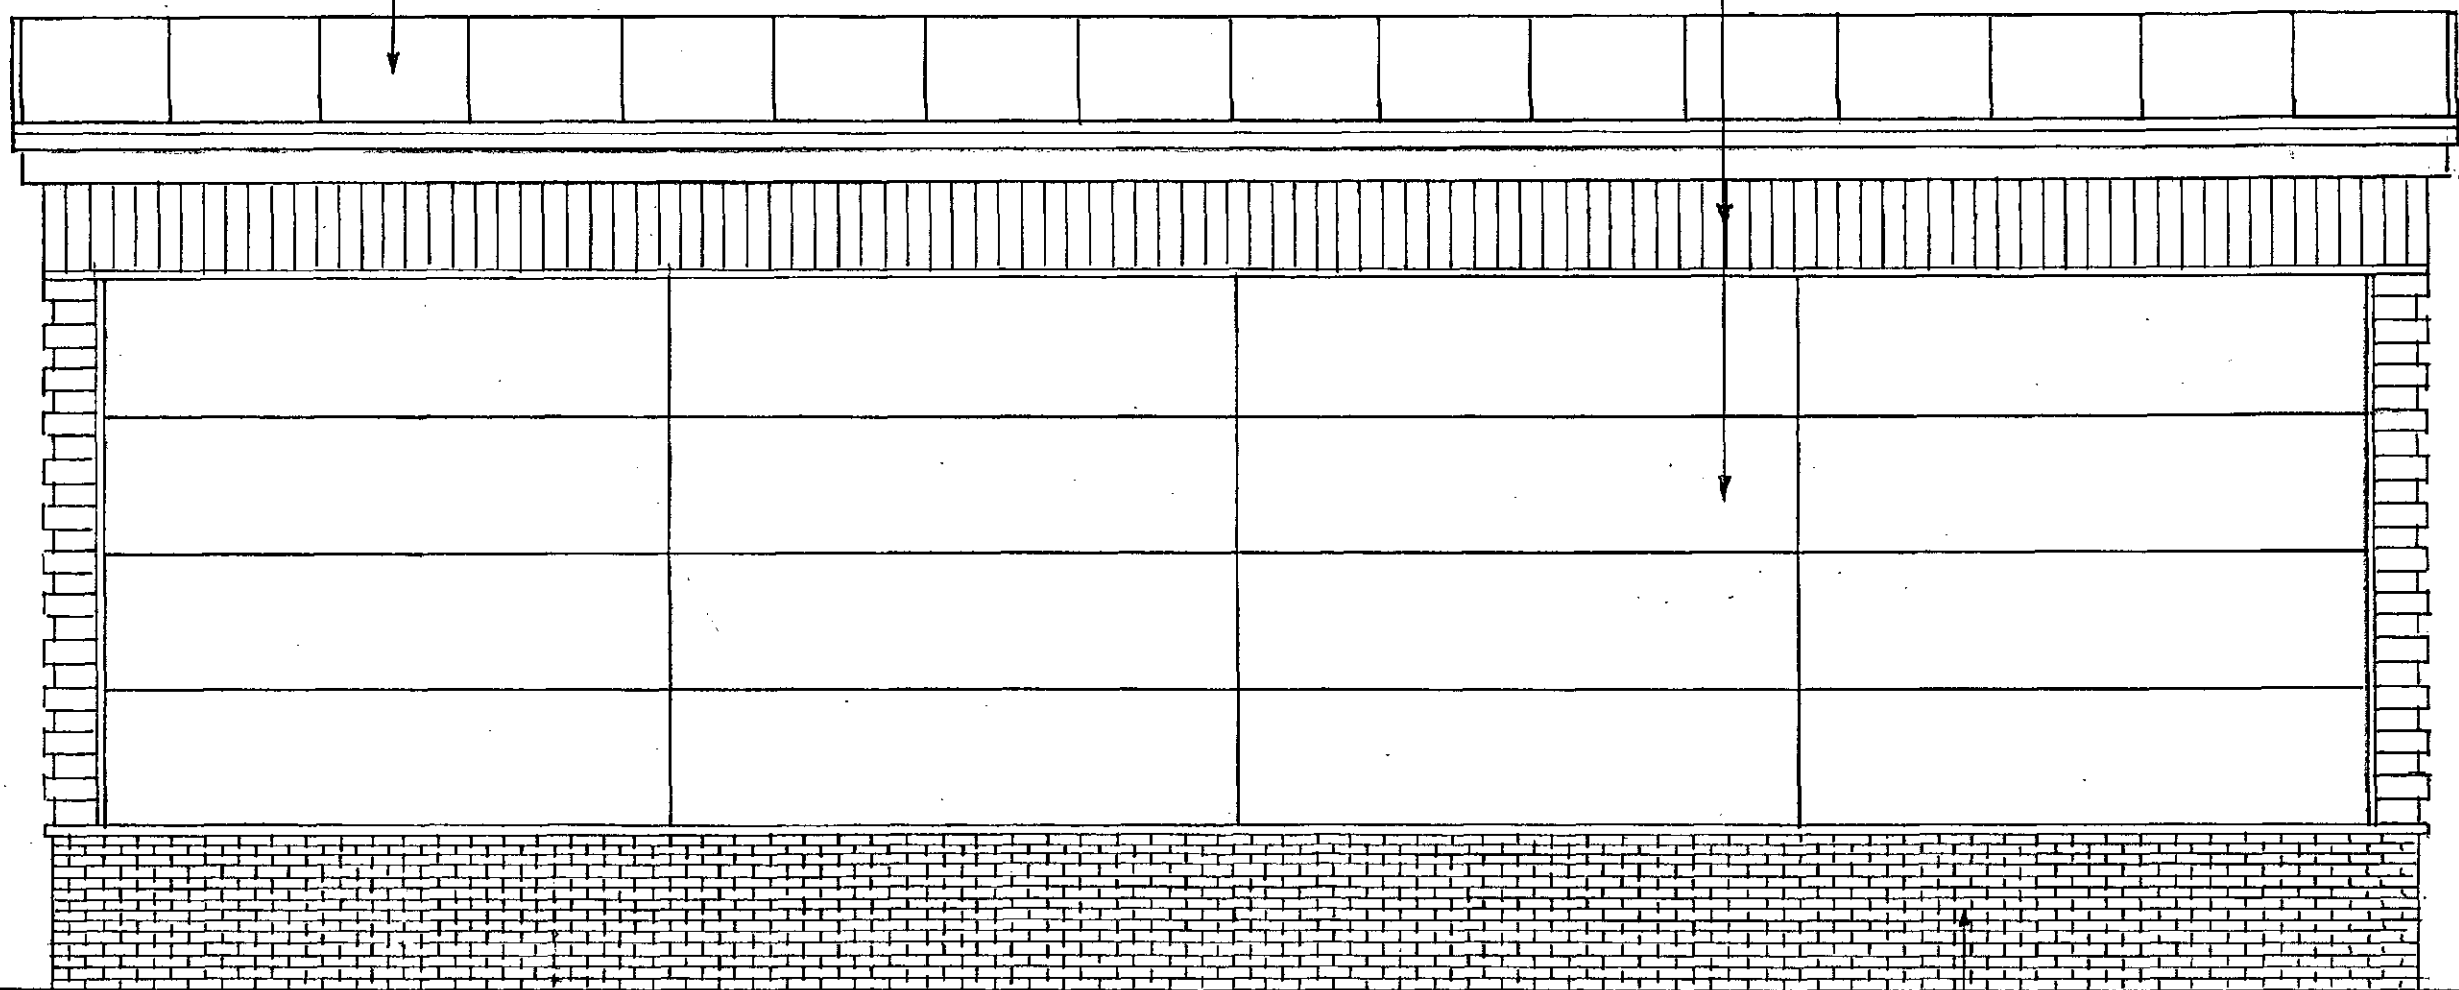

BRICKWORK TO MATCH THAT ON THE EXISTING FACTORY UNIT

PROPOSED ELEVATION D

ROOF SHEETING TO BE THE SAME COLOUR AND PROFILE
AS THOSE ON THE EXISTING FACTORY UNIT

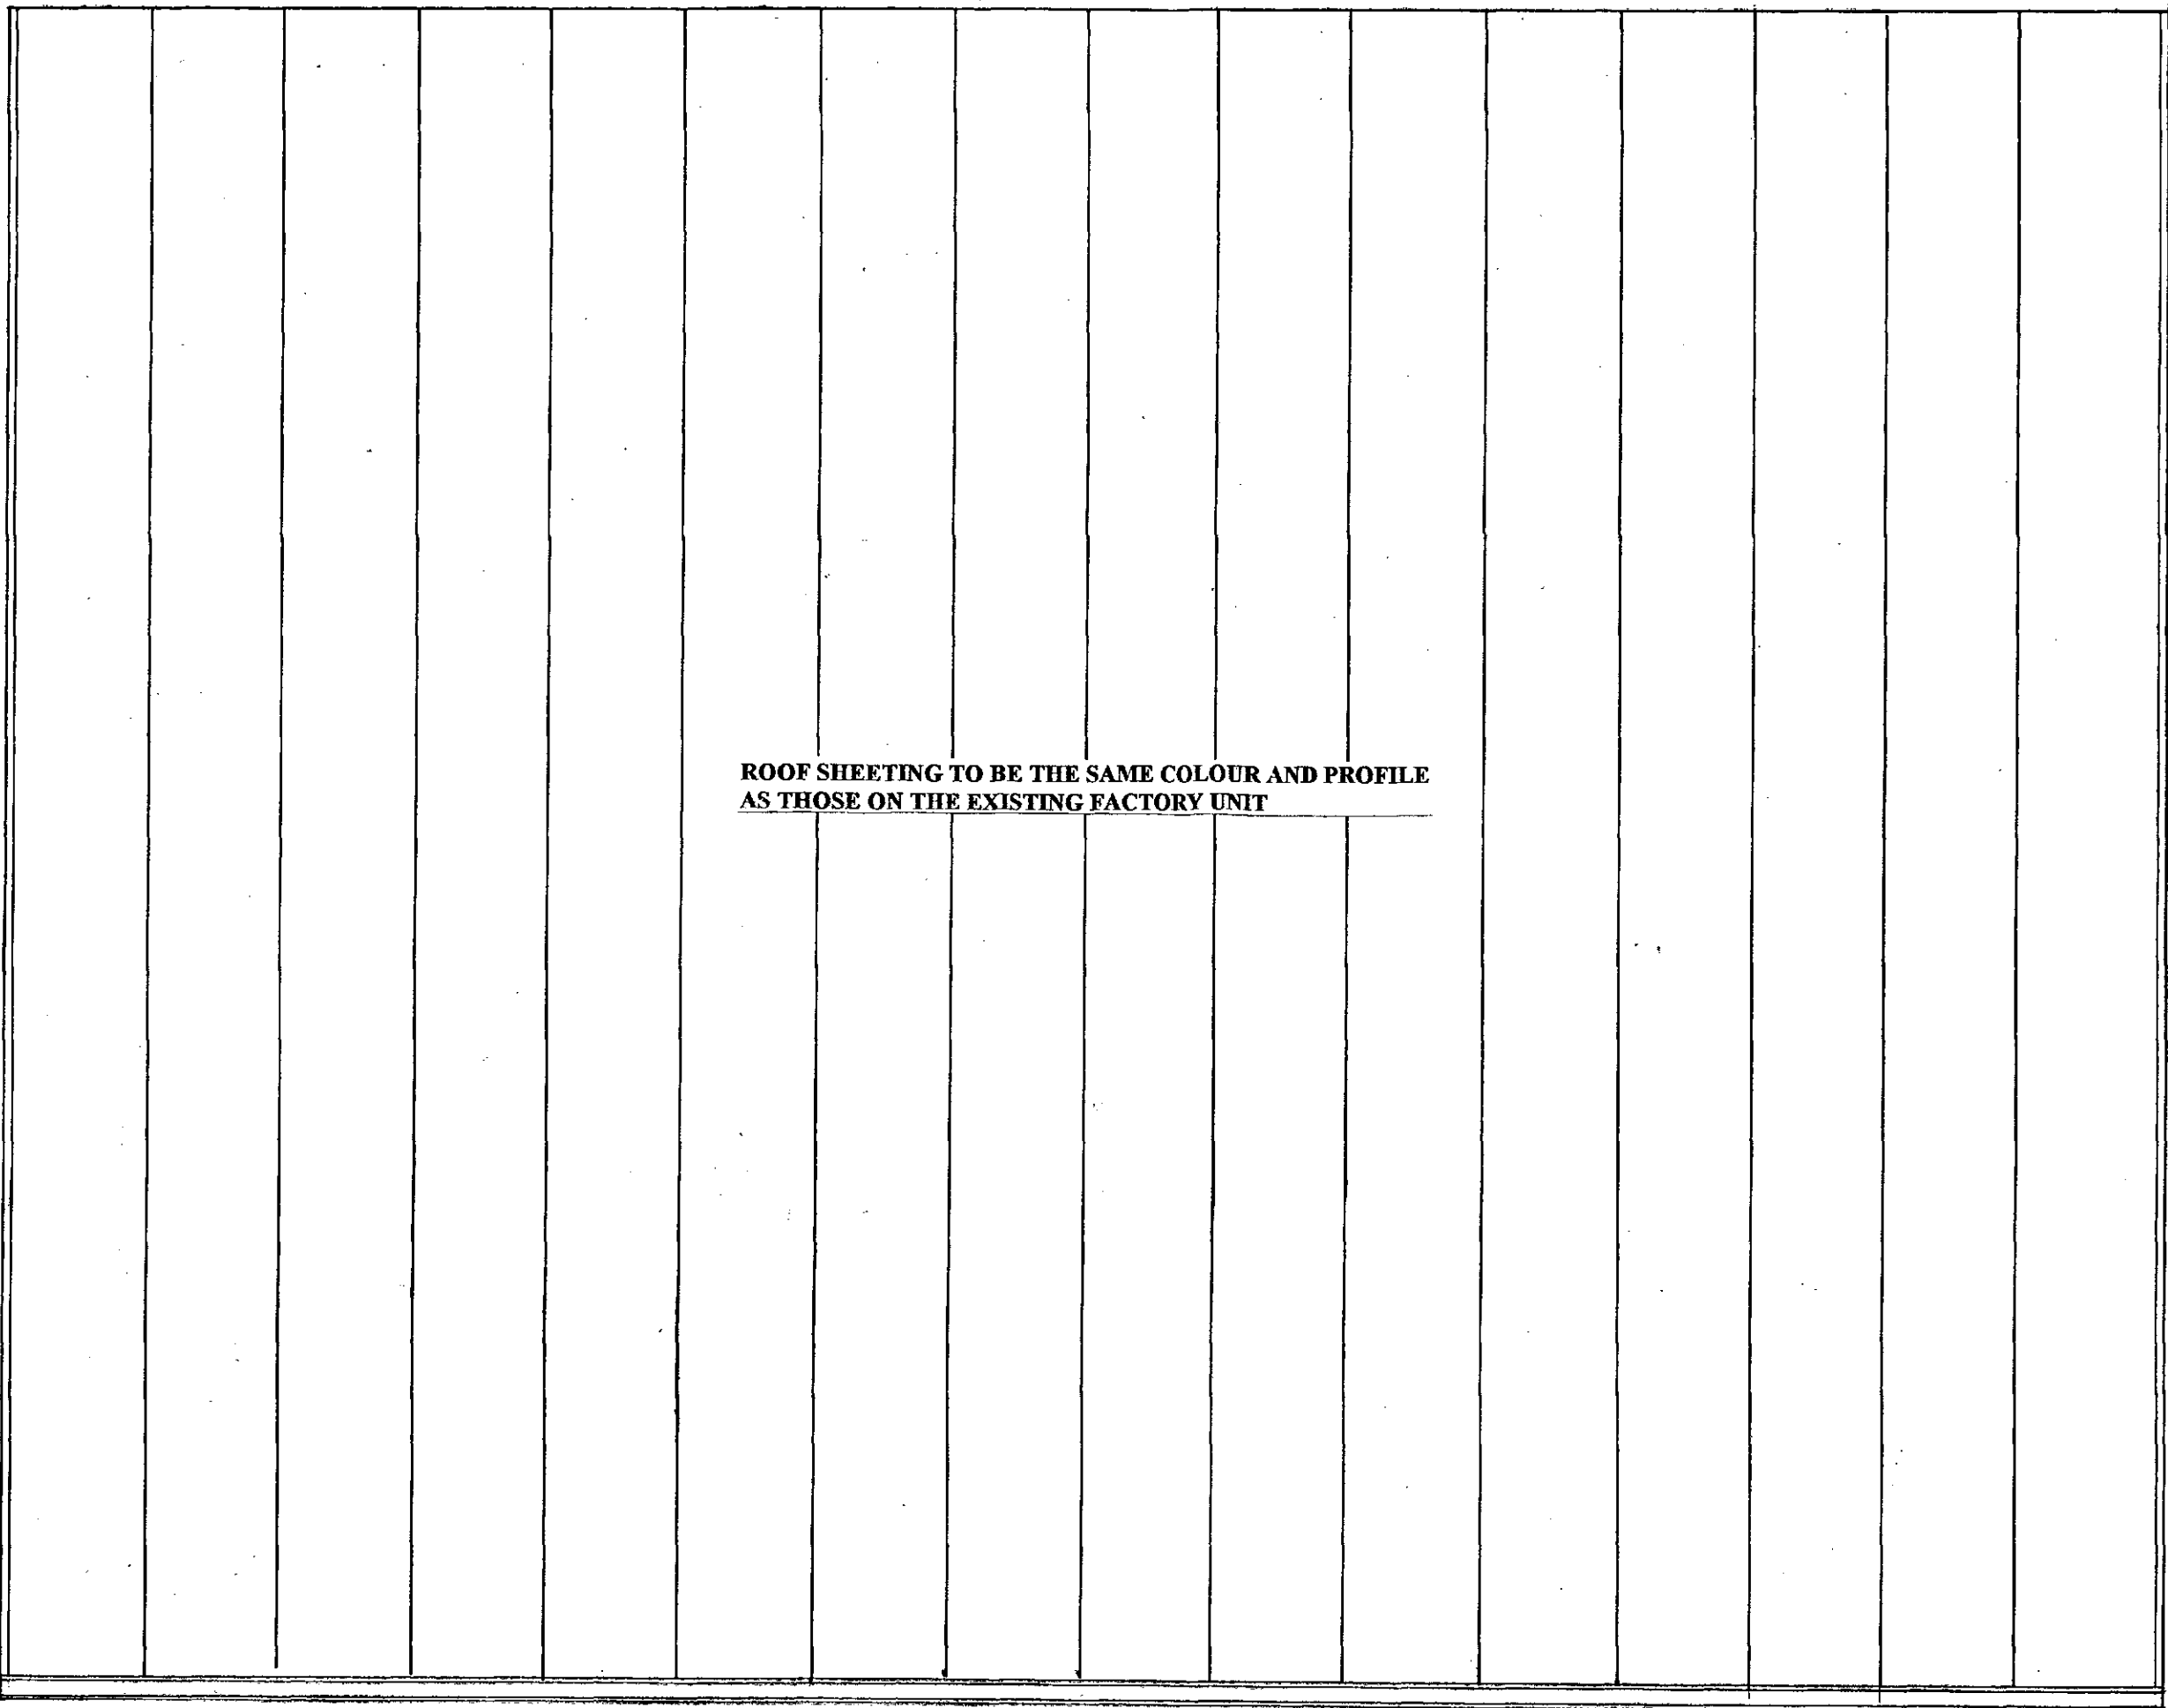

PROPOSED ROOF PLAN
SCALE 1:50

ROOF SHEETS

EUROCLAD ROOF SHEETS
COLOUR GOOSEWING GREY

WALL PANELS

HORIZONTALLY LAID QUEDRON PANELS
COLOUR METALIC SILVER

VERTICALLY LAID QUEDRON PANELS
COLOUR HAMLET

HORIZONTALLY LAID MICRO RIB PANELS
COLOUR METALIC SILVER

CHANNELS/BRACKETS/CLEATS/TRIMS/
COLOURS TO MATCH PANELS