


DO NOT SCALE

IF IN DOUBT ASK


OUTBUILDING TO  
BE DEMOLISHED



EXIST<sup>G</sup> REAR ELEVATION

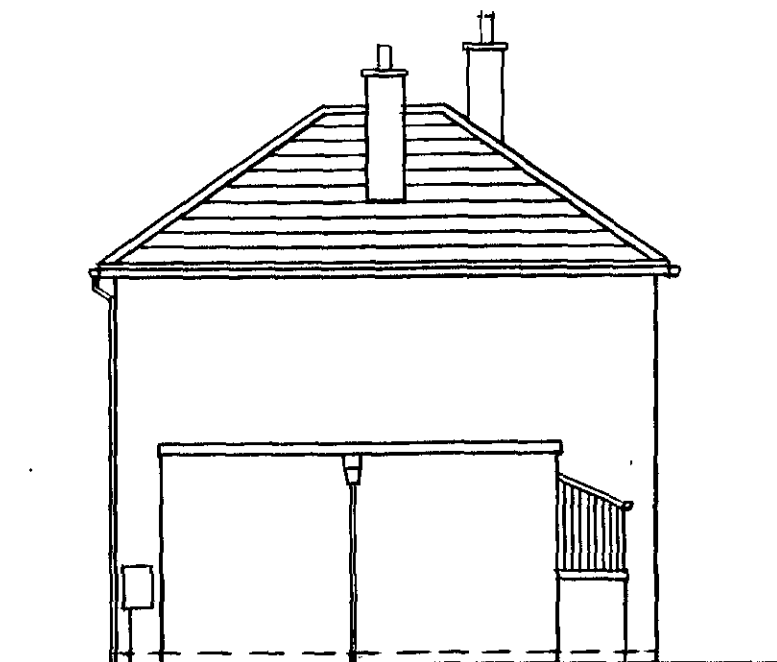

EXIST<sup>G</sup> SIDE ELEVATION

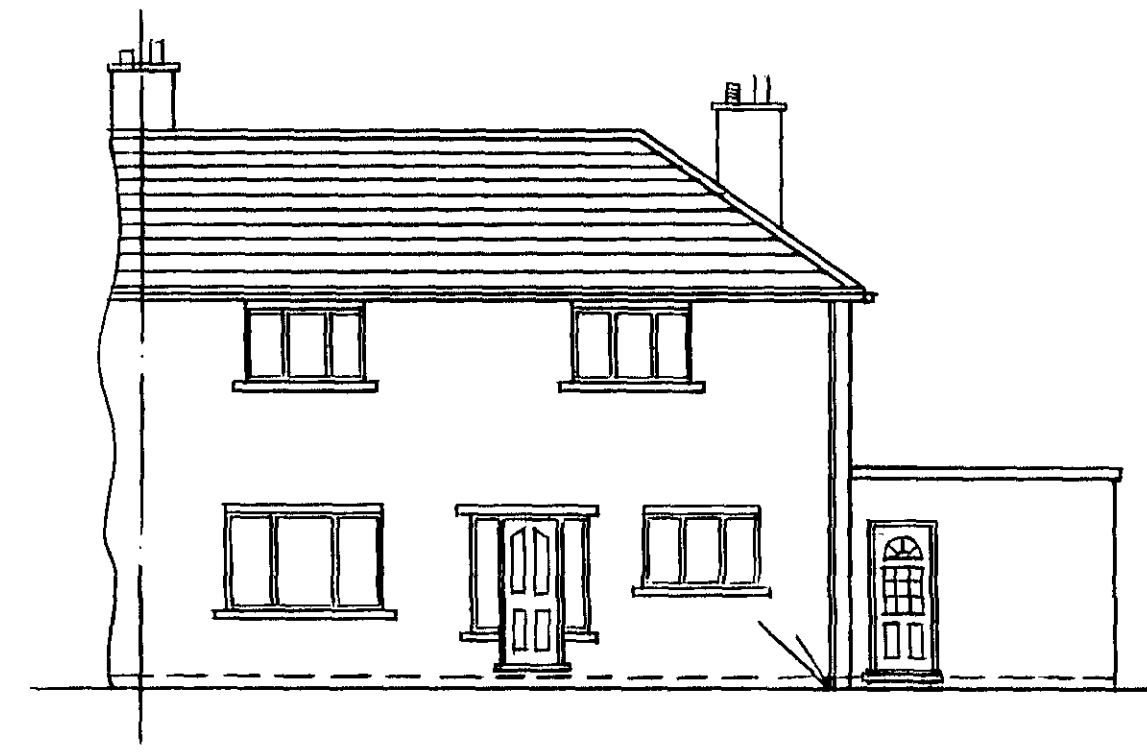


EXIST<sup>G</sup> FRONT ELEVATION

1200W x 1050H  
WINDOW

1200W x 900H  
WINDOW


S&VP & DRAINS  
(SEE NOTES)

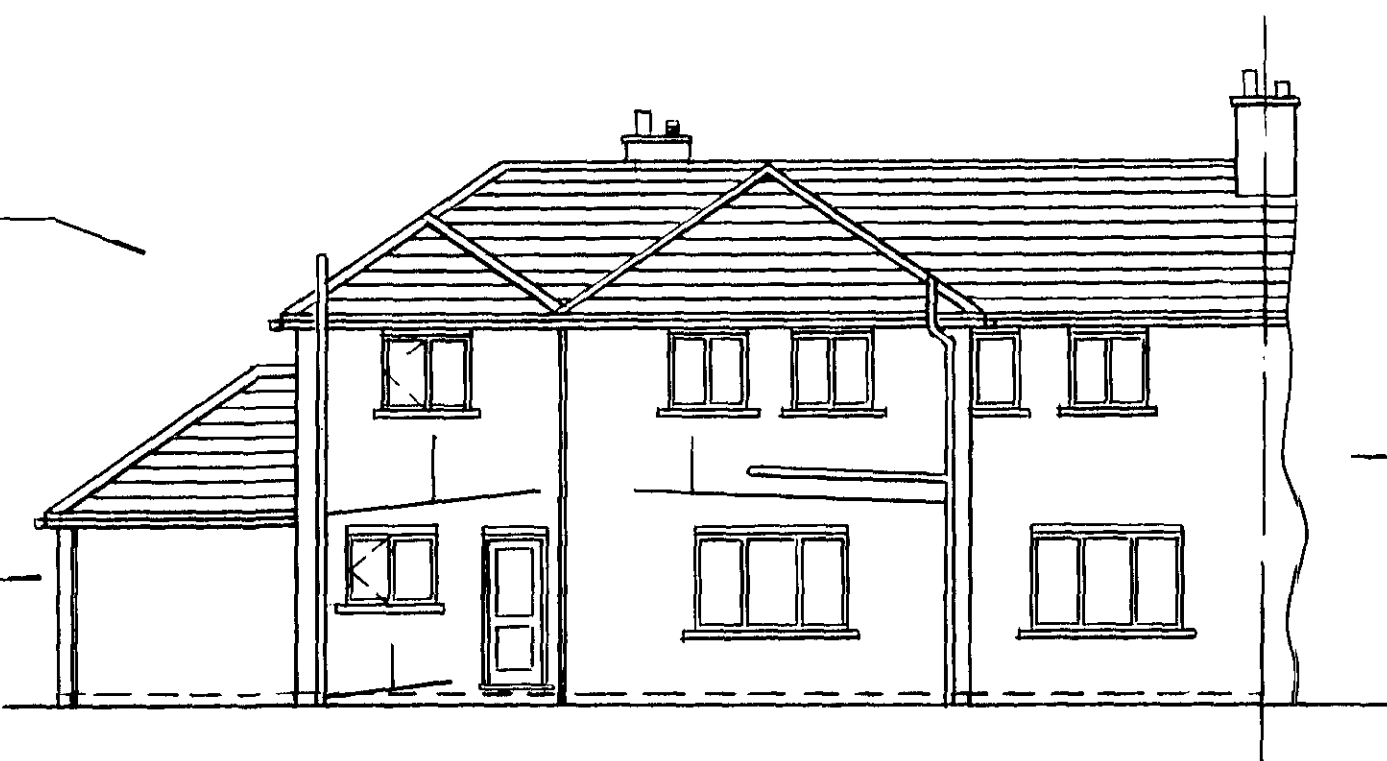

PROPD REAR ELEVATION


DVK BONDED

ALTERNATE COURSES  
TO EXIST<sup>G</sup>

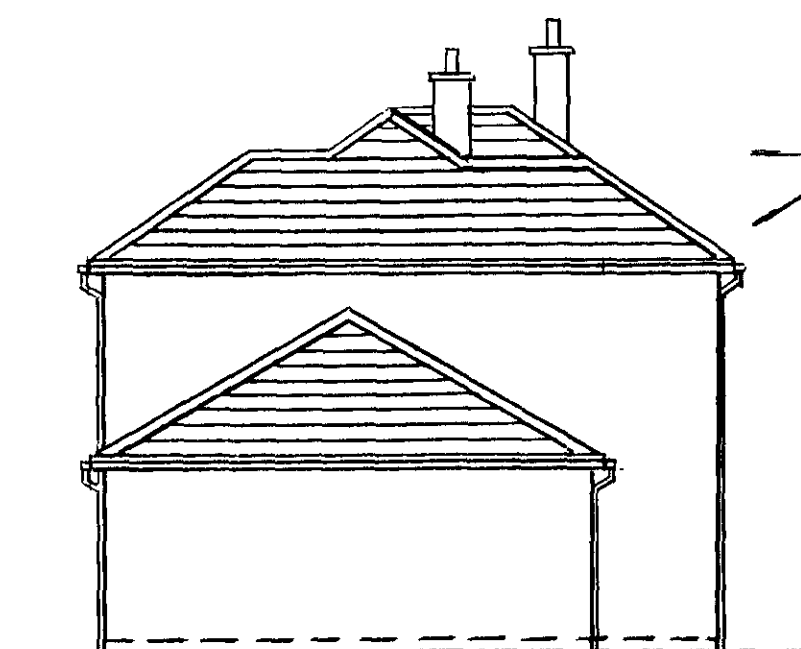

PROPD SIDE ELEVATION

ROOF ABUTMENT  
(SEE NOTES)

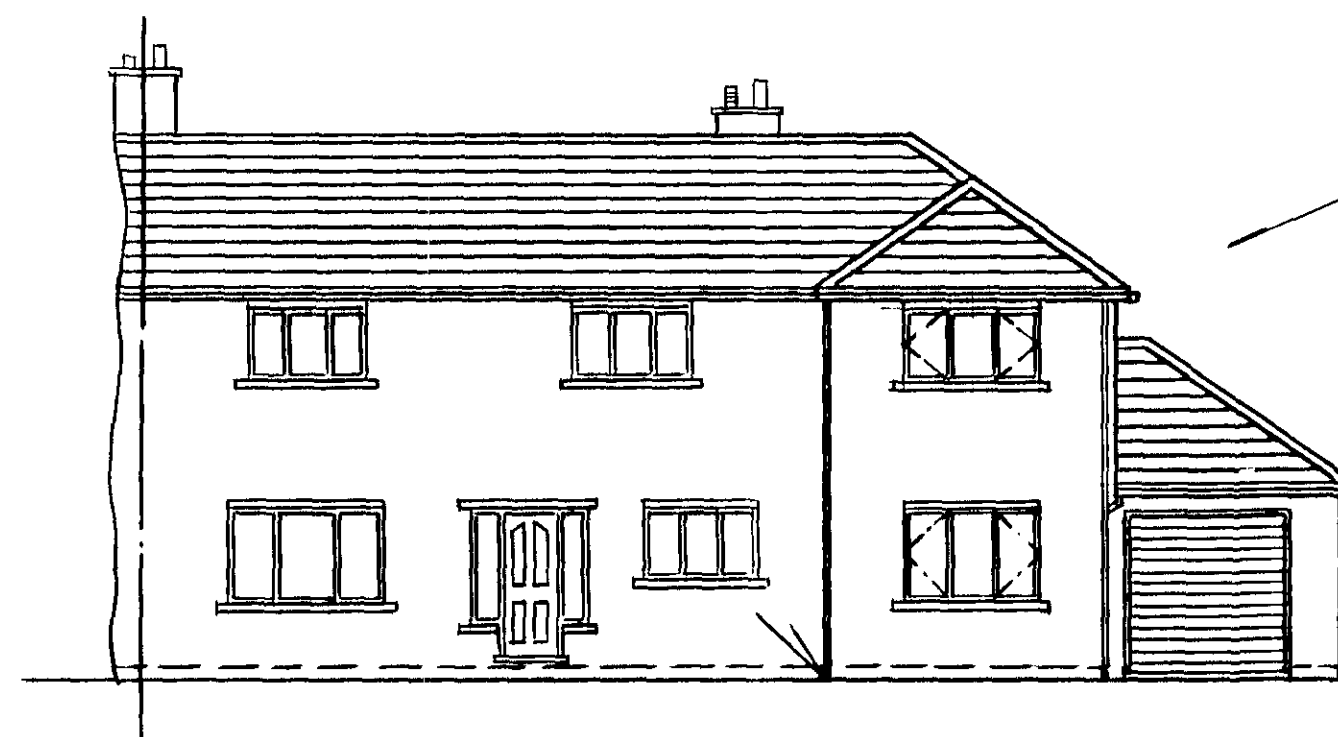


PROPD FRONT ELEVATION


1800W x 1050H  
WINDOW

2100W x 2100H  
ROLLER DOOR

1800W x 1200H  
WINDOW

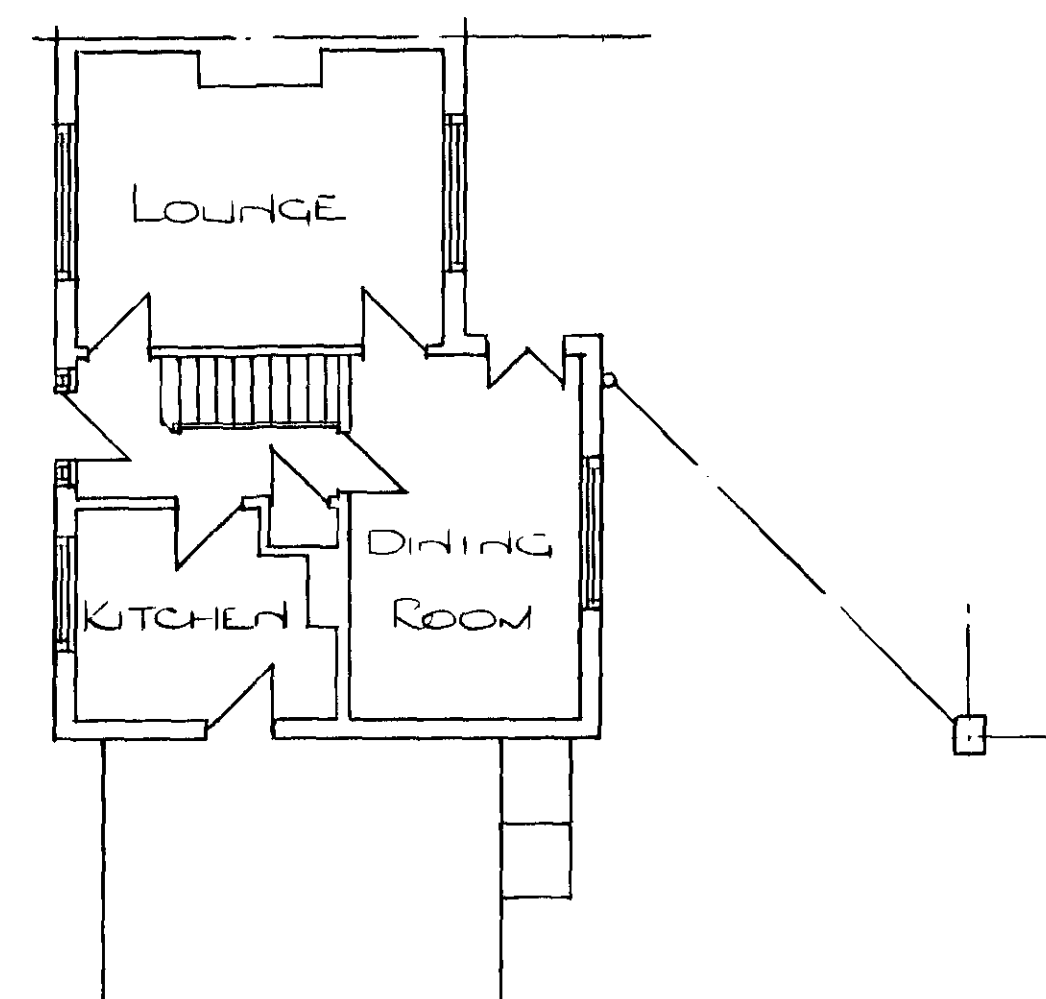


EXIST<sup>G</sup> G/FLOOR PLAN

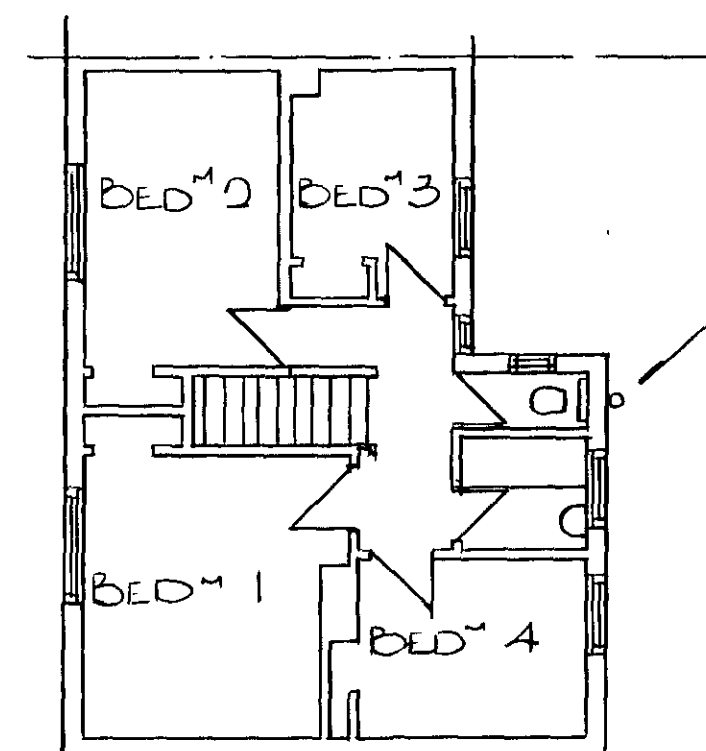

EXIST<sup>G</sup> F/FLOOR PLAN


PARTITION WALL  
BETWEEN BATHROOM  
& WC TO BE REMOVED

CONTINUOUS CAVITY

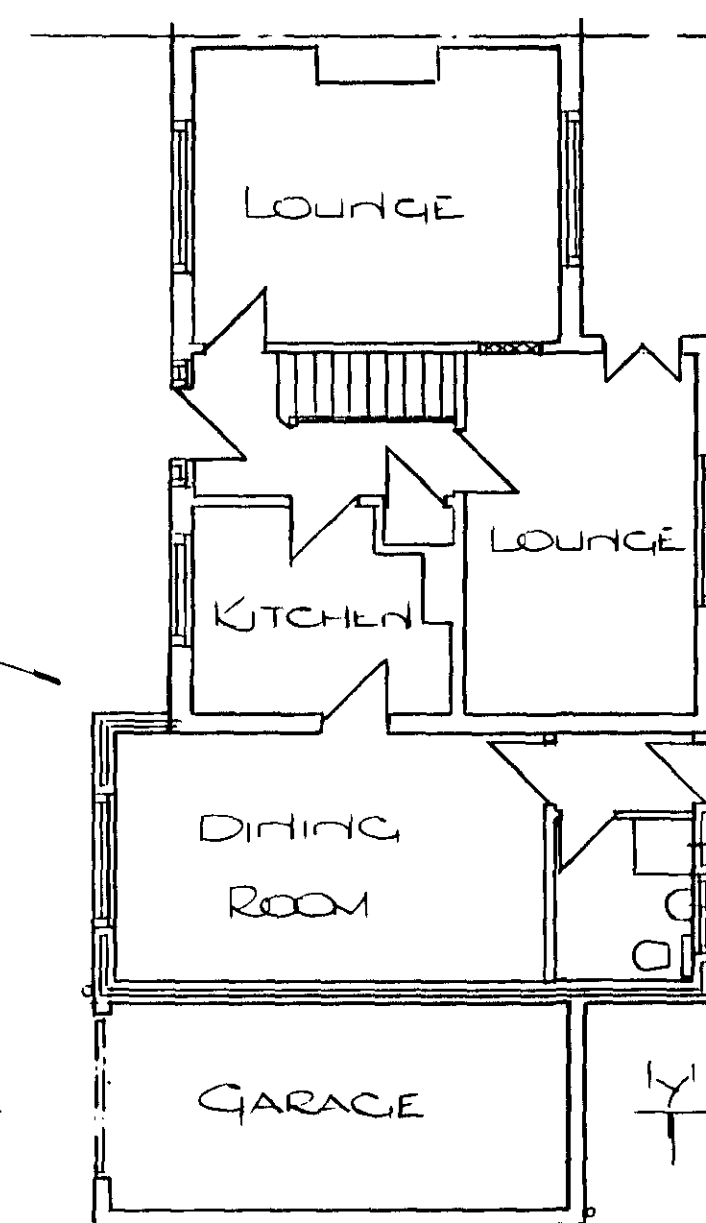

PROPD G/FLOOR PLAN

MECH<sup>L</sup> EXTRACTOR  
FANS TO BE PROVIDED  
TO BATHROOMS, UTILITY  
ROOM & EN-SUITE  
(SEE NOTES)

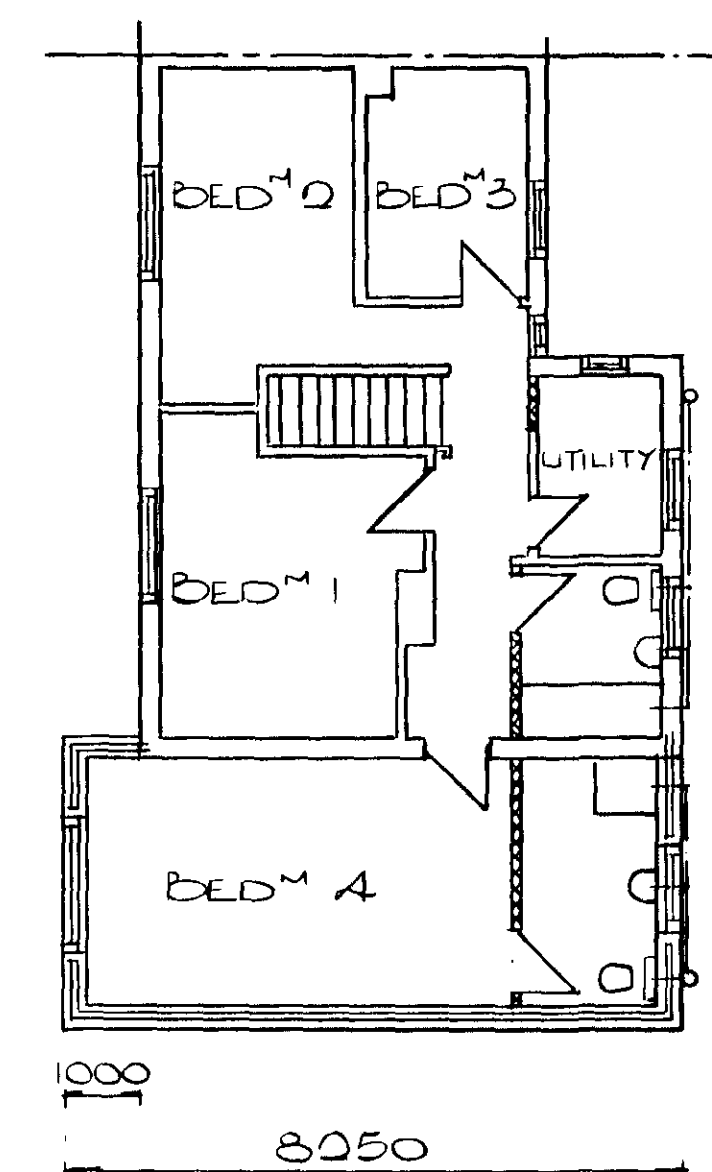

PROPD F/FLOOR PLAN

**RDS**

**RYDER DRAWING SERVICES**  
CONISBROUGH  
TEL/FAX: 01709 869256 OR  
0845 644 1420

THIS DRAWING IS CONFIDENTIAL AND IS THE  
PROPERTY OF RYDER DRAWING SERVICES AND  
MUST NOT BE REPRODUCED EITHER WHOLLY  
OR PARTLY. ALL RIGHTS IN RESPECT OF  
PATENTS AND COPYRIGHTS ARE RESERVED.


| REV | DATE | DRN | REV | DATE | DRN |
|-----|------|-----|-----|------|-----|
|     |      |     |     |      |     |

TITLE  
PROPOSED 2 STOREY  
EXTENSION WITH  
ATTACHED GARAGE

| CLIENT           |       | DRAWN   |  | DRAWING No |         | REV |
|------------------|-------|---------|--|------------|---------|-----|
| MR P MISSA       |       | JR      |  | RDS/794    |         |     |
| 12 BALEWELL ROAD |       |         |  |            |         |     |
| ATHERSLEY SOUTH  |       |         |  |            |         |     |
| 571 350          |       |         |  |            |         |     |
| SCALE            | 1:100 | CHECKED |  | DATE       | 18/3/09 |     |

DO NOT SCALE

IF IN DOUBT ASK

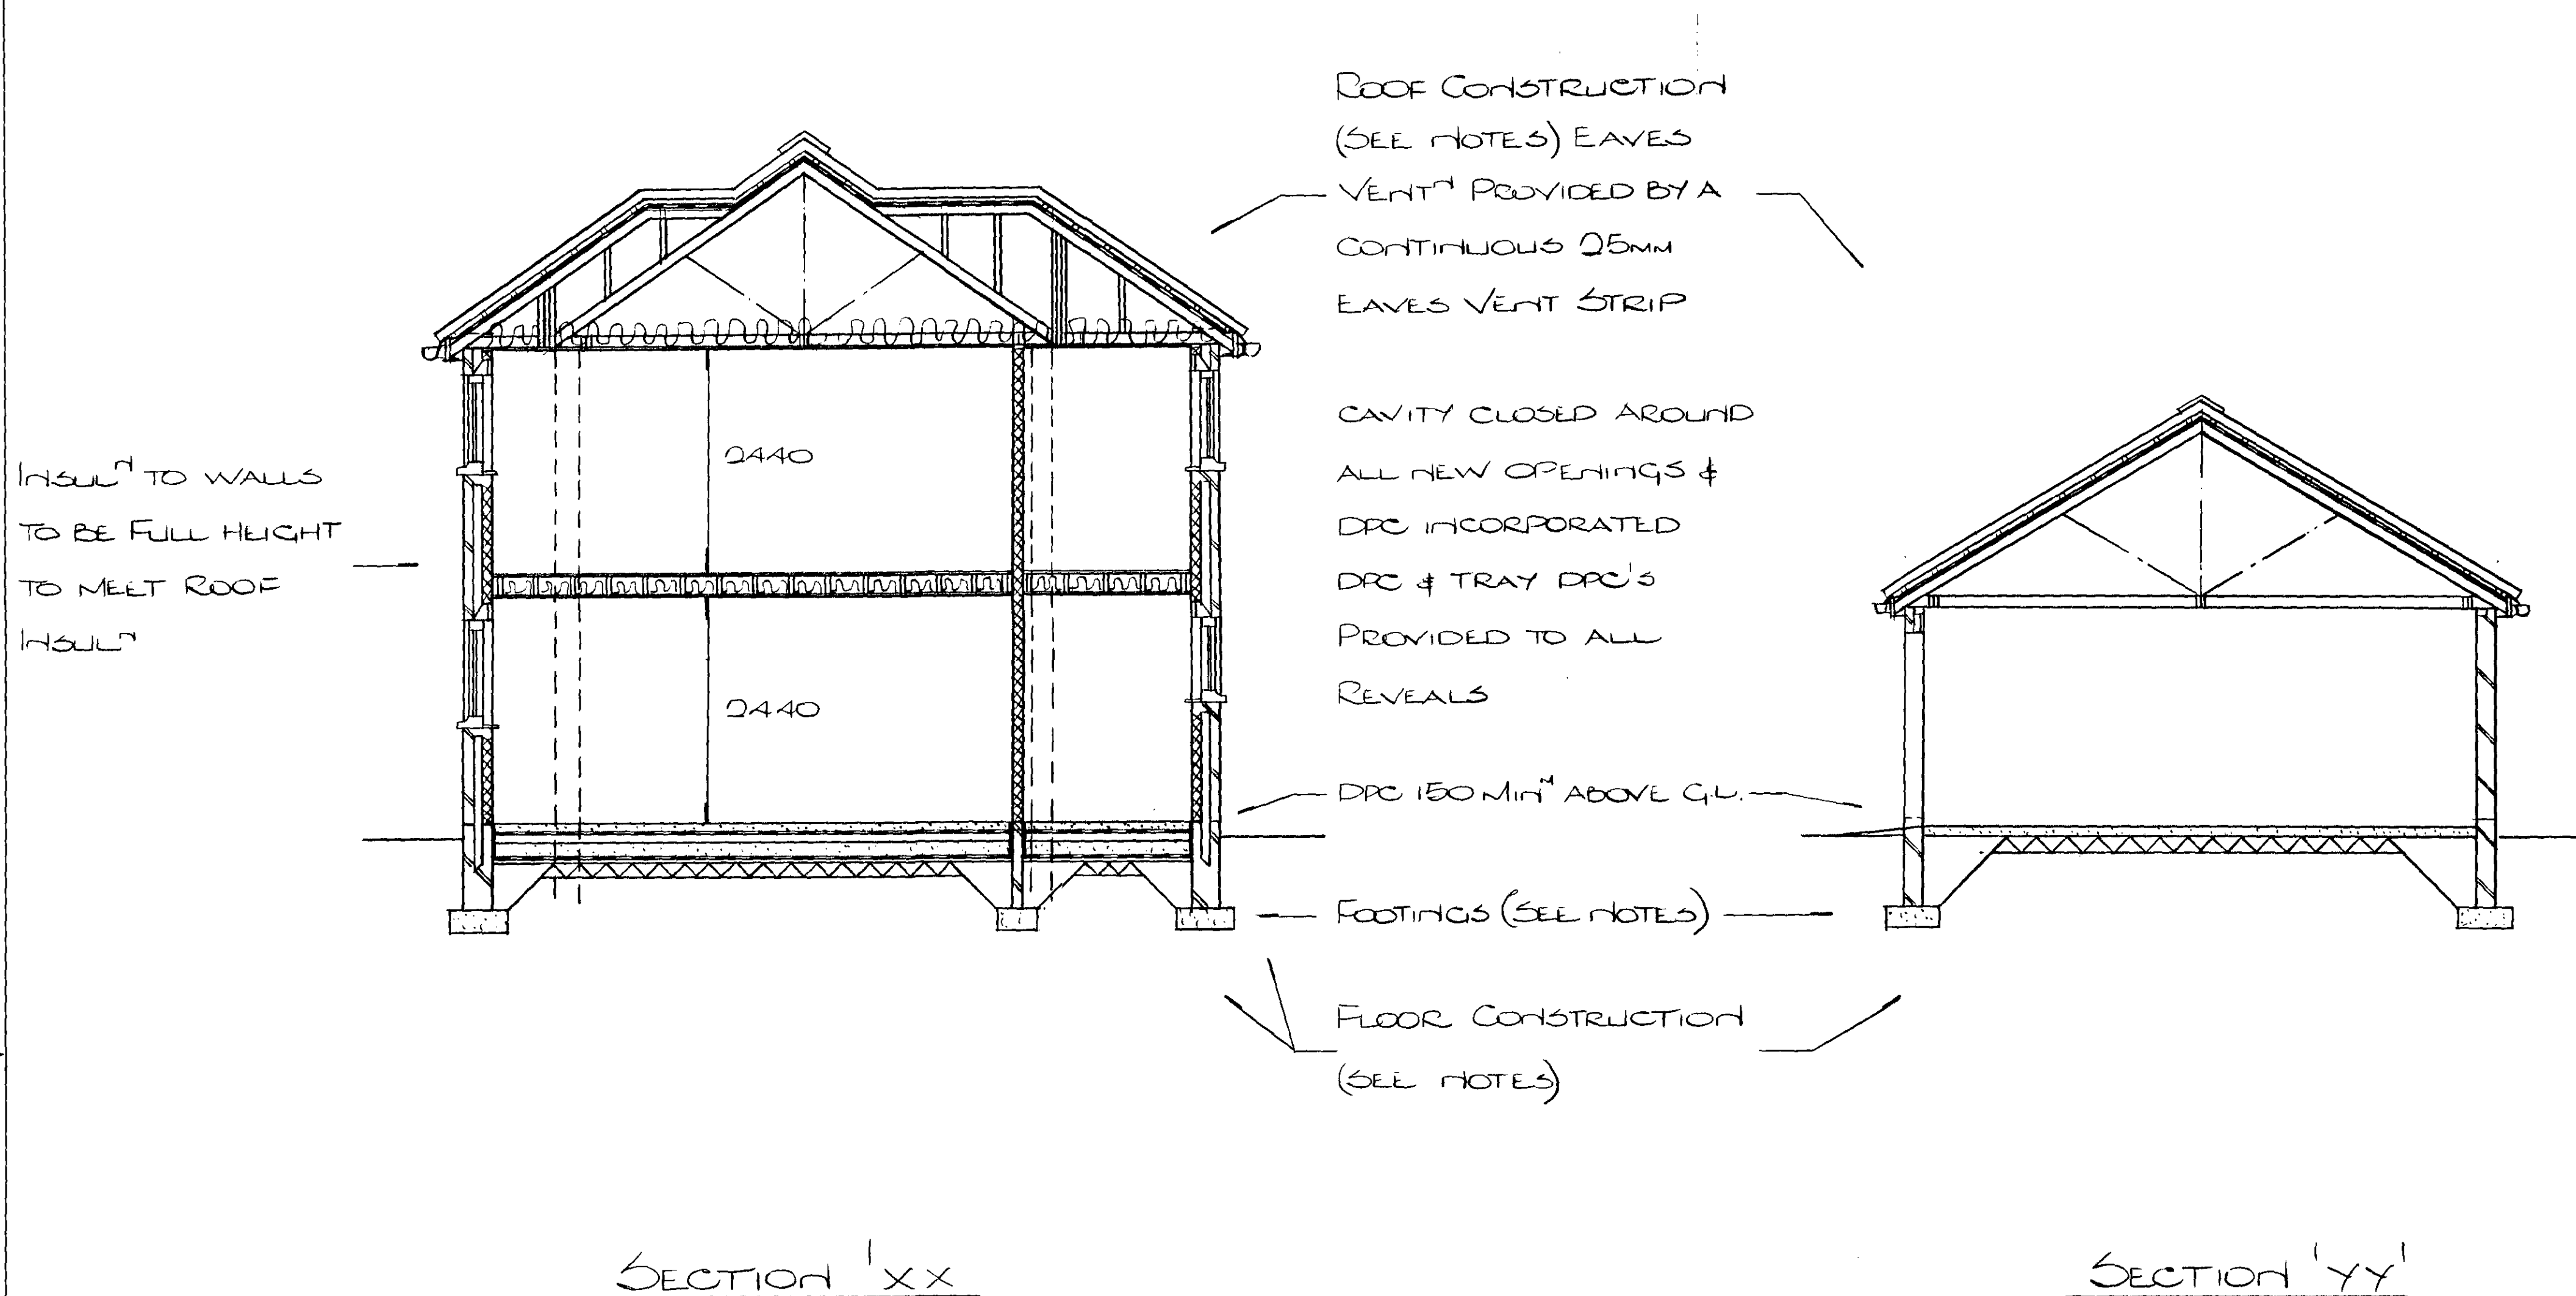

**RDS**

**RYDER DRAWING SERVICES**  
CONISBROUGH  
TEL/FAX: 01709 869256 OR  
0845 644 1420

THIS DRAWING IS CONFIDENTIAL AND IS THE  
PROPERTY OF RYDER DRAWING SERVICES AND  
MUST NOT BE REPRODUCED EITHER WHOLLY  
OR PARTLY. ALL RIGHTS IN RESPECT OF  
PATENTS AND COPYRIGHTS ARE RESERVED.

| REV          | DATE | DRN      | REV | DATE       | DRN | TITLE    | CLIENT                                                   |
|--------------|------|----------|-----|------------|-----|----------|----------------------------------------------------------|
|              |      |          |     |            |     | SECTIONS | MR P MISSA<br>12 BAKWELL ROAD<br>ATHERSLEY SOUTH 571 350 |
| SCALE 1:50   |      | DRAWN JR |     | DRAWING No |     | REV      |                                                          |
| DATE 24/3/09 |      | CHECKED  |     | RDS/794/1  |     |          |                                                          |