



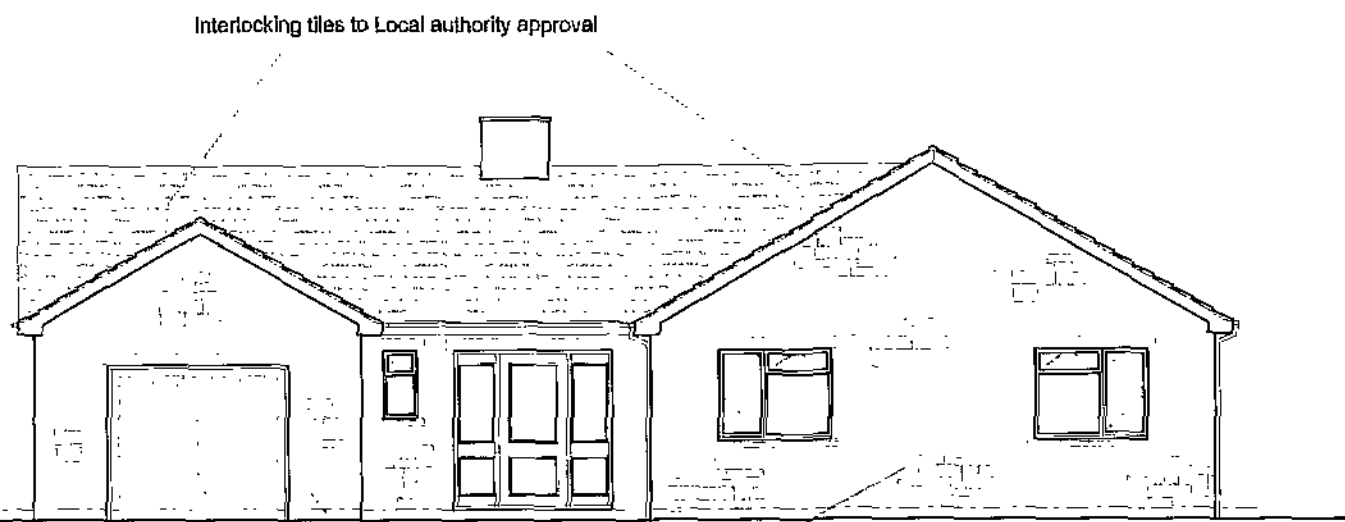


Front Elevation

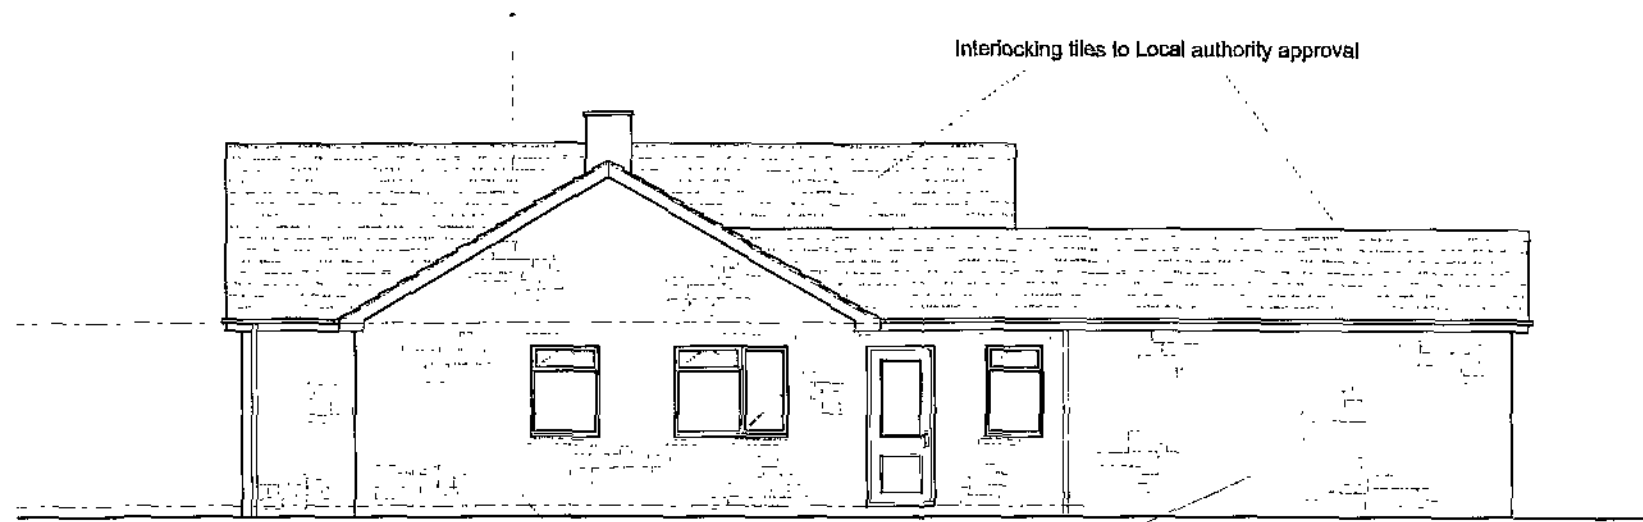


Side Elevation

Stonework to Local Authority approval

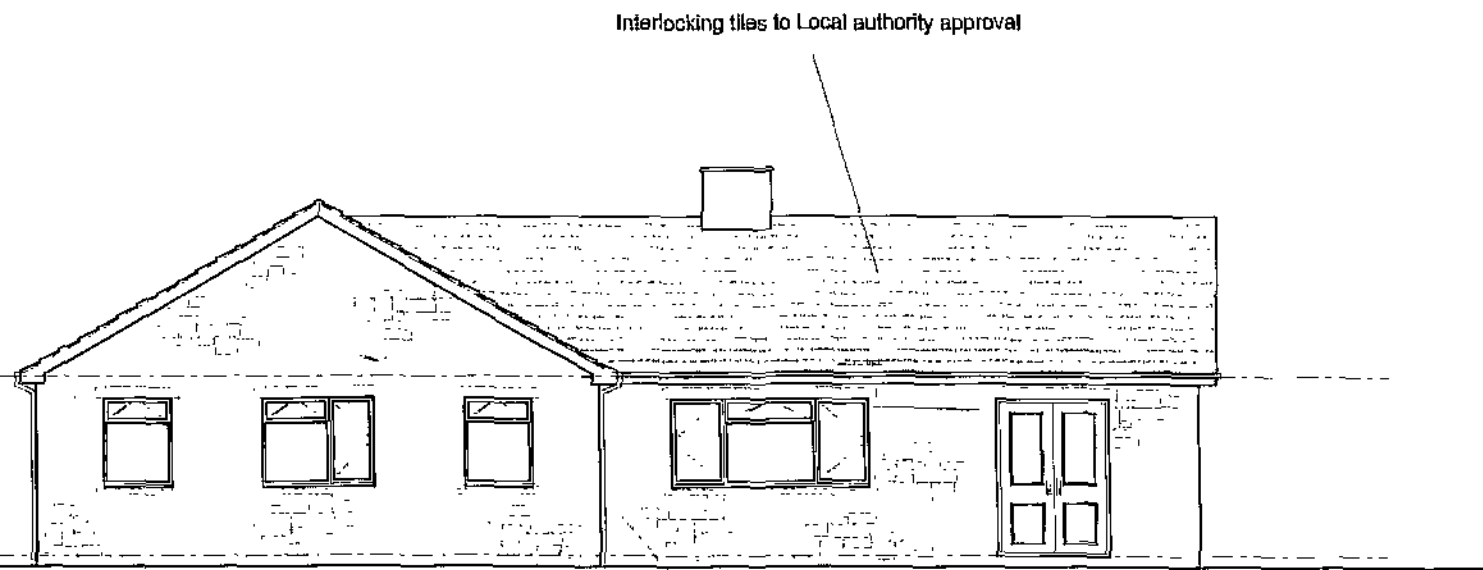

Rear Elevation

Stonework to Local Authority approval

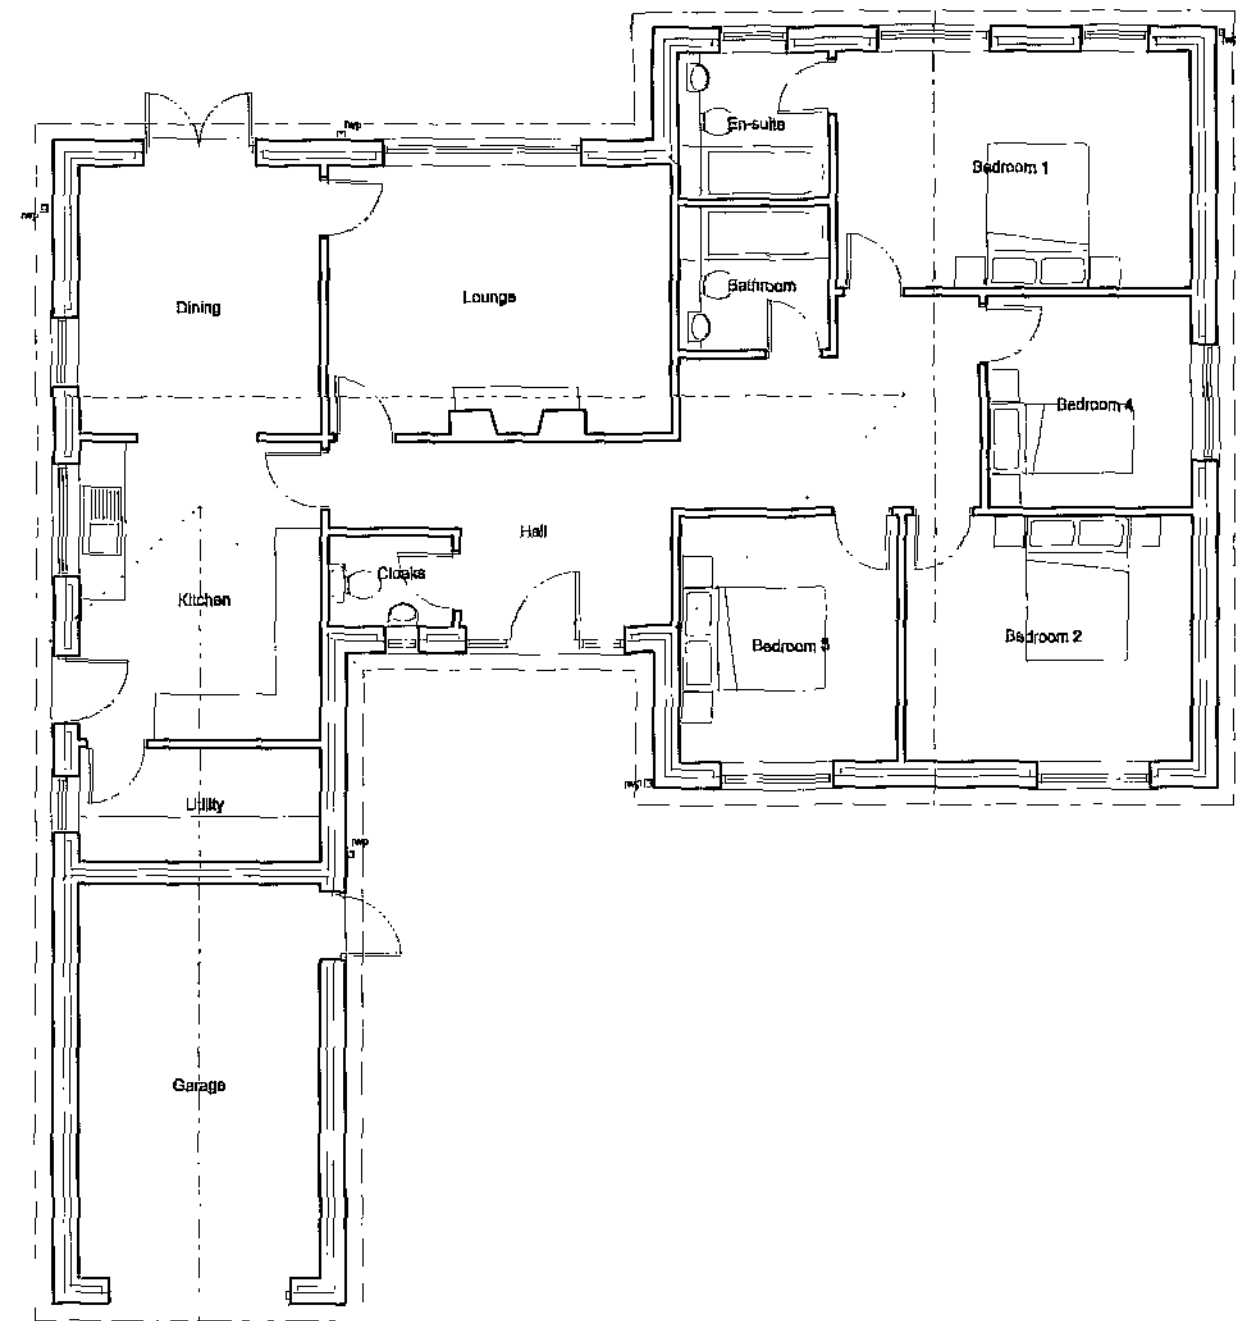


Plan

Barnsley Metropolitan Borough Council

1 1 MAR 2008

Corporate Mail Room

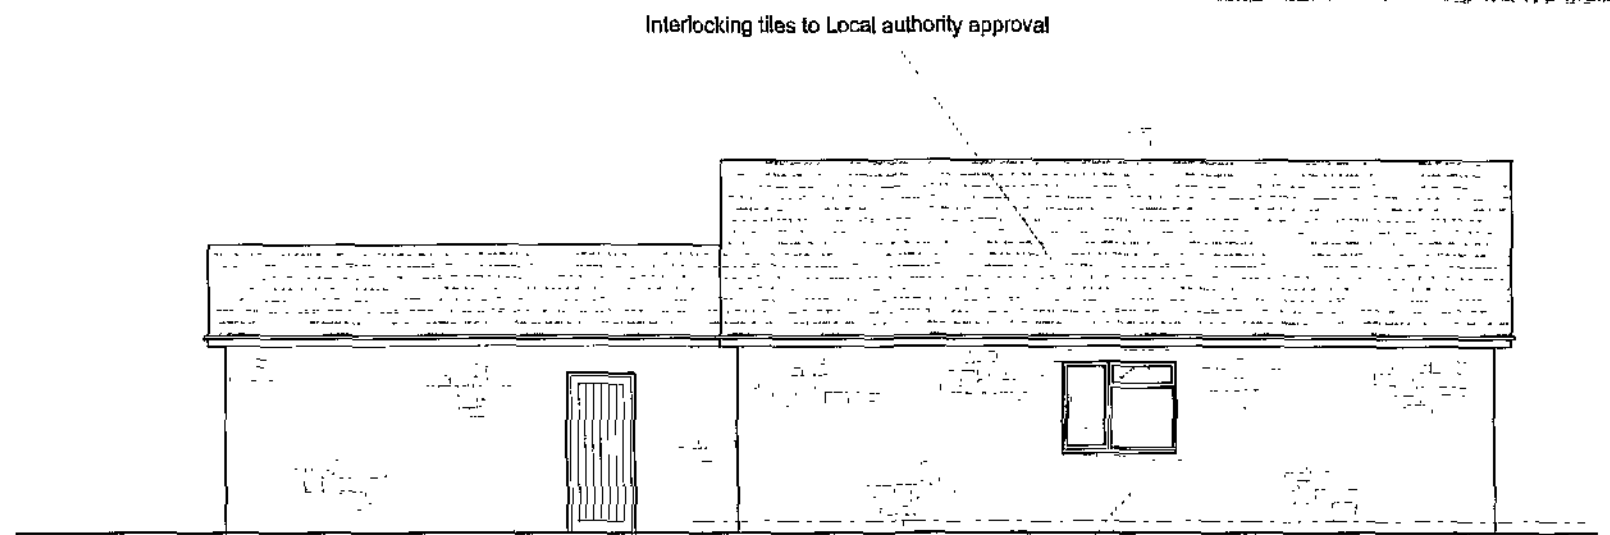

Side Elevation

Stonework to Local Authority approval

Revisions

A 28.2.2008

Width of building reduced by 1 metre. Double garage reduce to single

Client

Mr. L. Marshall

Job Title

Proposed Dwelling
49 Lund Avenue
Burton Grange
Barnsley

Drawing Title

Proposed Plans and
Elevations
Plot 3

Scale 1:100

Date Dec 2007


Drawn by MJH

Drawing No.


2007-53-01

Rev.

A

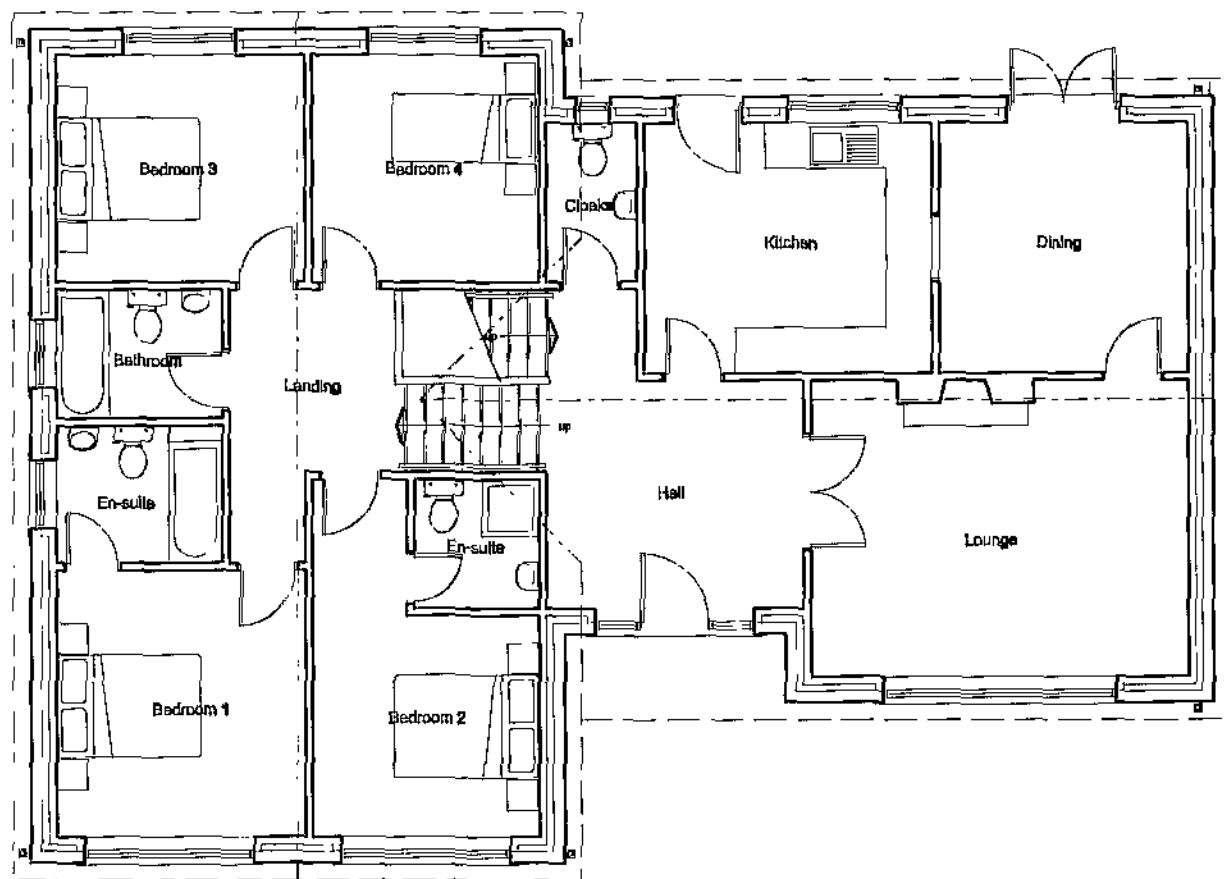





Ground Floor Plan

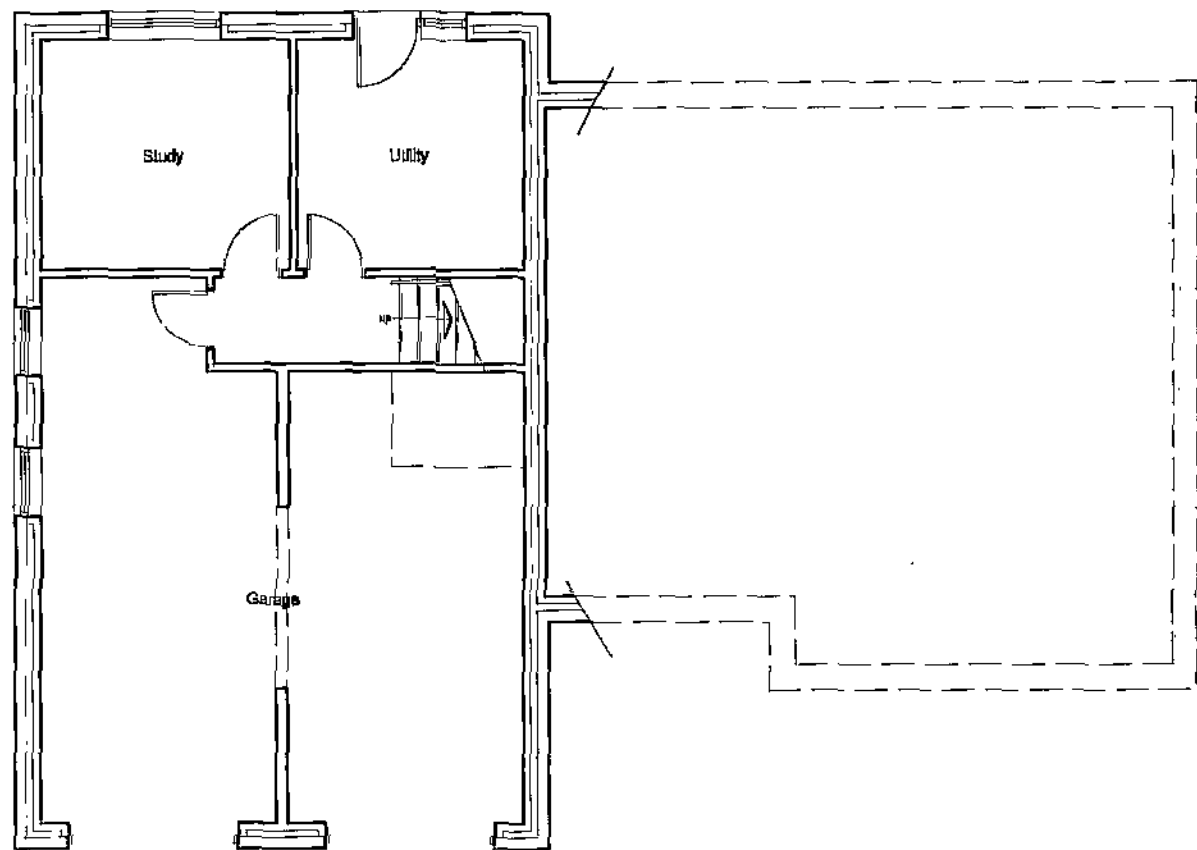

Lower Ground Floor

Barnsley Metropolitan Borough Council
11 MAR 2008
Corporate Mail Room

Revisions		
A	28.2.2008	Width of building reduced by 1metre
Client		
Mr. L. Marshall		
Job Title		
Proposed Dwelling 49 Lund Avenue Burton Grange Barnsley		
Drawing Title		
Proposed Plans Plot 1		
Scale	1:100	
Date	Dec 2007	Drawn by MJH
Drawing No.		Rev.
2007-53-02		A

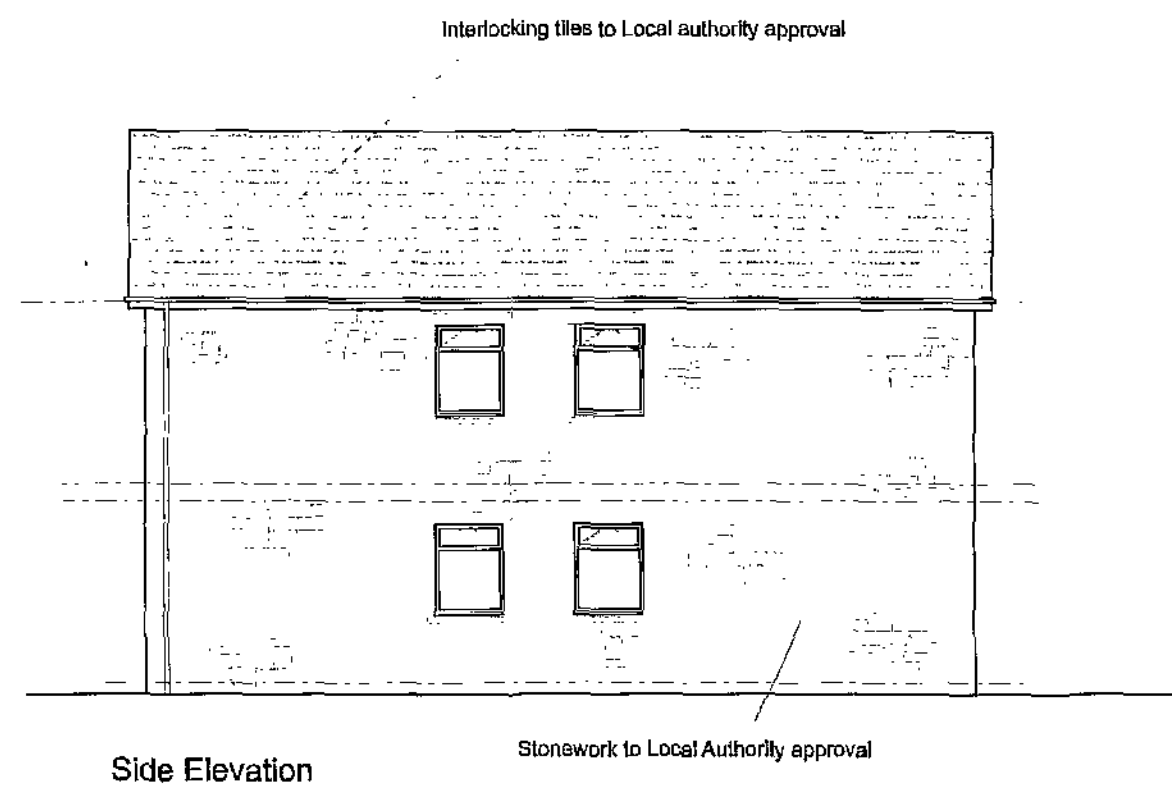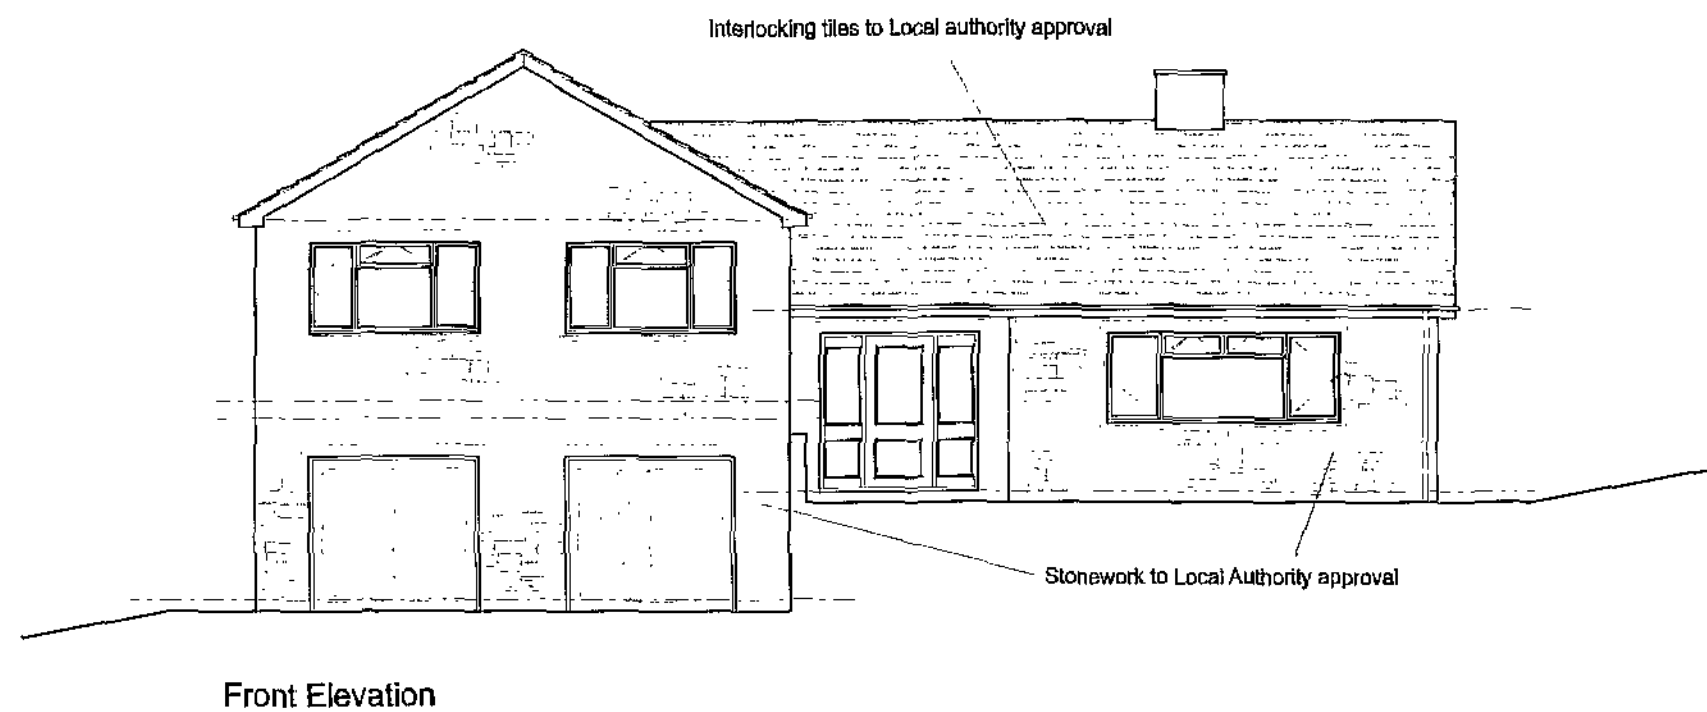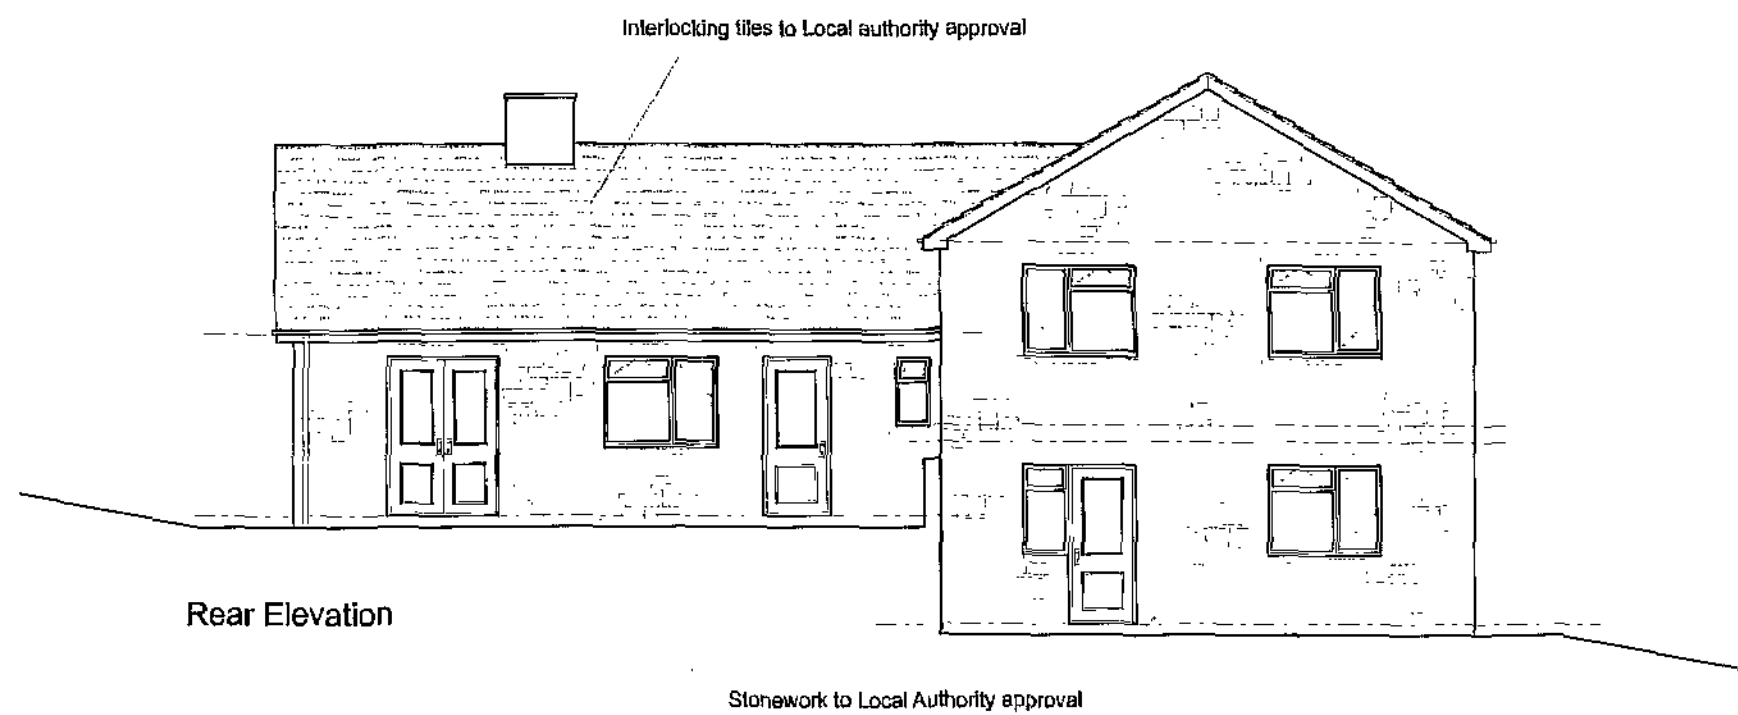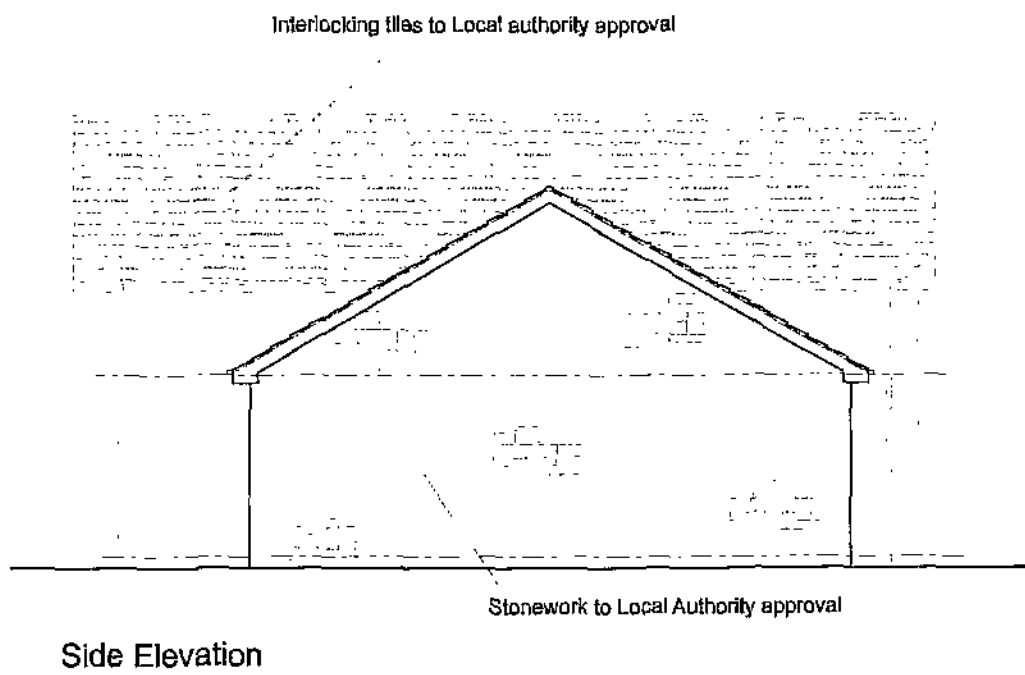

Barnsley Metropolitan Borough Council

11 MAR 2008

Corporate Mail Room

Revisions

A 28.2.2008 Width of building reduced by 1metre

Client

Mr. L. Marshall

Job Title

Proposed Dwelling
49 Lund Avenue
Burton Grange
Barnsley

Drawing Title

Proposed Elevations
Plot 1

Scale
1:100

Date
Dec 2007


Drawn by
MJH

Drawing No.


2007-53-03

Rev.

A

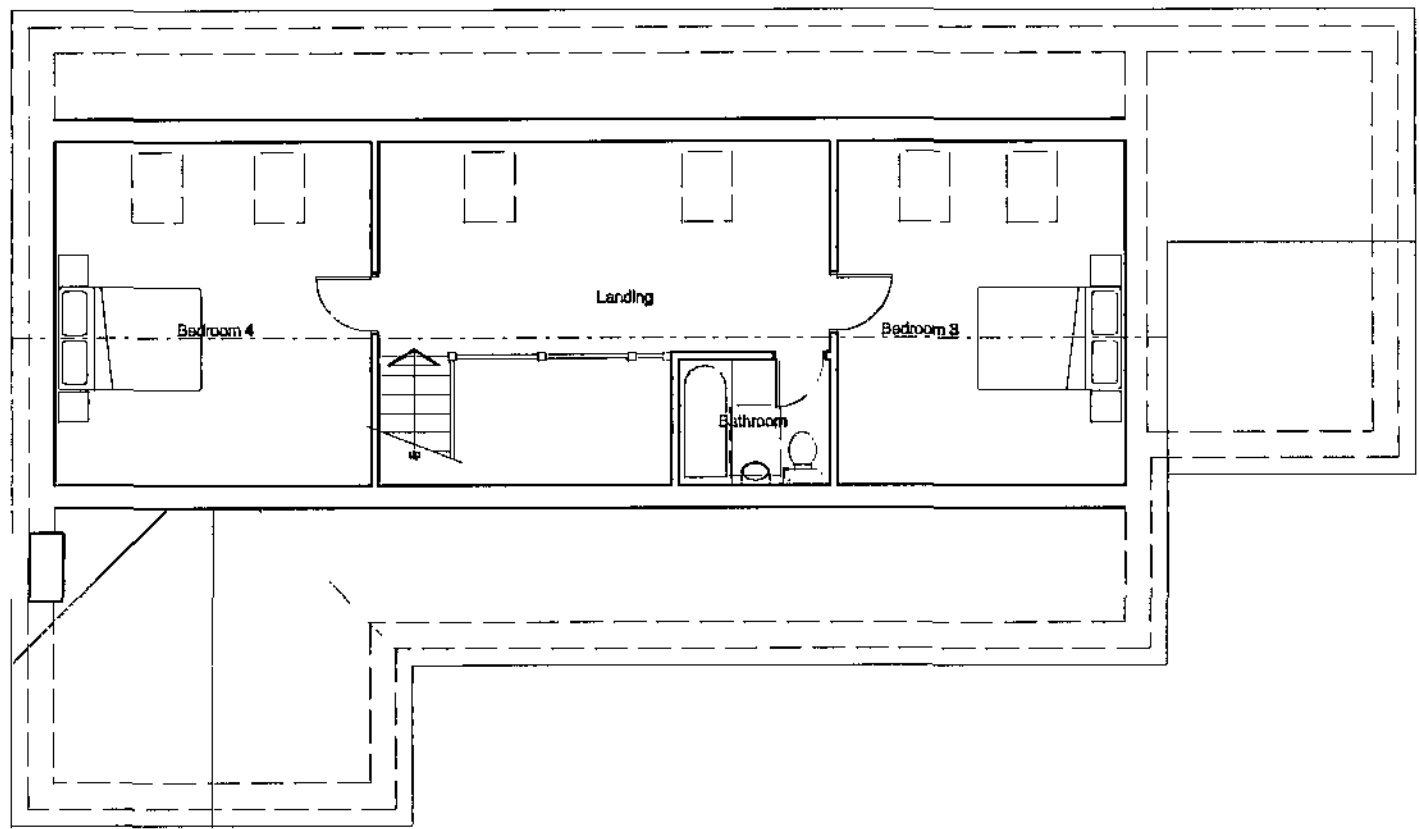

First Floor Plan

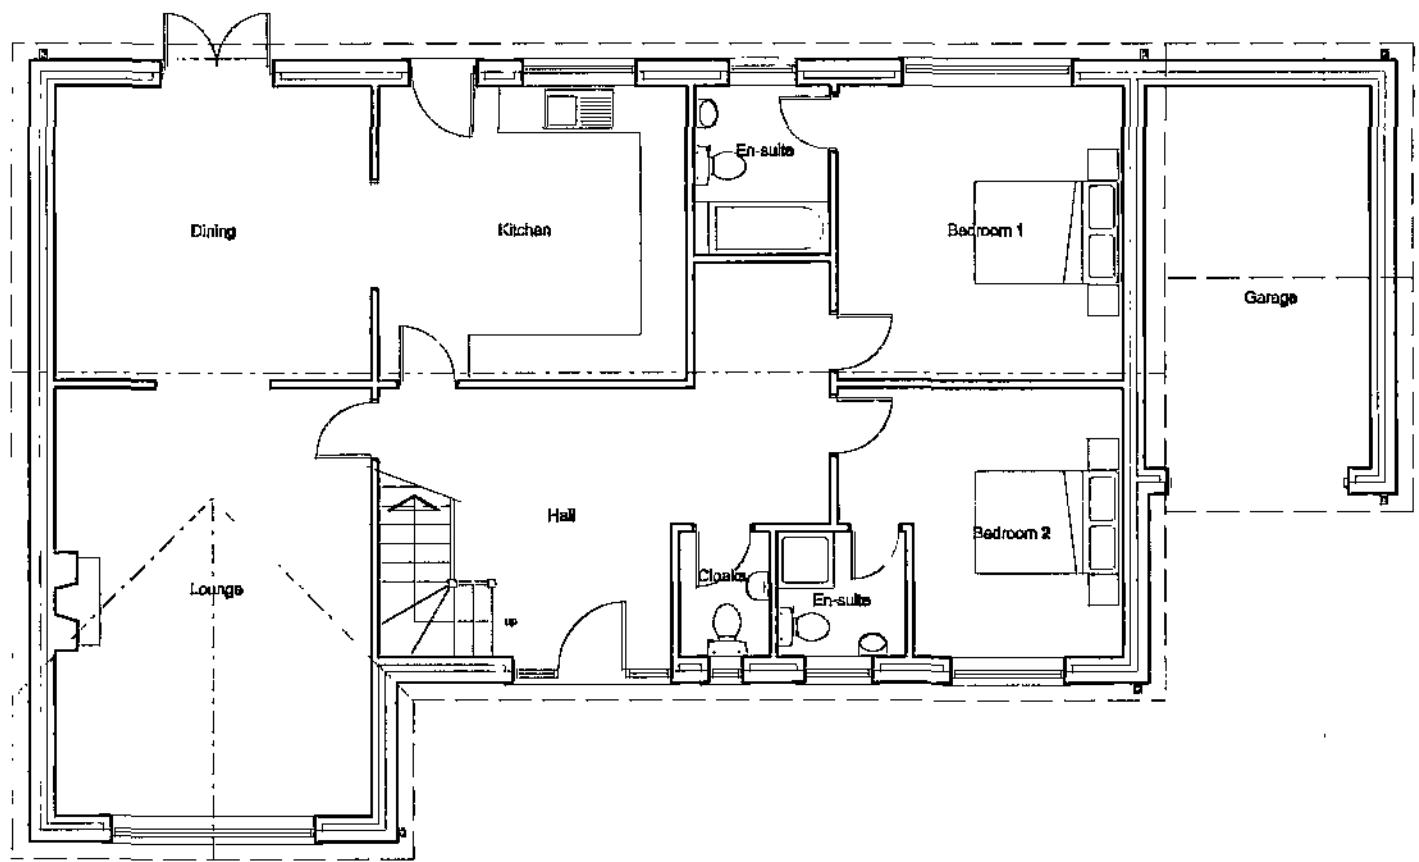

Ground Floor Plan





Barnsley Metropolitan Borough Council
11 MAR 2008
Corporate Mail Room

Revisions		
A	28/2/2008	Width of building reduced by 1 metre. Double garage reduce to single
Client		
Mr. L. Marshall		
Job Title		
Proposed Dwelling 49 Lund Avenue Burton Grange Barnsley		
Drawing Title		
Proposed Plans Plot 2		
Scale	1:100	
Date	Dec 2007	Drawn by MJH
Drawing No.	2007-53-04	Rev. A

Barnsley Metropolitan Borough Council

11 MAR 2008

Corporate Mail Room

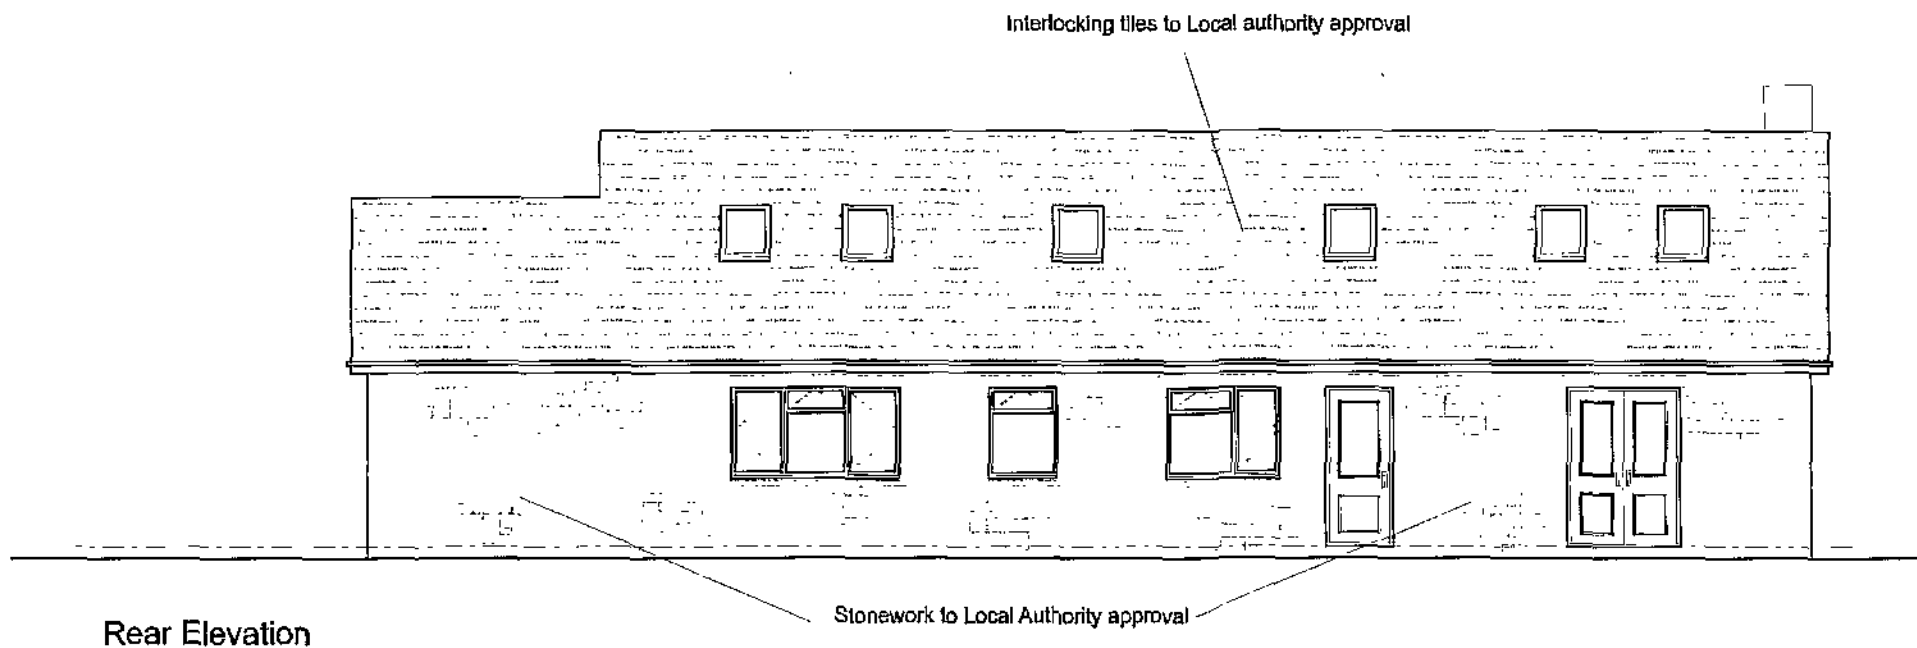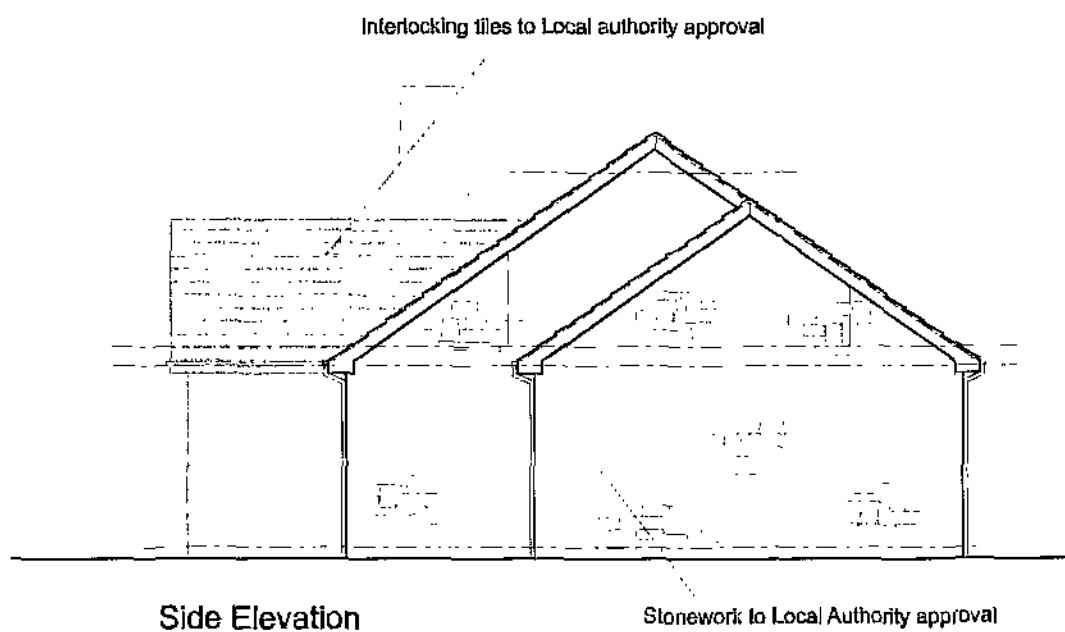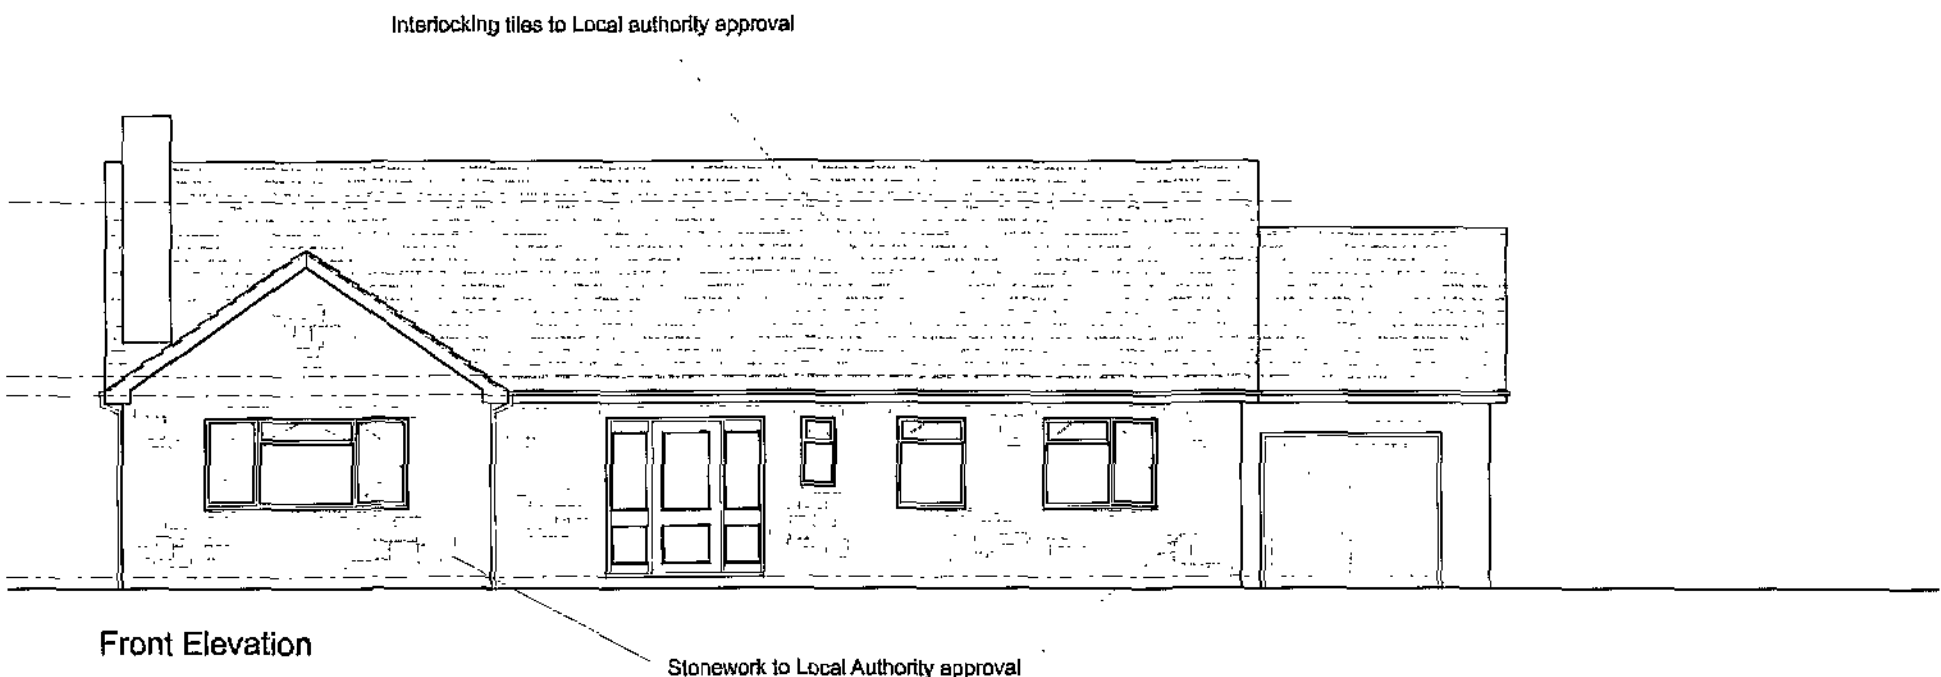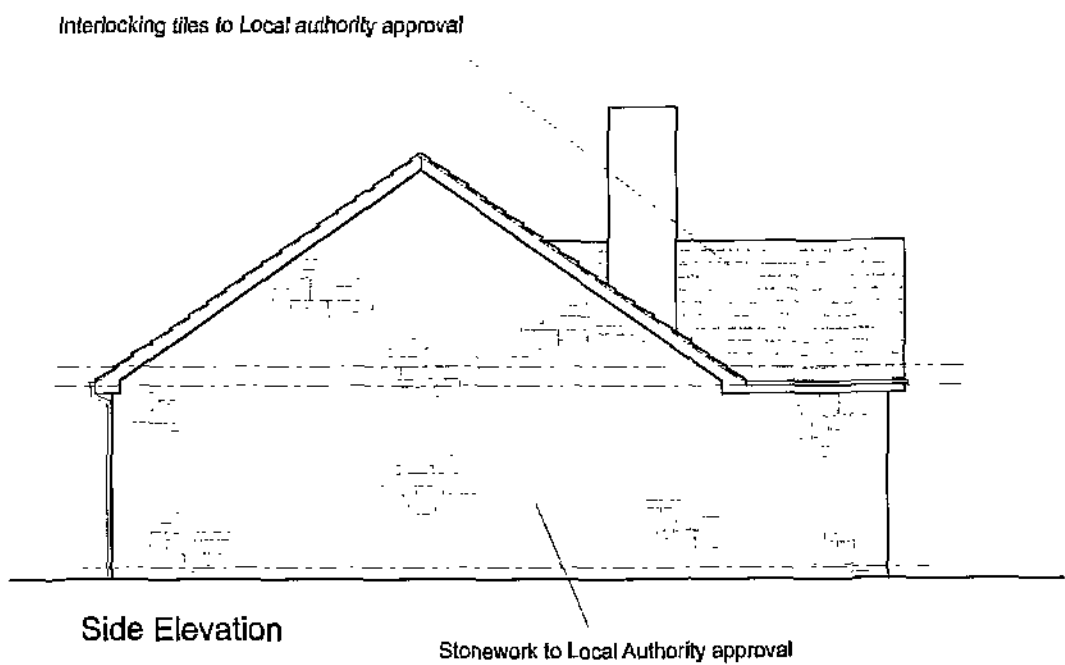

Revisions		
A	28.2.2008	Width of building reduced by 1metre. Double garage reduce to single

Client
Mr. L. Marshall

Job Title
Proposed Dwelling
49 Lund Avenue
Burton Grange
Barnsley

Drawing Title
Proposed Elevations
Plot 2

Scale	1:100	Drawn by	MJH
Date	Dec 2007		
Drawing No.	2007-53-05	Rev.	A