



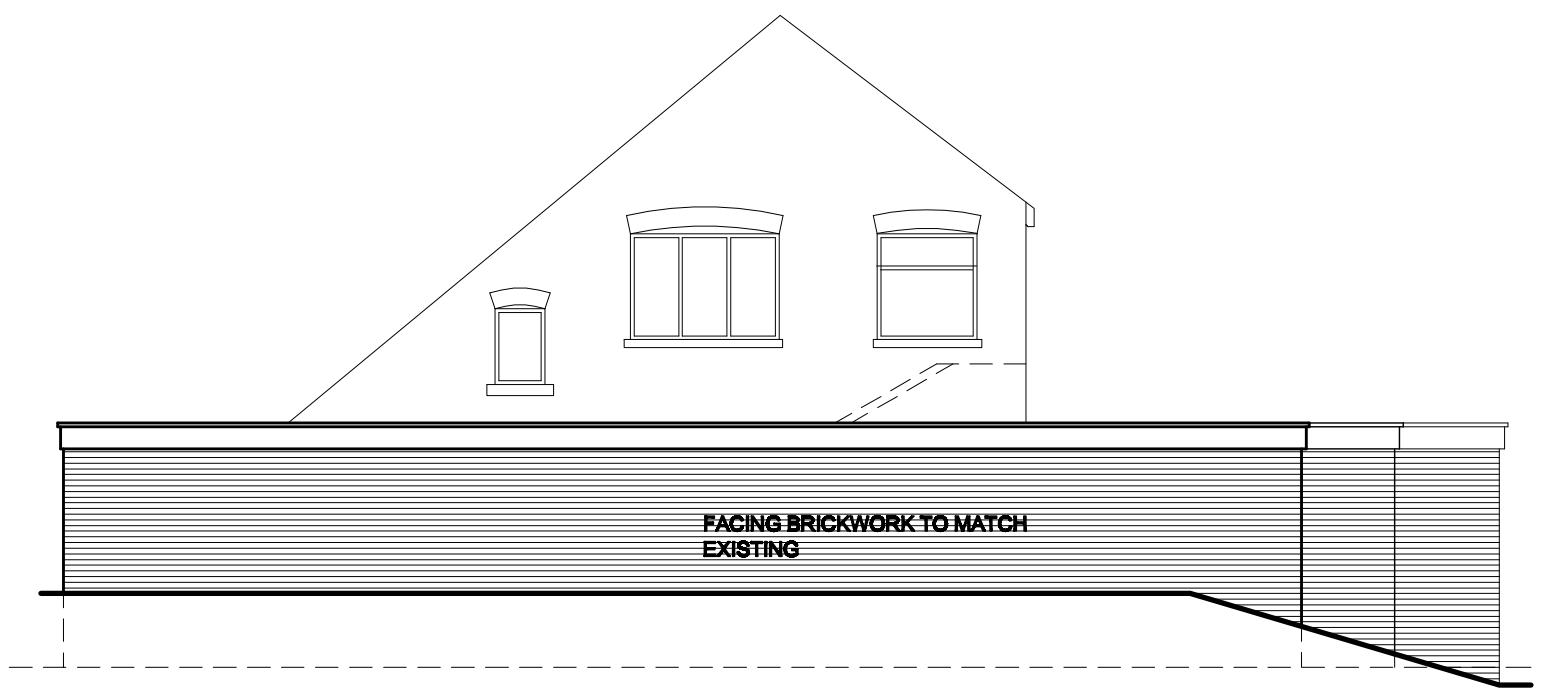

FRONT ELEVATION
AS PROPOSED




REAR ELEVATION
AS PROPOSED

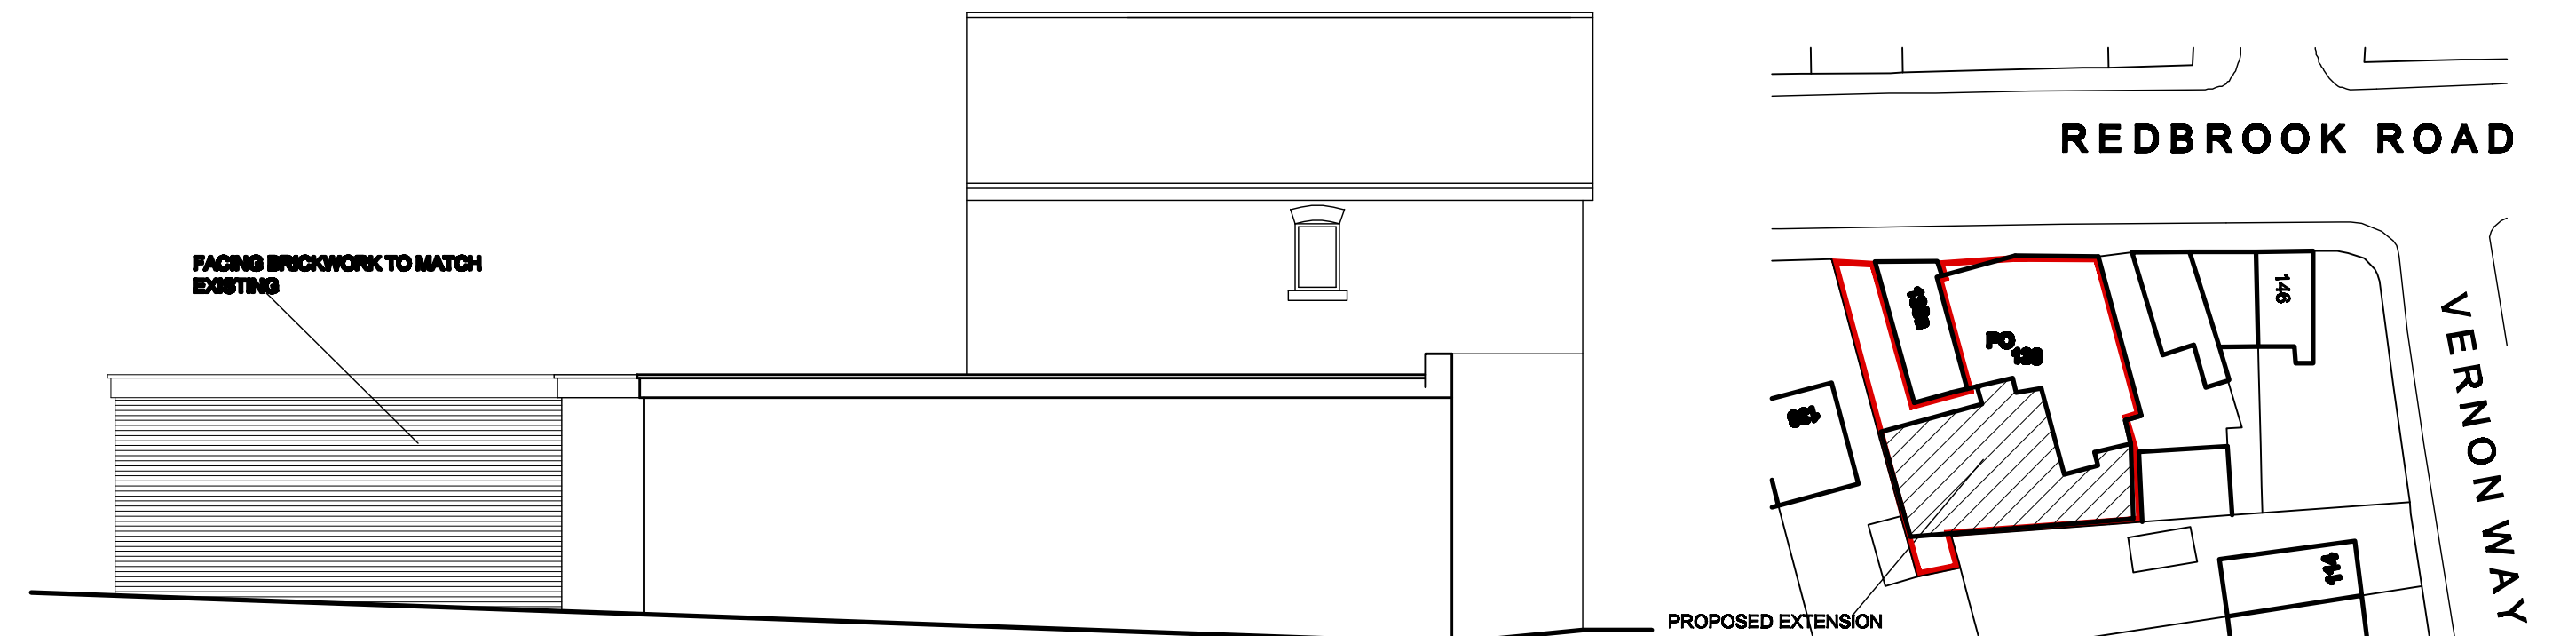


SIDE ELEVATION
AS PROPOSED

SITE PLAN
SCALE 1:500

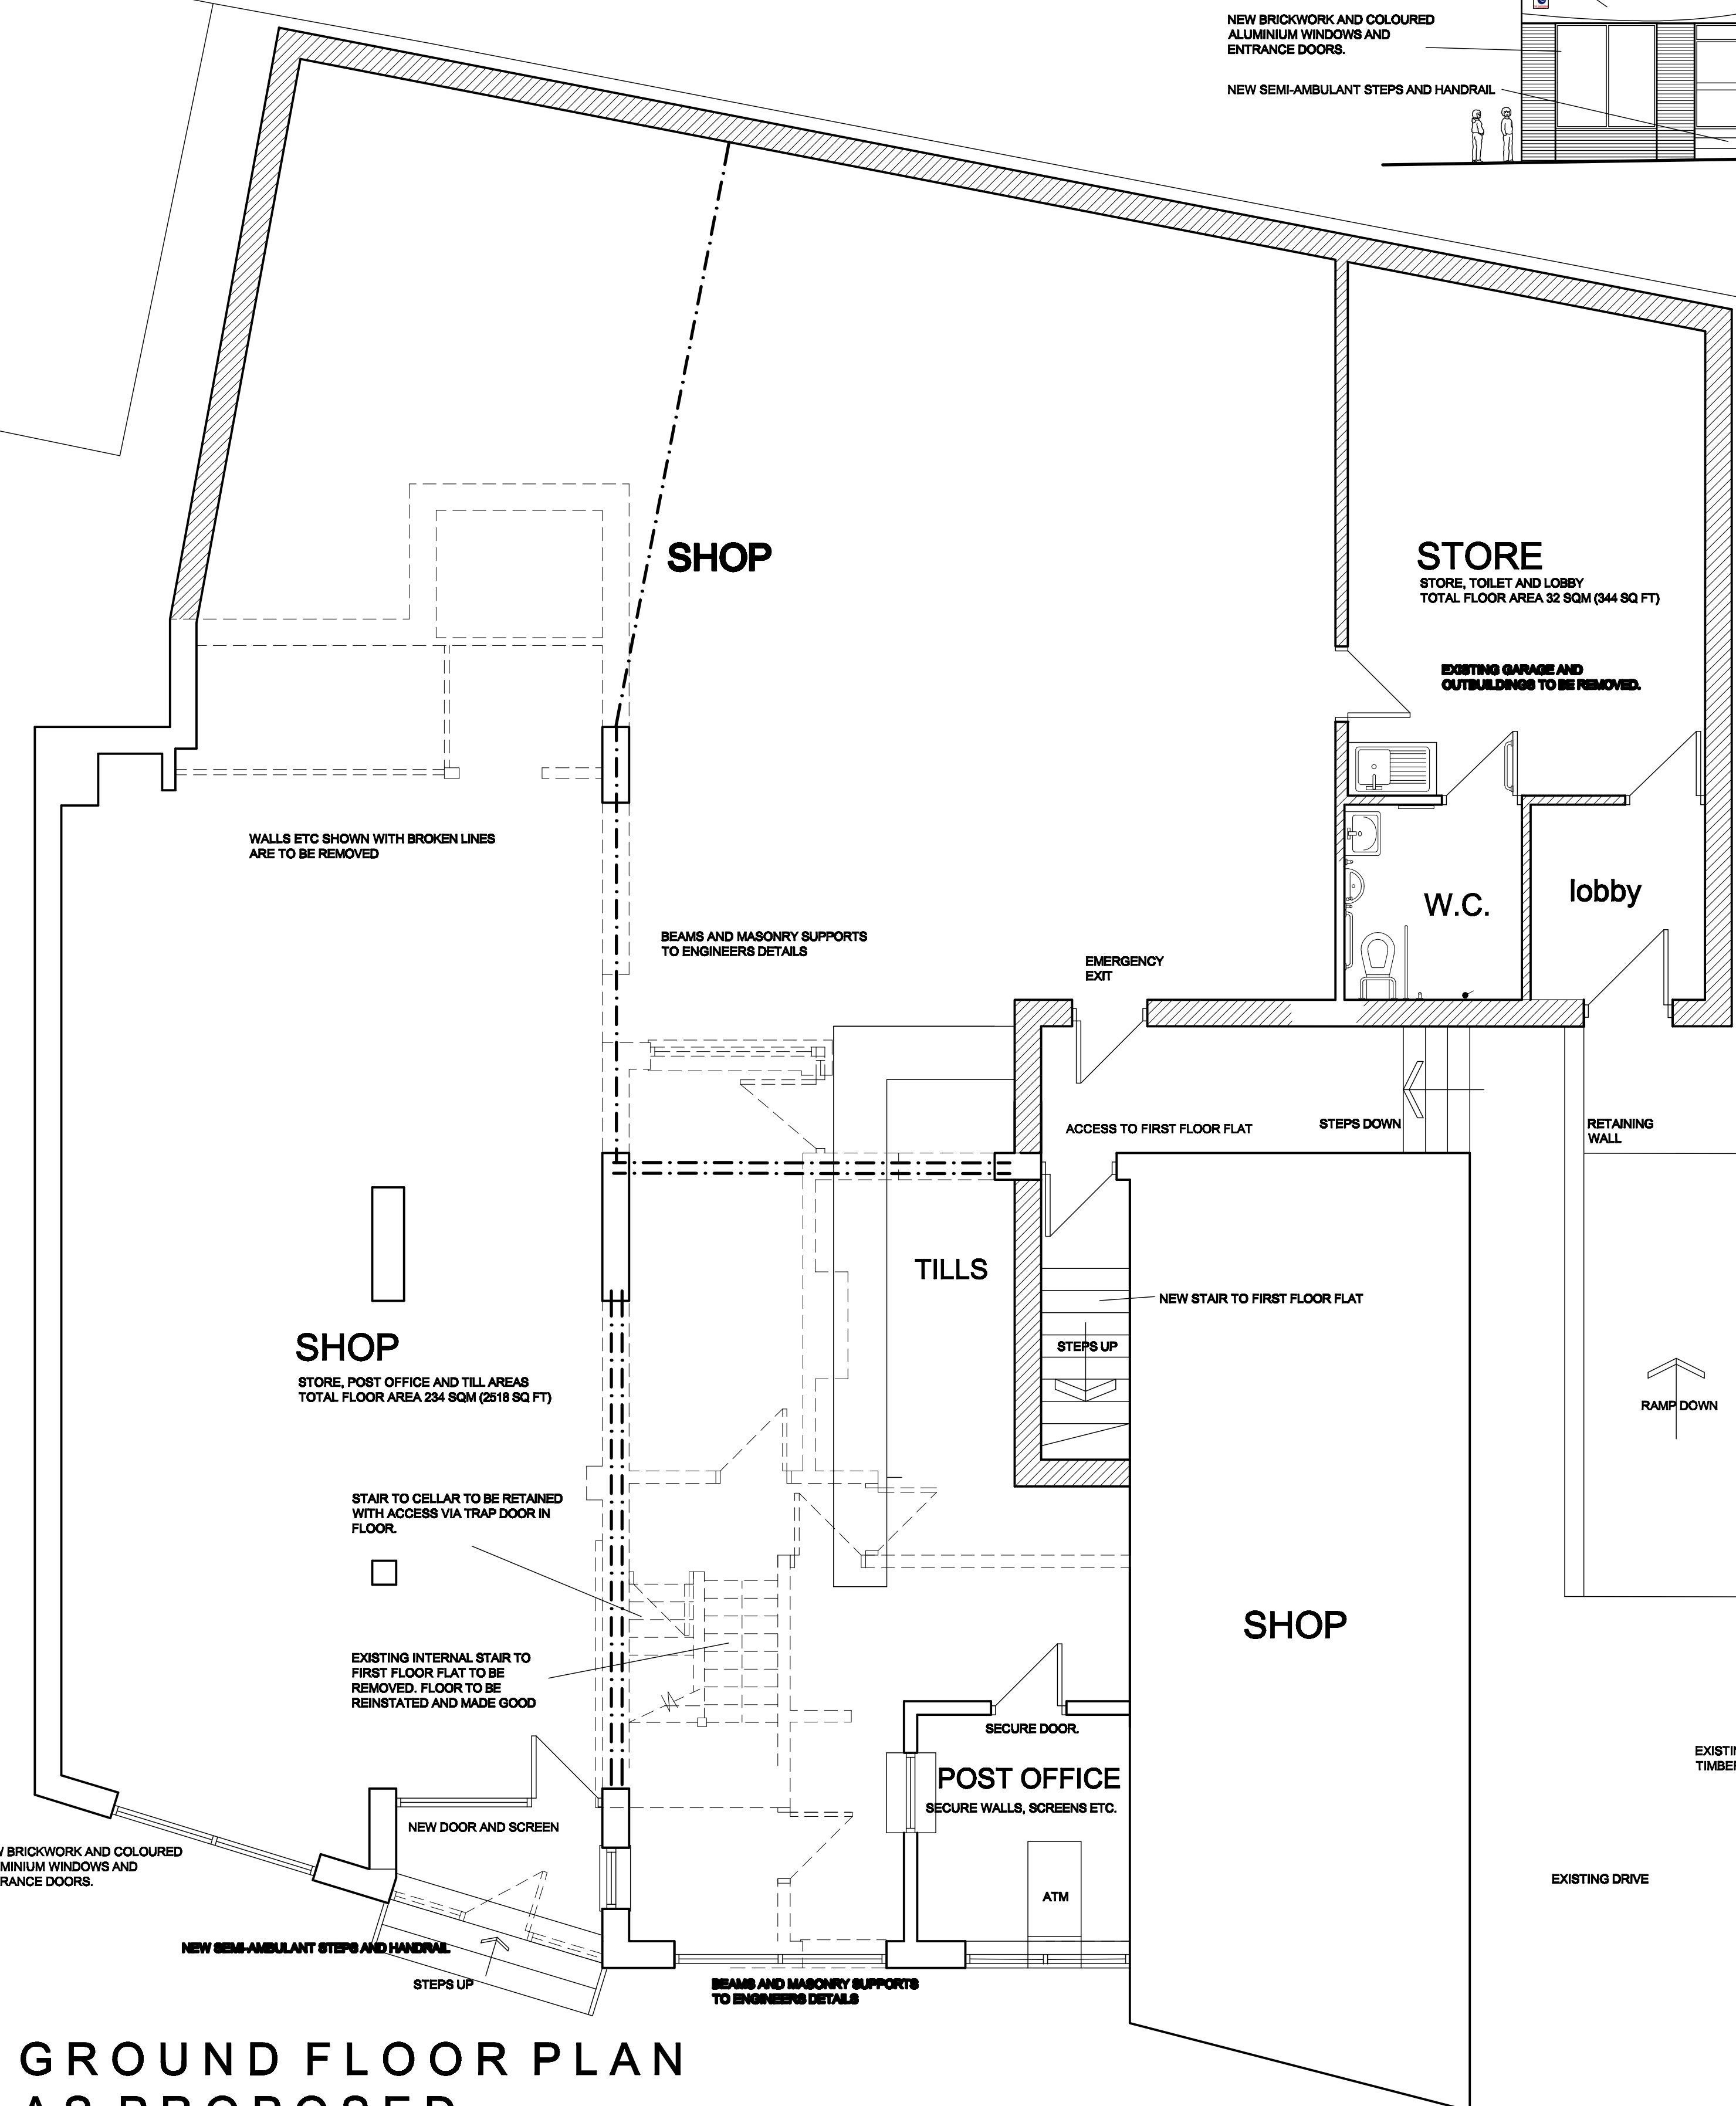


GROUND FLOOR PLAN
AS PROPOSED

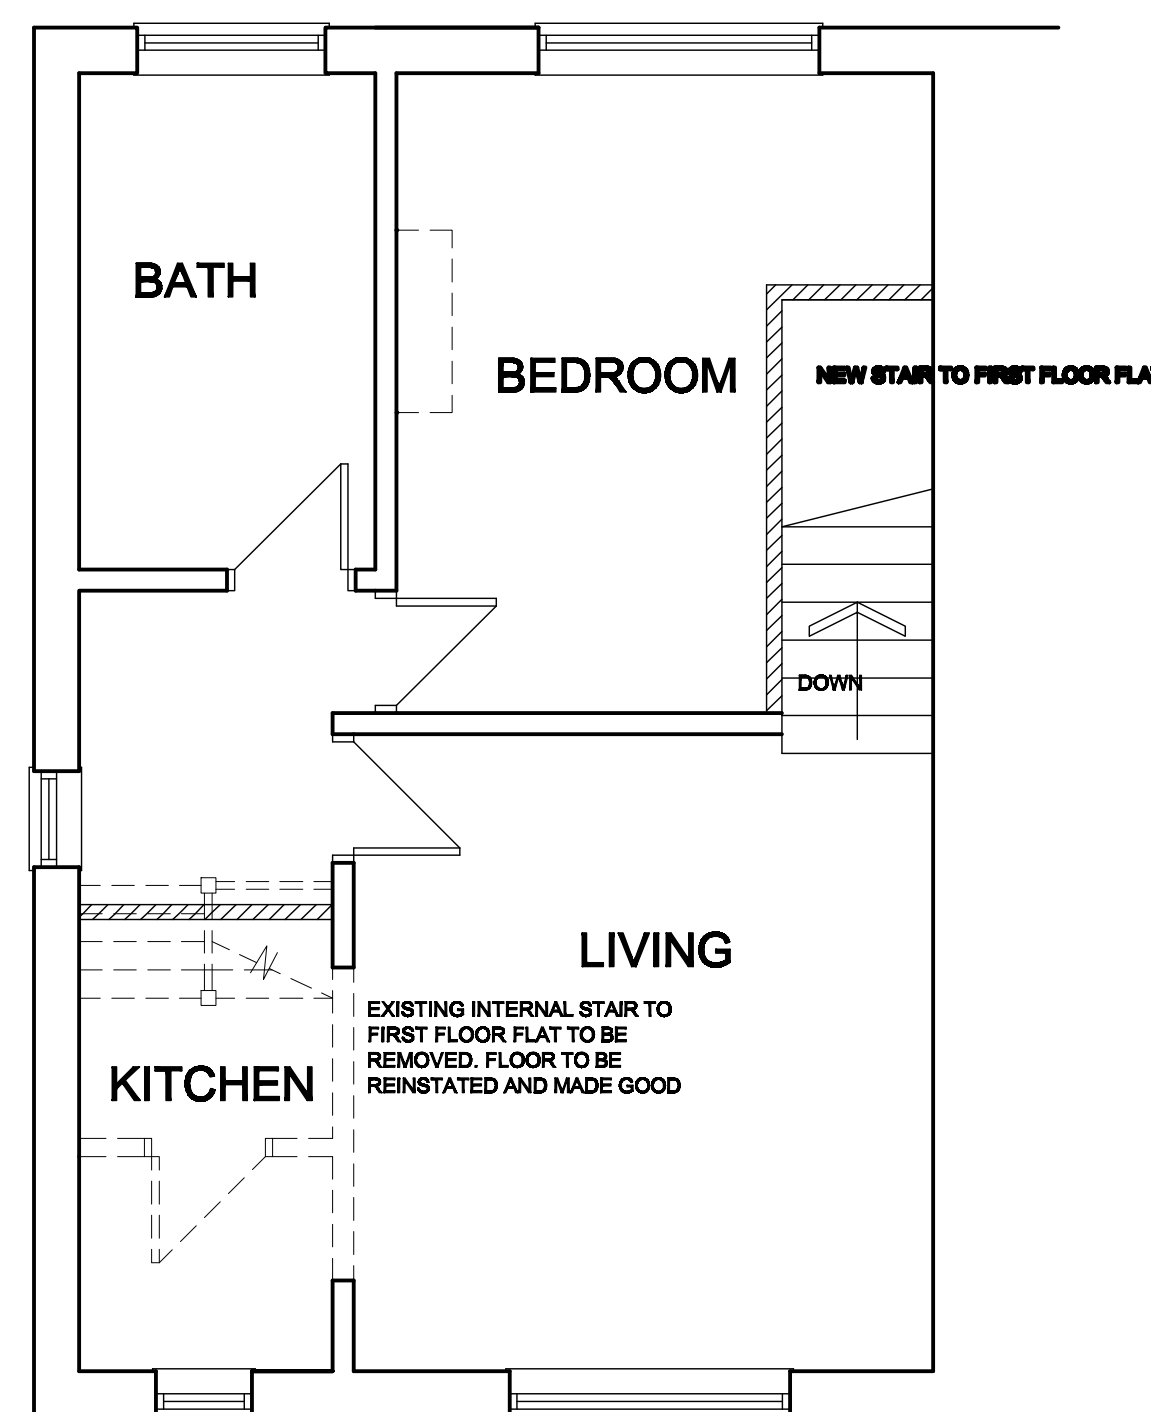

FIRST FLOOR PLAN
AS PROPOSED

SIDE ELEVATION
AS PROPOSED

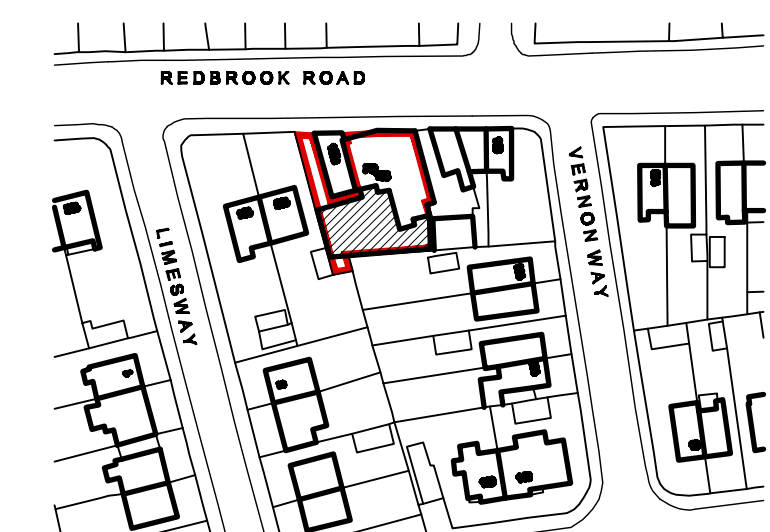

LOCATION PLAN
SCALE 1:1250

White Agus Partnership				PROVIDENCE VILLA, 42 SACKVILLE STREET, BARNESLEY, S70 2DB				Phone: 01226 208482 Fax: 01226 283030 Email: info@whiteaguspартnership.co.uk Web: www.whiteaguspартnership.co.uk			
Project: PROPOSED EXTENSIONS AND ALTERATIONS 138 REDBROOK ROAD GAWBER, BARNESLEY				Client: MR WARRINDER JOHAL & MR GURDEEP THANDI				SURVEYORS AND BUILDING DESIGN CONSULTANTS			
Drawing Title: PLANS AND ELEVATIONS AS PROPOSED				Date: JUNE 2012		Scale: 1:50 & 1:100 @ A1					
Ref: 12-026				Dwg. No. 01		Rev. A					
Date 04-07-12	Suffix A	Description REVISED TO CLIENTS REQUIREMENTS		Date	Suffix	Description					