



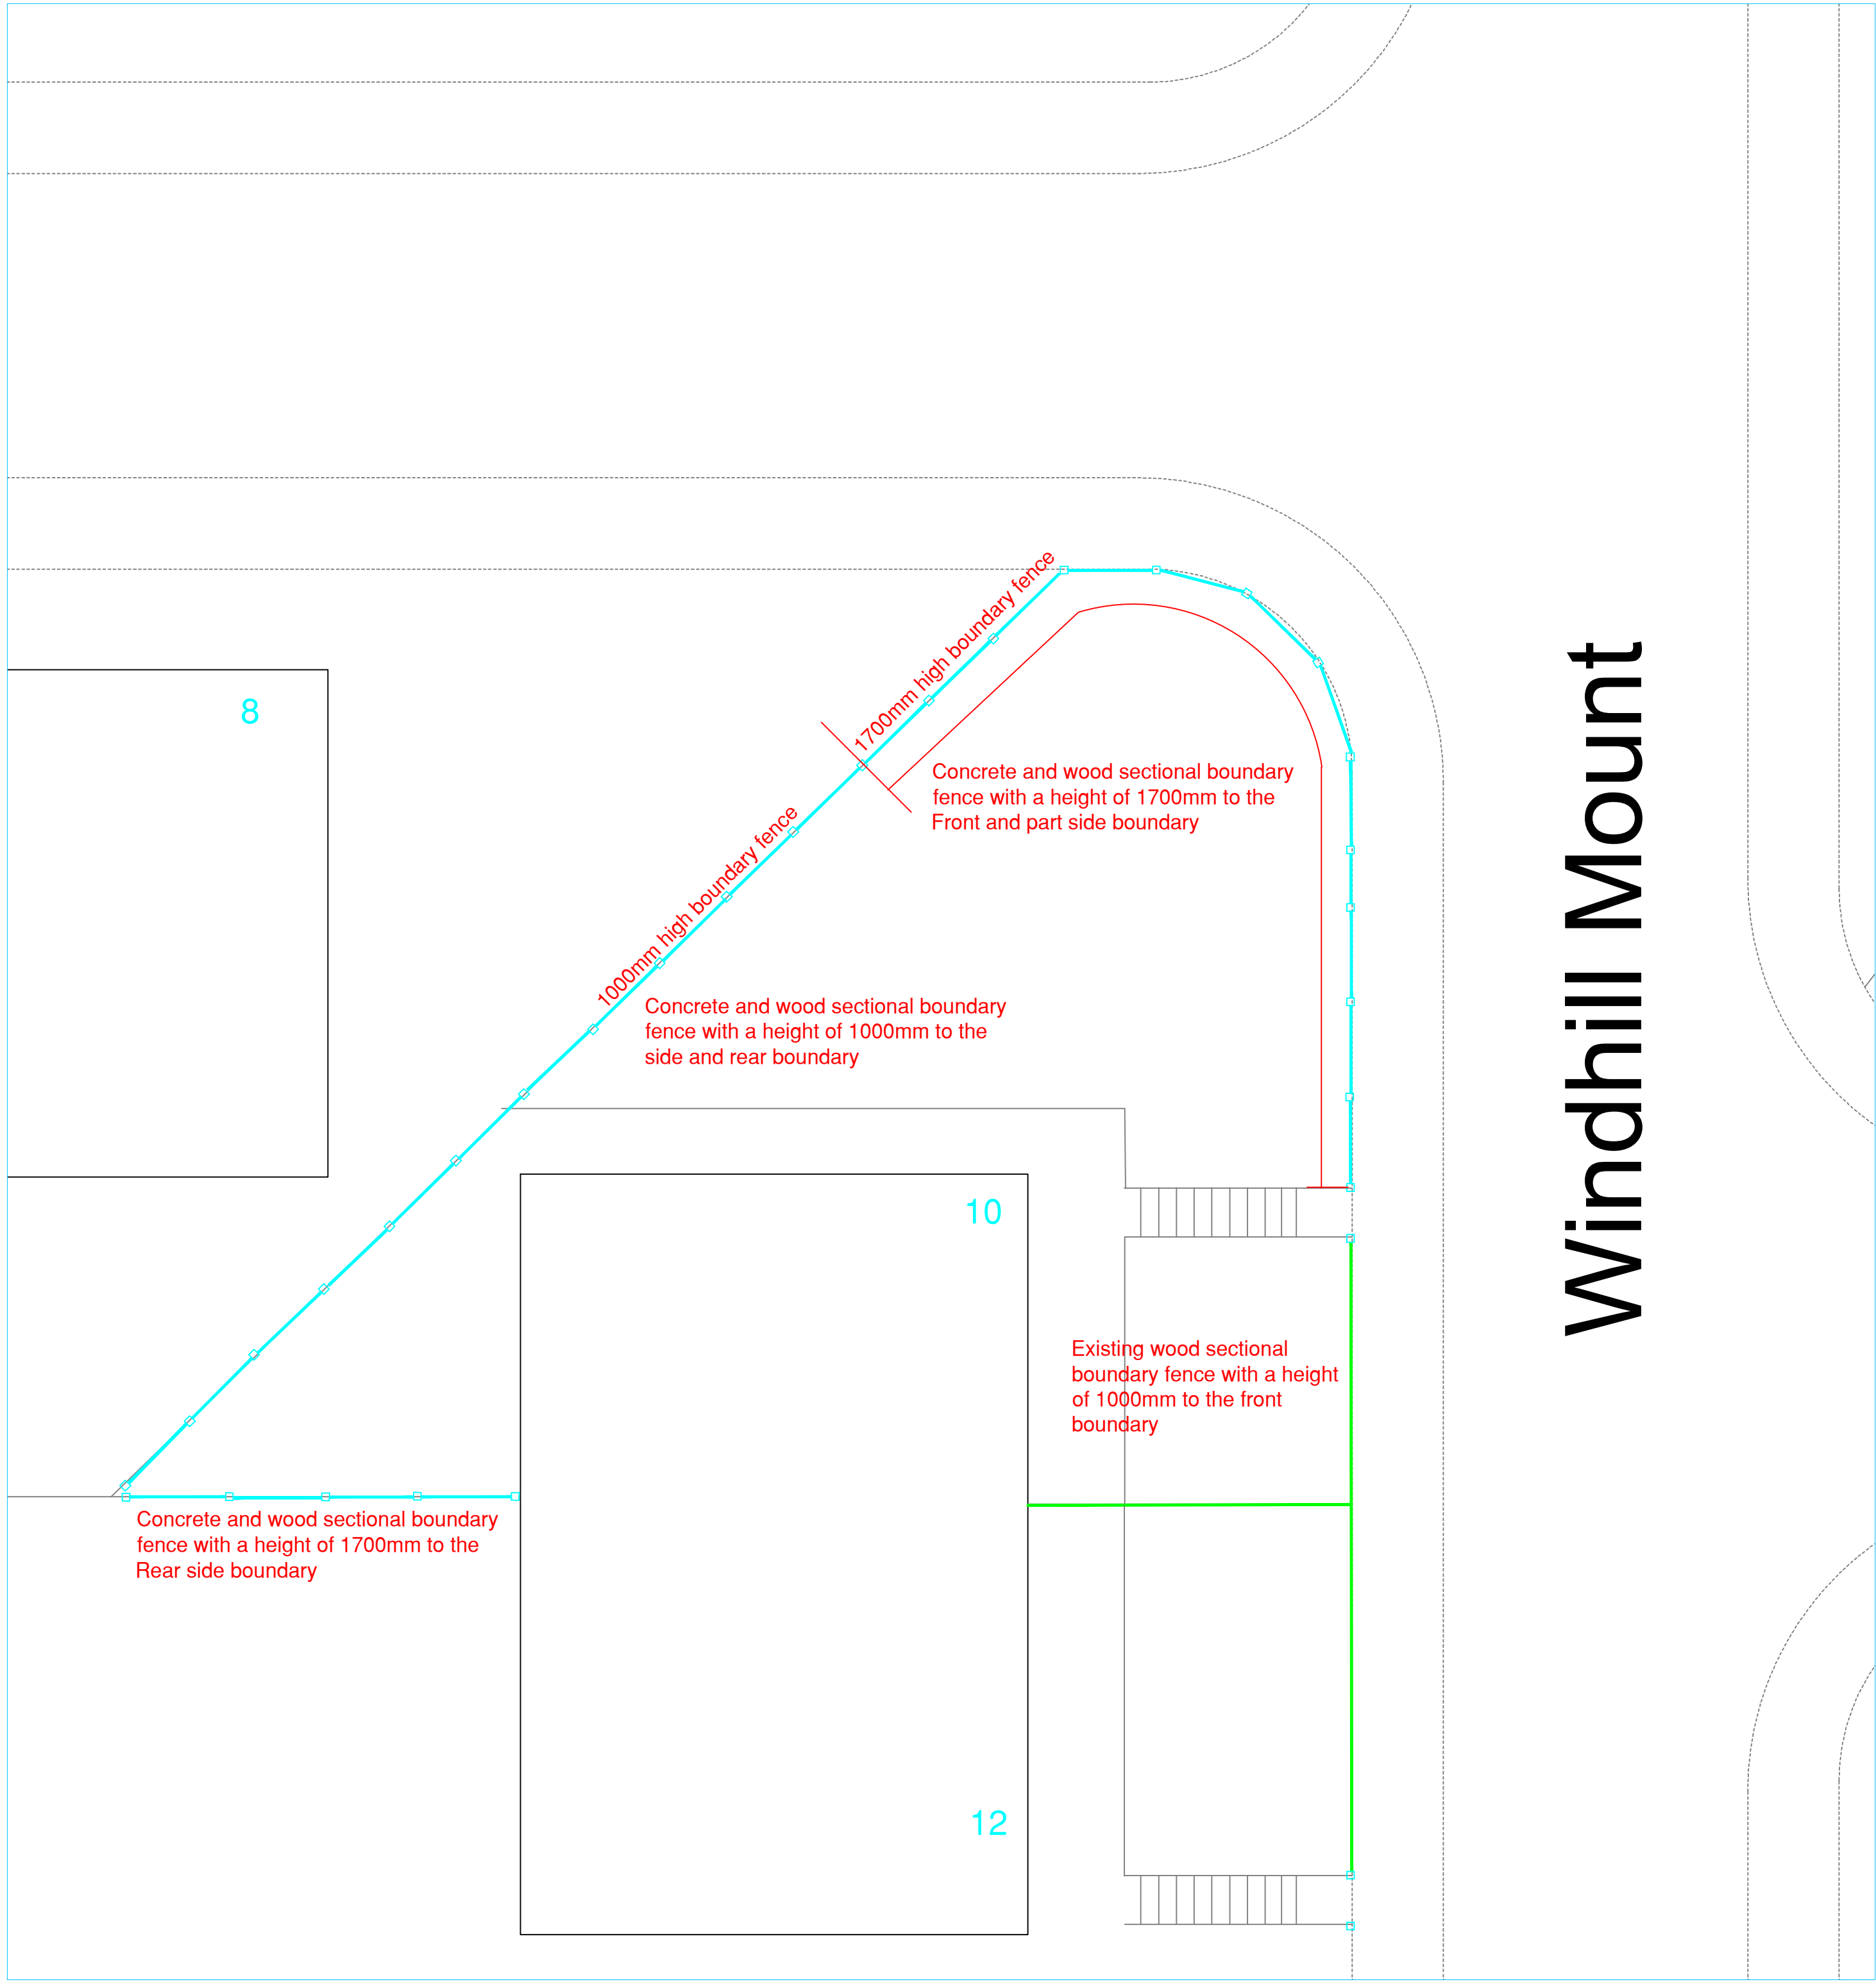

Plan (Scale 1:100)

Windhill Mount

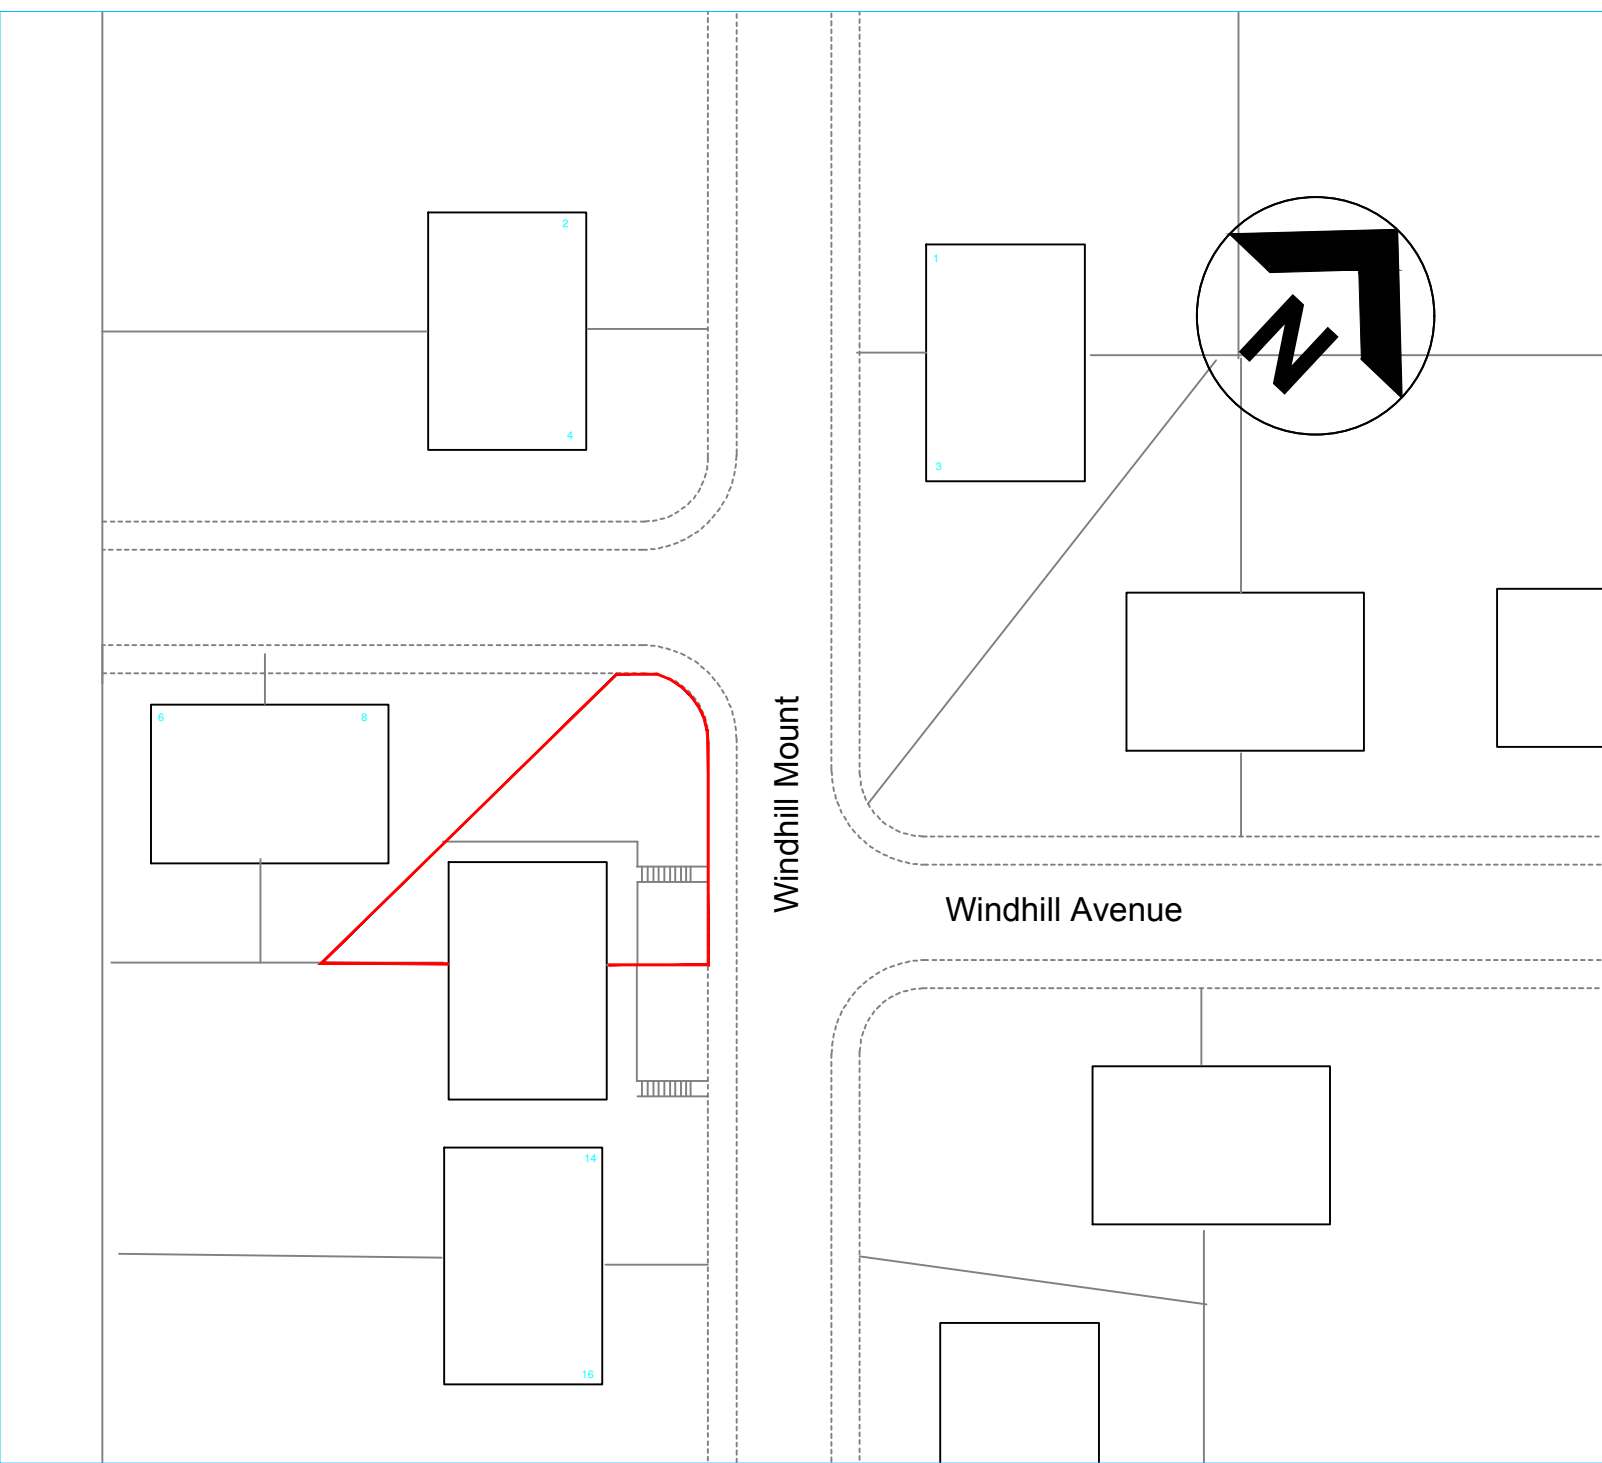

Site Plan (Scale 1:500)



Windhill Mount Site Photograph

RESPONSIBILITY IS NOT ACCEPTED FOR OTHERS SCALING DIRECTLY FROM THIS DRAWING. DO NOT SCALE FROM THIS DRAWING. USE WRITTEN DIMENSIONS ONLY.

0mm 10 20 30 60mm
1:1
ORIGINAL SHEET SIZE A1

COMMENT							
REV	DRAWN	DATE	CHECKED	DATE	APPROVED	DATE	

CLIENT
J Reed

PROJECT
10 Windhill Mount
Darton S75 5BP

TITLE
Replacement Boundary
Fence

SCALES 1:100 1:500 DISCIPLINE GENERAL PROJECT NUMBER

DRAWING NUMBER		REV CODE
DR-Z-001		P
STATUS CODE	PURPOSE OF ISSUE	DRAWN BY
S0	PLANNING APPROVAL	SL