




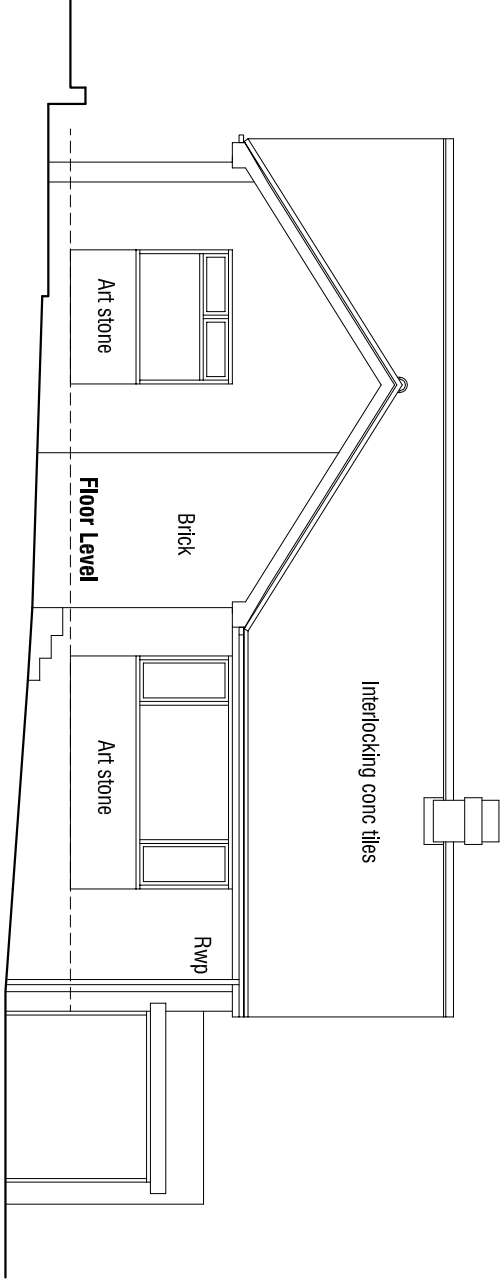


North Elevation 1:100

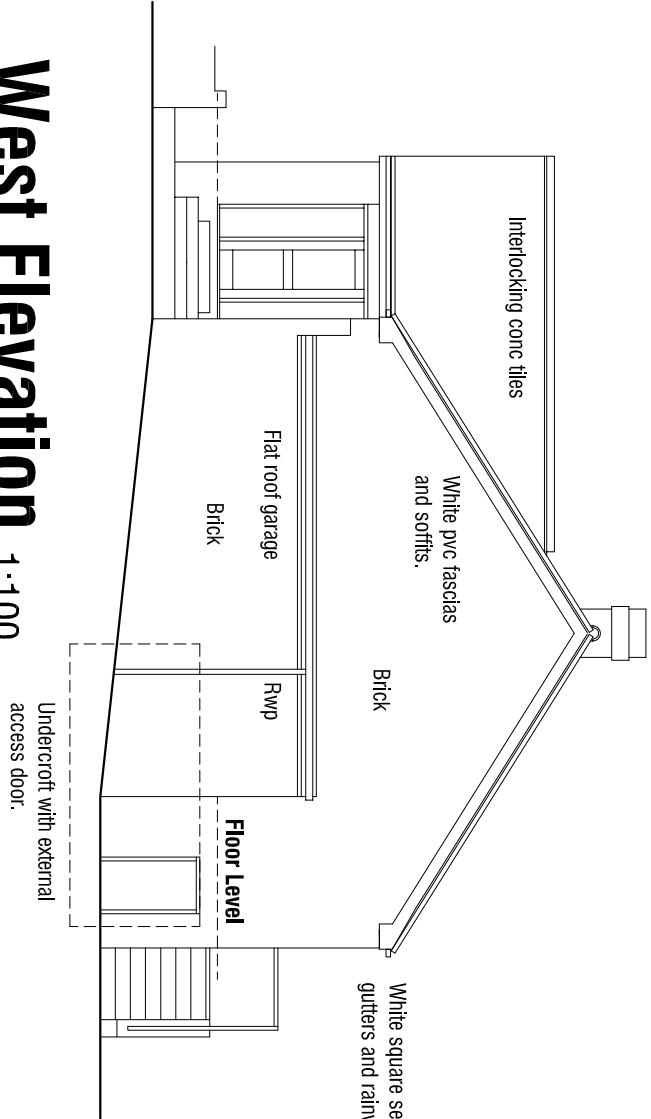


West Elevation 1:100

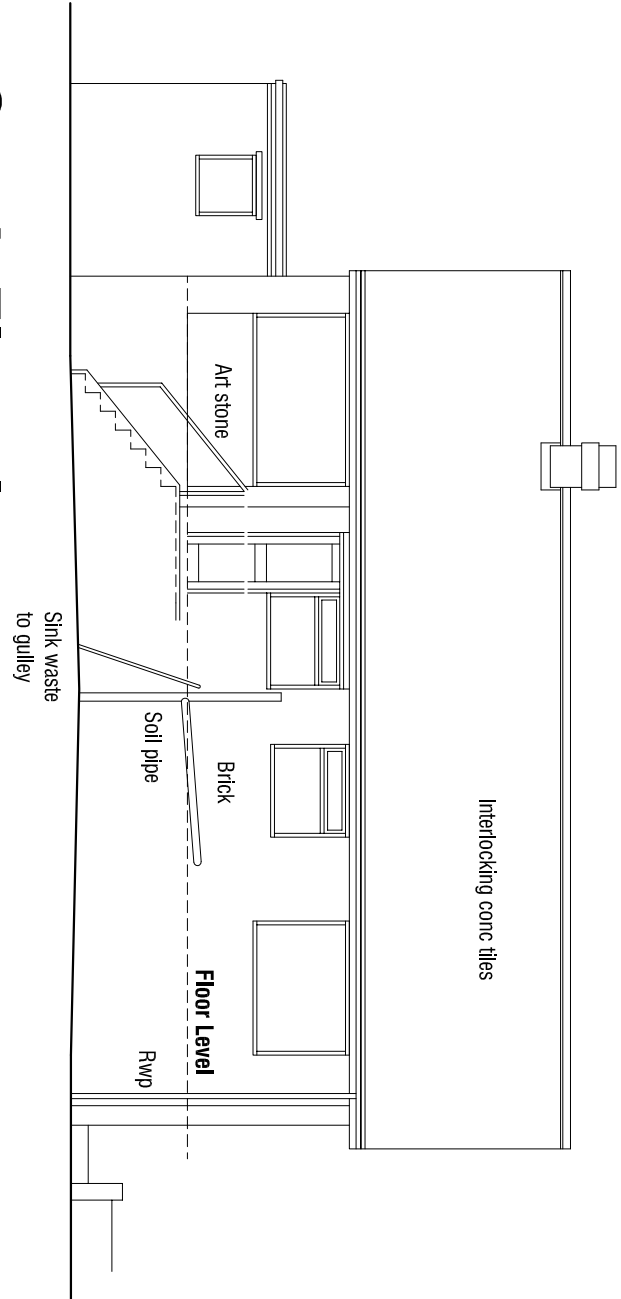


South Elevation 1:100

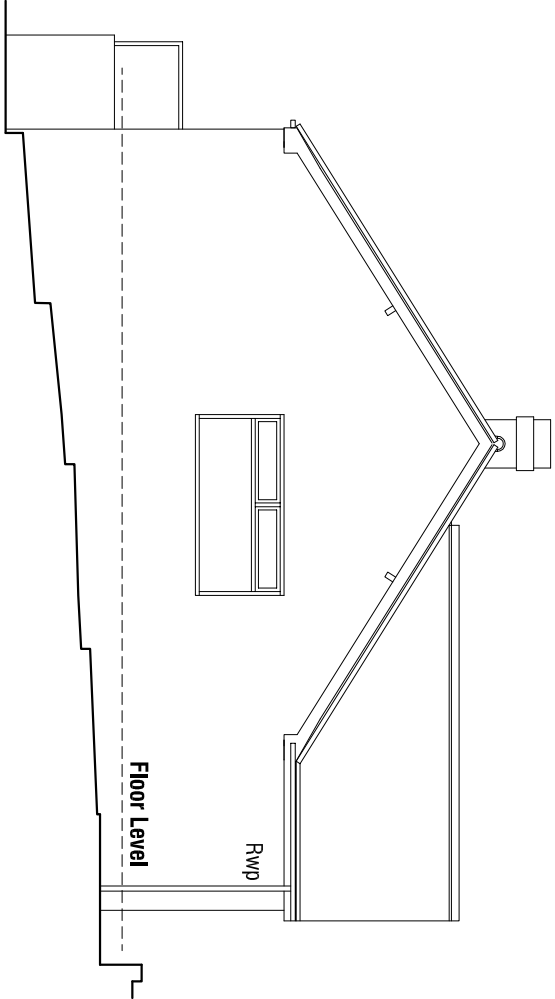


East Elevation 1:100

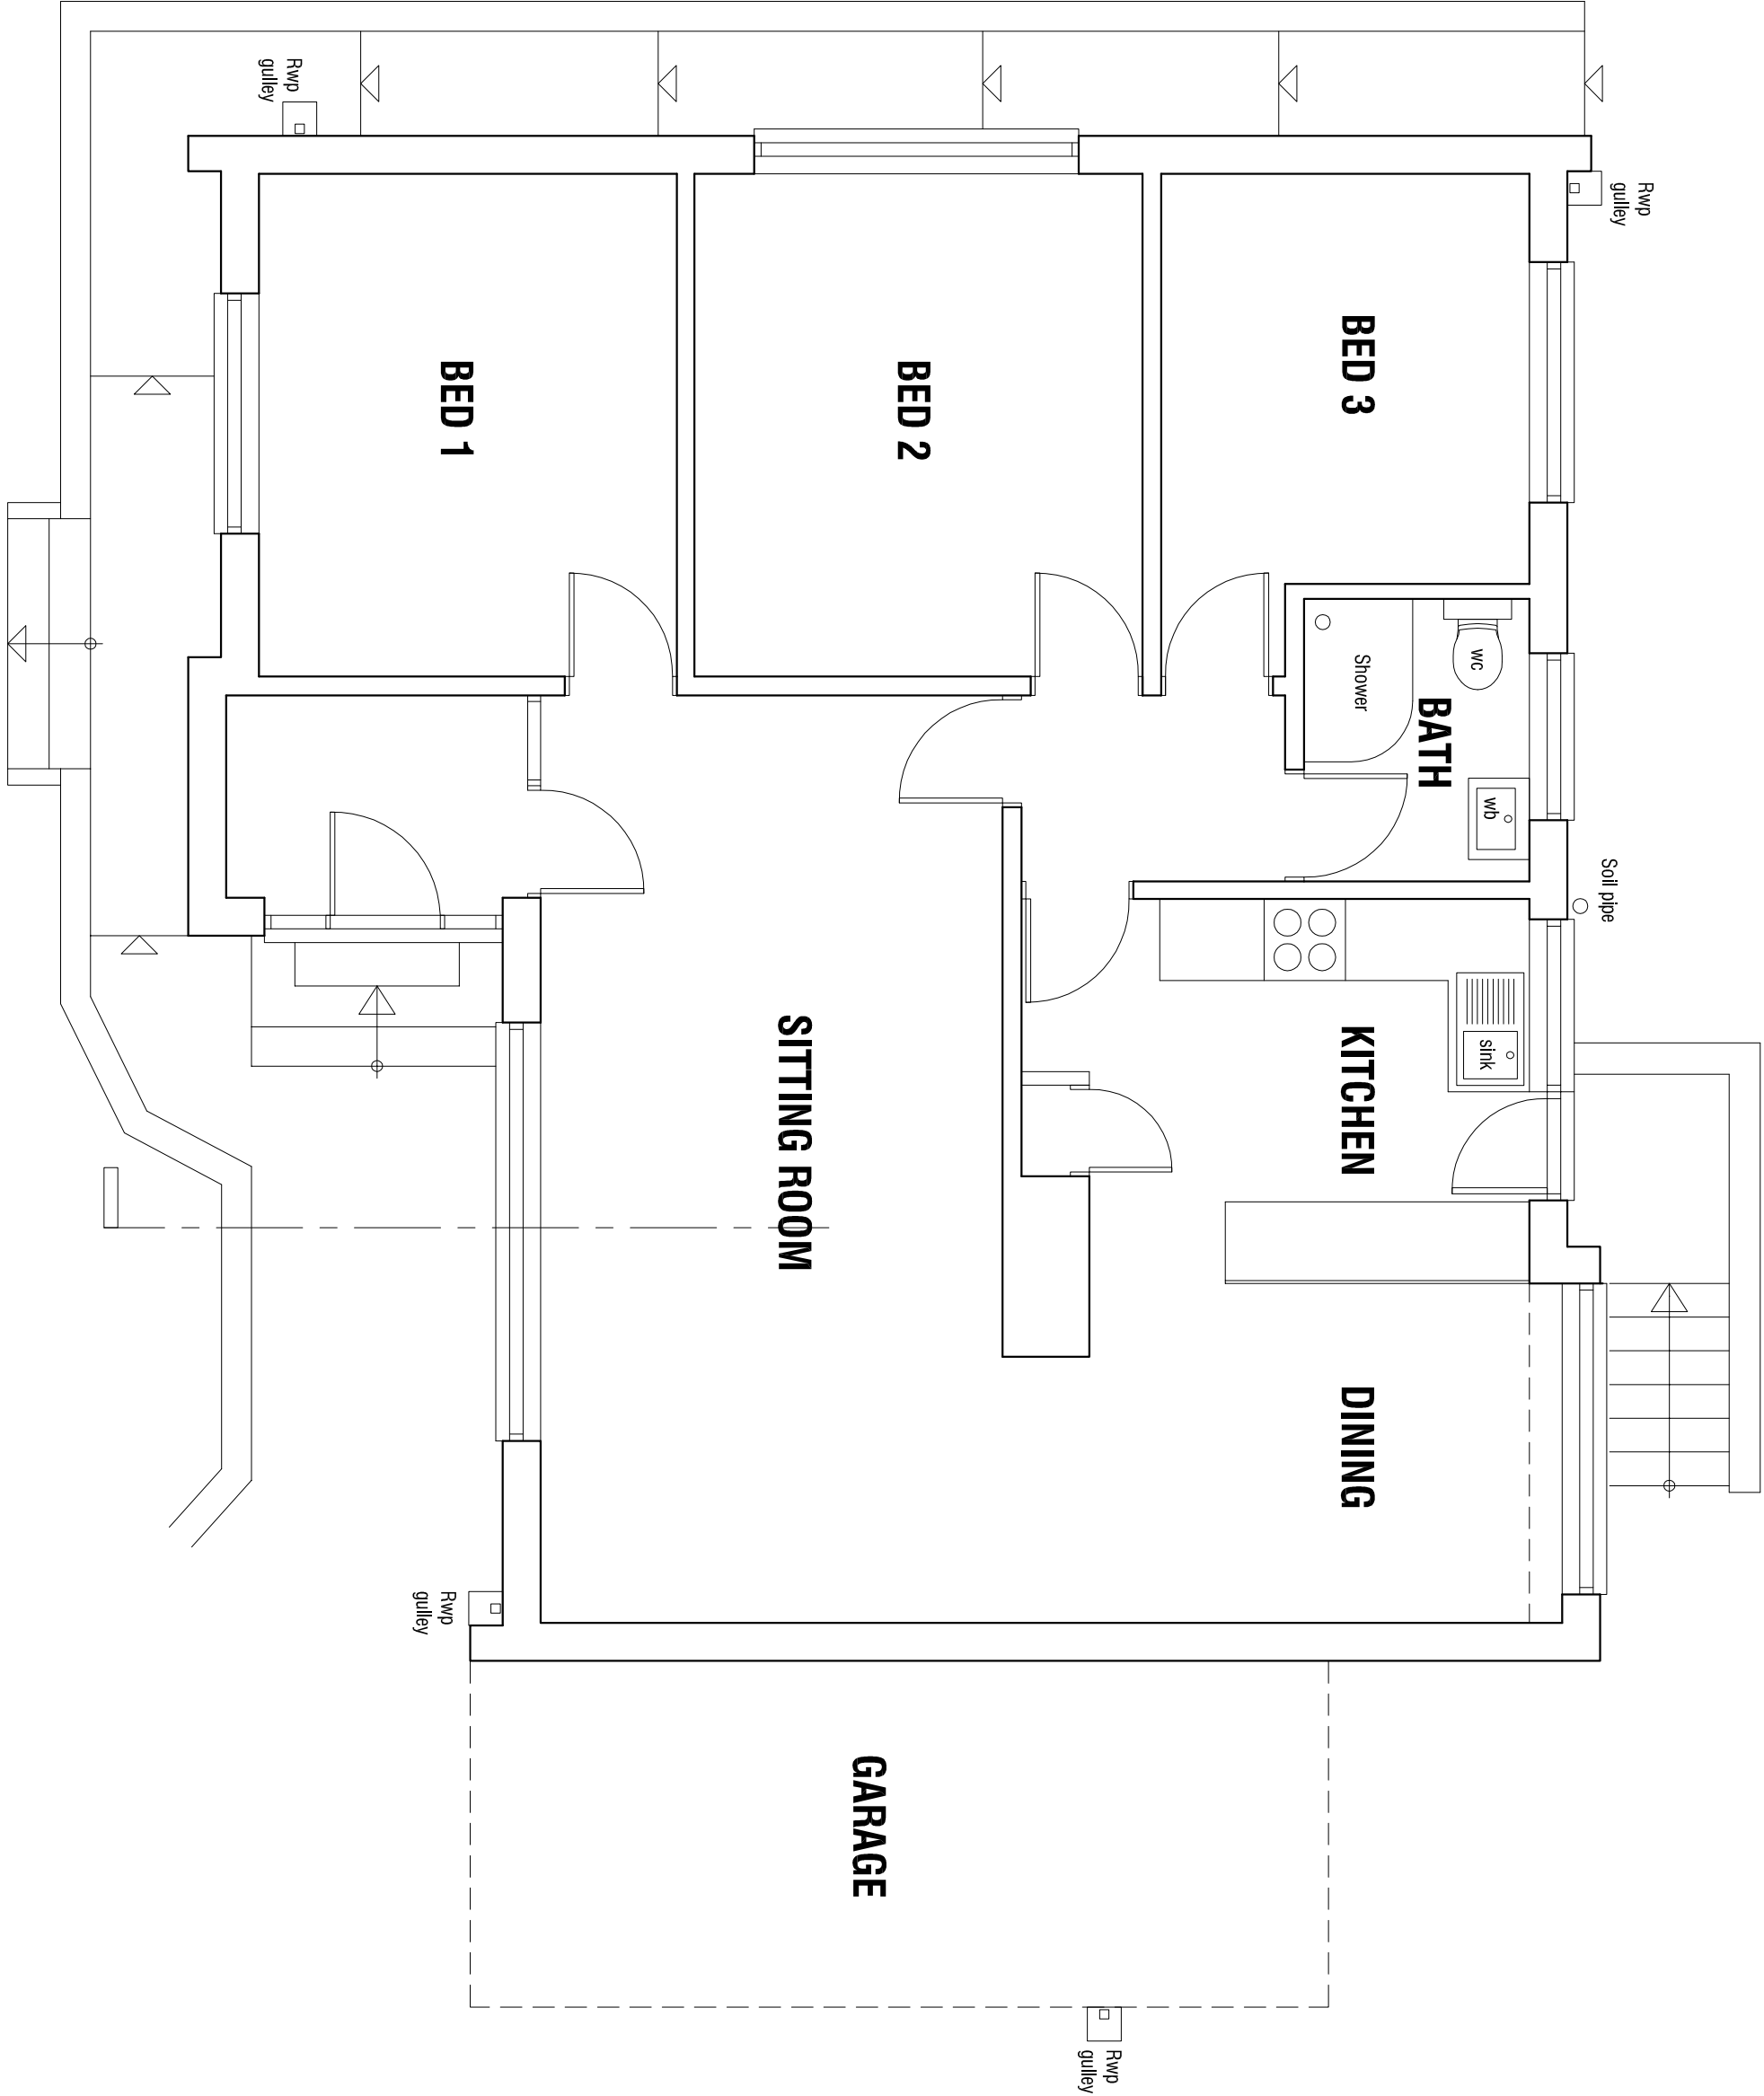

GROUND FLOOR PLAN 1:50

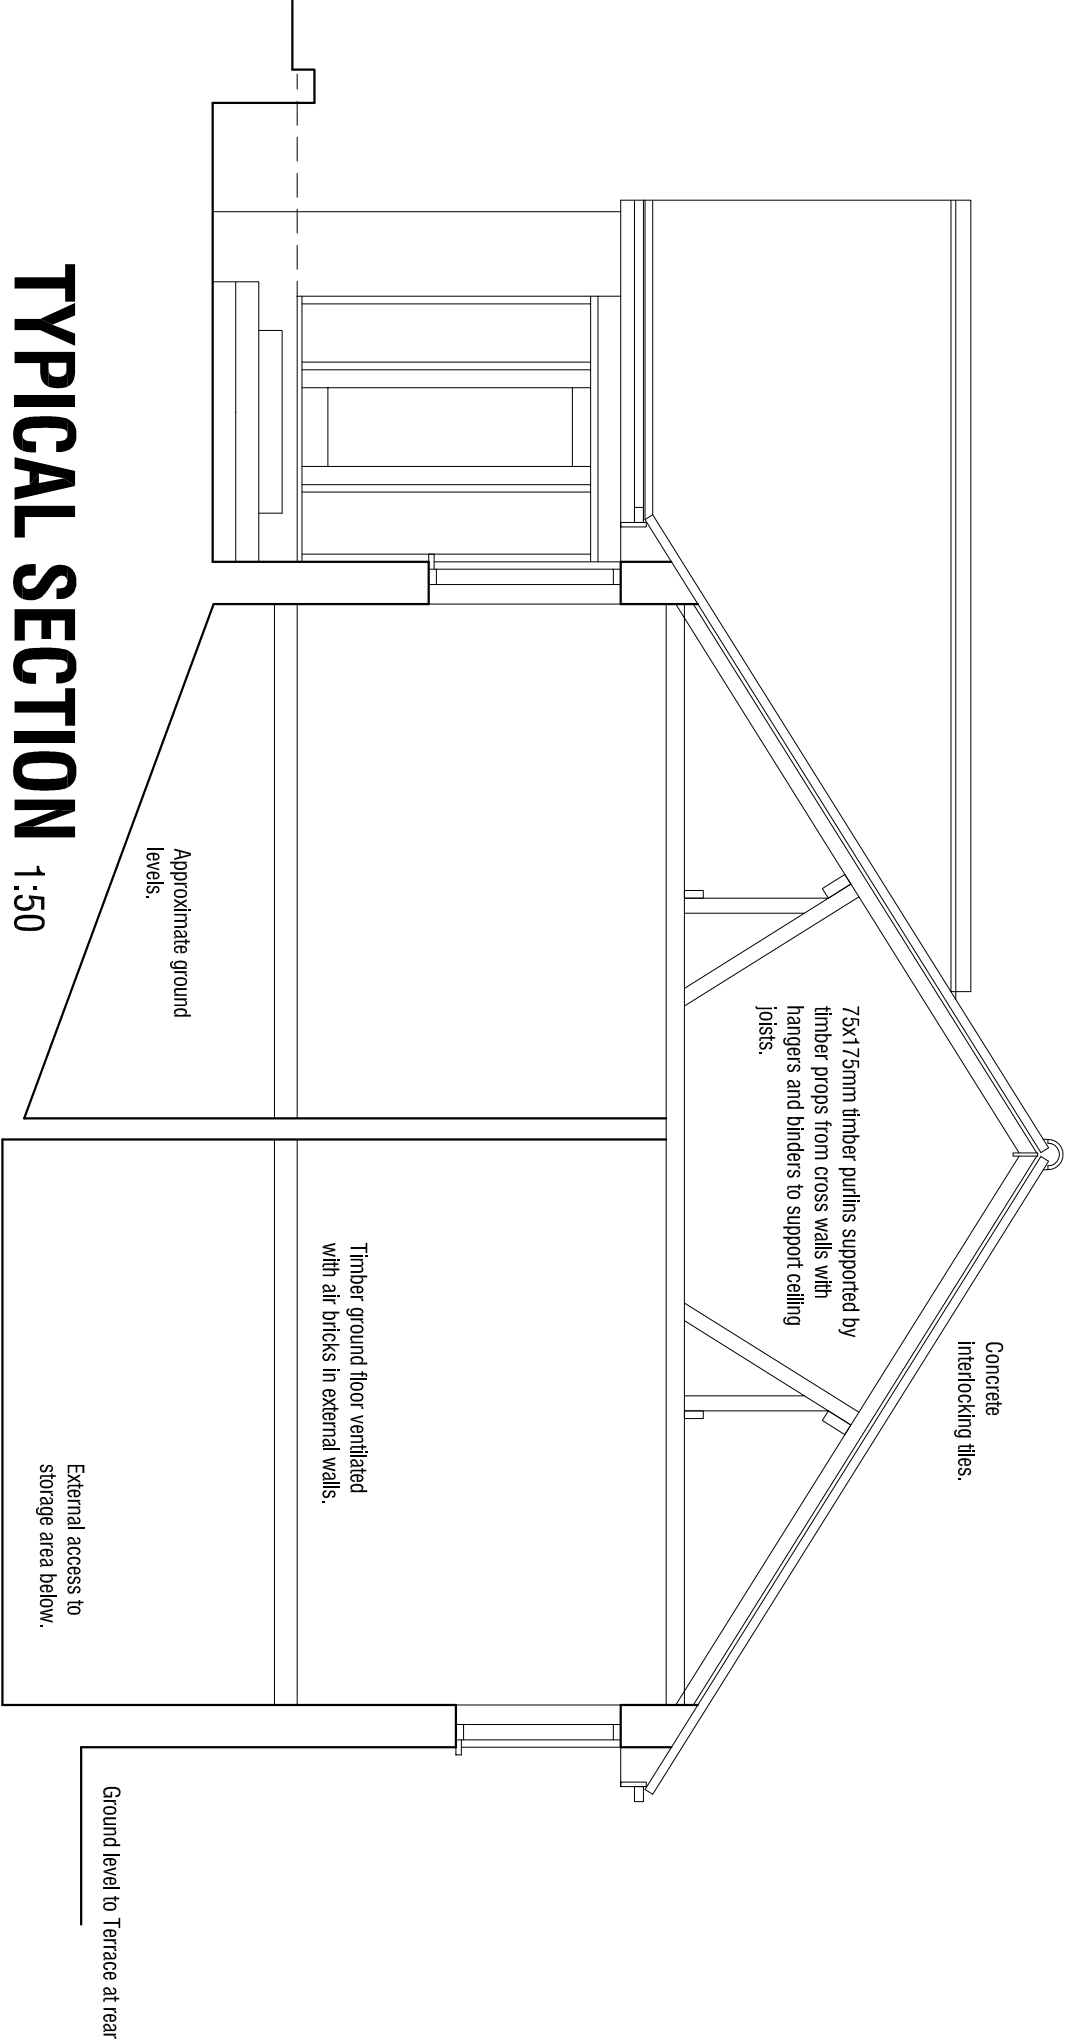

TYPICAL SECTION 1:50

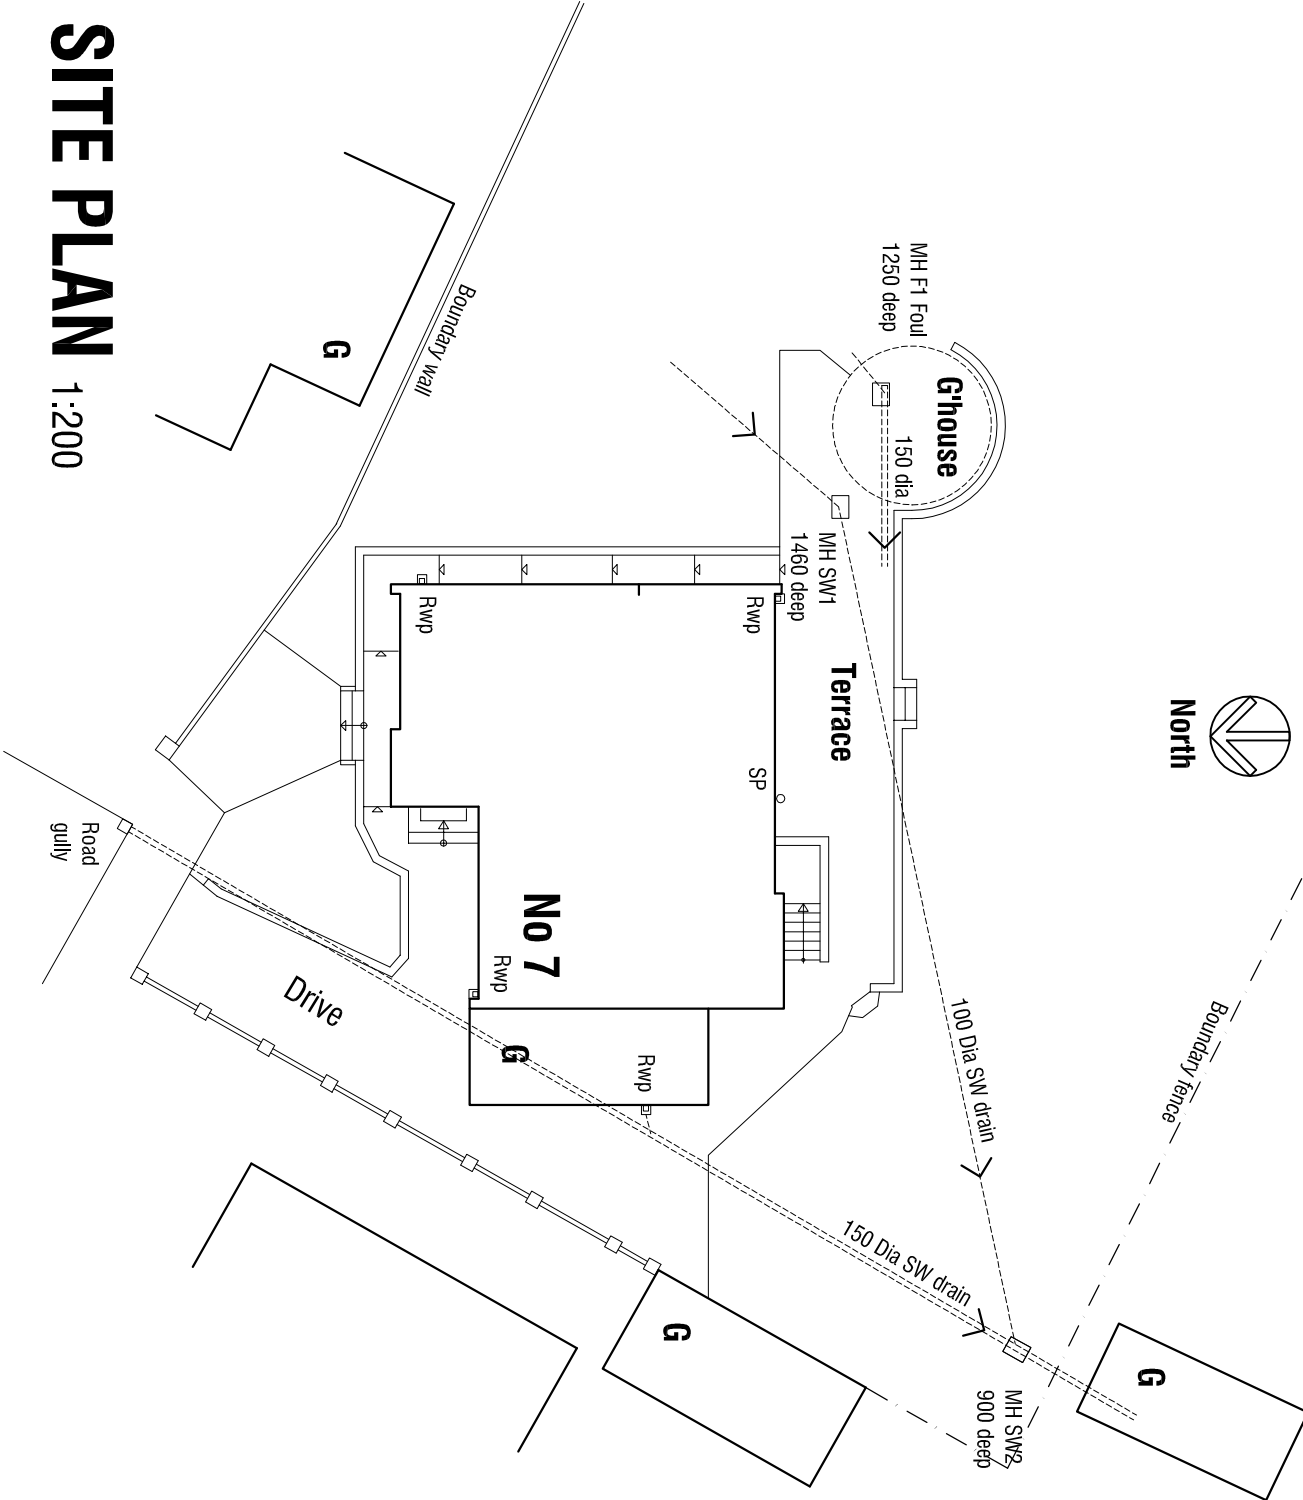

SITE PLAN 1:200

SURVEY

mboothdesign
architectural design and building consultants

Fairfield House
Barnesley
T: 01228 286256
M: 07881 888300
E: info@mboothdesign.co.uk

Scale: 1:50 1:100 1:200 @ A1 Drawn MAB
Date MARCH 2014 Ref. 14.11

Dwg No. S1 Rev.

Copyright mboothdesign. All drawings are in reference to the site plan.
Drawings for building and building materials are to be checked and verified on site.