
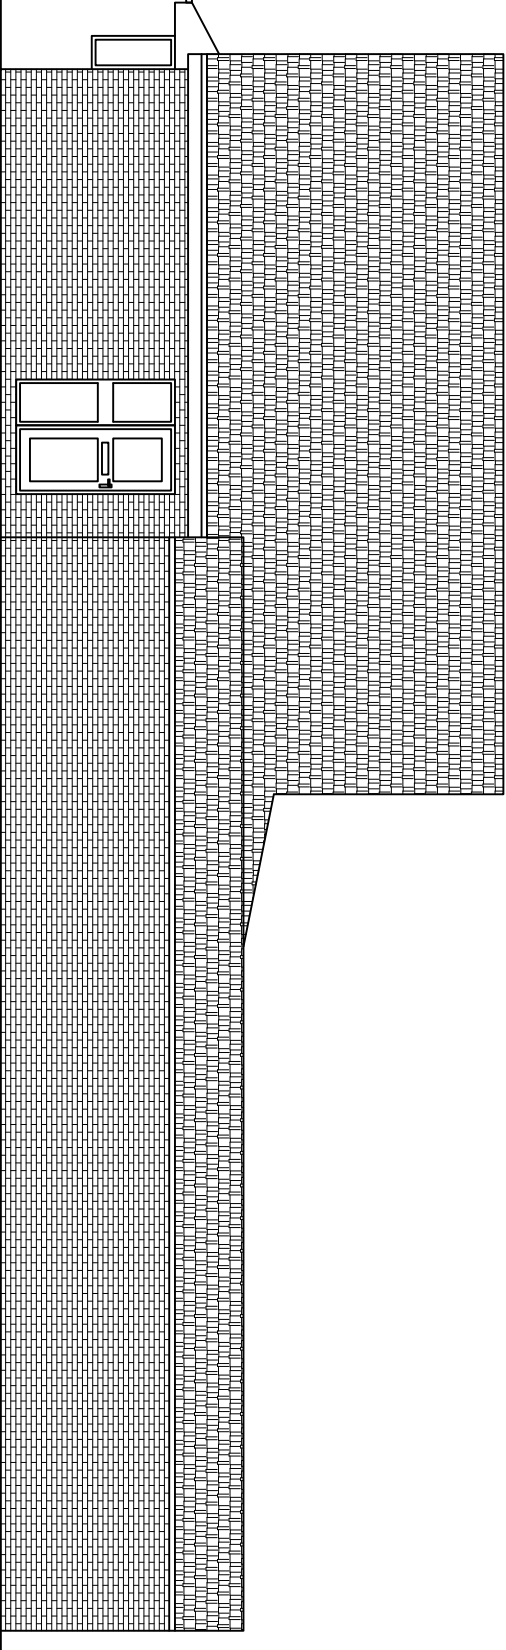


Drawing No.	Rev No.
MJH001 -003	A

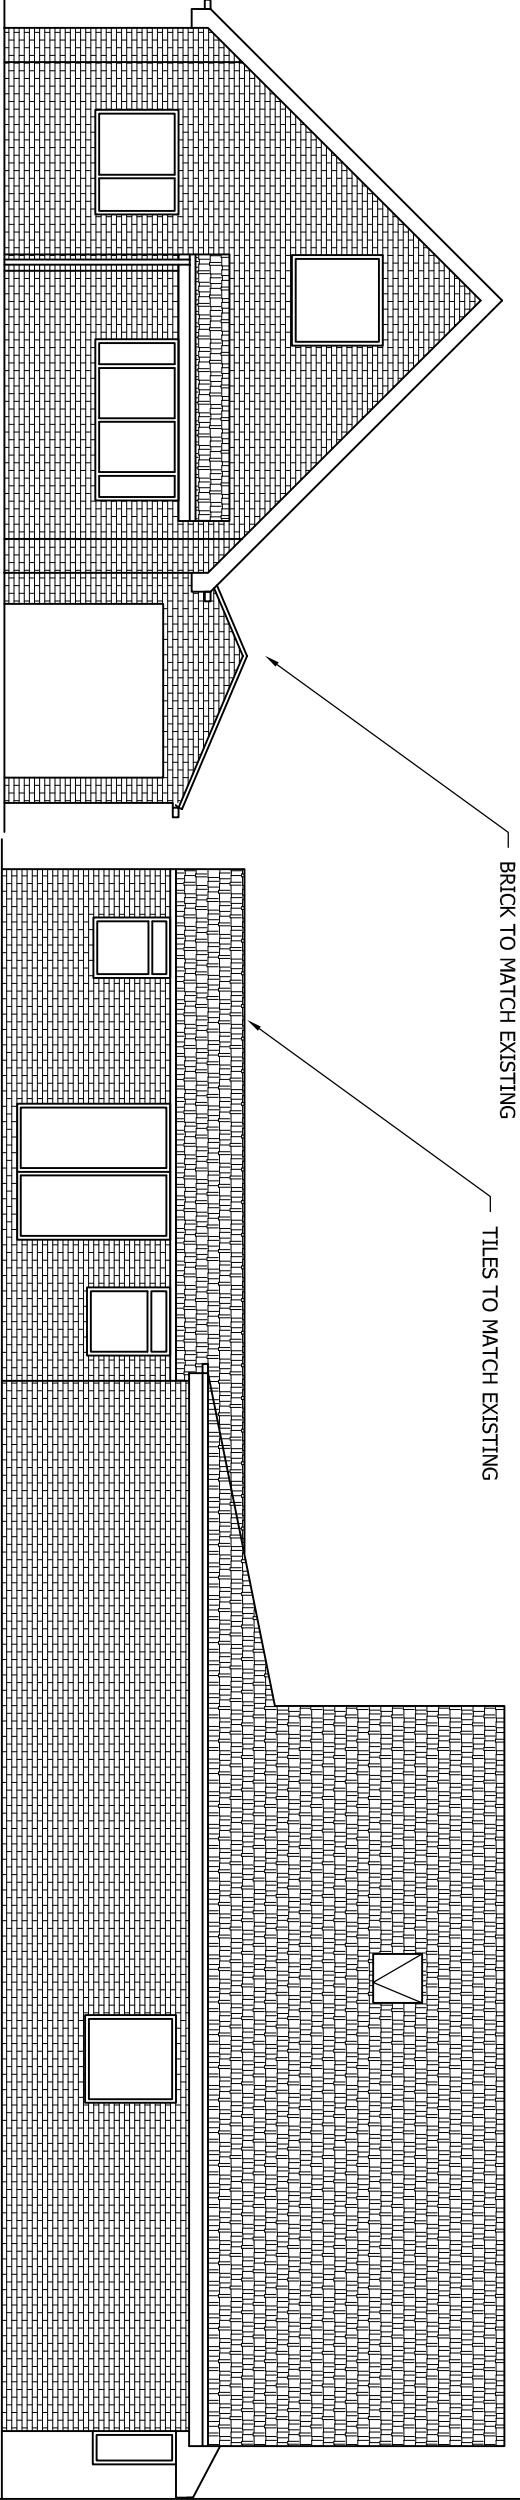

DO NOT SCALE: Contractor to check all dimensions and report any omissions or errors

NOTES

A	Garage roof lowered	JRB	JH	JH	07/09/12
Rev	Description	By	Chk	App	Date

JRB DESIGNS Ltd
1 Saville Road
Cudworth
Barnsley
S72 8LT
Tel: 01226 383542
Fax: 01226 380078
Mob: 07970 541192
Email: joinie@jrbdesigns.co.uk

This drawing is copyright. © Jrbdesigns Ltd.

Client

MR J HOLLIDAY

Drawing Title

PROPOSED ELEVATIONS

Address

6 THE FIRS
ROYSTON
BARNLSLEY
S72 4LY

Project Title:

PROPOSED SINGLE STOREY
REAR & SIDE EXTENSION

Purpose of Issue:

PLANNING

Drawing Status

FIRST ISSUE

Scale at A3	Drawn By	Date
AS SHOWN	JRB	24/07/2012
Checked By	JH	24/07/2012
Project No.	MJH001	003
Revision	A	

APPROVAL ☒ INFORMATION ☐ TENDER ☐ CONTRACT ☐ CONSTRUCTION ☐

PROPOSED REAR ELEVATION
SCALE 1:100 AT A3

PROPOSED END ELEVATION
SCALE 1:100 AT A3