




Rear Elevation

Side Elevation


Side Elevation

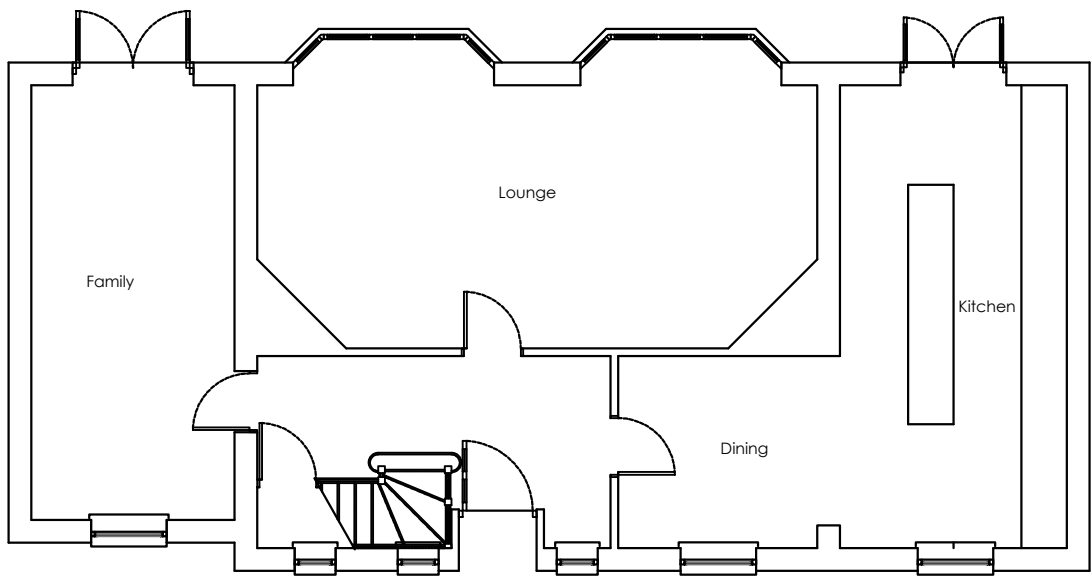

Ground Floor



Location Plan 1:1250

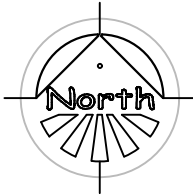


Planning drawings only - Not to be used for construction purposes.

		Client	
		Project	
		18 Oak Wood Avenue, Royston	
		Title	
		Existing Elevations & Plan	
Scale		Date	
1:100 @ A3			
Drawn		Checked	
AC			
Drawing No.		Rev.	
 SPACIUM ARCHITECTURE ARCHITECTURAL SERVICES FOR DOMESTIC EXTENSIONS, ALTERATIONS AND NEW BUILDS 01924 663241 / 07837 804088 andy@spacium.co.uk www.spacium.co.uk			




Rear Elevation

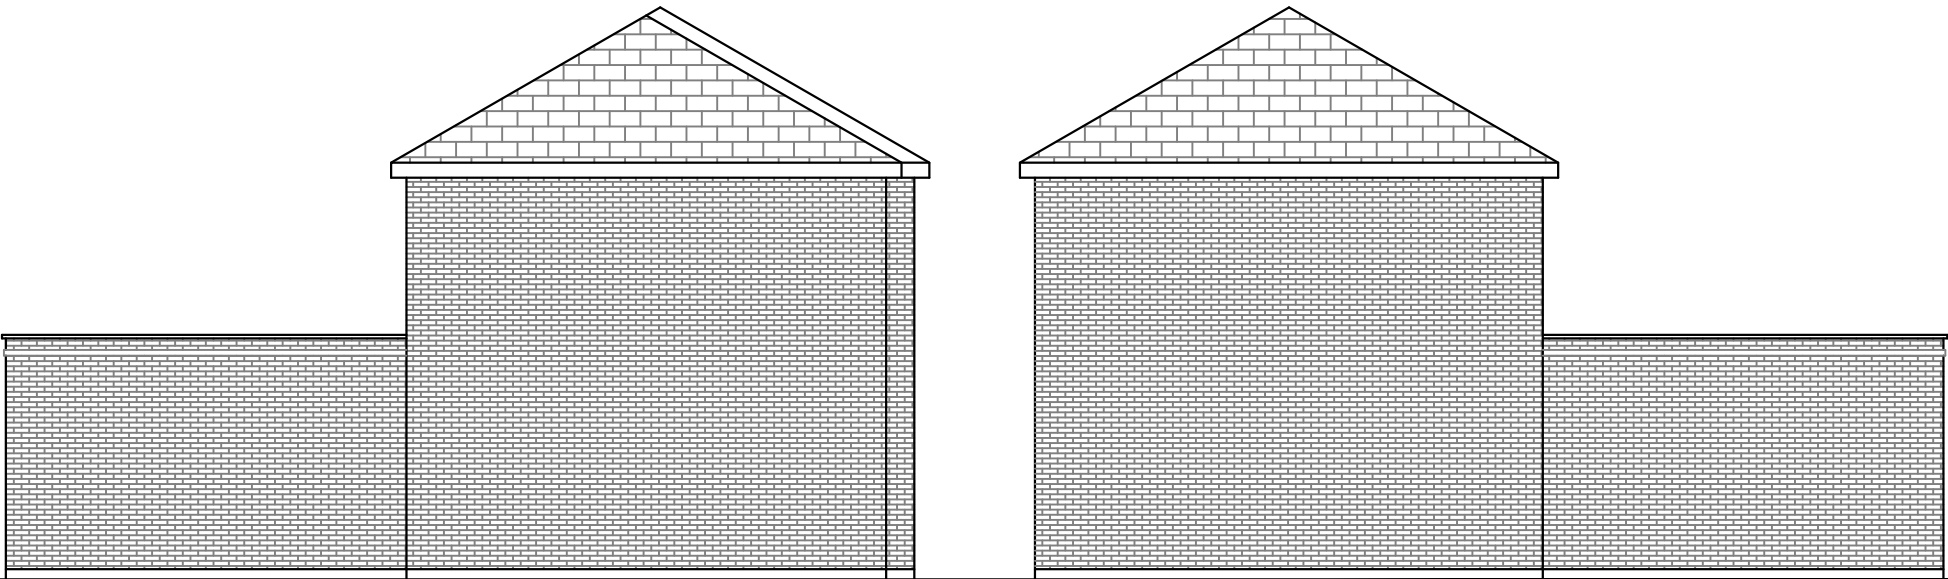


Side Elevation


Side Elevation

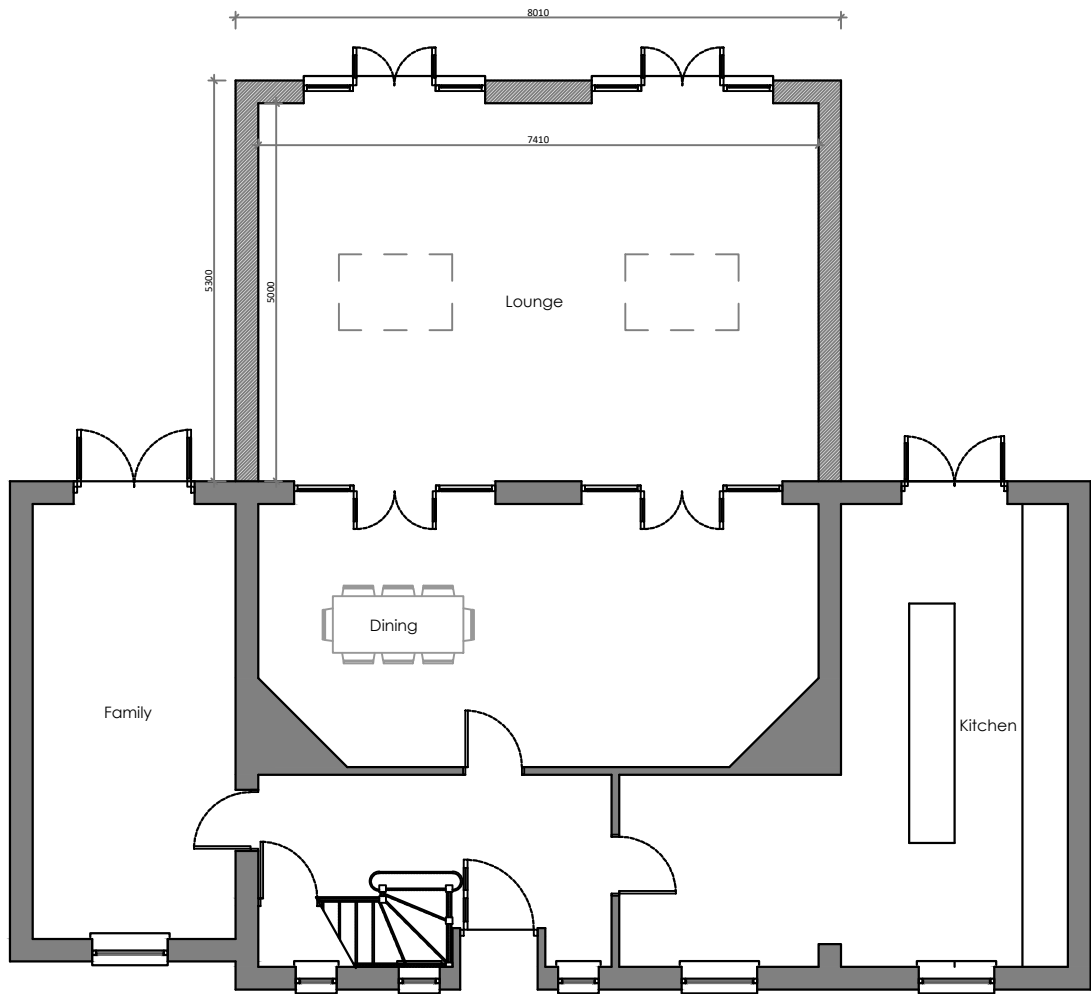

Ground Floor

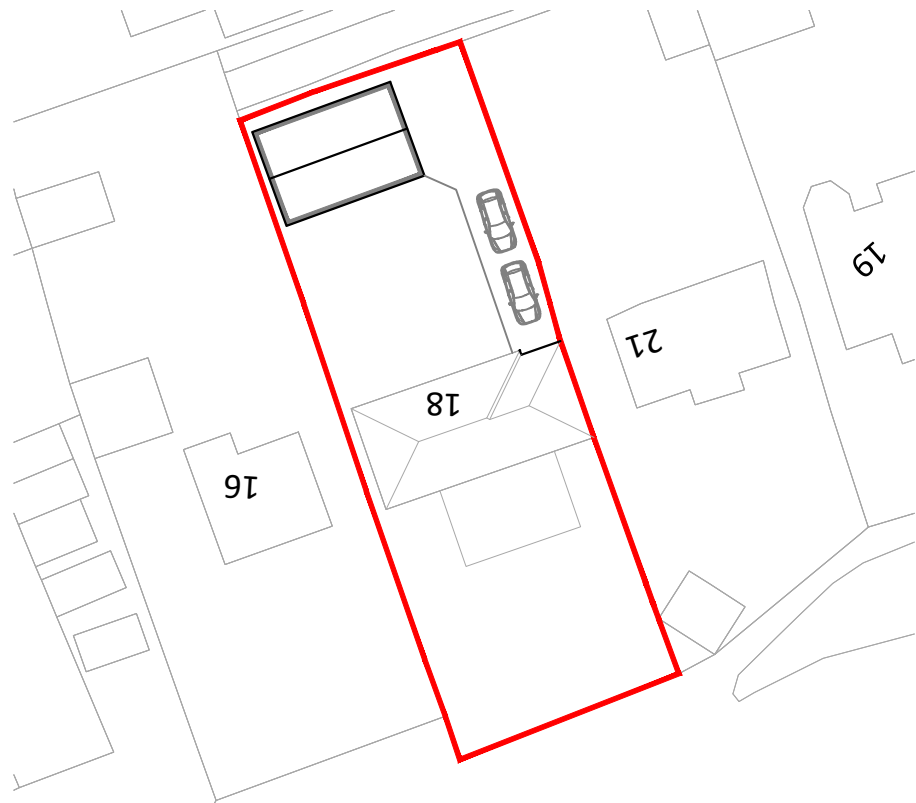

Block Plan 1:500

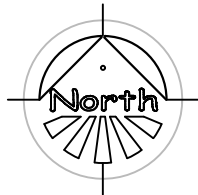

Planning drawings only - Not to be used for construction purposes.





Client
Project 18 Oak Wood Avenue, Royston
Title Proposed Elevations & Plan

Scale 1:100 @ A3	Date
Drawn AC	Checked
Drawing No.	Rev.



ARCHITECTURAL SERVICES FOR DOMESTIC
EXTENSIONS, ALTERATIONS AND NEW BUILDS

01924 663241 / 07837 804088
andy@spacium.co.uk
www.spacium.co.uk

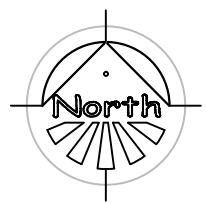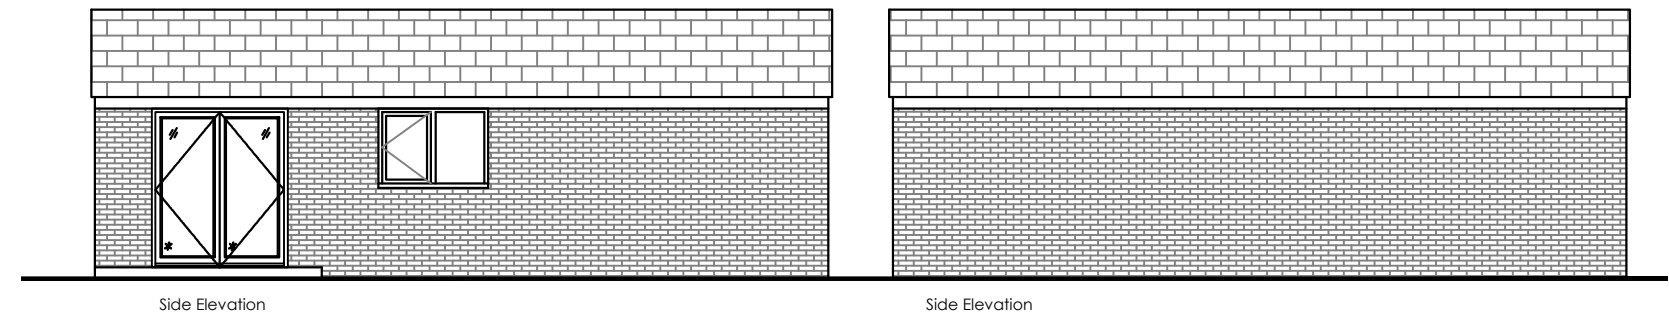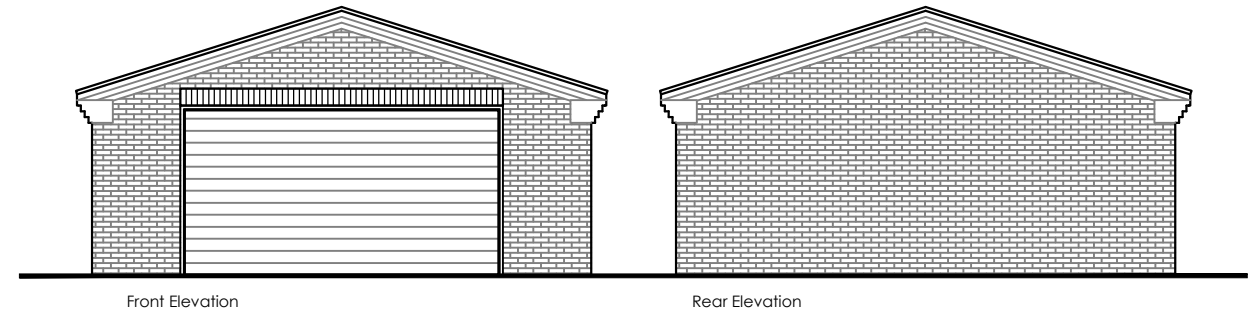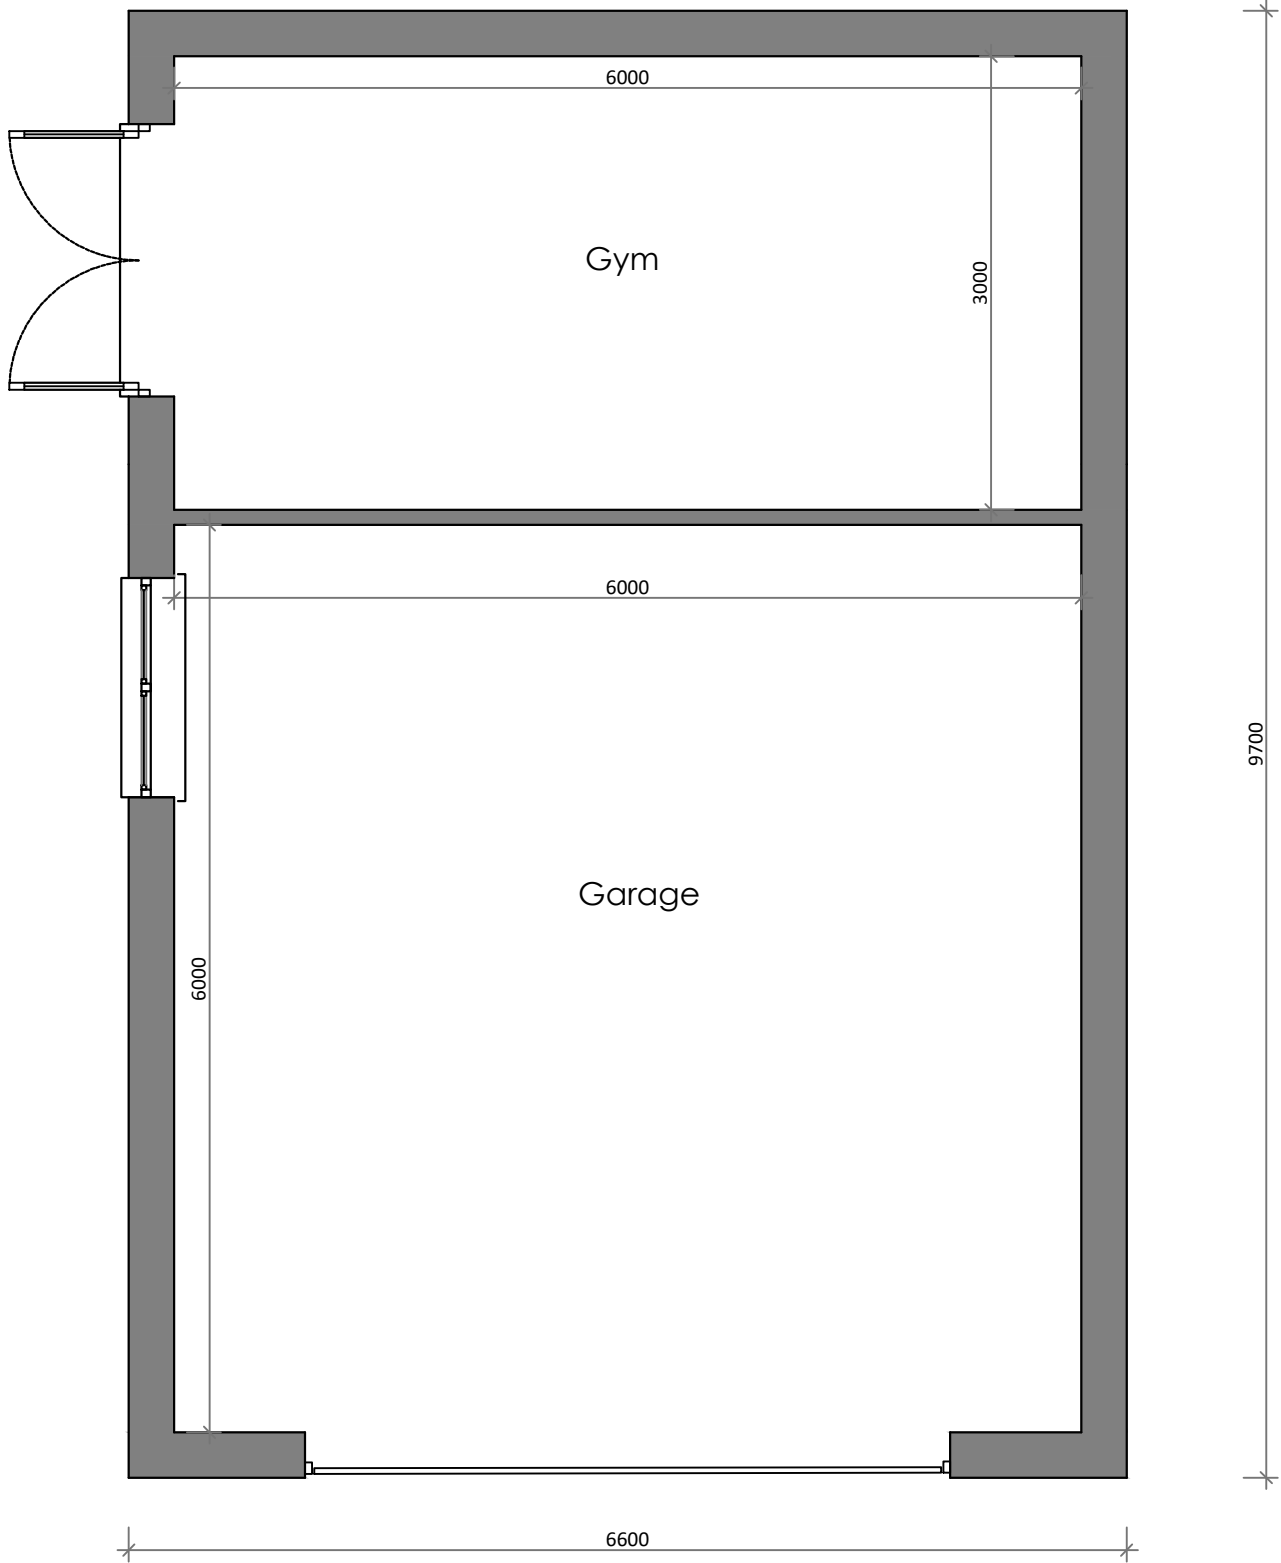

Planning drawings only - Not to be used for construction purposes.

Client	
Project	
18 Oak Wood Avenue, Royston	
Title	
Proposed Garage	
Scale	Date
1:100/50 @ A3	
Drawn	Checked
AC	
Drawing No.	Rev.



SPACIUM
ARCHITECTURE

ARCHITECTURAL SERVICES FOR DOMESTIC
EXTENSIONS, ALTERATIONS AND NEW BUILDS

01924 663241 / 07837 804088
andy@spacium.co.uk
www.spacium.co.uk