

The Contractor is responsible for checking dimensions and any discrepancy to be verified with the Architects before proceeding. Figured dimensions to be worked to only. DO NOT SCALE




FRONT ELEVATION
Scale 1:100


REAR ELEVATION
Scale 1:100

SIDE ELEVATION
Scale 1:100

SIDE ELEVATION
Scale 1:100

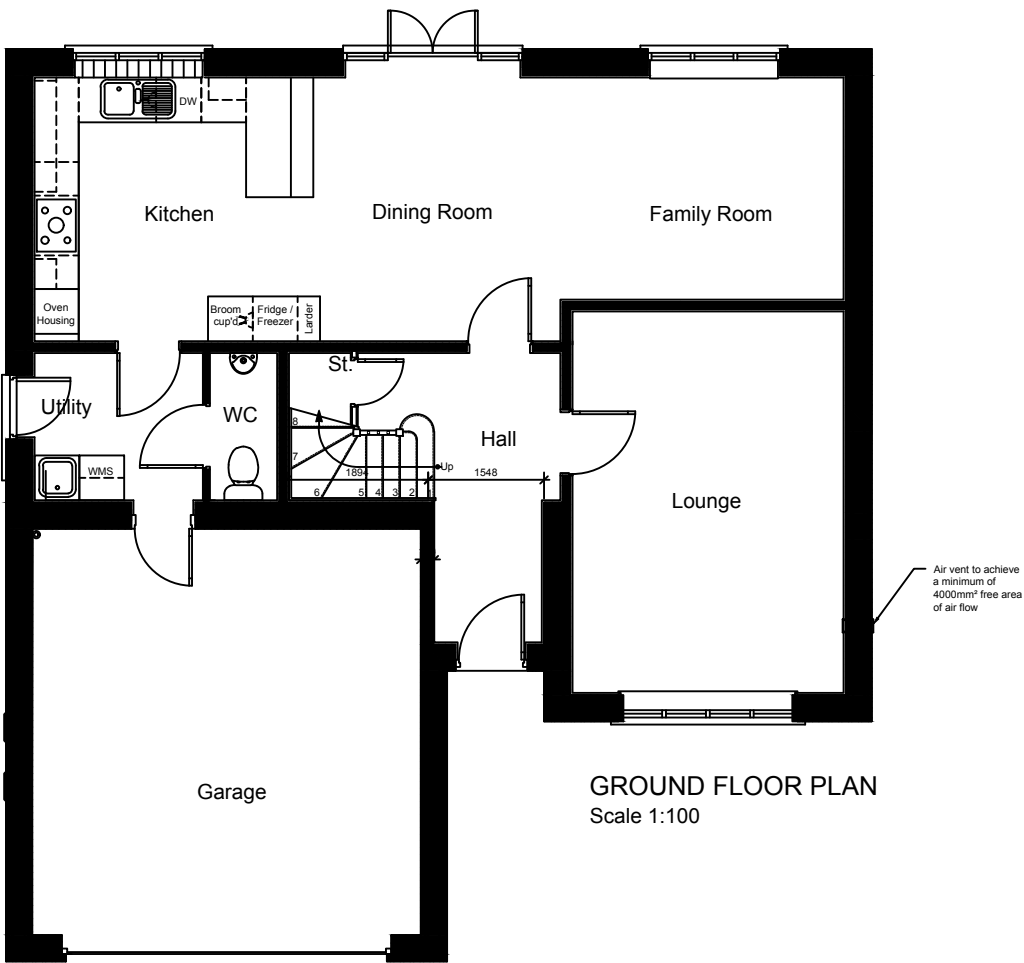

GROUND FLOOR PLAN
Scale 1:100

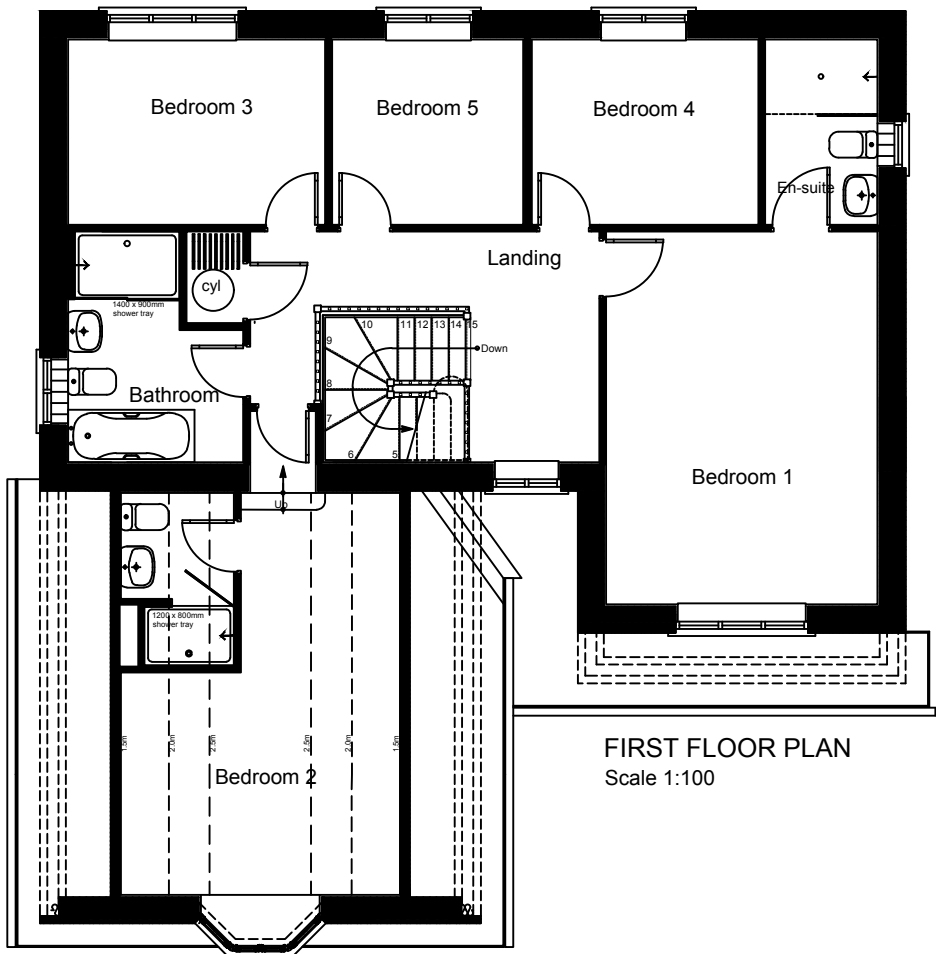

FIRST FLOOR PLAN
Scale 1:100

Rev	Date	By	Description	Chk'd
-----	------	----	-------------	-------

location Standard Housetype				
--------------------------------	--	--	--	--

title The Stratton II Planning Drawing				
--	--	--	--	--

scale 1:100	size A2	drawn by AB	checked by	date 01/03/15
----------------	------------	----------------	------------	------------------

drawing no. STRT II-2014-P-01	rev A
----------------------------------	----------



JONES HOMES
EMERSON HOUSE, HEYES LANE, ALDERLEY EDGE, CHESHIRE. SK9 7LF
Tel: (01625) 588400 Fax: (01625) 588270