



GENERAL NOTES:

Drawing copyright of DS&L Property Consulting Ltd.


Dimensions should be checked and verified on site prior to any construction or alteration.

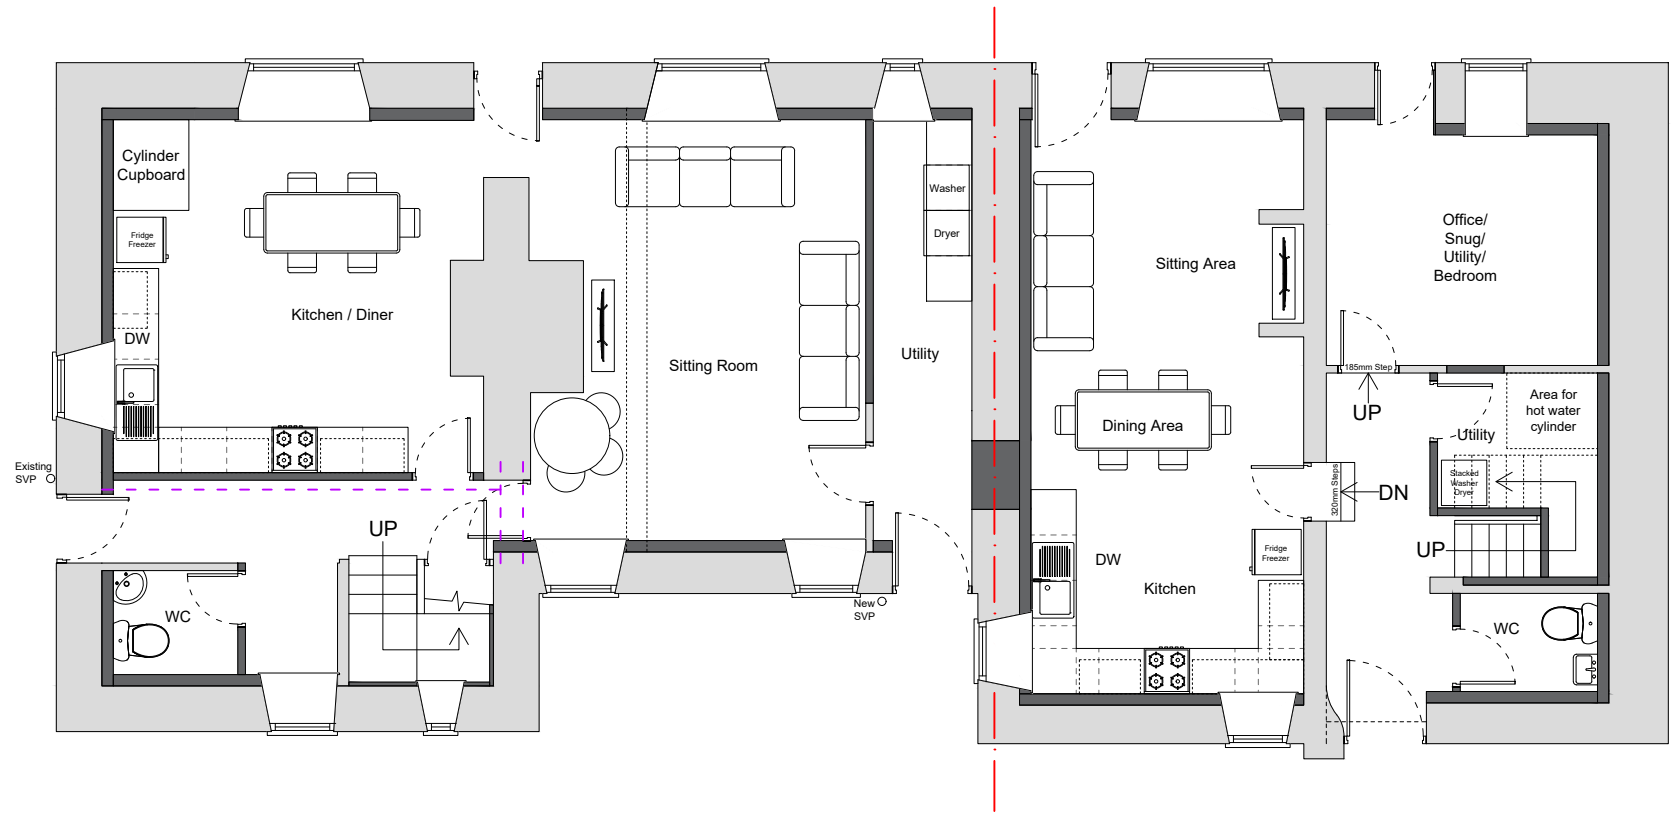

PROPOSED GROUND FLOOR

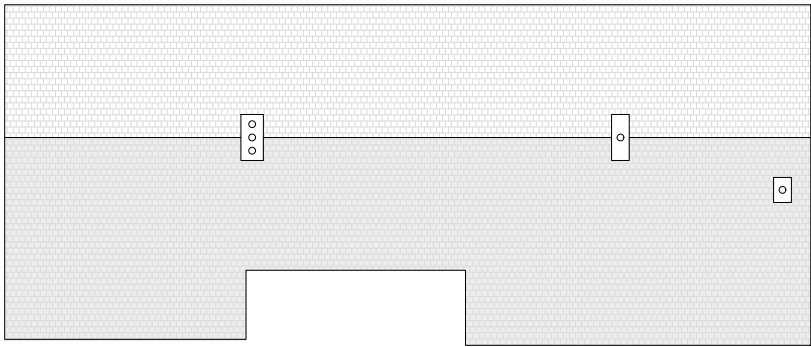

PROPOSED ROOF PLAN

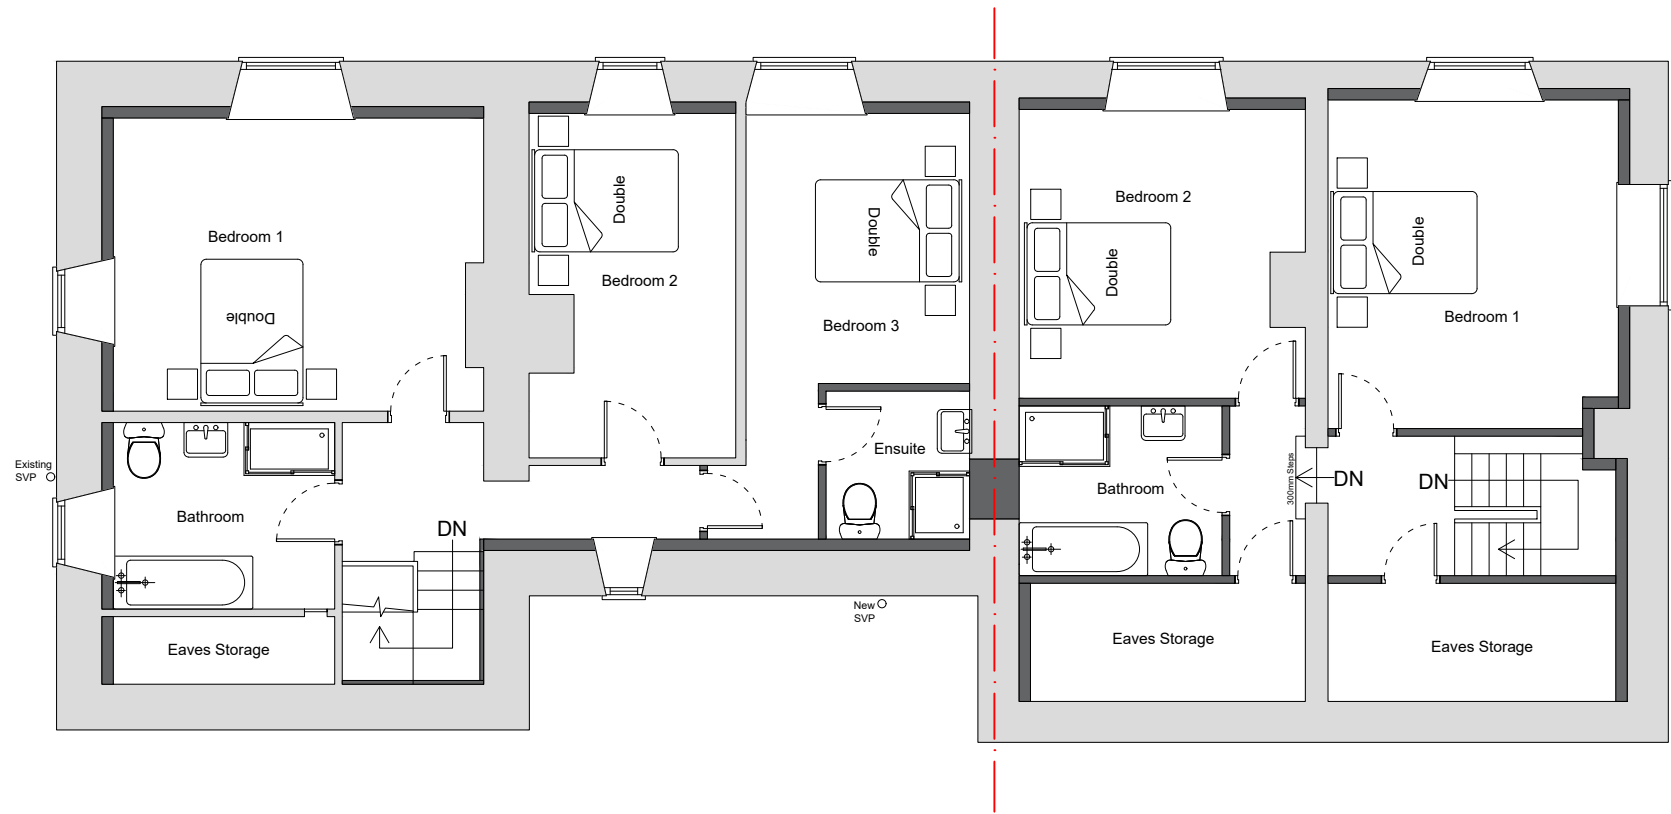

PROPOSED FIRST FLOOR



Site Address:			
Jowett House Farmhouse, New Road, Barnsley			
Project:			
Internal Alterations, Conversion From 1 to 2 Dwellings			
Drawing title:			
Proposed Floor Plans			
Status:	Date:		
Planning	September 2023		
Project no:	Drawing no:	Revision:	Scale:
DSA-JFH	03	-	1:100@A3