


EXISTING FLOOR PLANS - Scale 1:100

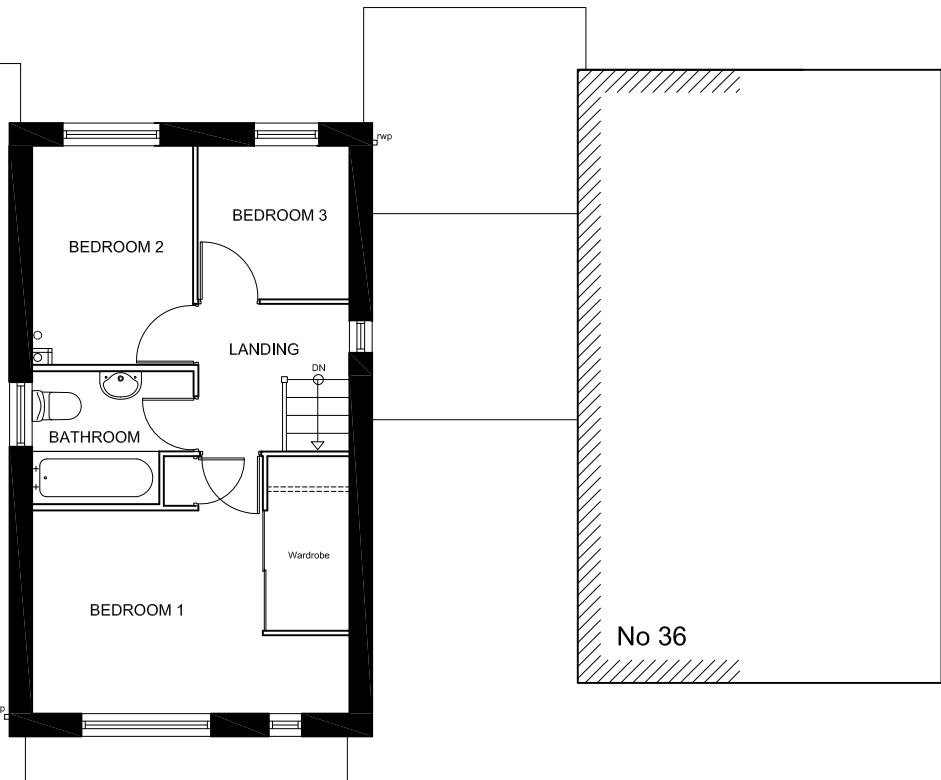


FIRST FLOOR PLAN


PROPOSED ELEVATIONS - Scale 1:100



REAR ELEVATION

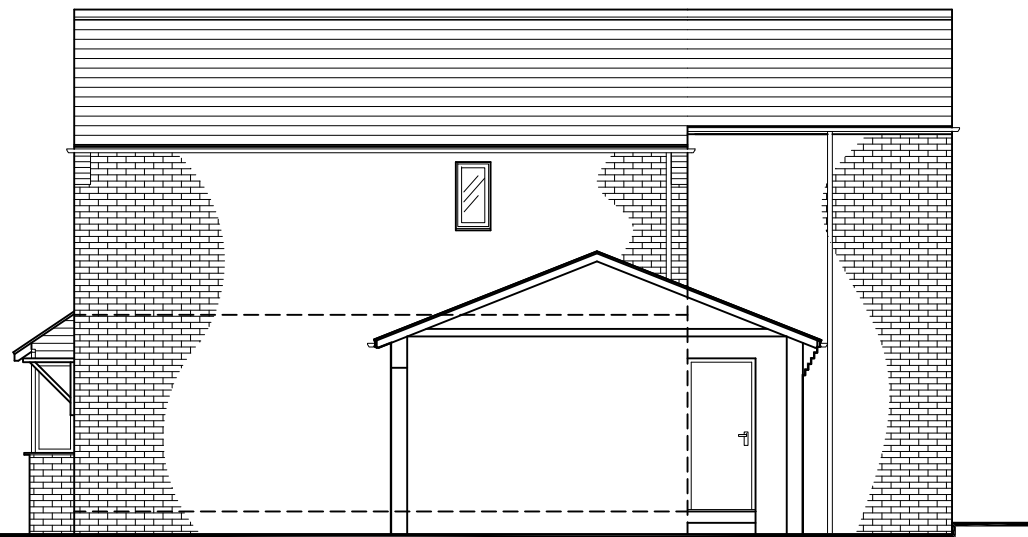

SIDE ELEVATION (R)

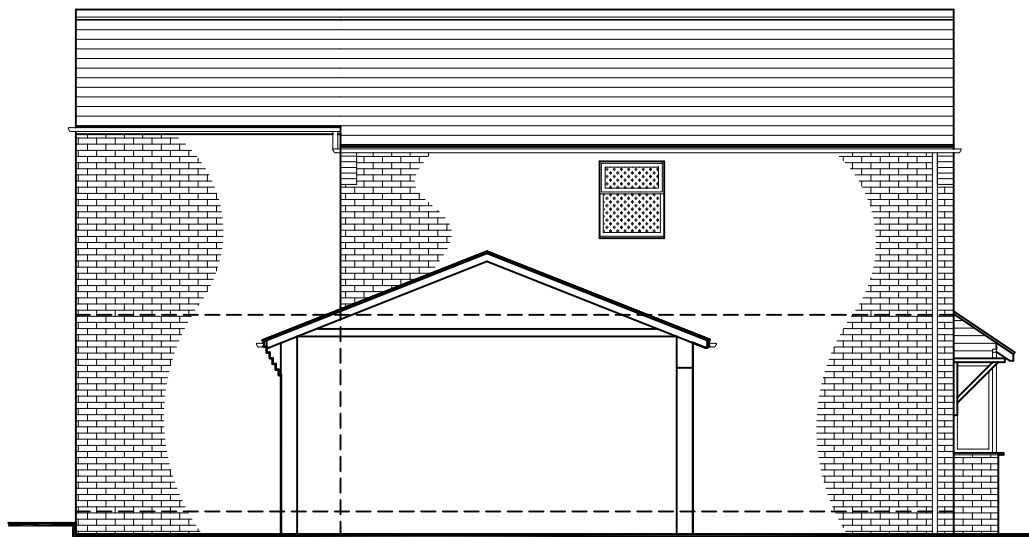


SIDE ELEVATION (L)


EXISTING ELEVATIONS - Scale 1:100



REAR ELEVATION

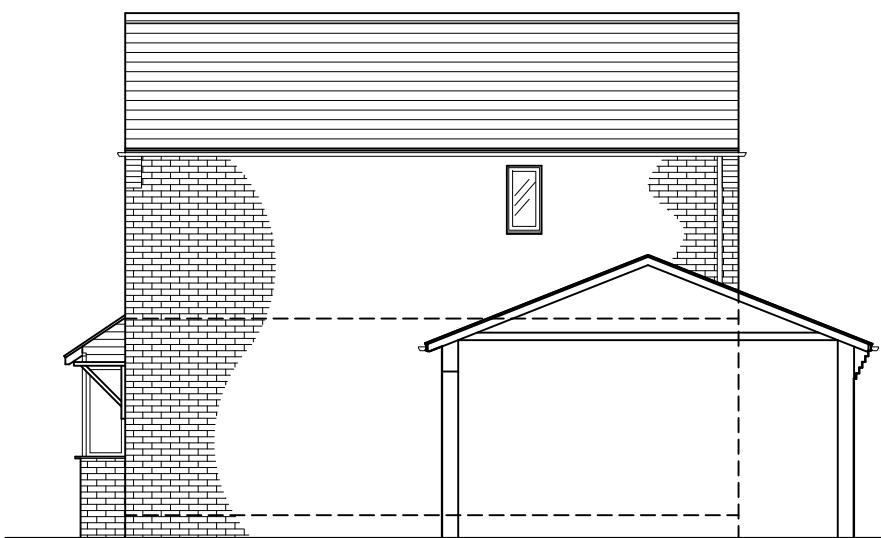


SIDE ELEVATION (R)

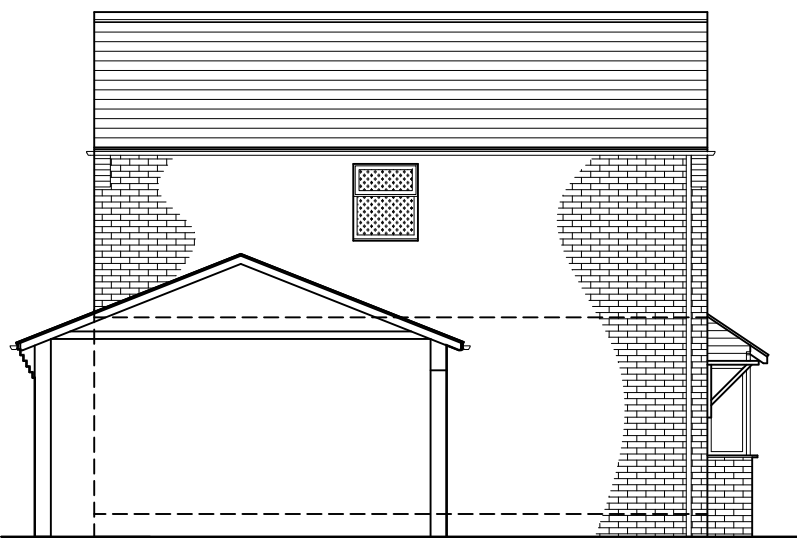


SIDE ELEVATION (L)


PROPOSED FLOOR PLANS - Scale 1:100

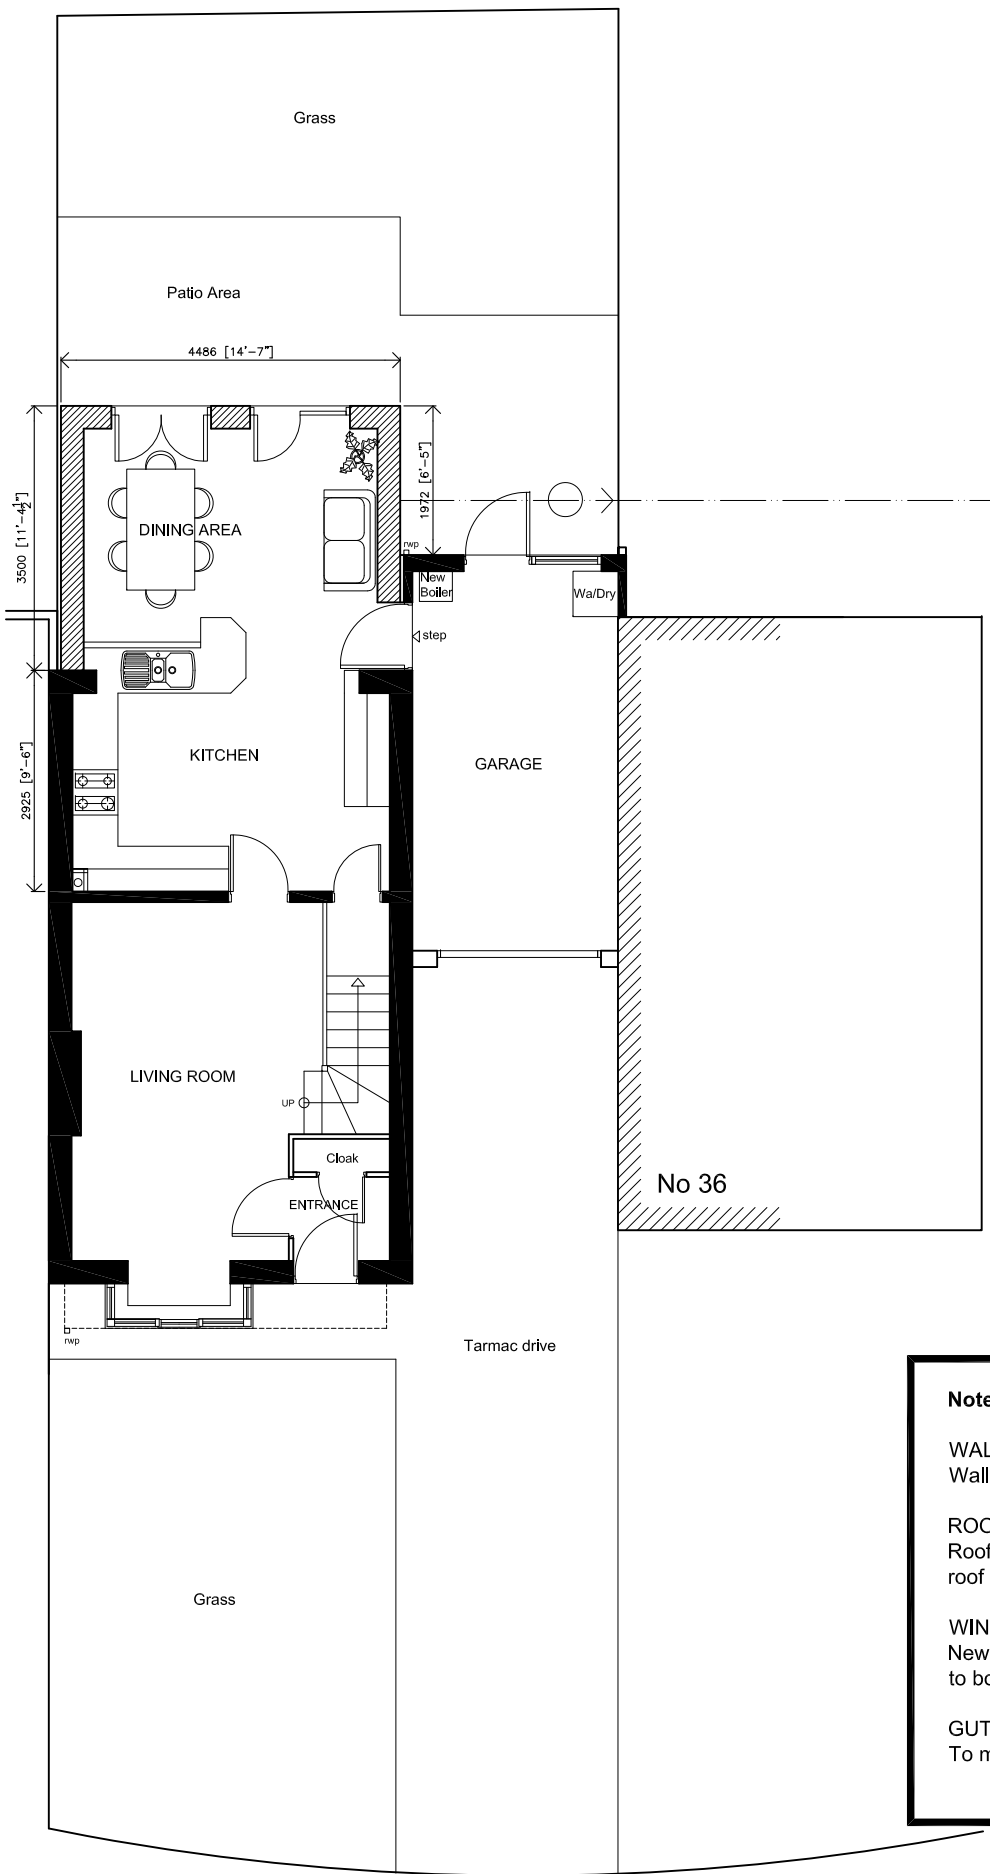

GROUND FLOOR PLAN

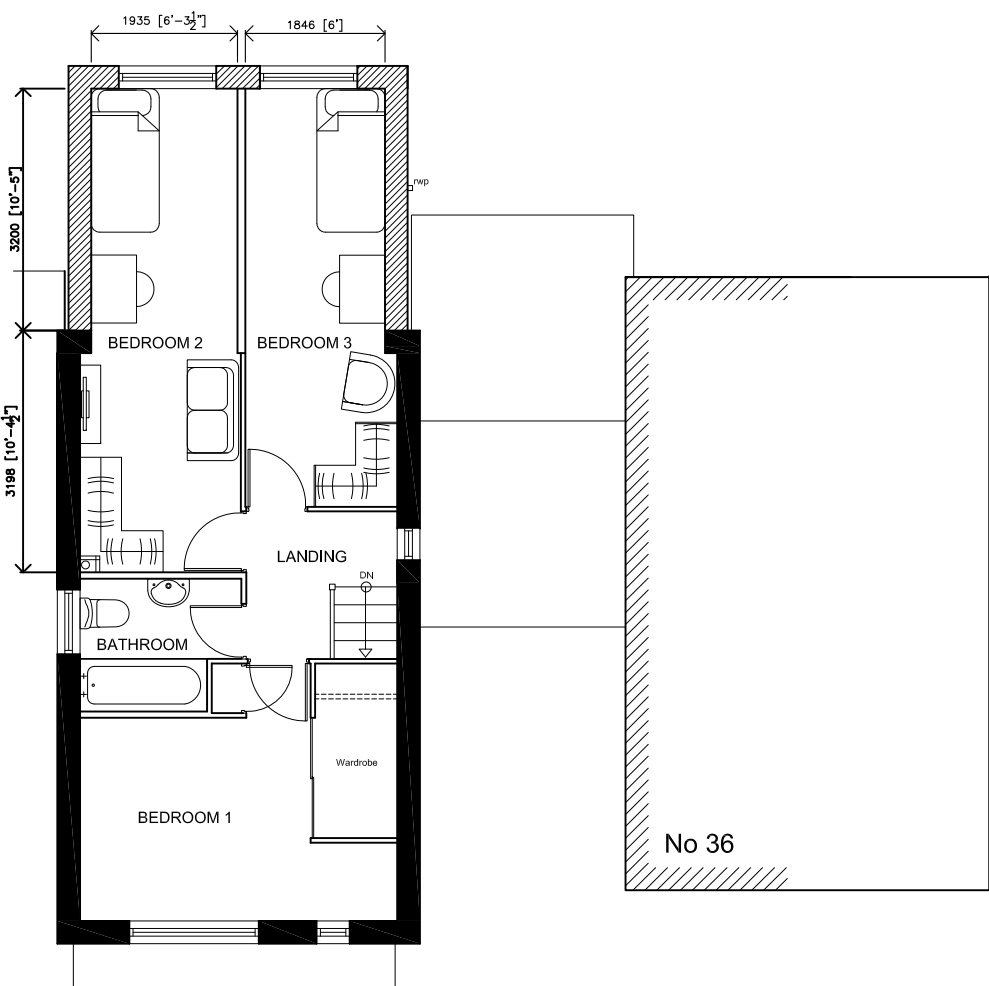

FIRST FLOOR PLAN

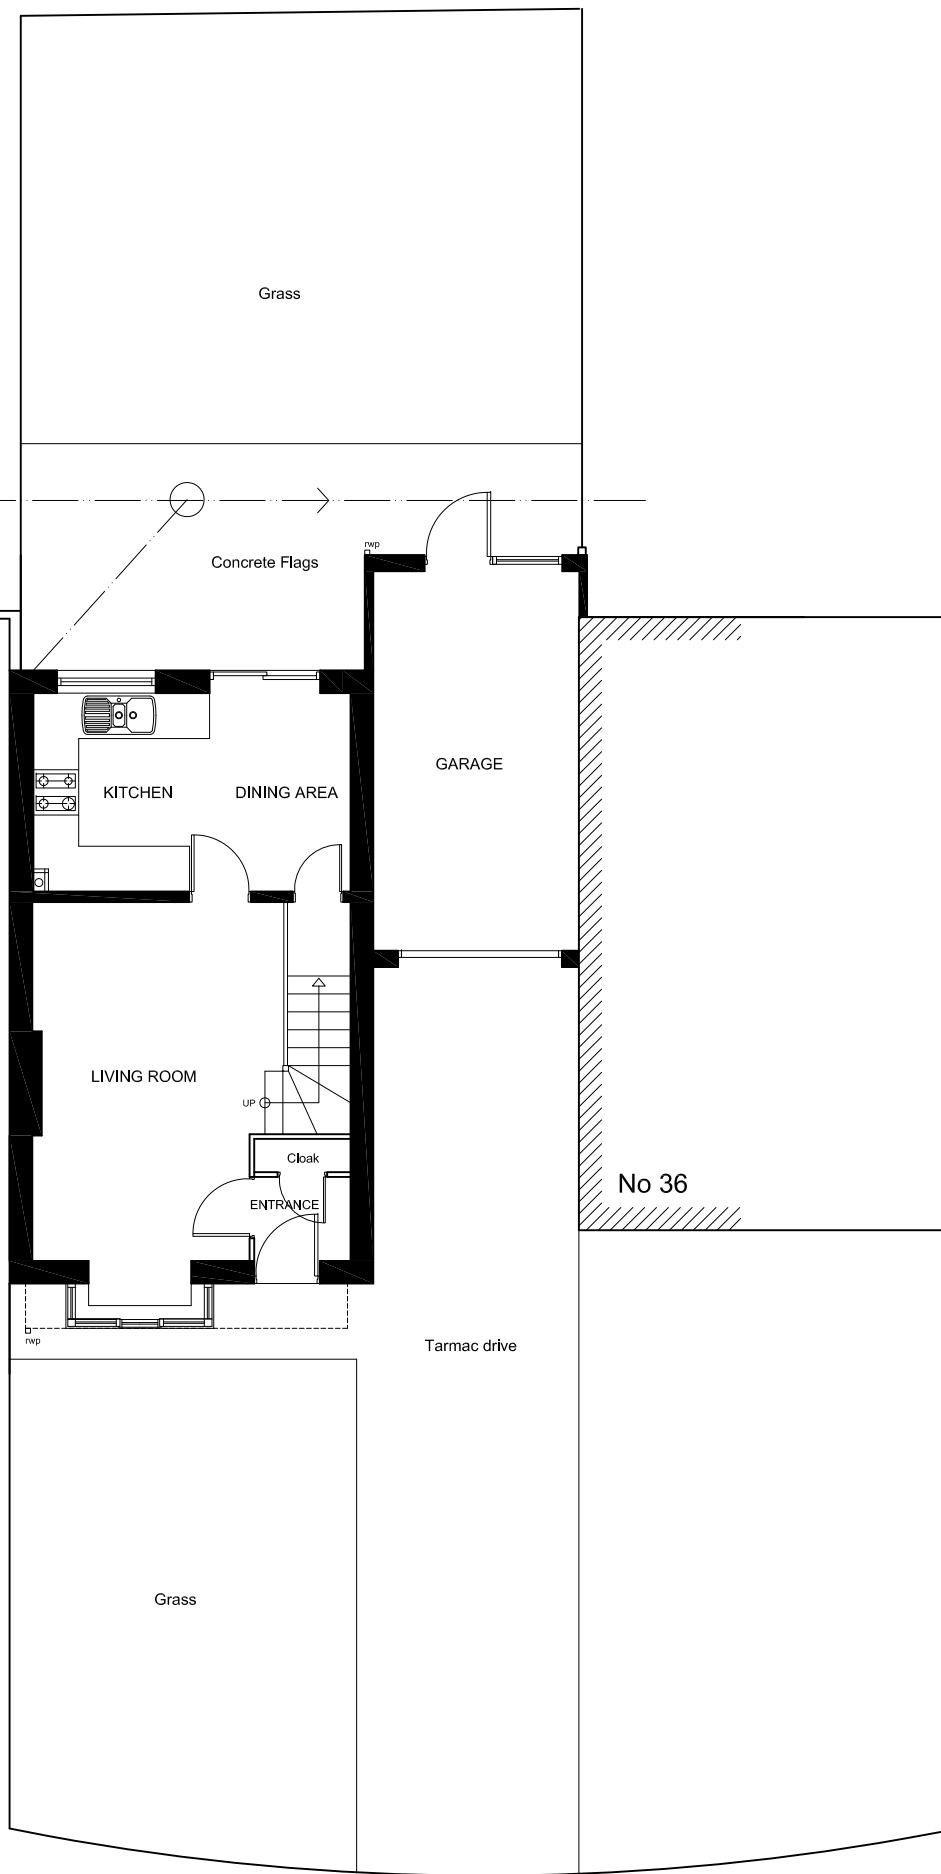

GROUND FLOOR PLAN

- Notes:**
- WALLS:**
Walls to match existing in colour, texture and size.
- ROOF:**
Roof tiles to be concrete interlocking tiles suitable for a roof pitch of 35°.
- WINDOWS:**
New double glazed Upvc windows, finished in white to both bedrooms
- GUTTERS & DOWNPIPES:**
To match existing

Rev:	Date:	Description:	By:
07762656187	27/03/2013	steven@drawit.biz	www.drawit.biz
15 Medway Close Barugh Green Barnsley, S75 1NF			
Purpose: PLANNING			
Status: EXISTING & PROPOSED			
Dwg of: Layout Plans & Elevations			
Client: Mr & Mrs Skiffington			
Site Address: 38 Medina Way, Barugh green Barnsley, S75 1NF			
Project: Proposed two storey rear extension			
Drawn by: SH	Date: 27/03/2013	Rev:	
Scale: As Shown	Dwg No: 1302_103		