



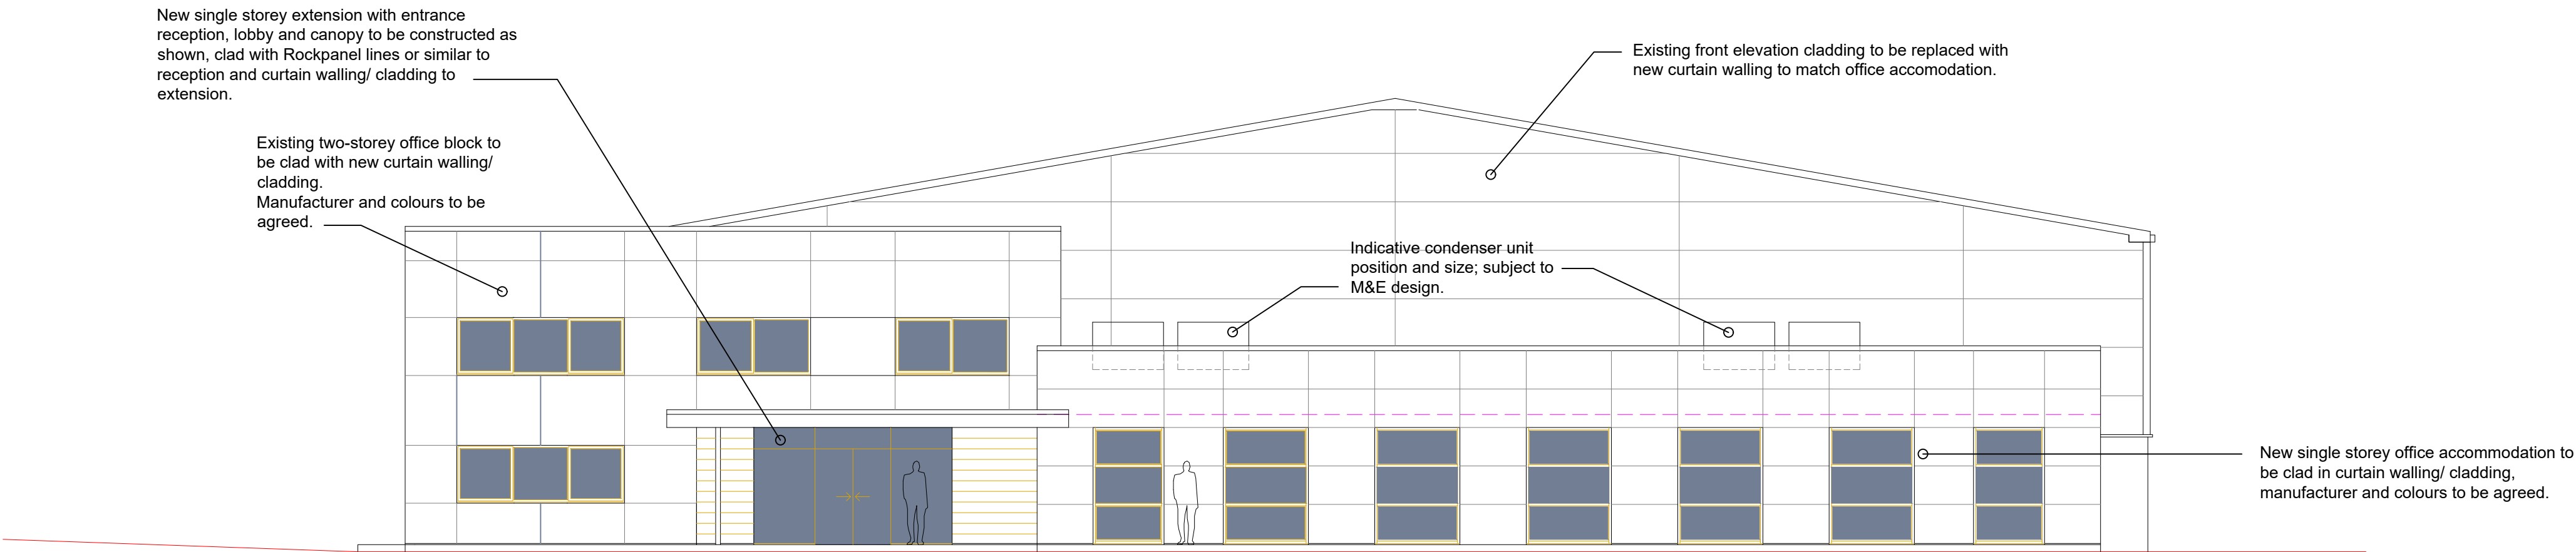


PROPOSED SIDE ELEVATION (facing car parking)


Rev	Date	Initials	Comment
A	22 April 21		End gable cladding changed to curtain walling.

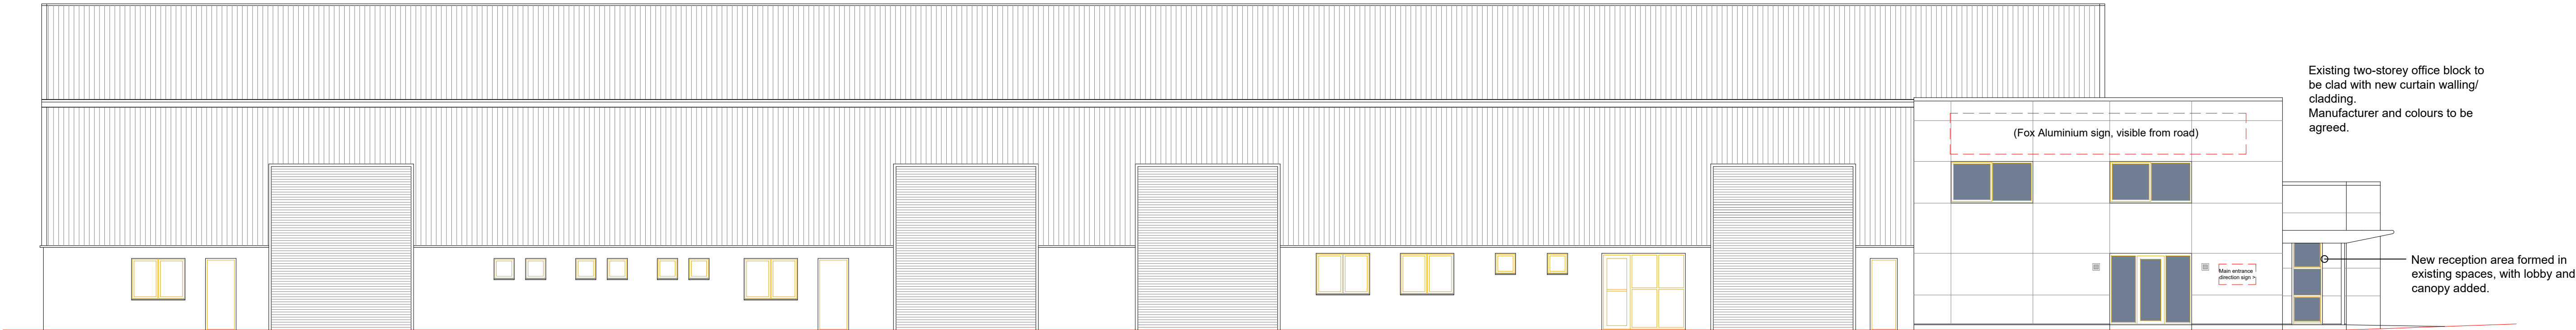

PROPOSED FRONT ELEVATION (facing Wentworth Way)

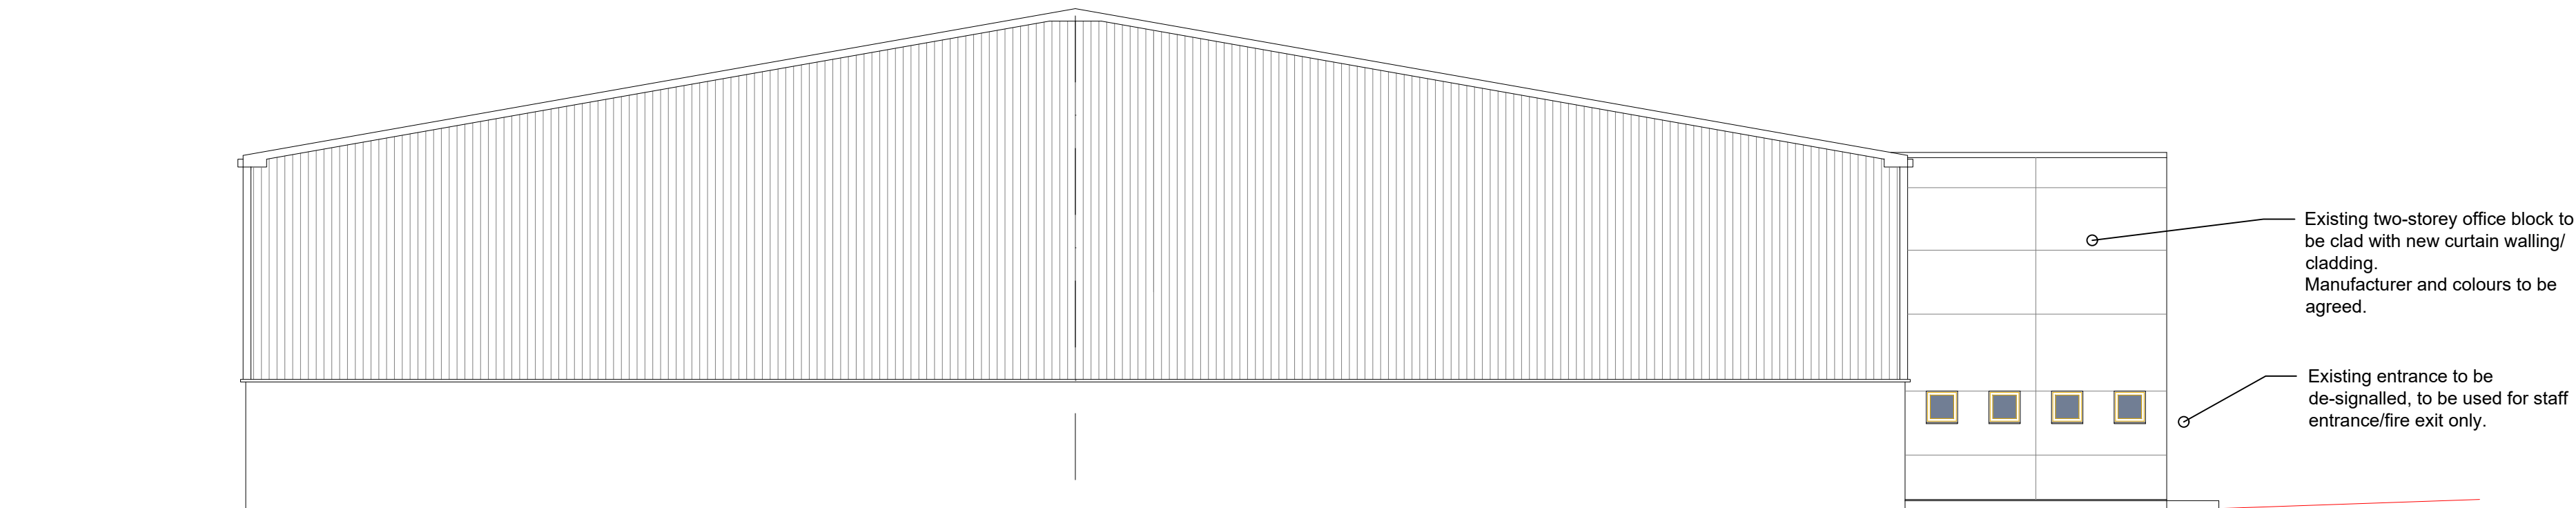

PROPOSED SIDE ELEVATION (onto boundary)

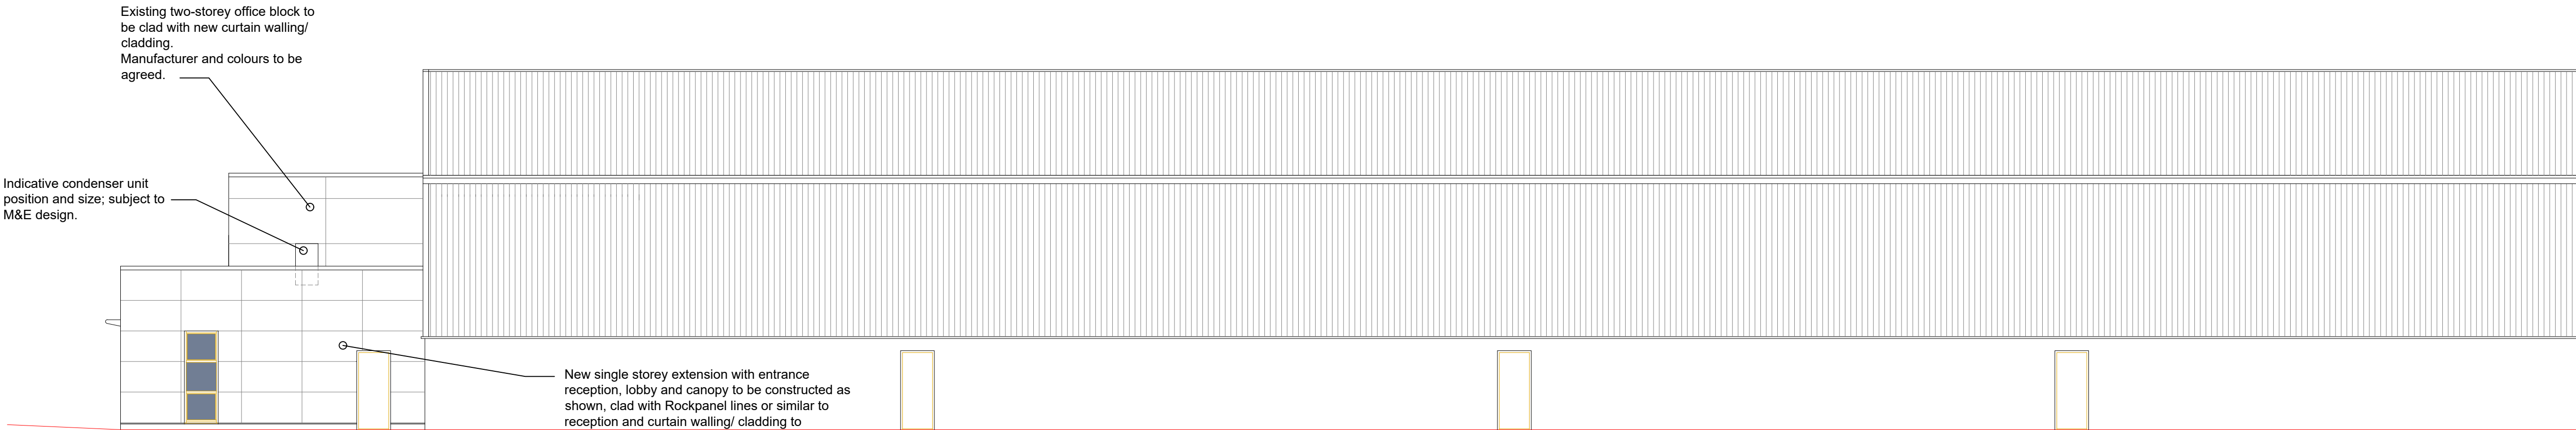

PROPOSED REAR ELEVATION (onto boundary)

--	--	--	--

aba

Globe Works Fountains Road
Sheffield S6 5AH
0114 291 8855
www.abasheffield.co.uk

architecture and interiors

Client
Fox Aluminium Ltd

Project
Office Extension & Cladding Proposals Fox Aluminium Ltd Wentworth Way Tankersley Barnsley S75 3DH.

Drawing Name
Proposed Elevations
Drawn By
ABA
Date
April 2021
Scale
1:100 (@ A1)
Status
Planning only
Drawing no.
2335. 05
Revision
A

This drawing is the copyright of ABA architecture limited. Copyright is reserved by them and the drawing is issued on condition that it is not copied, reproduced, related or disclosed to any unauthorised persons, either wholly or in part, without the written consent of ABA architecture limited. This drawing has been prepared for presentation purposes only. Consultants wishing to use the drawing for guidance must check all dimensions on site prior to finalising their element of work to be undertaken.