




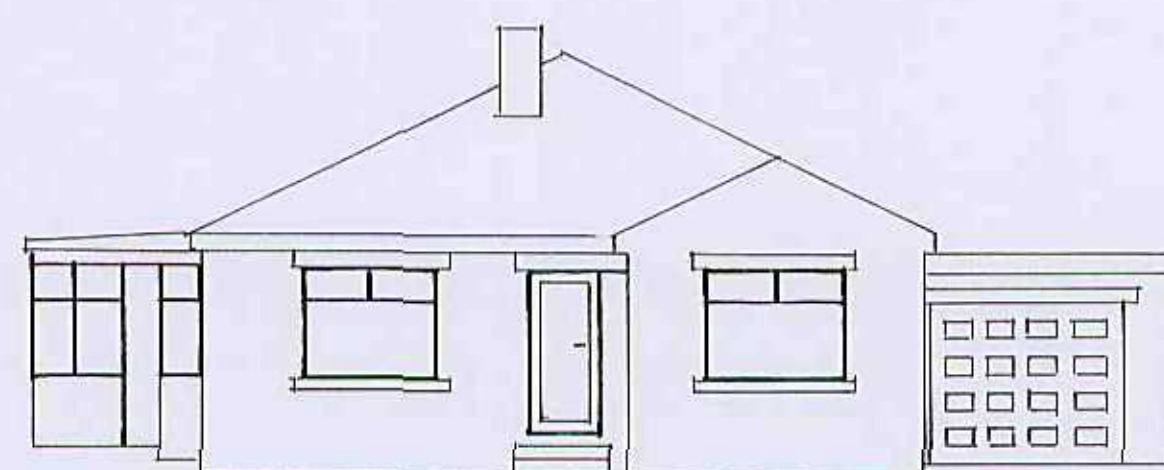


EXISTING FRONT ELEVATION

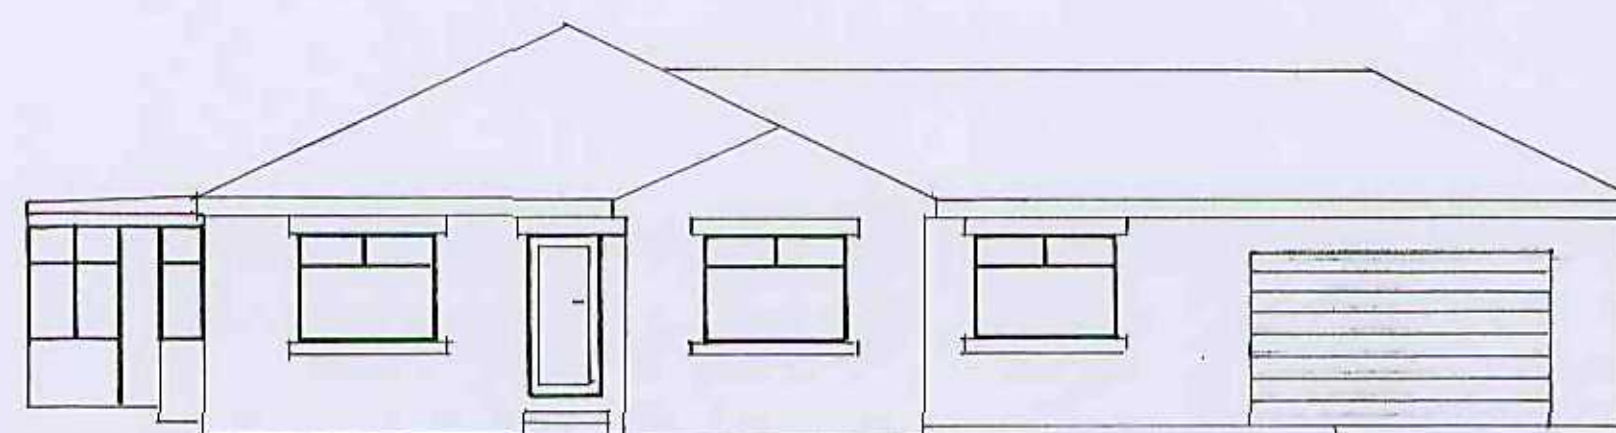

PROPOSED FRONT ELEVATION

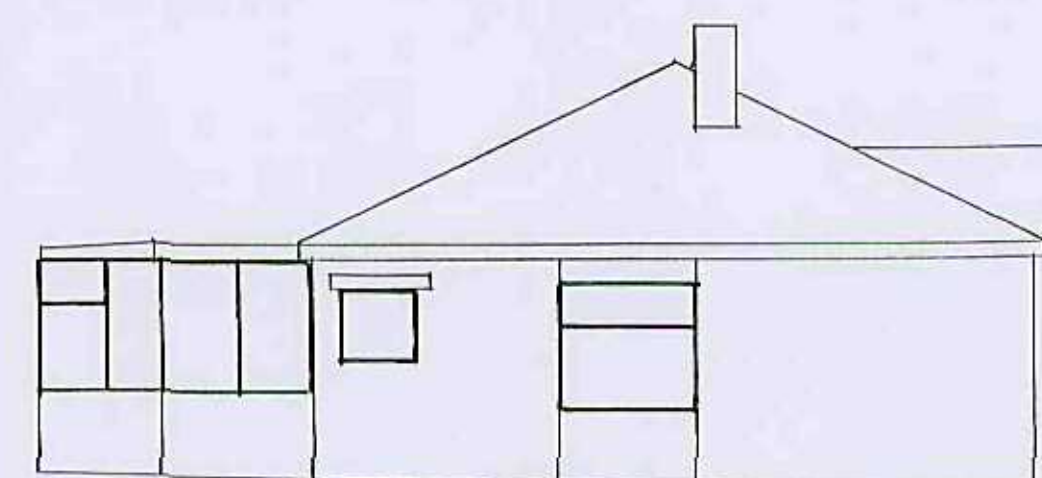


EXISTING SIDE ELEVATION

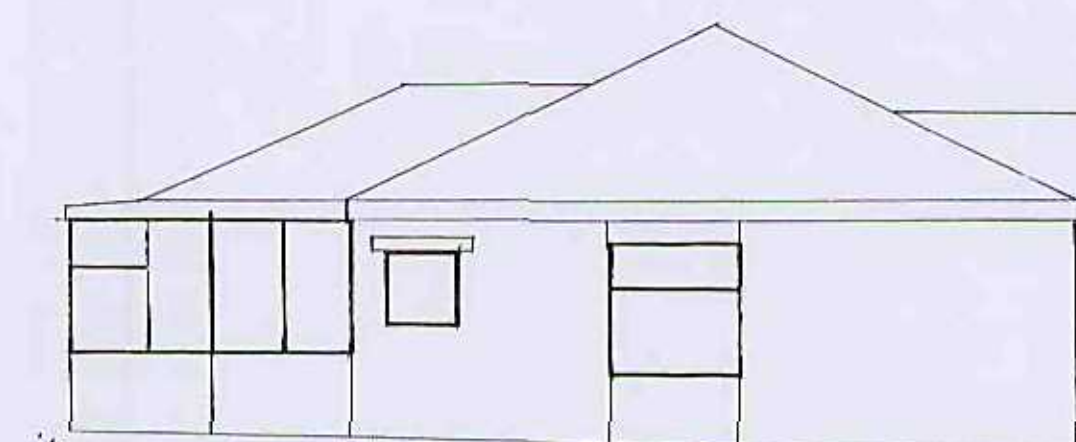


PROPOSED SIDE ELEVATION


ELEVATIONS SCALE 1:100

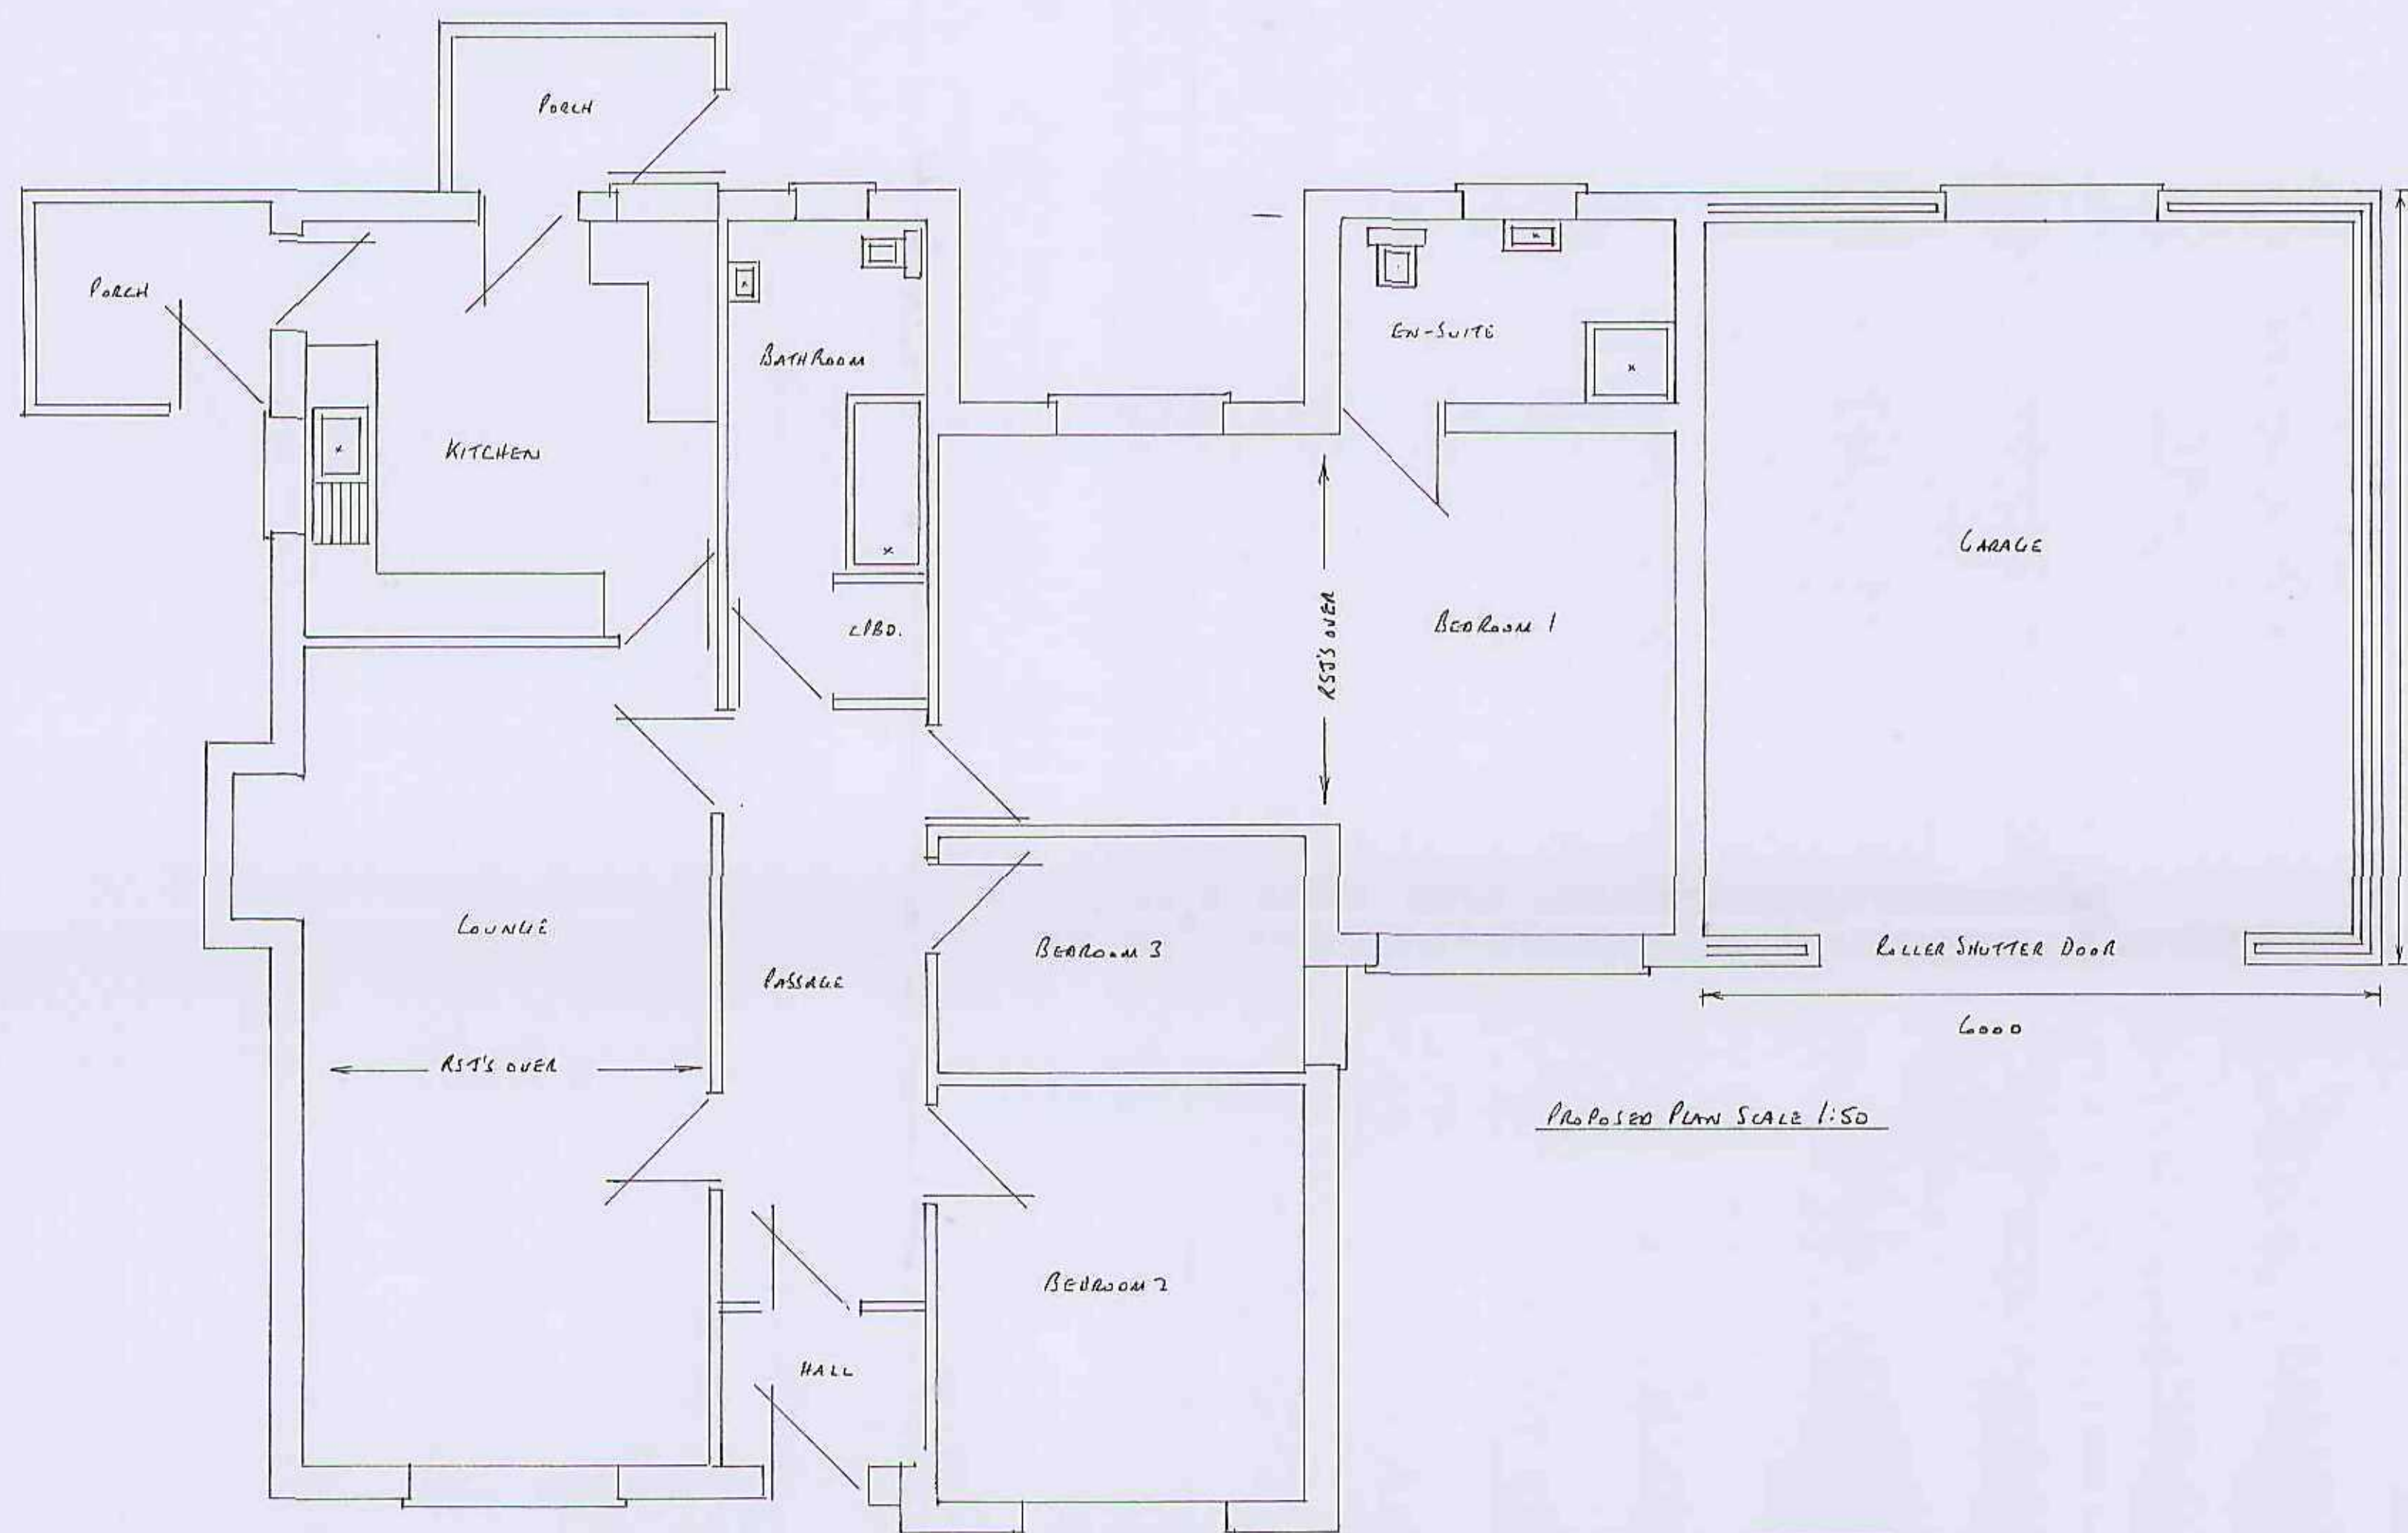


PROPOSED PLAN SCALE 1:50

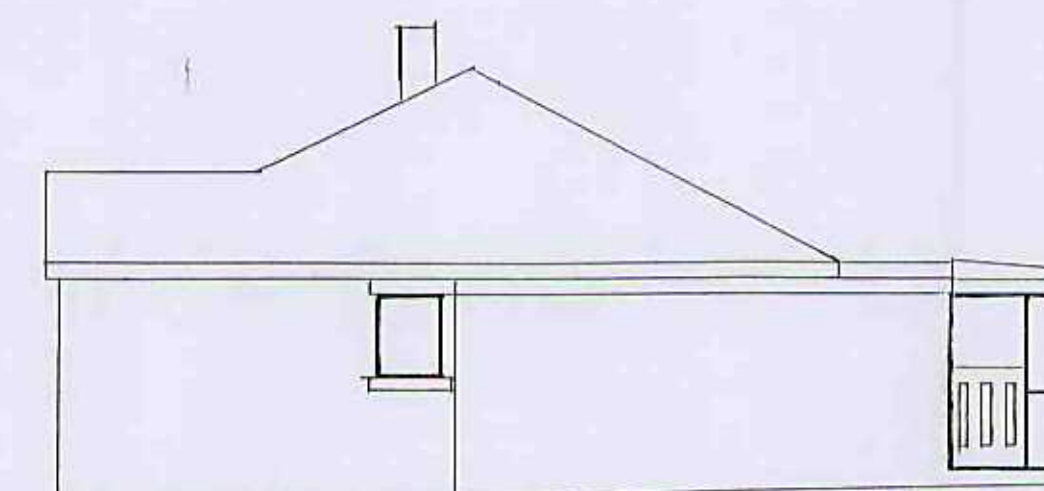


EXISTING SIDE ELEVATION

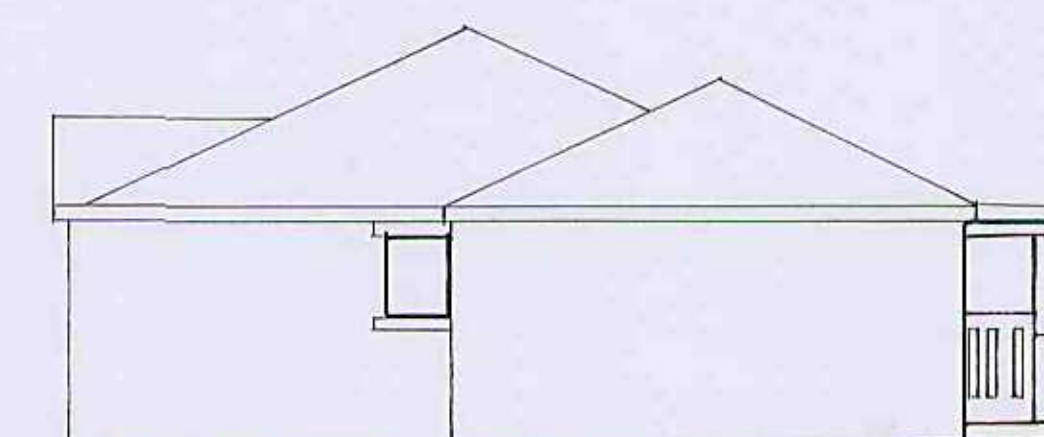


PROPOSED SIDE ELEVATION

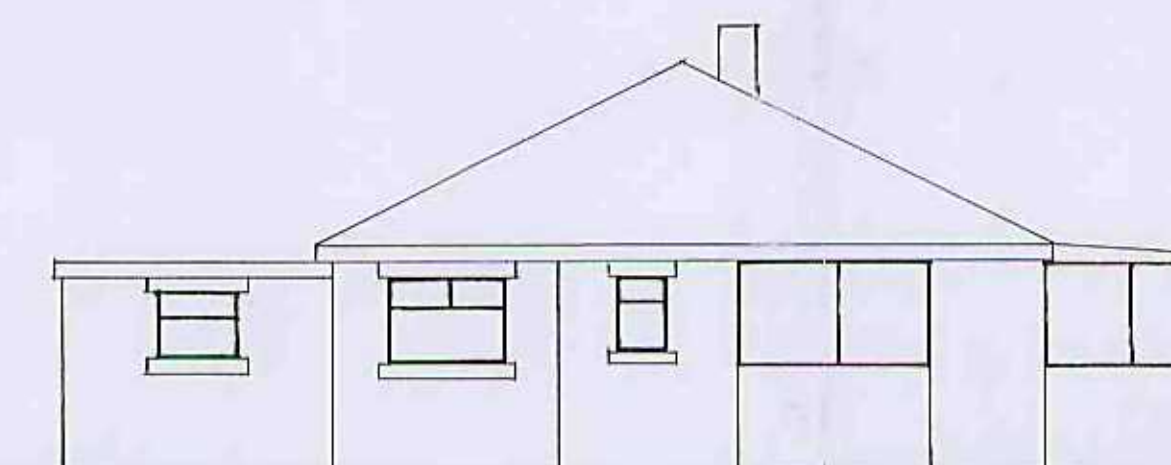

EXISTING REAR ELEVATION

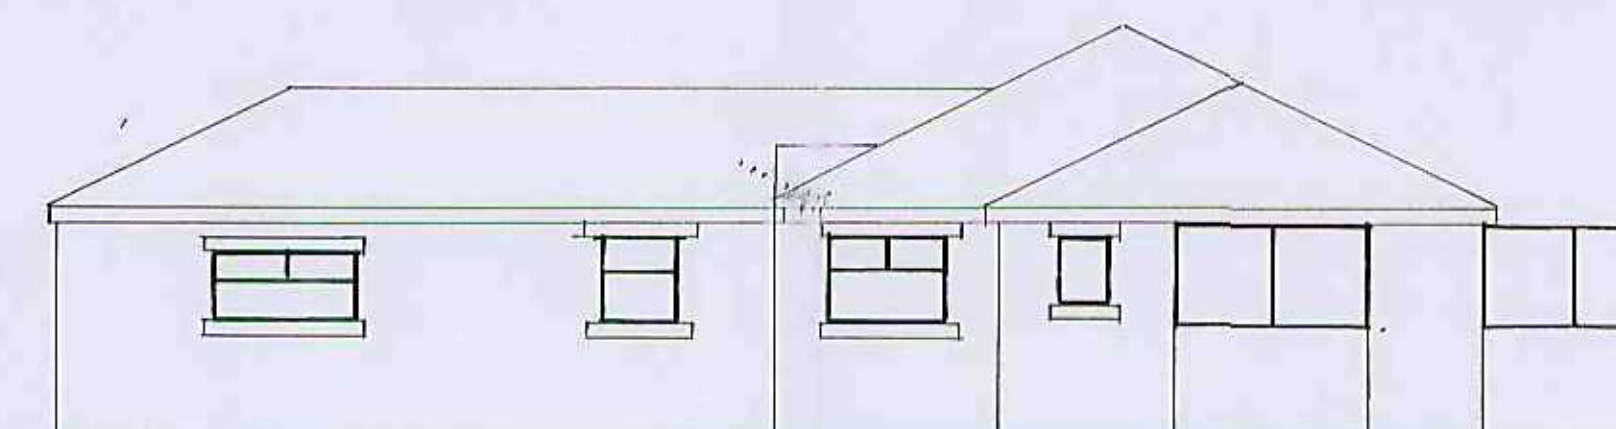


PROPOSED REAR ELEVATION

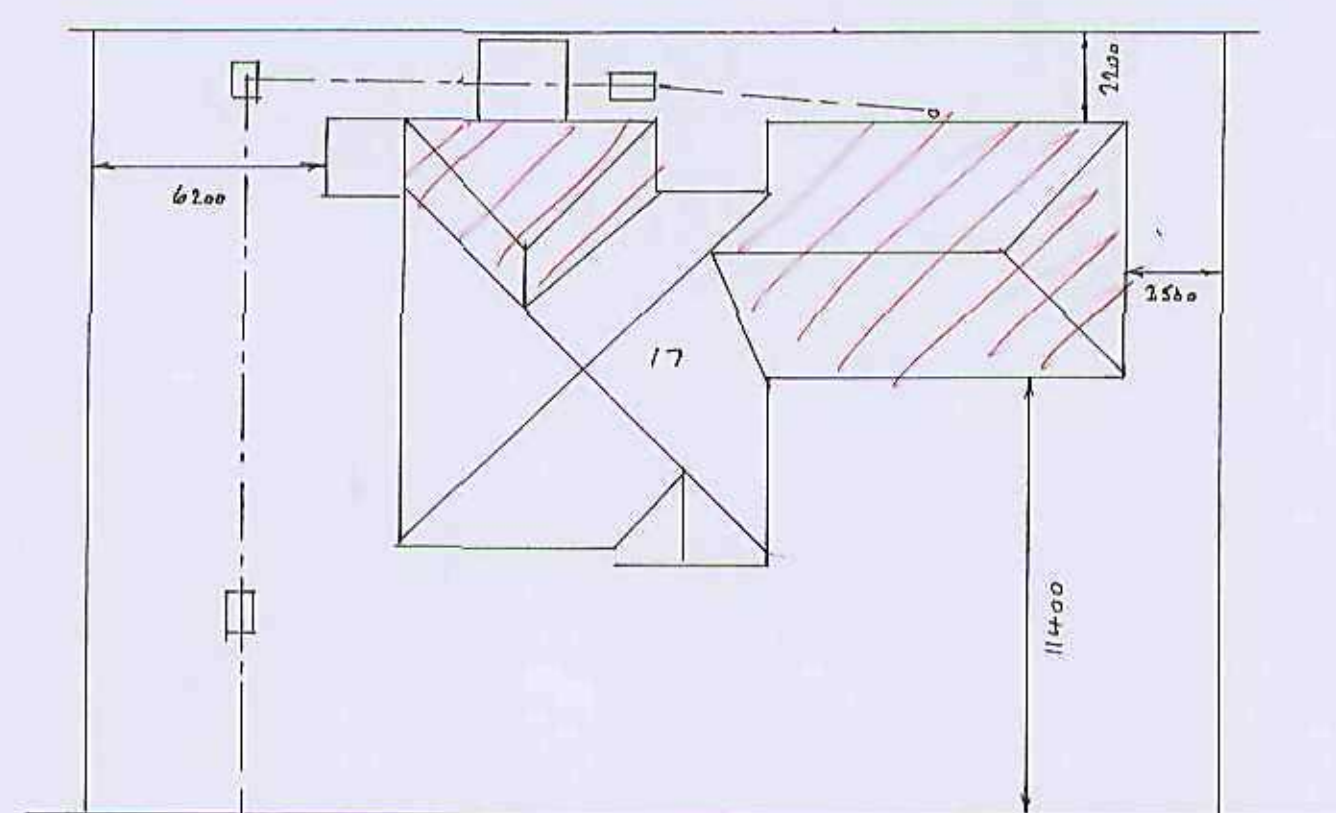

WELL HOUSE LANE

SITE PLAN SCALE 1:200

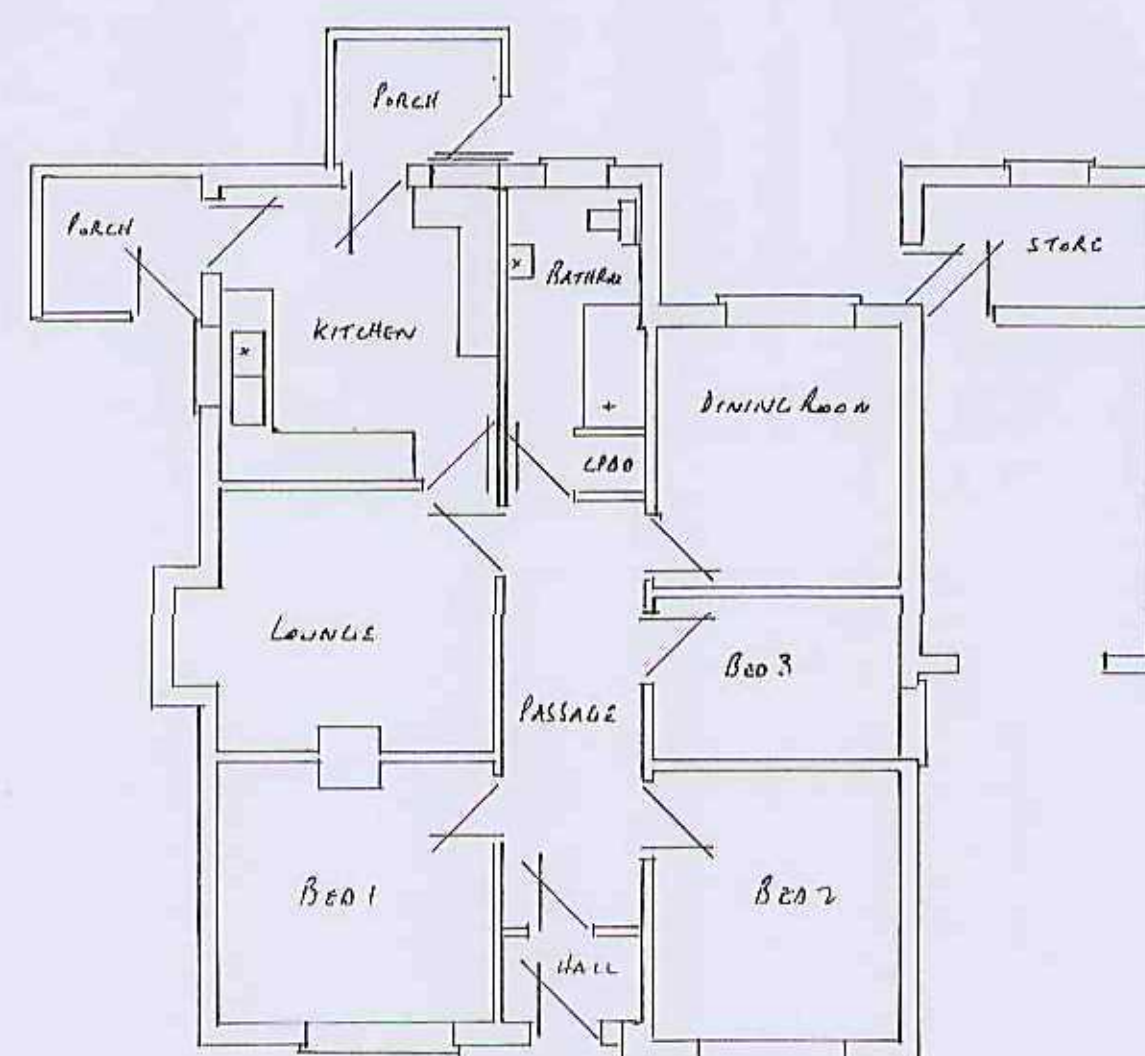

EXISTING PLAN SCALE 1:100

PROPOSED BEDROOM EN-SUITE & GARAGE EXTENSION AT:-
17 WELLHOUSE LANE
PENSTONE
BARNLEY