
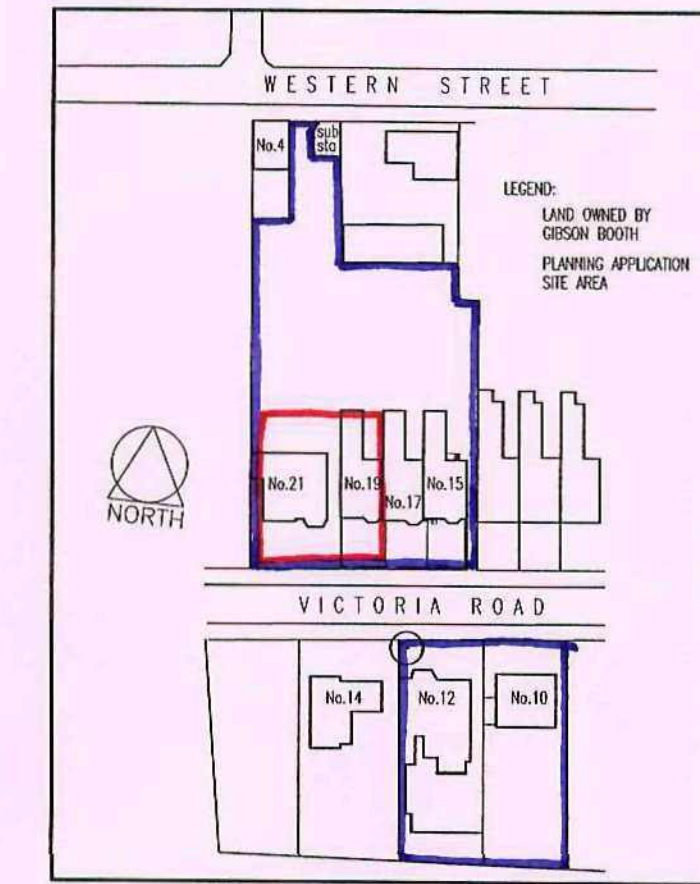
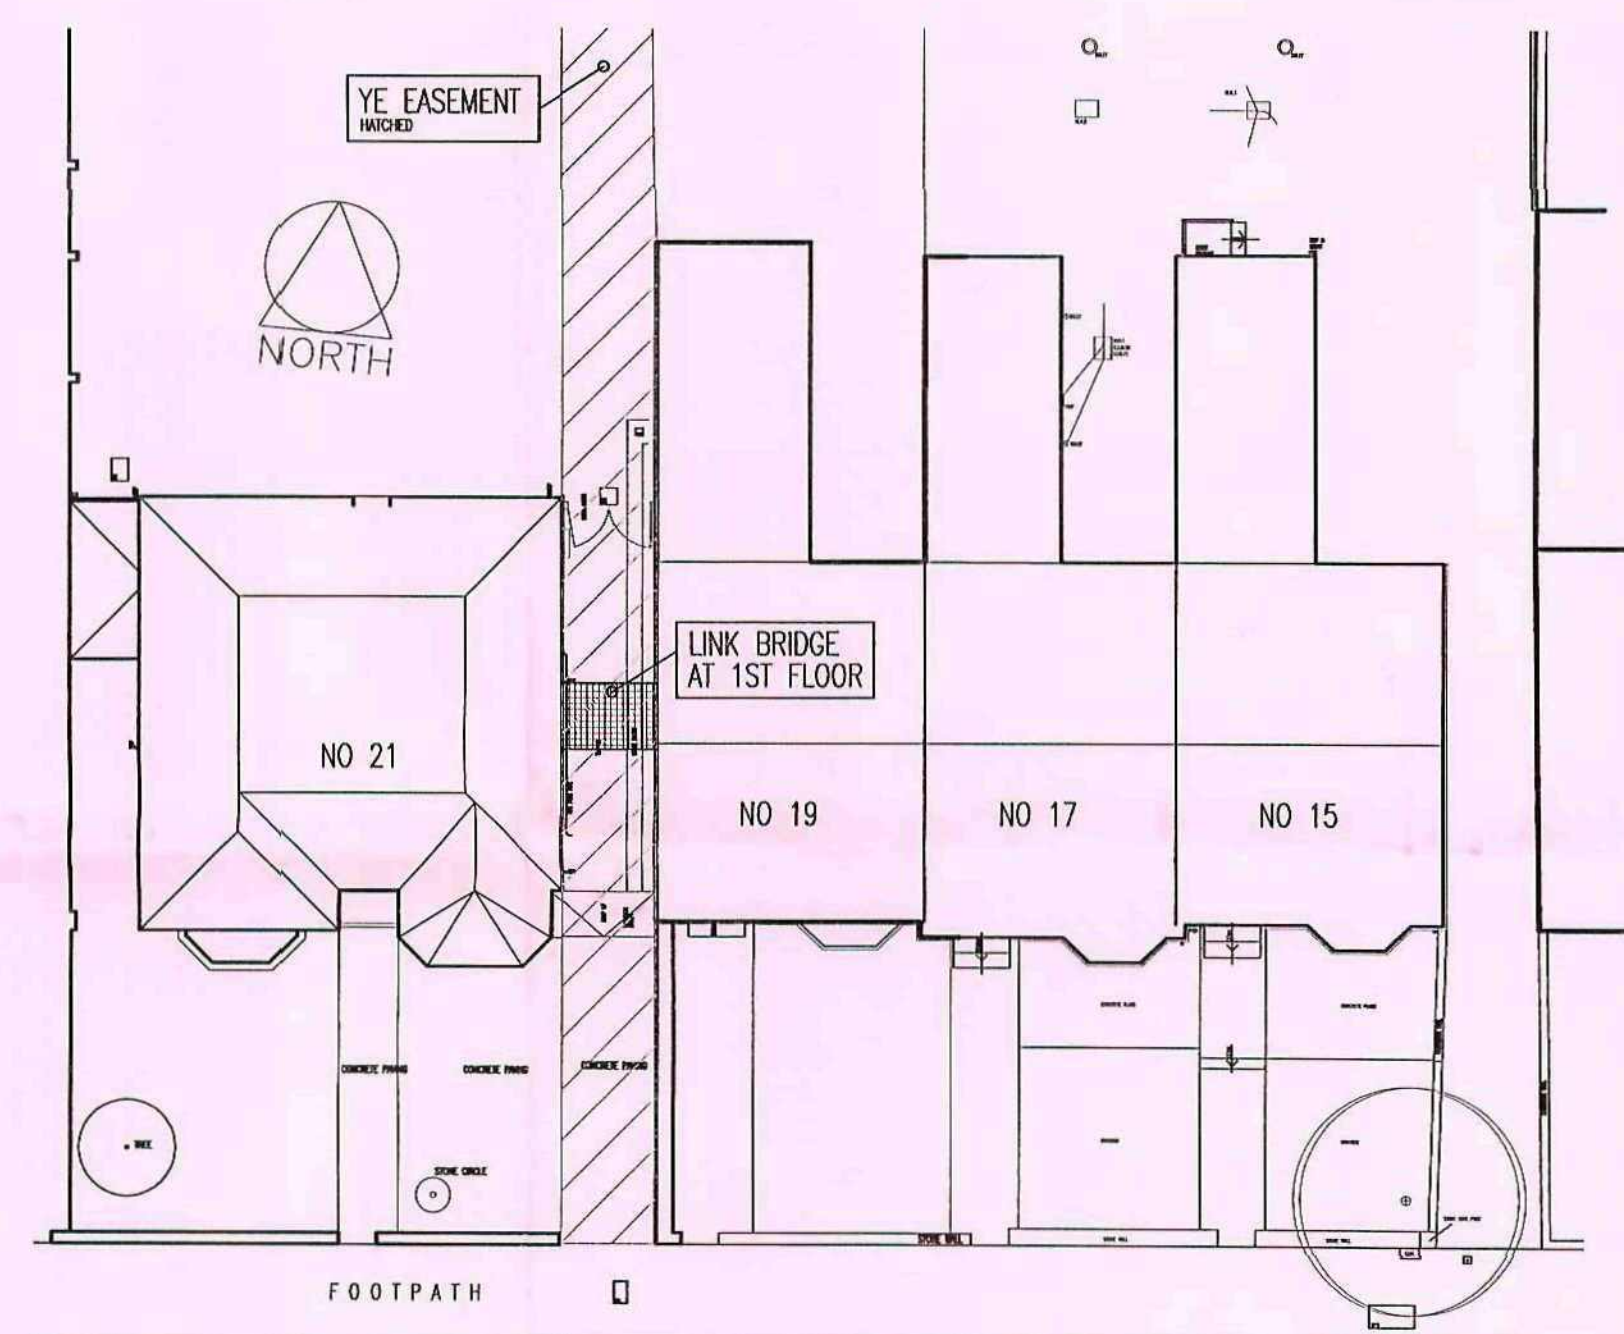
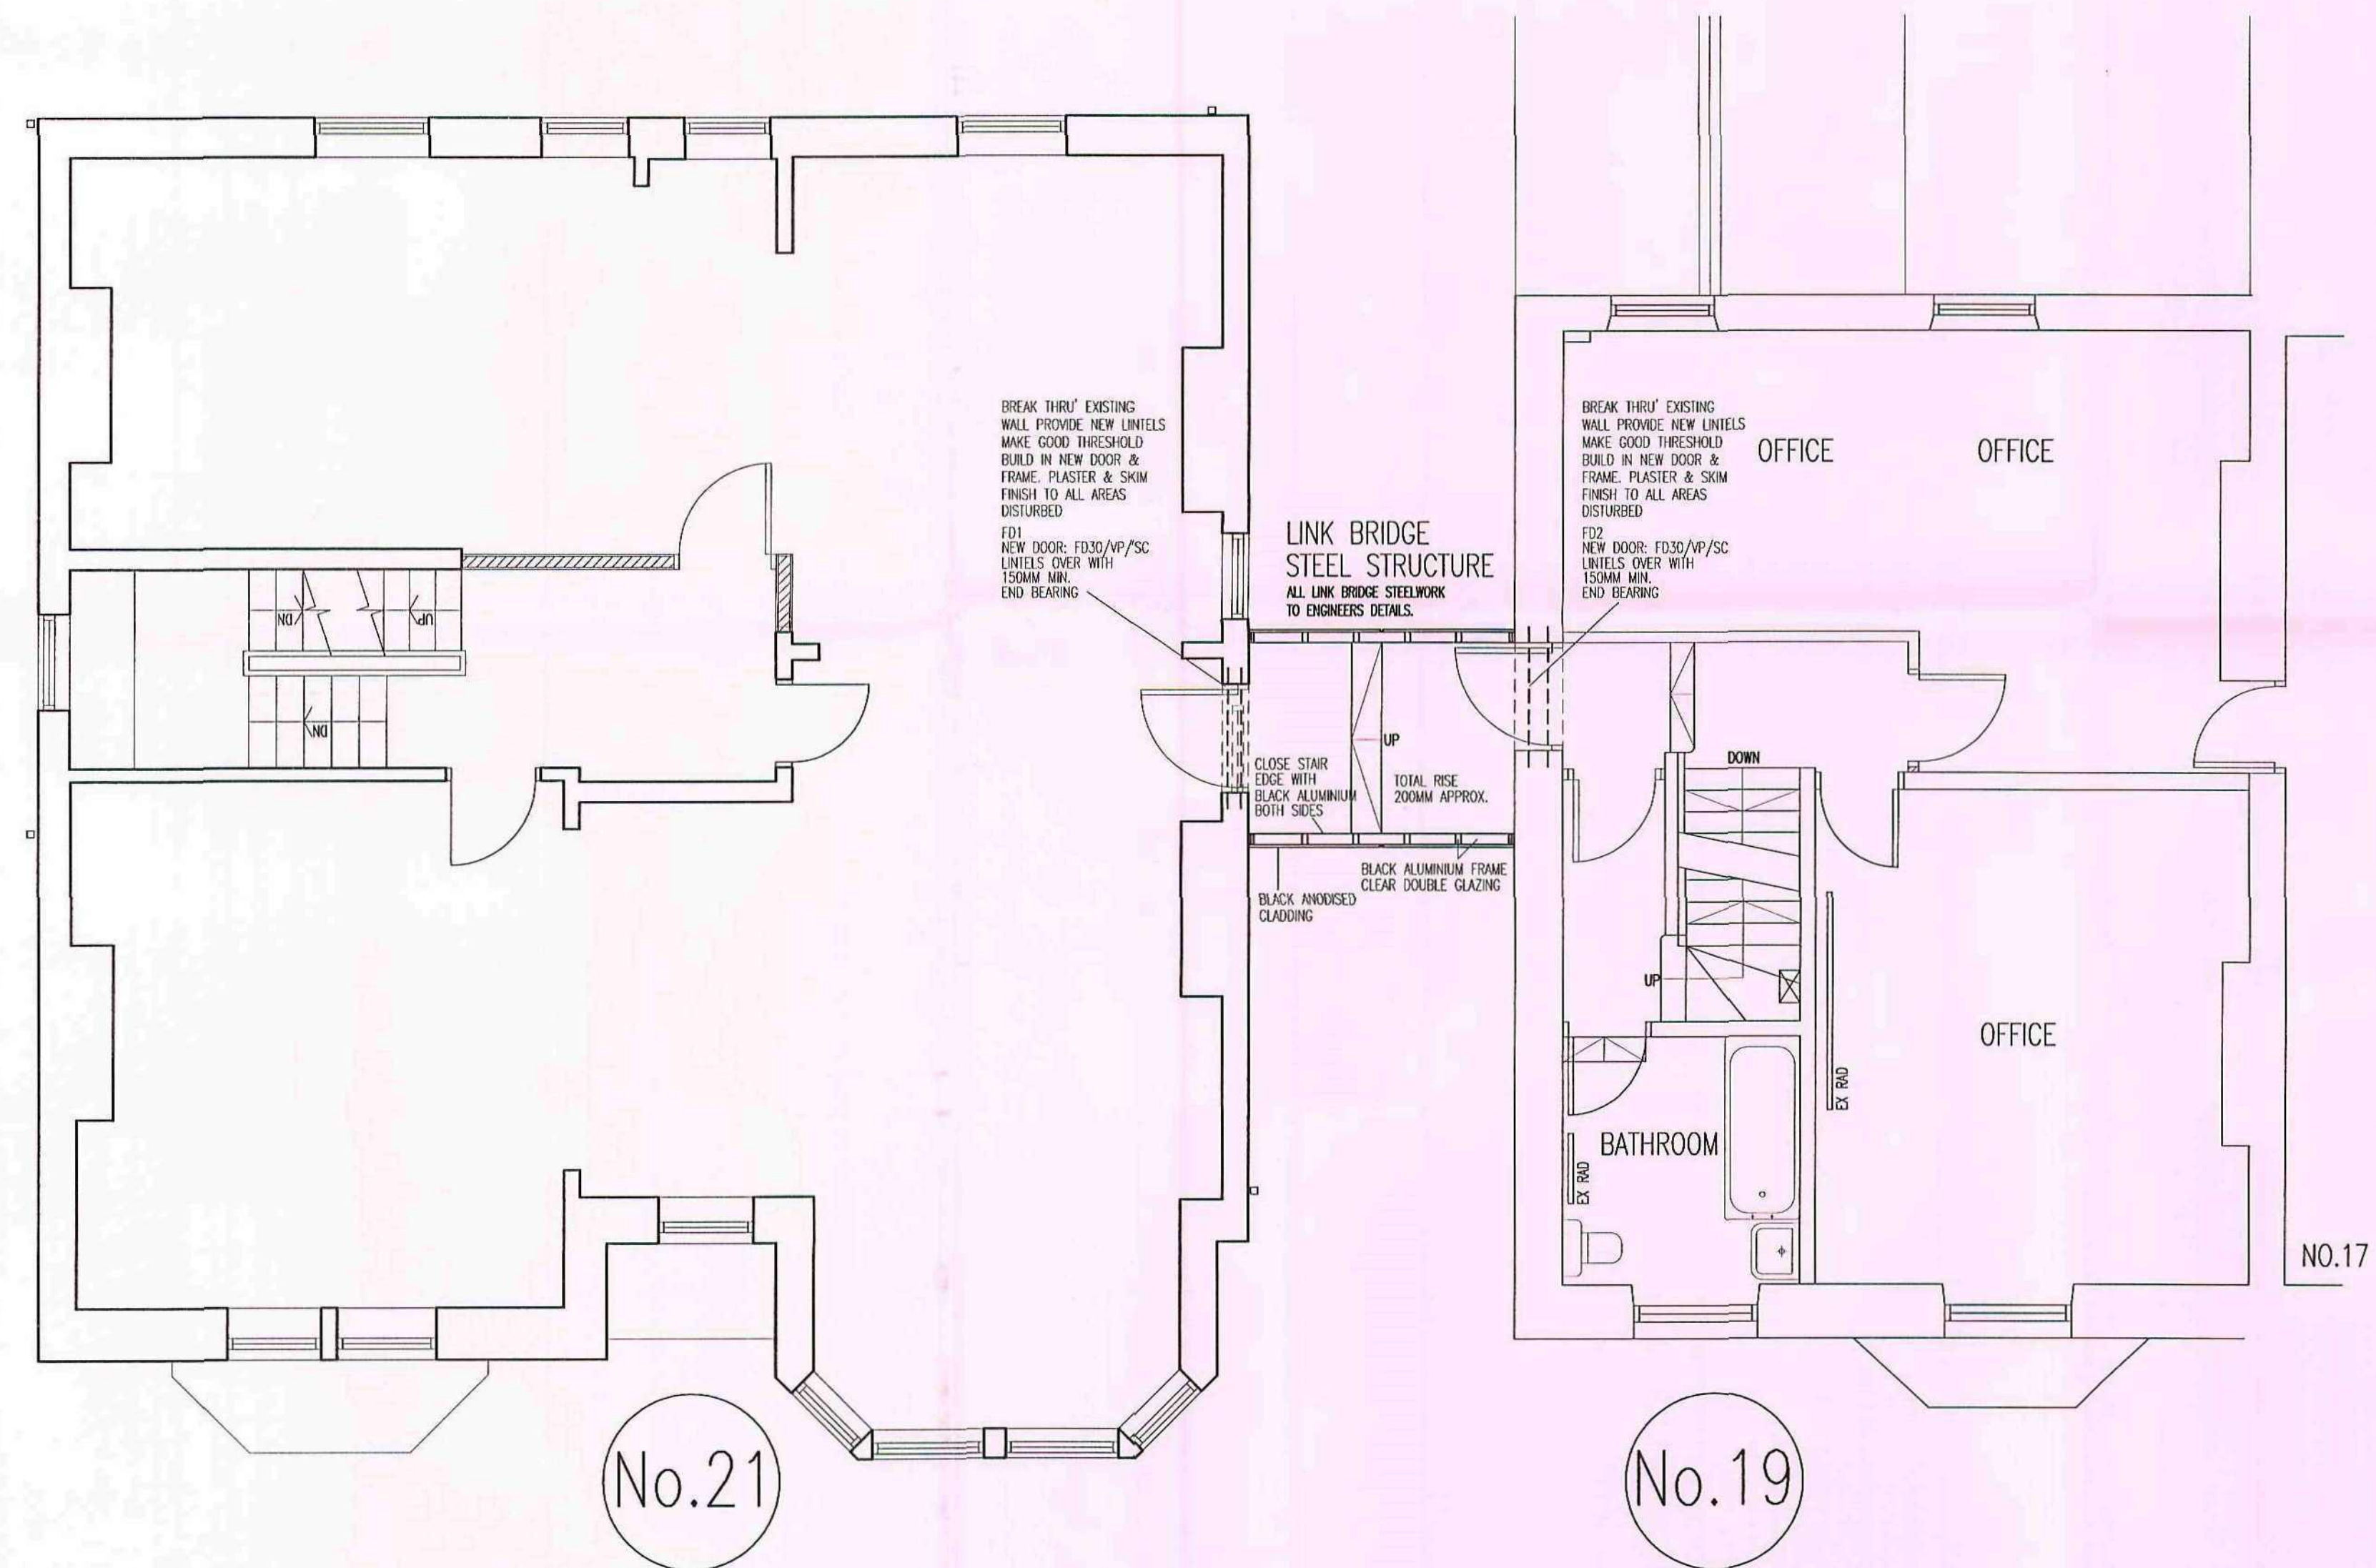


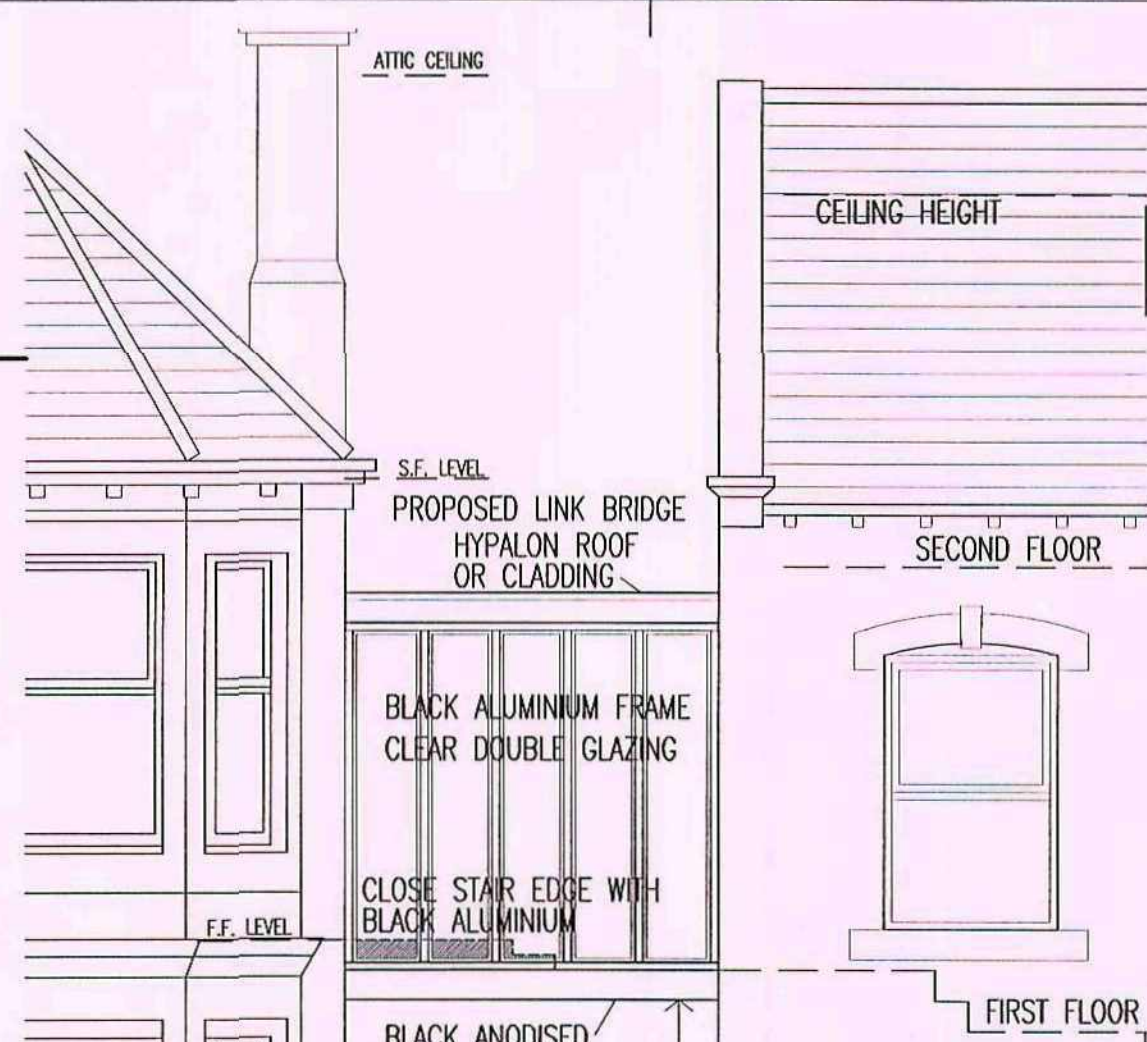

Barnsley Metropolitan
Borough Council
01 MAY 2009
Corporate Mail Room

	1. THIS DRAWING AND THE COPYRIGHTS AND PATENTS THEREIN ARE THE PROPERTY OF NUTTALL YARWOOD & PARTNERS LIMITED REGISTERED IN ENGLAND AND WALES No. 4631338 AND MAY BE USED OR REPRODUCED ONLY UNDER CONTRACT. 2. CONTRACTORS AND SUB-CONTRACTORS MUST CHECK AND AGREE ALL DIMENSIONS BEFORE PREPARING SHOP DRAWINGS OR COMMENCING WORK ON SITE. 3. CONTRACTORS ARE RESPONSIBLE FOR INFORMING THE ARCHITECT OF ANY DISCREPANCY DISCOVERED ON THIS DRAWING OR BETWEEN THIS DRAWING AND ANY OTHER RELATED DOCUMENT ISSUED UNDER THE STANDARD FORM OF CONTRACT IN RESPECT OF THE WORK. 4. WRITTEN DIMENSIONS ONLY ARE TO BE USED FROM THIS DRAWING. IF IN ANY DOUBT ASK FOR CLARIFICATION.	Notes.	Revisions.						NUTTALL YARWOOD & PARTNERS LIMITED CHARTERED ARCHITECTS								
			Date		Suffix	Description			Date		Suffix	Description			mm The Grove, High Street, Dodworth, Barnsley, S75 3RQ. Tel: 01226 206771. Fax: 01226 200889. E-mail: nyp.barnsley@btconnect.com ☐ The Old Primary School, Cawthorpe Road, Outon, Leeds, LS26 8AQ. Tel: 0113 2822100. Fax: 0113 2822213. E-mail: nyp.leeds@btconnect.com ☐ 120 Main Street, Burley-in-Wharfedale, LS29 7JX. Tel: 01943 864441. Fax: 01943 862300. E-mail: nyp.burley@btconnect.com Project. PROPOSED LINK BRIDGE 19 & 21 VICTORIA ROAD, BARNESLEY Client. GIBSON BOOTH Drawing Title. PLAN, ELEVATIONS, SITE PLAN AND LOCATION PLAN AS PROPOSED Date. FEB 2007 Ref. 37/43 Scale. AS SHOWN Dwg. No. 05 Rev. B		
			10-12-2008		A	DRAWING UPDATED											
			22-04-2009		B	AMENDED FOR PLANNING APPLICATION											