

HUGHESCADMAN



ARCHITECTURE & INTERIORS

Land to 197 Burton Road


Planning Issue

Option 1 - 6th Issue

18th September 2023

 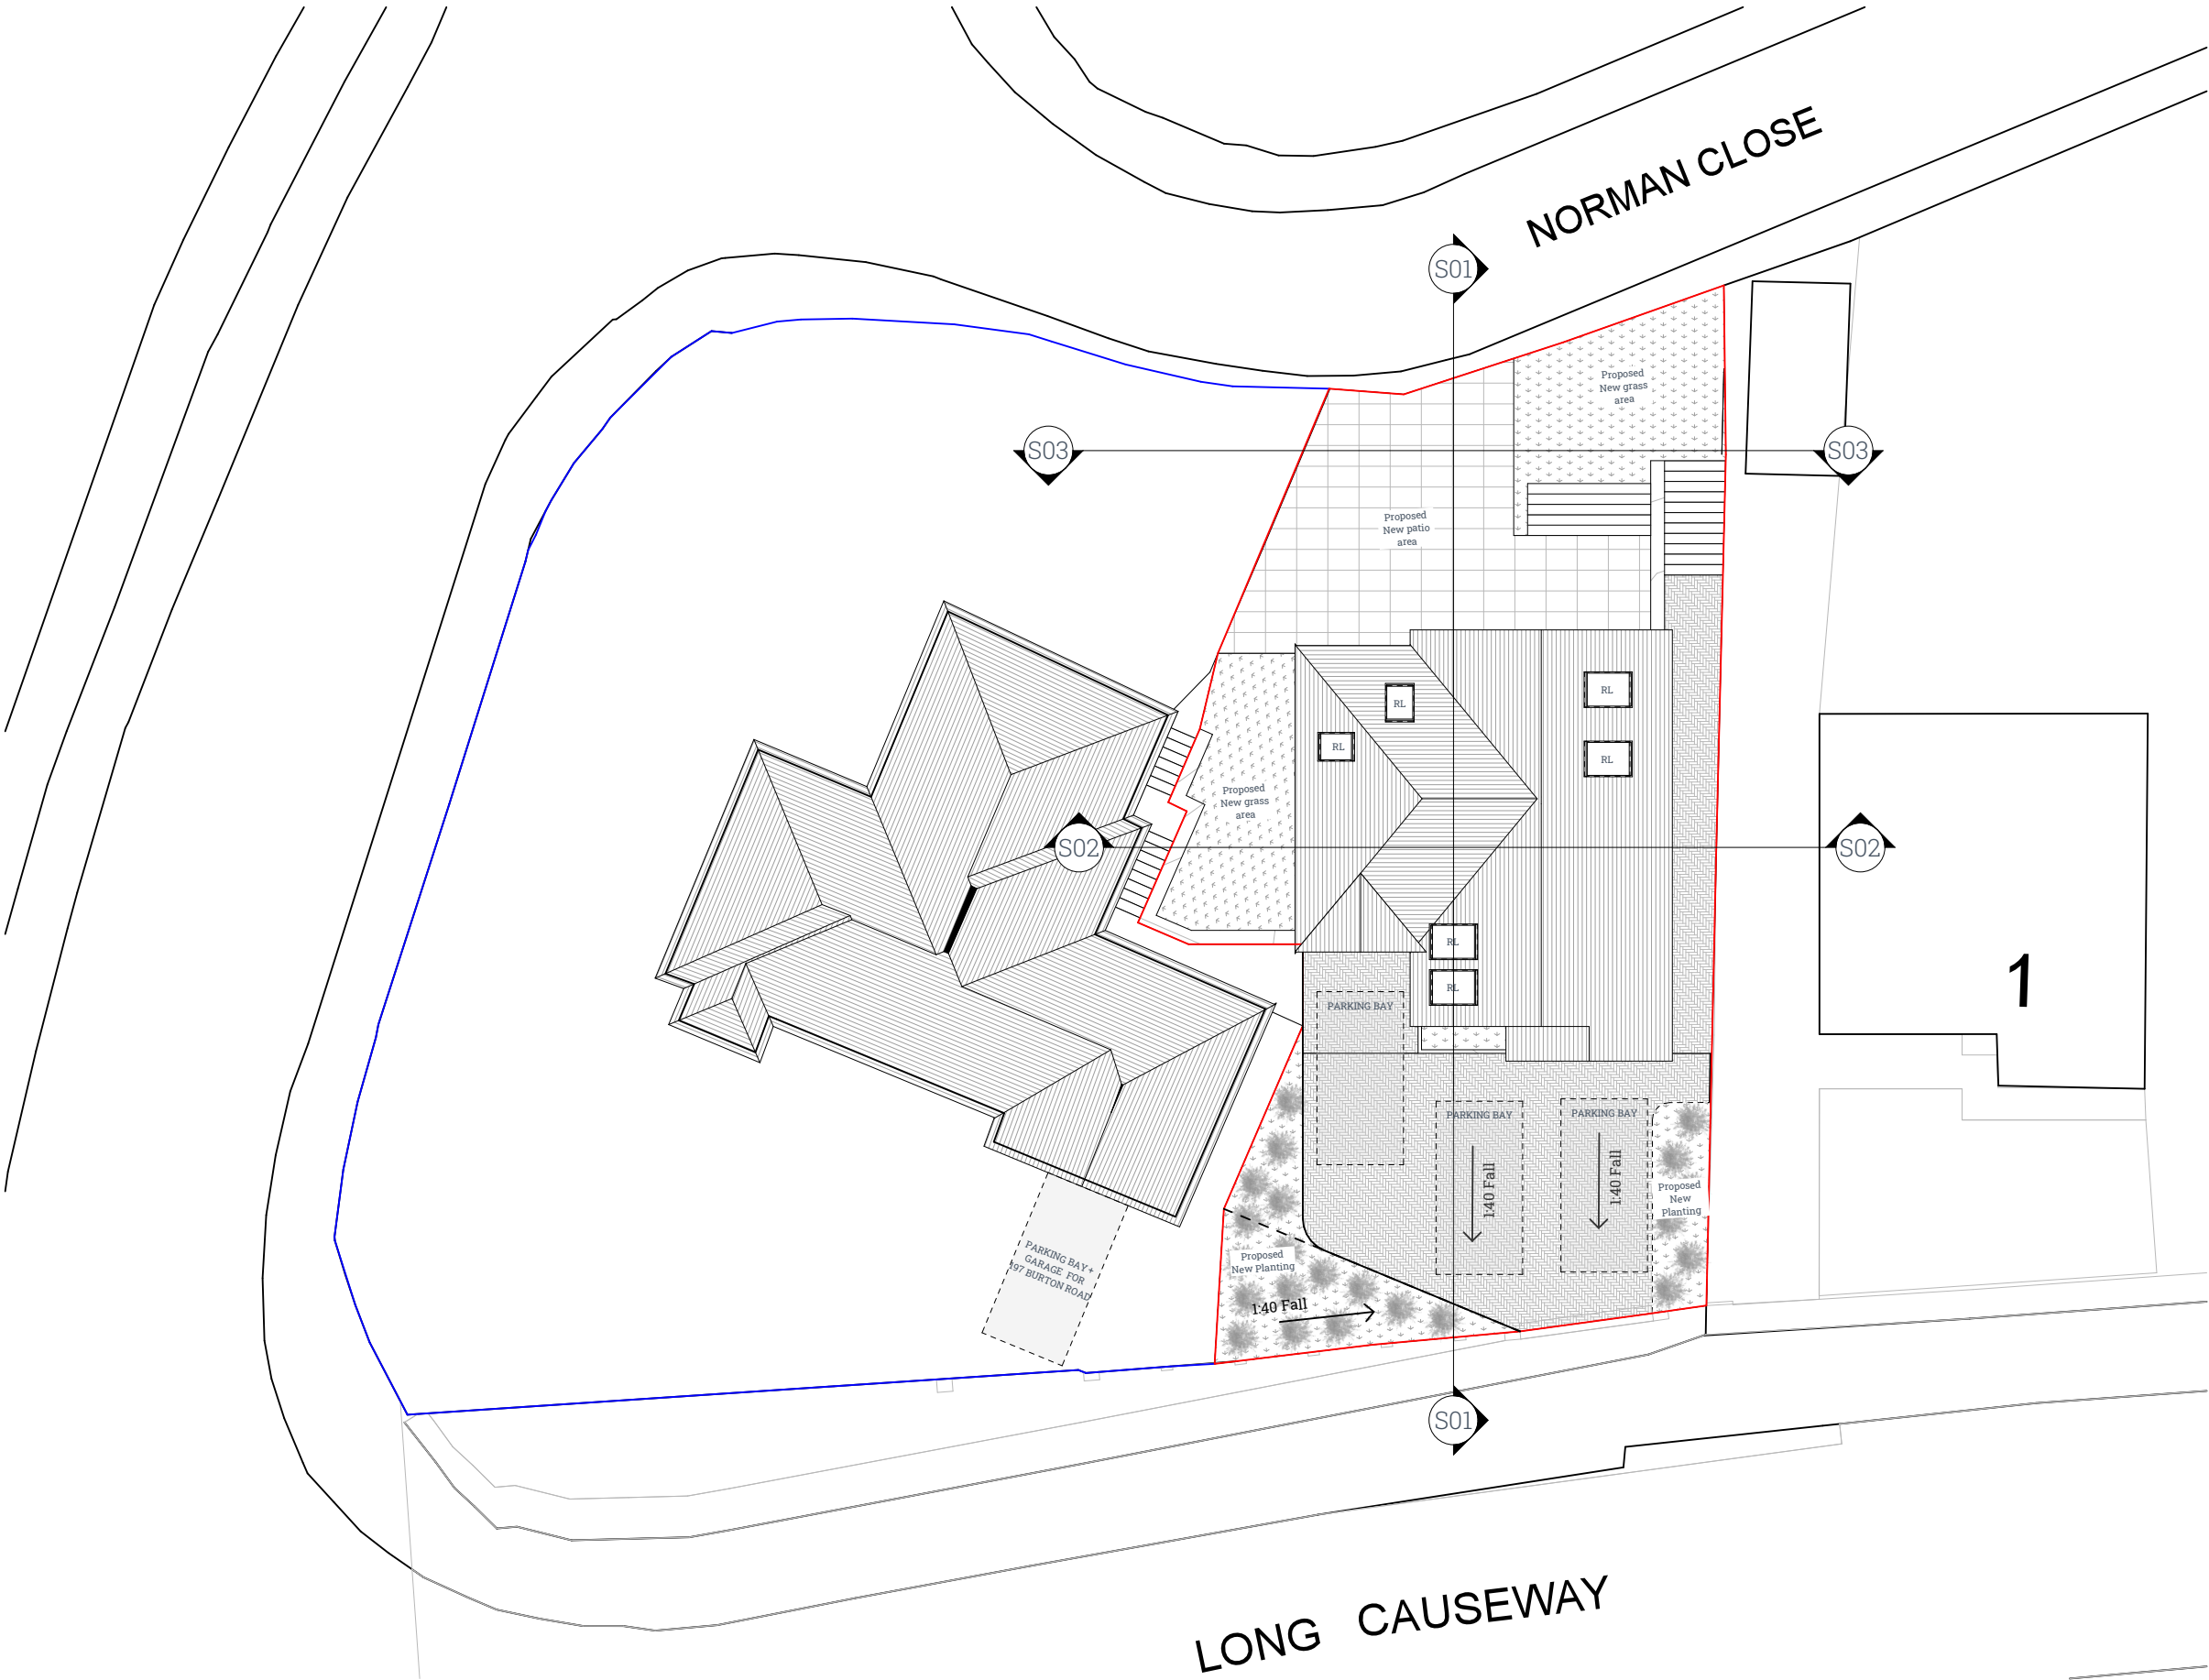

- GENERAL NOTES
1. Drawings are prepared for the purposes of obtaining Town & Country Planning Permission and Building Regulations approval, and are not intended as comprehensive construction drawings.
 2. All dimensions in millimetres, levels in metres unless noted otherwise.
 3. Do not scale from these drawings.
 4. All internal dimensions refer to structure, i.e. prior to fixing of wall finish.
 5. All dimensions shown on any drawing to existing structures are approximate and the contractor is to obtain all exact site dimensions necessary to carry out the works.
 6. Temporary protection shall be provided to prevent water penetration into any existing structures during the works.
 7. The contractor should maintain the stability of all existing buildings and structures within and adjacent to the works, and of all works from the date of possession of the site until practical completion of the works. The contractor shall design, install and maintain all necessary temporary works to comply with the above.
 8. The contractor shall be responsible for ensuring that sufficient tolerances are provided and integrated throughout all elements of the works. The contractor is to take account of tolerances detailed elsewhere when complying with this clause.

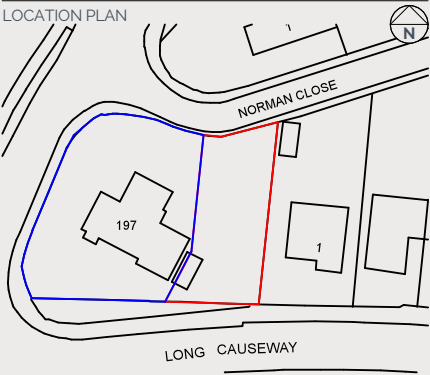

F	Drawing pack updated to incorporate planning comments as per discussions.	18/09/23
E	Developed drawing pack for planning submission	25/07/23
D	Updated first floor layout and external levels	21/05/23
C	Developed design following client review.	24/04/23
B	First issue of concept layouts and massing elevations.	02/04/23

Rev	Change Info	Date
-----	-------------	------

HUGHESCADMAN
ARCHITECTURE & INTERIORS

CLIENT
Danny & Lisa Rapson



PROJECT ADDRESS
Land to 197 Burton Road
Monk Bretton
Barnsley, S71 2JS

DRAWING NAME
Proposed Site Plan


DRAWING No. 030105-01 SCALE AT A3 1:200

DRAW BY JH DATE 02/02/2023

PLANNING

 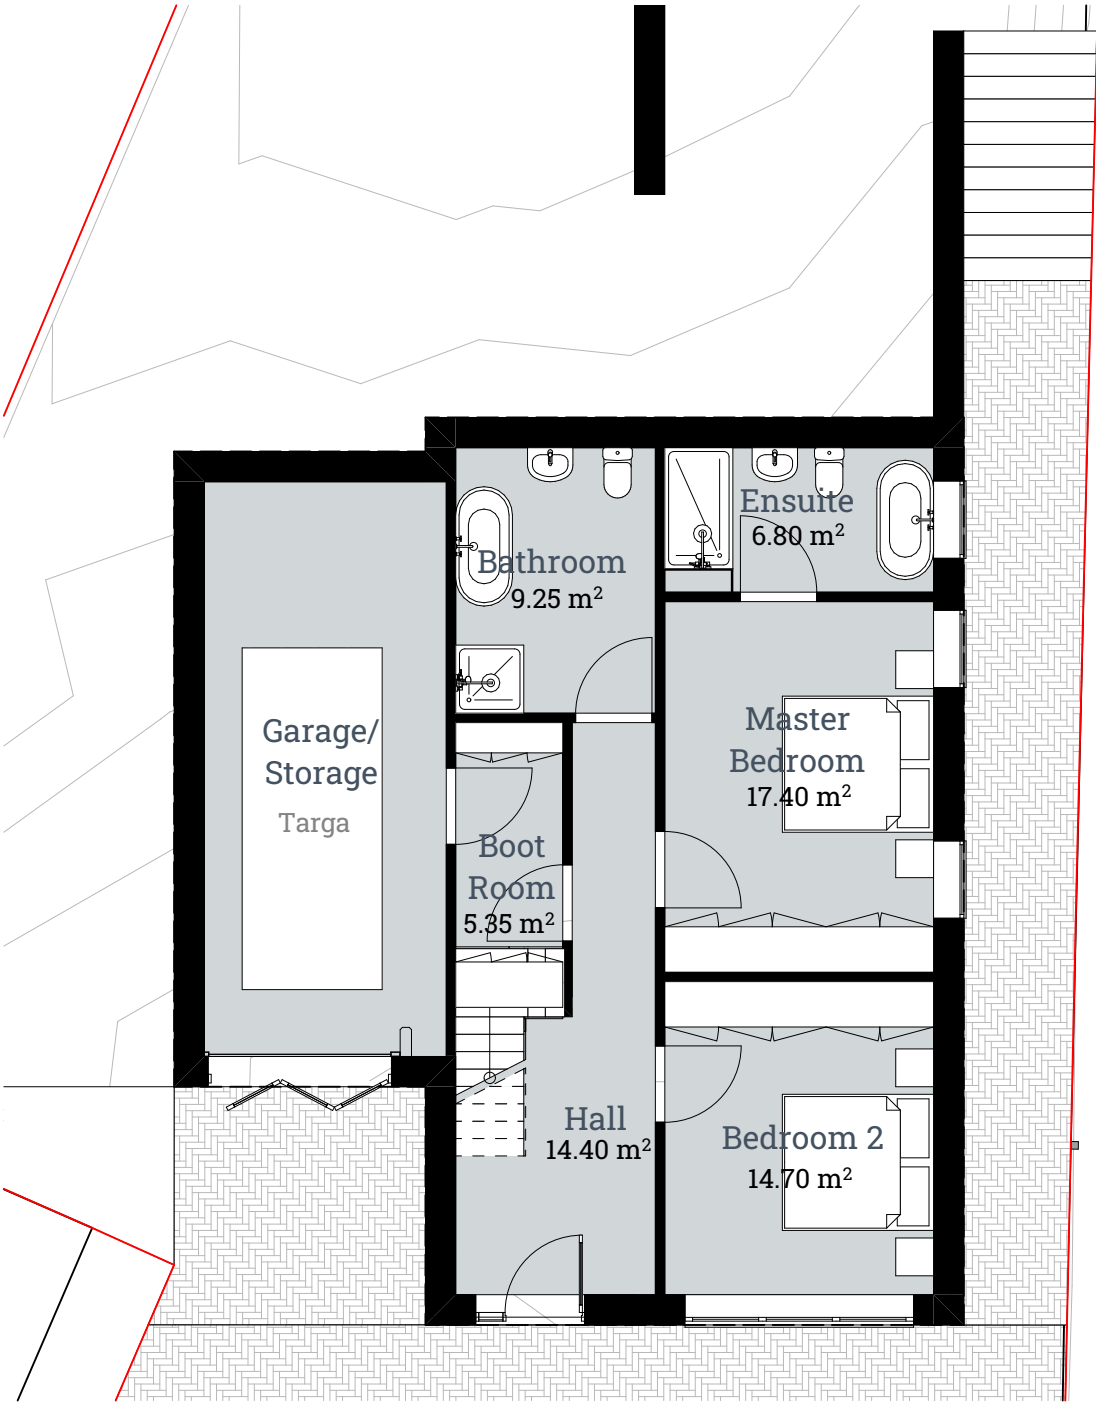


L00 Proposed Ground Floor 1:100

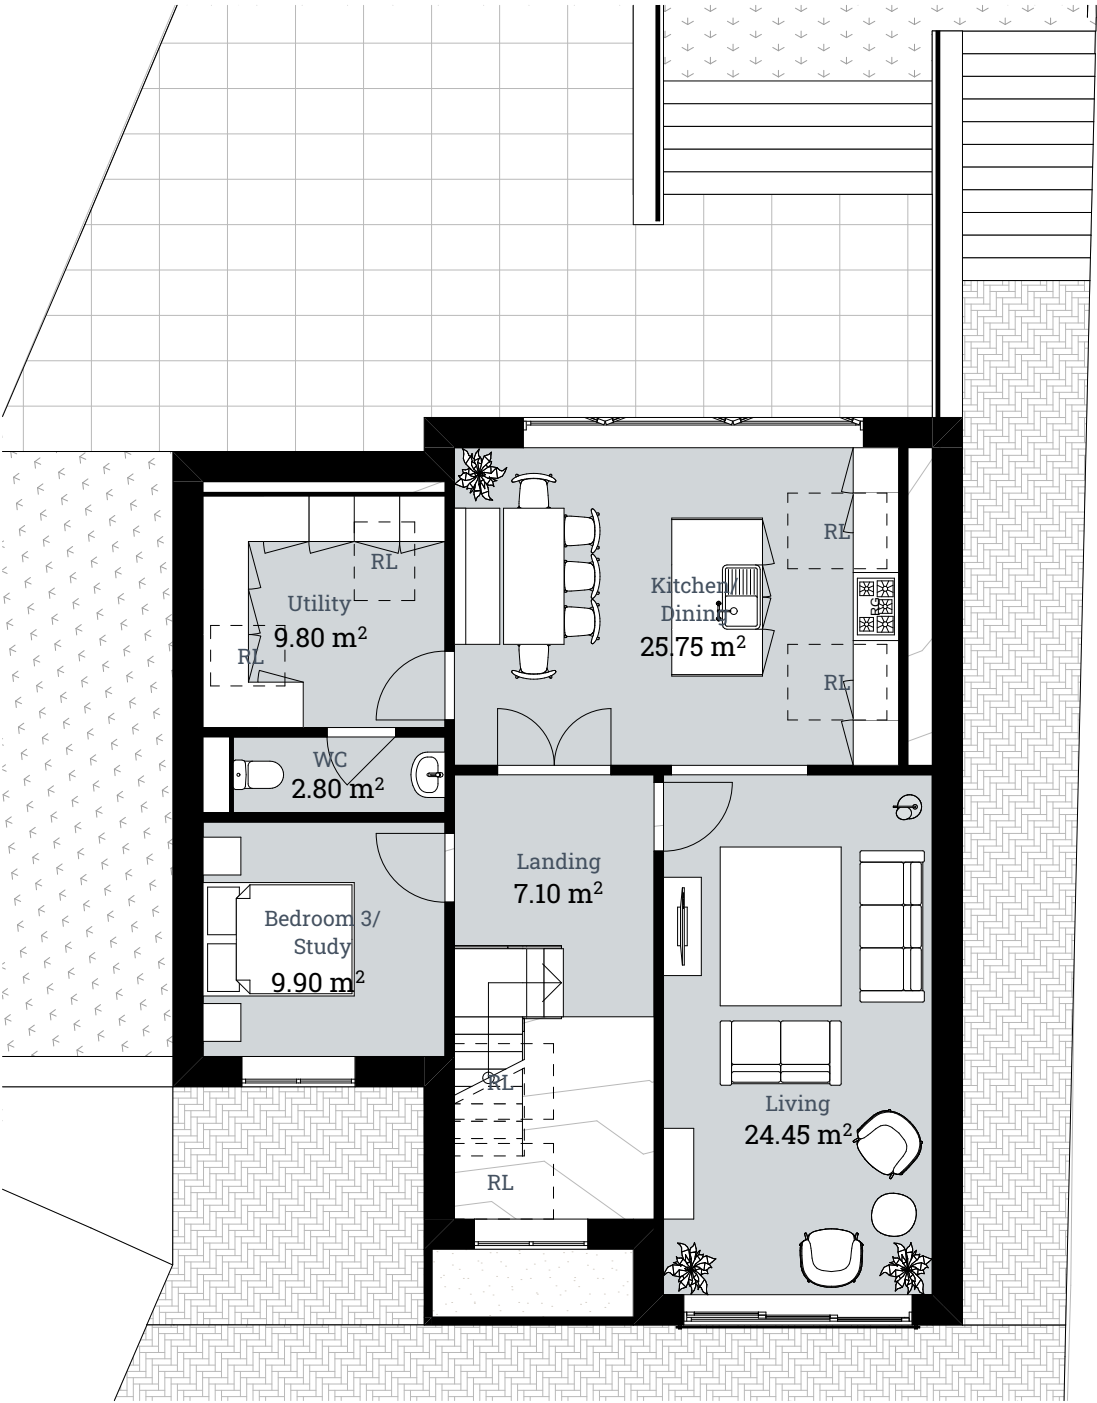

L01 Proposed First Floor 1:100

- GENERAL NOTES
1. Drawings are prepared for the purposes of obtaining Town & Country Planning Permission and Building Regulations approval, and are not intended as comprehensive construction drawings.
 2. All dimensions in millimetres, levels in metres unless noted otherwise.
 3. Do not scale from these drawings.
 4. All internal dimensions refer to structure, i.e. prior to fixing of wall finish.
 5. All dimensions shown on any drawing to existing structures are approximate and the contractor is to obtain all exact site dimensions necessary to carry out the works.
 6. Temporary protection shall be provided to prevent water penetration into any existing structures during the works.
 7. The contractor should maintain the stability of all existing buildings and structures within and adjacent to the works, and of all works from the date of possession of the site until practical completion of the works. The contractor shall design, install and maintain all necessary temporary works to comply with the above.
 8. The contractor shall be responsible for ensuring that sufficient tolerances are provided and integrated throughout all elements of the works. The contractor is to take account of tolerances detailed elsewhere when complying with this clause.

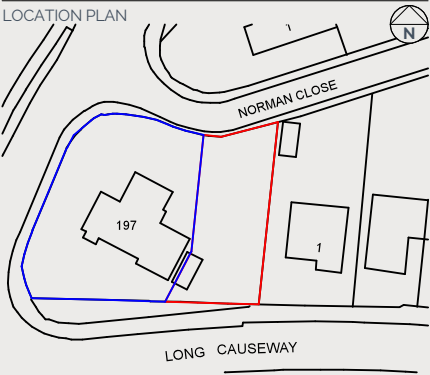

F	Drawing pack updated to incorporate planning comments as per discussions.	18/09/23
E	Developed drawing pack for planning submission	25/07/23
D	Updated first floor layout and external levels	21/05/23
C	Developed design following client review.	24/04/23
B	First issue of concept layouts and massing elevations.	02/04/23

Rev	Change Info	Date
-----	-------------	------

HUGHESCADMAN
ARCHITECTURE & INTERIORS

CLIENT
Danny & Lisa Rapson

PROJECT ADDRESS
Land to 197 Burton Road
Monk Bretton
Barnsley, S71 2JS



DRAWING NAME
Proposed Floor Plans

DRAWING No. 030105-02
SCALE AT A3 1:100

DRAW BY JH
DATE 02/02/2023

PLANNING



 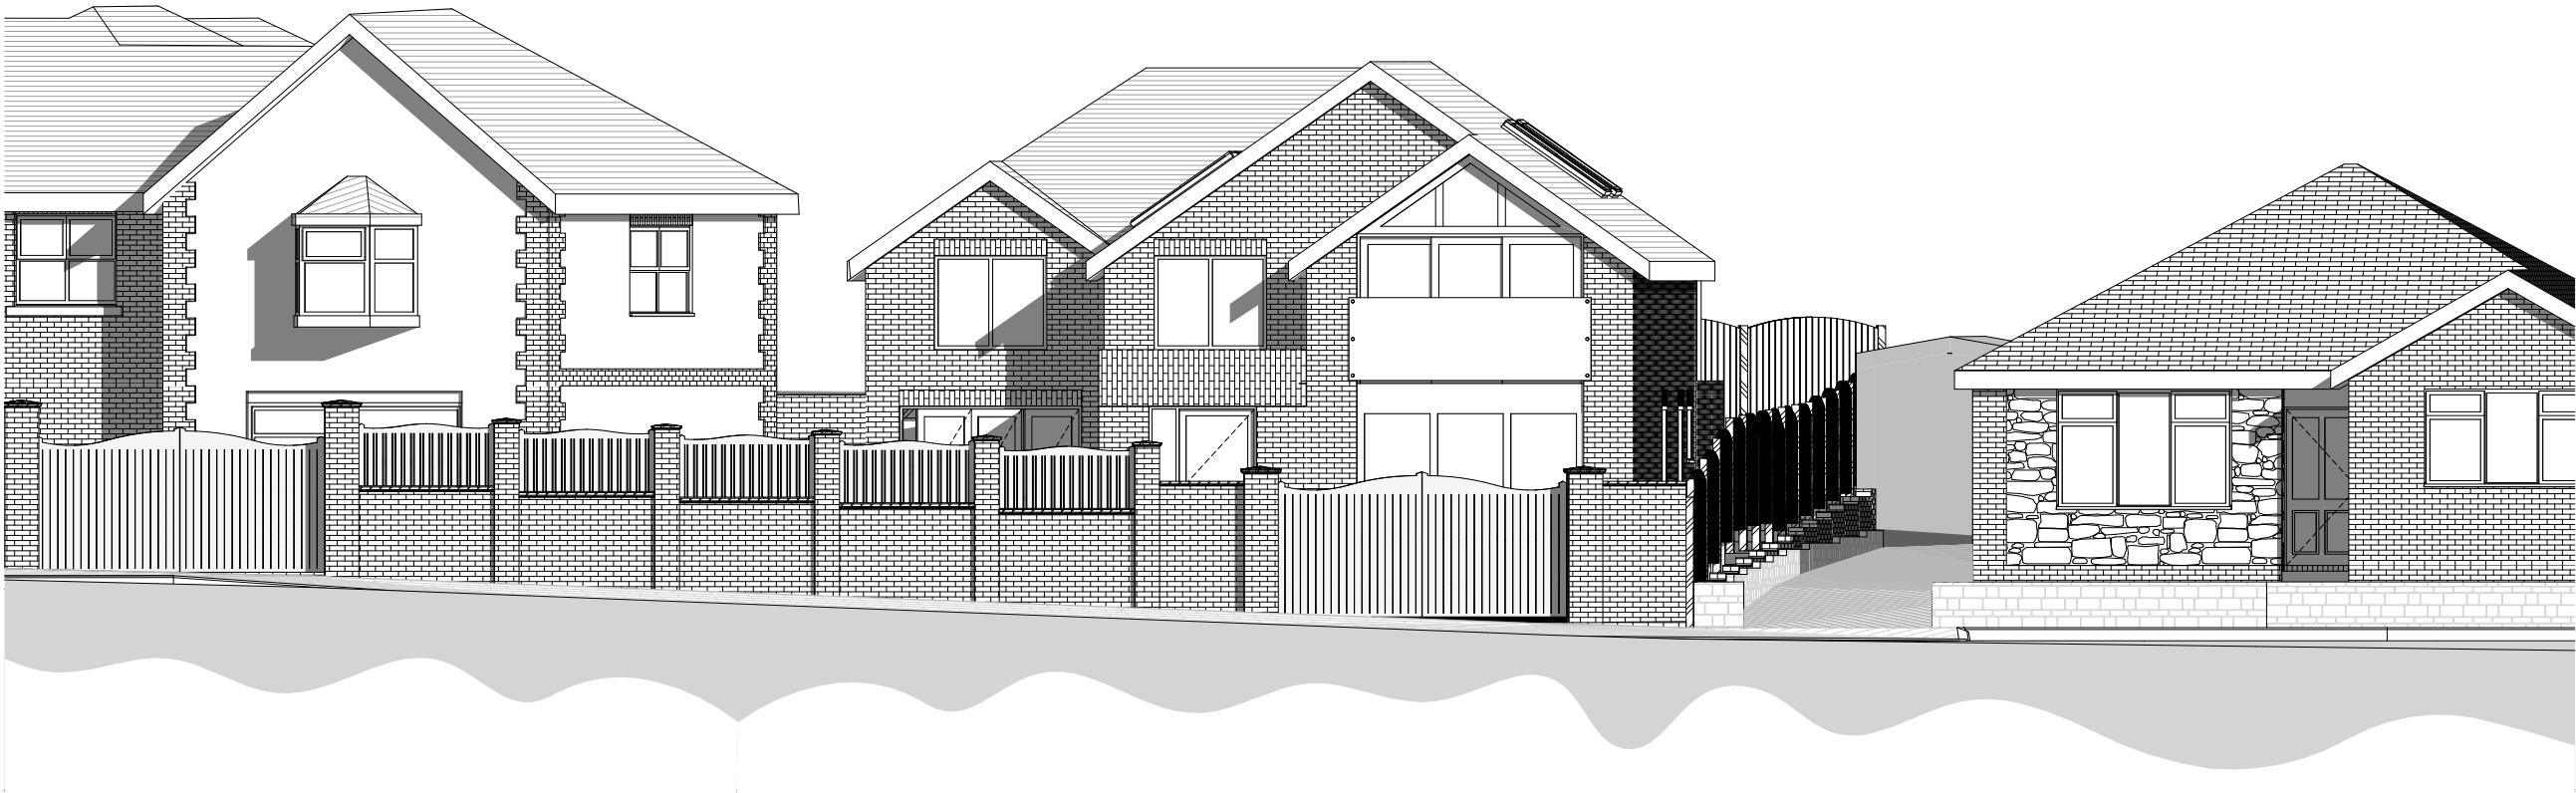


E05

Long Courseway Street Elevation

1:100

GENERAL NOTES

1. Drawings are prepared for the purposes of obtaining Town & Country Planning Permission and Building Regulations approval, and are not intended as comprehensive construction drawings.
2. All dimensions in millimetres, levels in metres unless noted otherwise.
3. Do not scale from these drawings.
4. All internal dimensions refer to structure, i.e. prior to fixing of wall finish.
5. All dimensions shown on any drawing to existing structures are approximate and the contractor is to obtain all exact site dimensions necessary to carry out the works.
6. Temporary protection shall be provided to prevent water penetration into any existing structures during the works.
7. The contractor should maintain the stability of all existing buildings and structures within and adjacent to the works, and of all works from the date of possession of the site until practical completion of the works. The contractor shall design, install and maintain all necessary temporary works to comply with the above.
8. The contractor shall be responsible for ensuring that sufficient tolerances are provided and integrated throughout all elements of the works. The contractor is to take account of tolerances detailed elsewhere when complying with this clause.

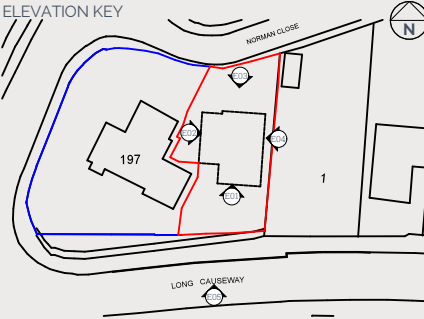

F	Drawing pack updated to incorporate planning comments as per discussions.	18/09/23
E	Developed drawing pack for planning submission	25/07/23

Rev	Change Info	Date
-----	-------------	------

HUGHESCADMAN
ARCHITECTURE & INTERIORS

CLIENT
Danny & Lisa Rapson



PROJECT ADDRESS
Land to 197 Burton Road
Monk Bretton
Barnsley, S71 2JS

DRAWING NAME
Street Elevation


DRAWING No. 030105-03
SCALE AT A3 1:100

DRAW BY JH
DATE 02/02/2023

PLANNING

 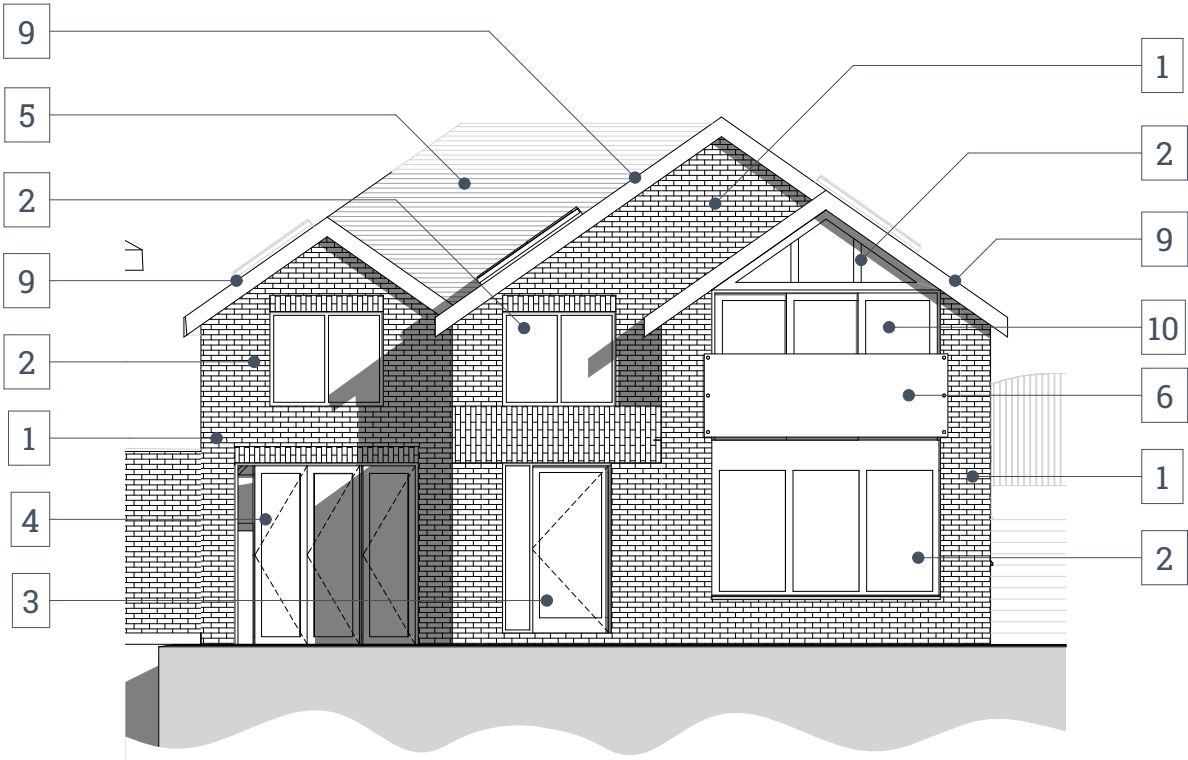


E01 Front Elevation 1:100

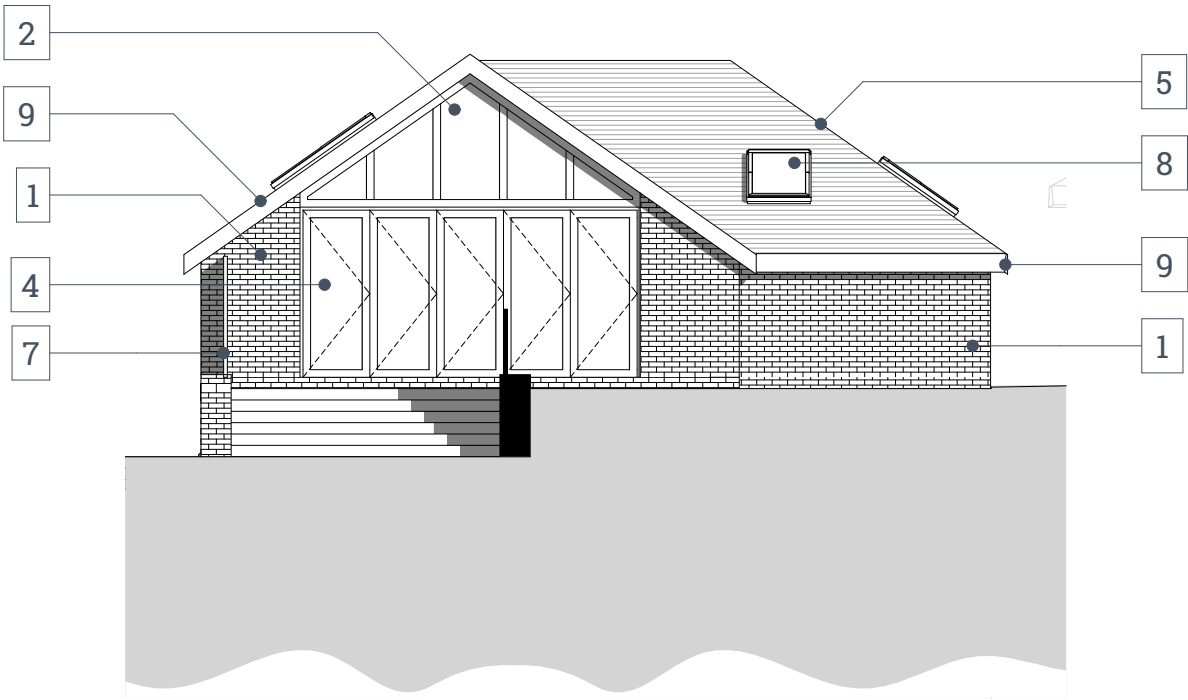

E03 Rear Elevation 1:100

- GENERAL NOTES
1. Drawings are prepared for the purposes of obtaining Town & Country Planning Permission and Building Regulations approval, and are not intended as comprehensive construction drawings.
 2. All dimensions in millimetres, levels in metres unless noted otherwise.
 3. Do not scale from these drawings.
 4. All internal dimensions refer to structure, i.e. prior to fixing of wall finish.
 5. All dimensions shown on any drawing to existing structures are approximate and the contractor is to obtain all exact site dimensions necessary to carry out the works.
 6. Temporary protection shall be provided to prevent water penetration into any existing structures during the works.
 7. The contractor should maintain the stability of all existing buildings and structures within and adjacent to the works, and of all works from the date of possession of the site until practical completion of the works. The contractor shall design, install and maintain all necessary temporary works to comply with the above.
 8. The contractor shall be responsible for ensuring that sufficient tolerances are provided and integrated throughout all elements of the works. The contractor is to take account of tolerances detailed elsewhere when complying with this clause.

PROPOSED MATERIALS KEY			
1	Red & Buff mix face brickwork	2	Double glazed windows in Pebble Grey RAL 7032 or similar
3	Double glazed door in Pebble Grey RAL 7032 or similar	4	Double glazed bifold door in Pebble Grey RAL 7032 or similar
5	Weathered red roof tiles	6	Toughened laminate glass Juliet balcony
7	Toughened laminate Privacy Screen	8	Velux roof light
9	Black uPVC facias, gutters and downpipes	10	Double glazed sliding door in Pebble Grey RAL 7032 or similar

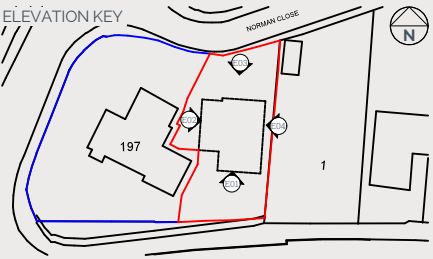

Rev	Change Info	Date
F	Drawing pack updated to incorporate planning comments as per discussions.	18/09/23
E	Developed drawing pack for planning submission	25/07/23
D	Updated first floor layout and external levels	21/05/23
C	Developed design following client review.	24/04/23
B	First issue of concept layouts and massing elevations.	02/04/23

HUGHESCADMAN

ARCHITECTURE & INTERIORS

CLIENT
Danny & Lisa Rapson



PROJECT ADDRESS
Land to 197 Burton Road
Monk Bretton
Barnsley, S71 2JS

DRAWING NAME
Proposed Elevations Sheet 1

DRAWING No. 030105-04 SCALE AT A3 1:100

DRAW BY JH DATE 02/02/2023


PLANNING

 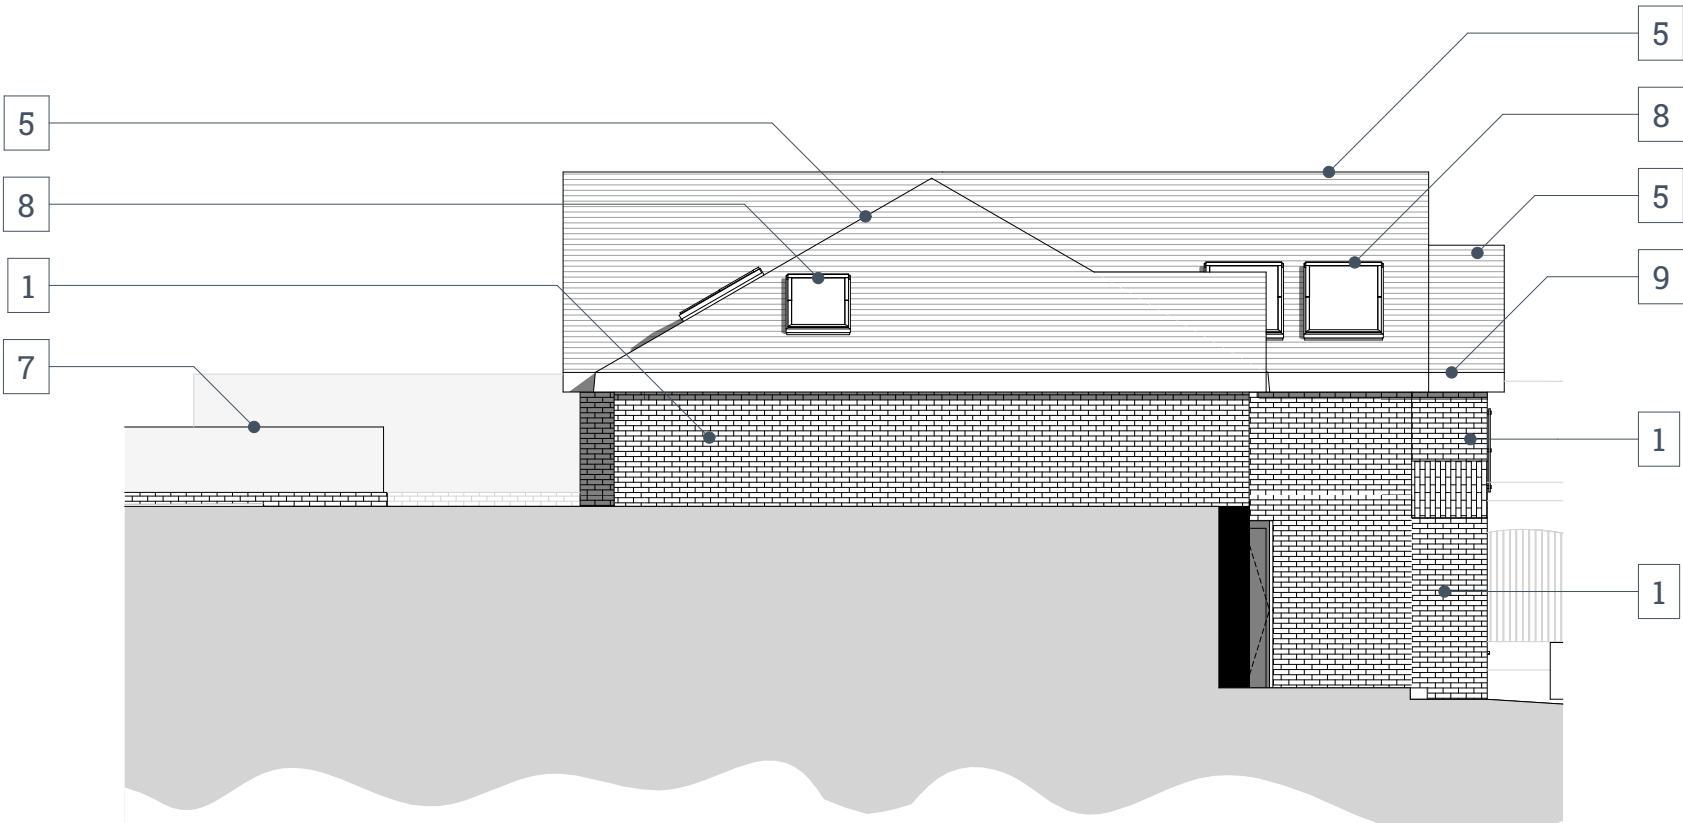

E02

Side Elevation

1:100

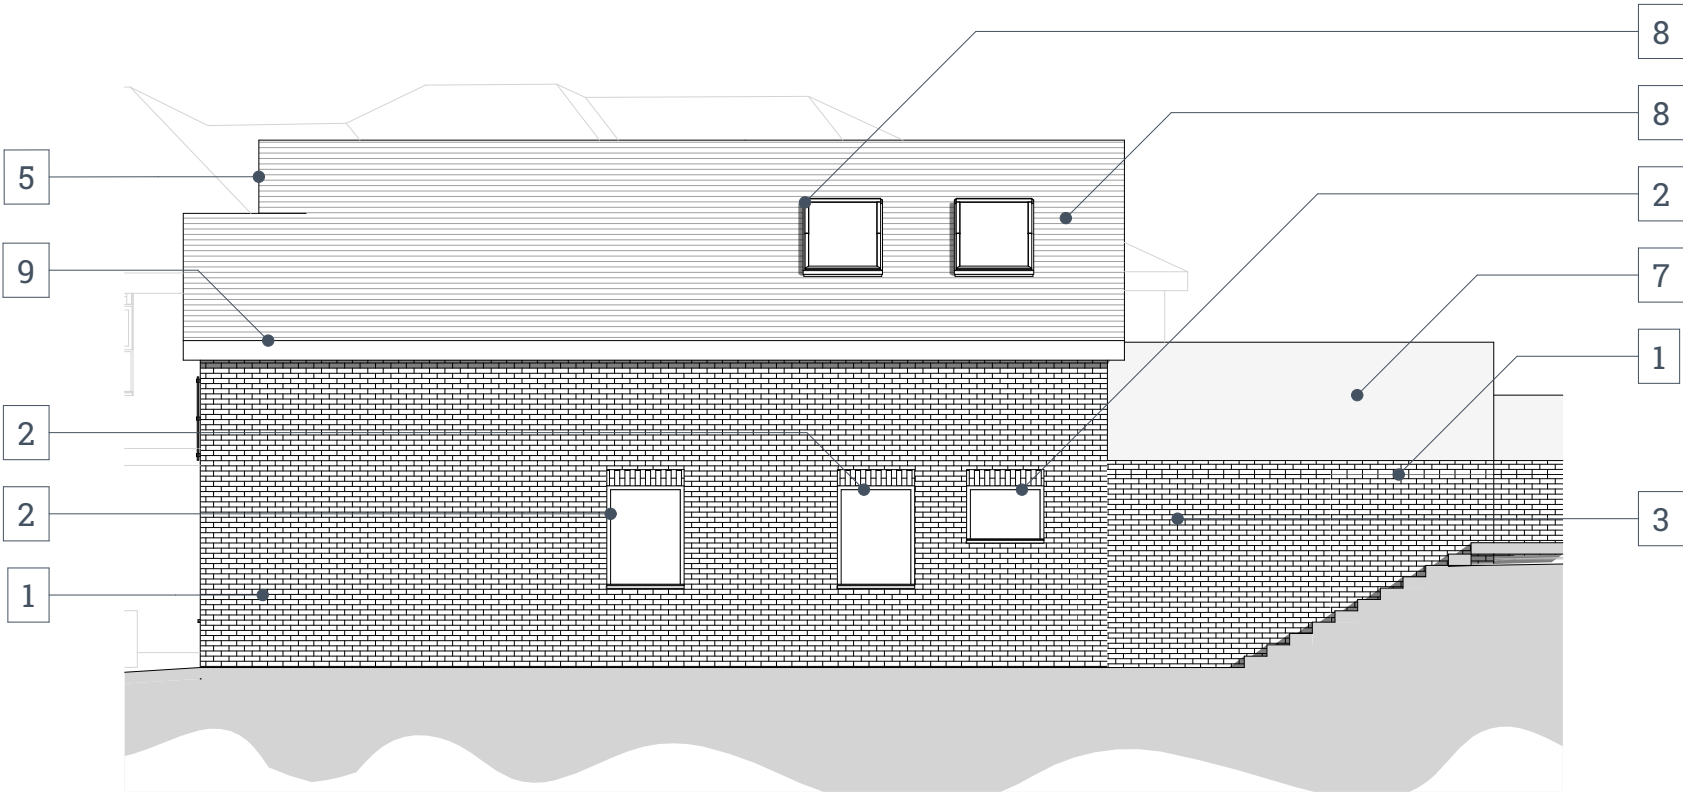

E04

Side Elevation


1:100

GENERAL NOTES

1. Drawings are prepared for the purposes of obtaining Town & Country Planning Permission and Building Regulations approval, and are not intended as comprehensive construction drawings.
2. All dimensions in millimetres, levels in metres unless noted otherwise.
3. Do not scale from these drawings.
4. All internal dimensions refer to structure, i.e. prior to fixing of wall finish.
5. All dimensions shown on any drawing to existing structures are approximate and the contractor is to obtain all exact site dimensions necessary to carry out the works.
6. Temporary protection shall be provided to prevent water penetration into any existing structures during the works.
7. The contractor should maintain the stability of all existing buildings and structures within and adjacent to the works, and of all works from the date of possession of the site until practical completion of the works. The contractor shall design, install and maintain all necessary temporary works to comply with the above.
8. The contractor shall be responsible for ensuring that sufficient tolerances are provided and integrated throughout all elements of the works. The contractor is to take account of tolerances detailed elsewhere when complying with this clause.

PROPOSED MATERIALS KEY

1	Red & Buff mix face brickwork	2	Double glazed windows in Pebble Grey RAL 7032 or similar
3	Double glazed door in Pebble Grey RAL 7032 or similar	4	Double glazed bifold door in Pebble Grey RAL 7032 or similar
5	Weathered red roof tiles	6	Toughened laminate glass Juliet balcony
7	Toughened laminate Privacy Screen	8	Velux roof light
9	Black uPVC facias, gutters and downpipes	10	Double glazed sliding door in Pebble Grey RAL 7032 or similar

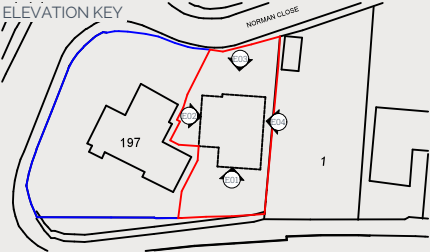

F	Drawing pack updated to incorporate planning comments as per discussions.	18/09/23
E	Developed drawing pack for planning submission	25/07/23

Rev	Change Info	Date
-----	-------------	------

HUGHESCADMAN
ARCHITECTURE & INTERIORS

CLIENT
Danny & Lisa Rapson



PROJECT ADDRESS
Land to 197 Burton Road
Monk Bretton
Barnsley, S71 2JS

DRAWING NAME
Proposed Elevations Sheet 2


DRAWING No. 030105-05
SCALE AT A3 1:100

DRAW BY JH
DATE 02/02/2023

PLANNING

 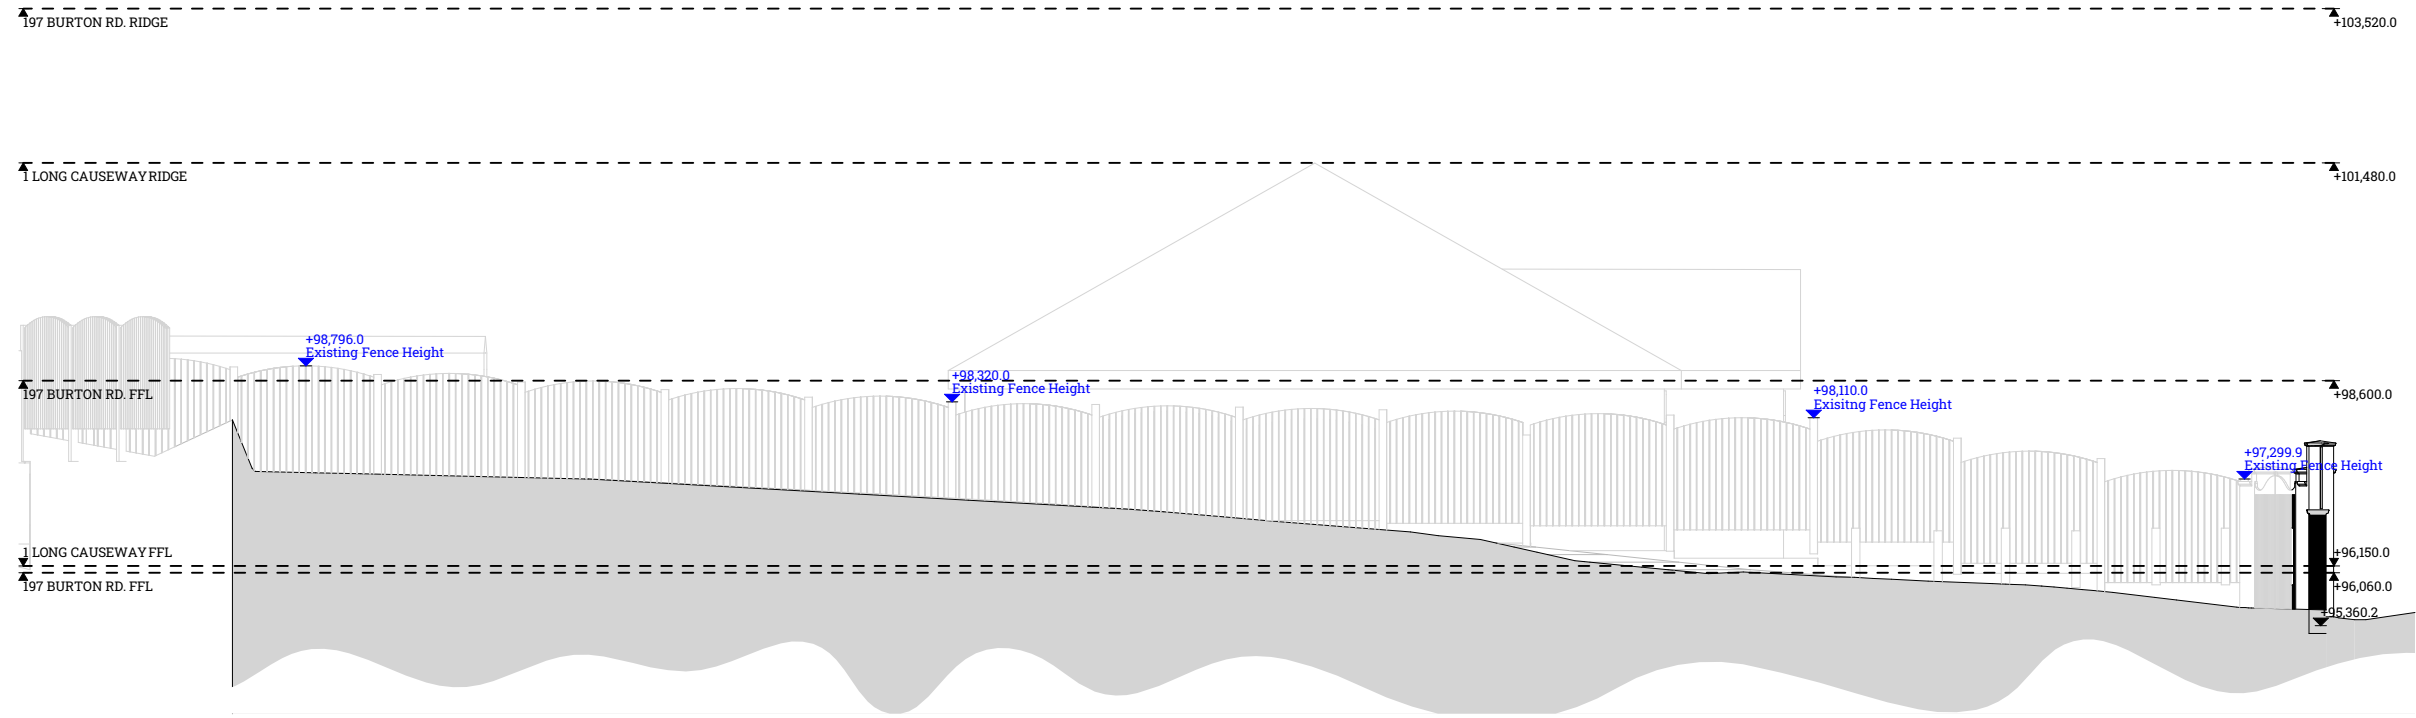


S01 Existing Site Section 1:100

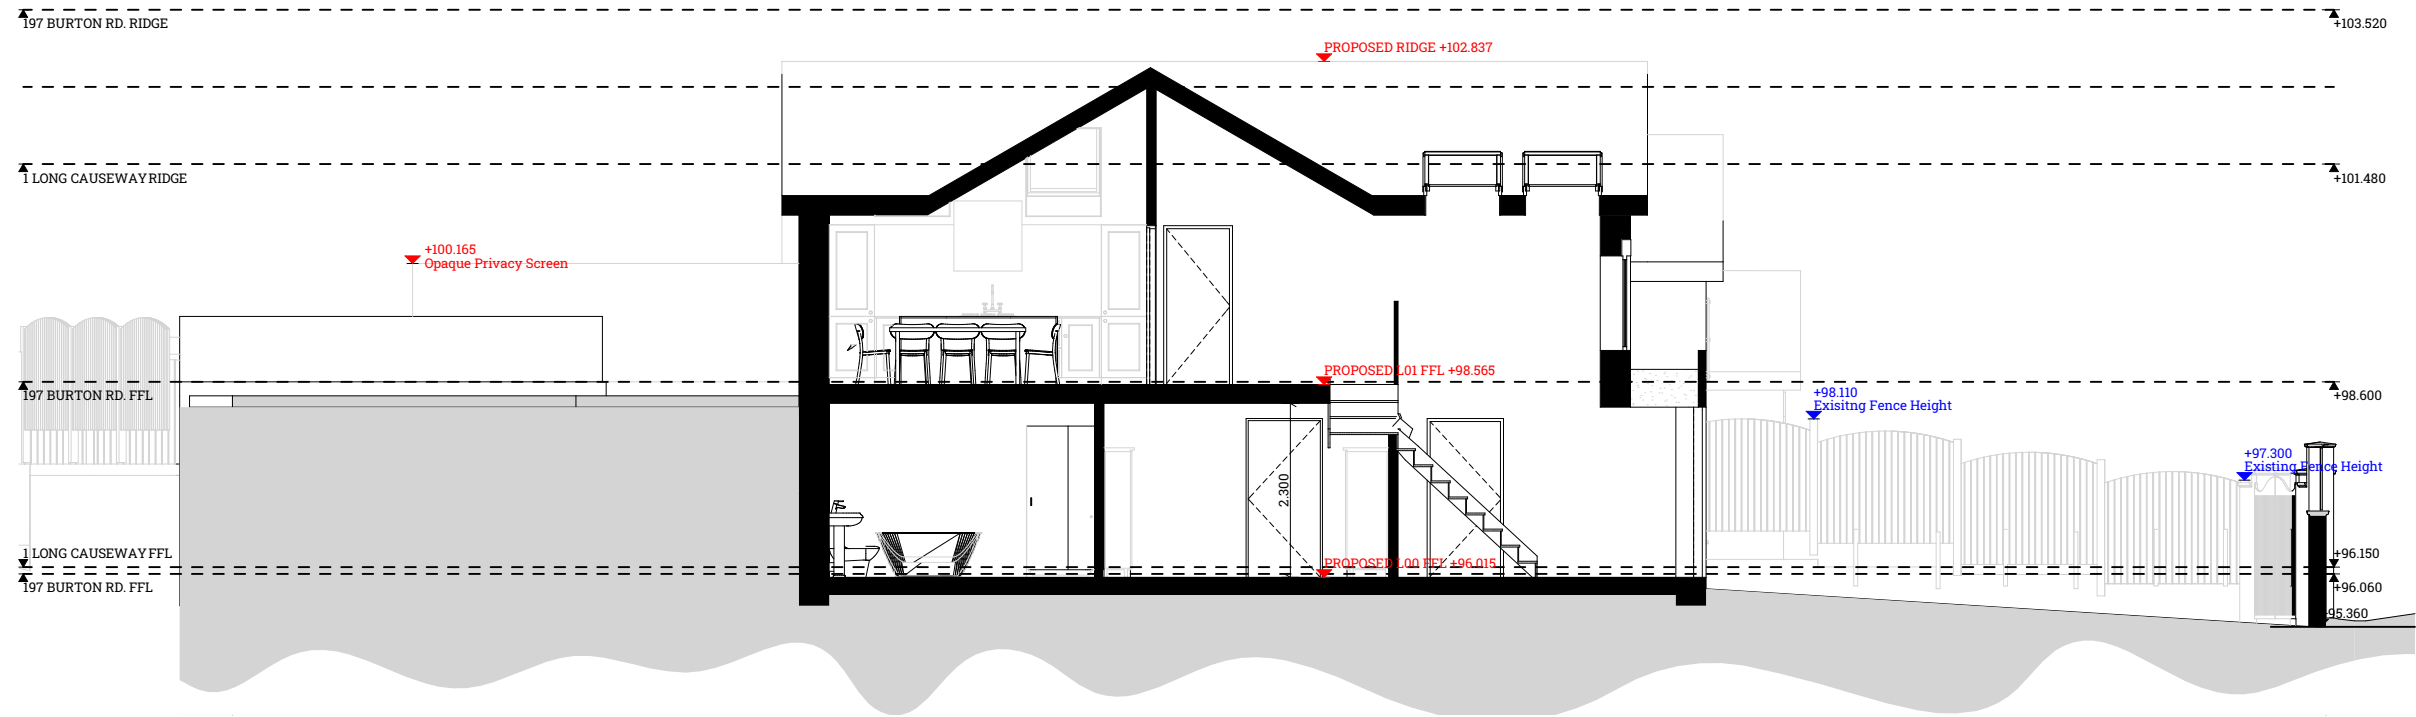

S01 Proposed Site Section 1:100

- GENERAL NOTES
1. Drawings are prepared for the purposes of obtaining Town & Country Planning Permission and Building Regulations approval, and are not intended as comprehensive construction drawings.
 2. All dimensions in millimetres, levels in metres unless noted otherwise.
 3. Do not scale from these drawings.
 4. All internal dimensions refer to structure, i.e. prior to fixing of wall finish.
 5. All dimensions shown on any drawing to existing structures are approximate and the contractor is to obtain all exact site dimensions necessary to carry out the works.
 6. Temporary protection shall be provided to prevent water penetration into any existing structures during the works.
 7. The contractor should maintain the stability of all existing buildings and structures within and adjacent to the works, and of all works from the date of possession of the site until practical completion of the works. The contractor shall design, install and maintain all necessary temporary works to comply with the above.
 8. The contractor shall be responsible for ensuring that sufficient tolerances are provided and integrated throughout all elements of the works. The contractor is to take account of tolerances detailed elsewhere when complying with this clause.

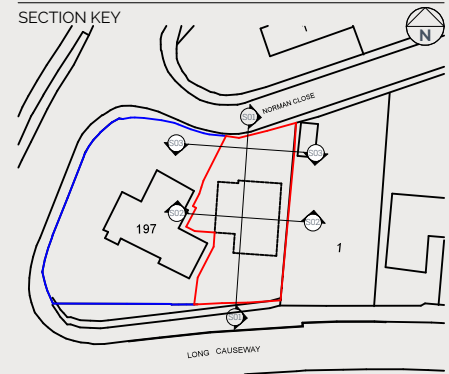

F	Drawing pack updated to incorporate planning comments as per discussions.	18/09/23
E	Developed drawing pack for planning submission	25/07/23
D	Updated first floor layout and external levels	21/05/23
C	Developed design following client review.	24/04/23
B	First issue of concept layouts and massing elevations.	02/04/23
A	First Issue	10/02/23
Rev	Change Info	Date

HUGHESCADMAN
ARCHITECTURE & INTERIORS

CLIENT
Danny & Lisa Rapson



PROJECT ADDRESS
Land to 197 Burton Road
Monk Bretton
Barnsley, S71 2JS

DRAWING NAME
Site Sections S01


DRAWING No. 030105-06 SCALE AT A3 1:100

DRAW BY JH DATE 02/02/2023

PLANNING

 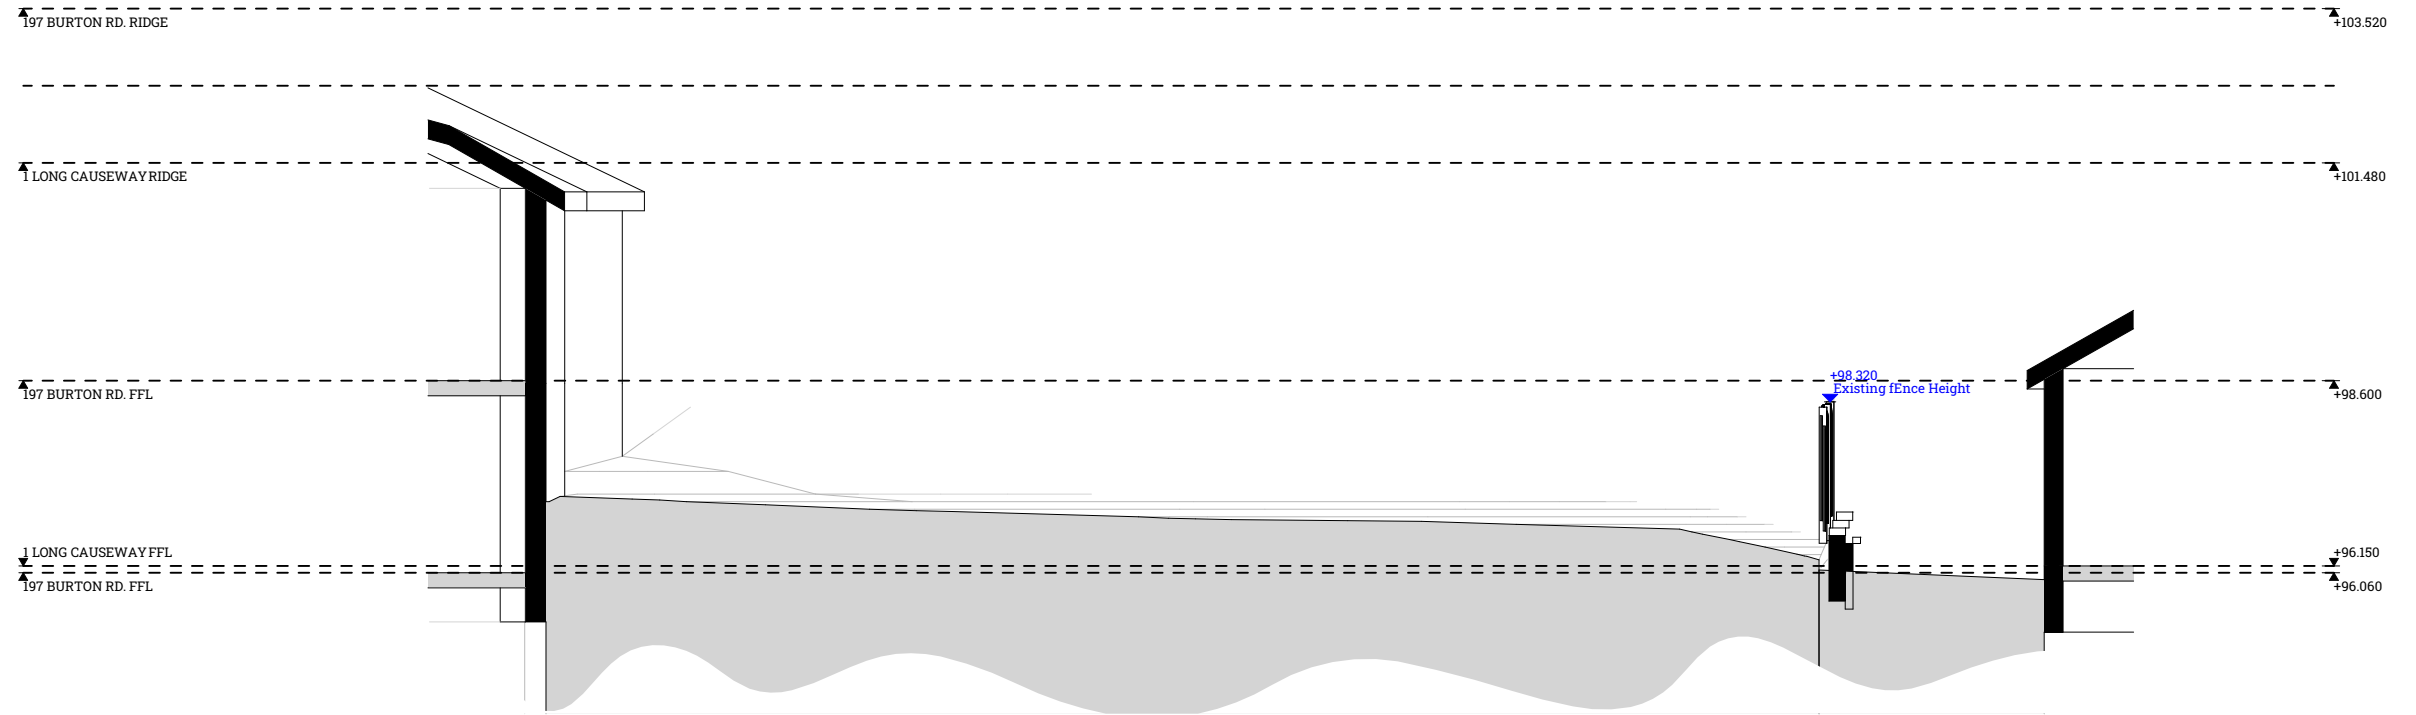


S02 Existing Site Section 1:100

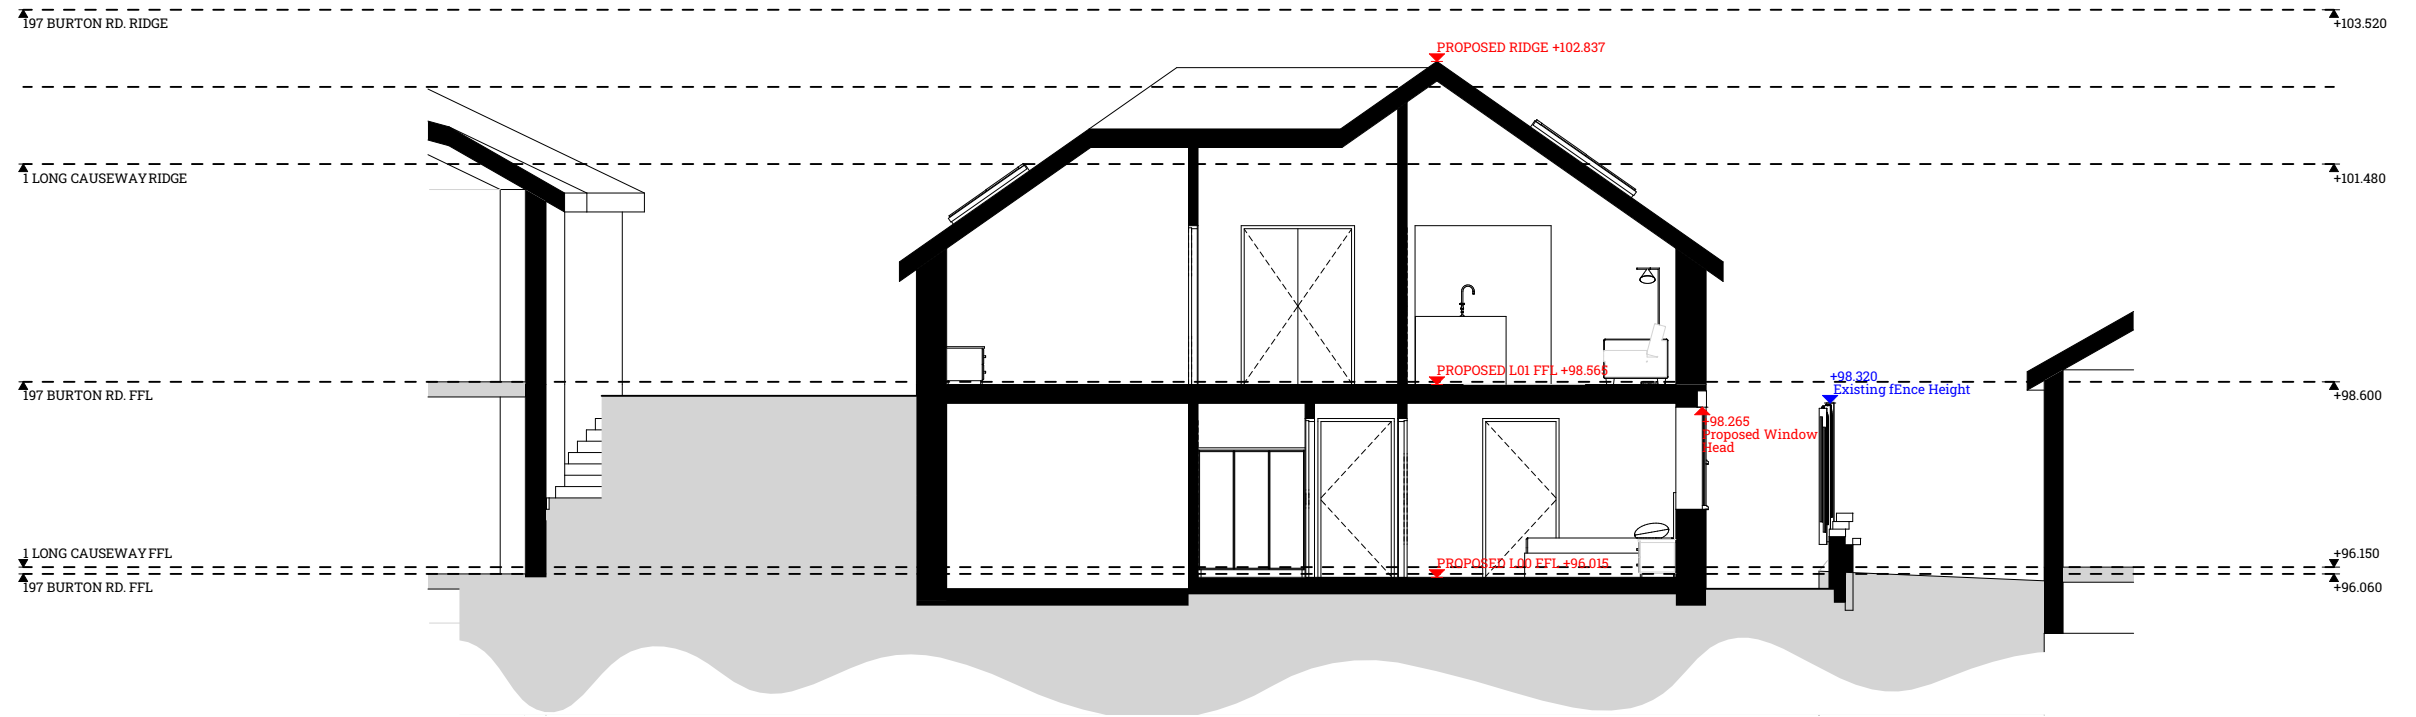

S02 Proposed Site Section 1:100

- GENERAL NOTES
1. Drawings are prepared for the purposes of obtaining Town & Country Planning Permission and Building Regulations approval, and are not intended as comprehensive construction drawings.
 2. All dimensions in millimetres, levels in metres unless noted otherwise.
 3. Do not scale from these drawings.
 4. All internal dimensions refer to structure, i.e. prior to fixing of wall finish.
 5. All dimensions shown on any drawing to existing structures are approximate and the contractor is to obtain all exact site dimensions necessary to carry out the works.
 6. Temporary protection shall be provided to prevent water penetration into any existing structures during the works.
 7. The contractor should maintain the stability of all existing buildings and structures within and adjacent to the works, and of all works from the date of possession of the site until practical completion of the works. The contractor shall design, install and maintain all necessary temporary works to comply with the above.
 8. The contractor shall be responsible for ensuring that sufficient tolerances are provided and integrated throughout all elements of the works. The contractor is to take account of tolerances detailed elsewhere when complying with this clause.

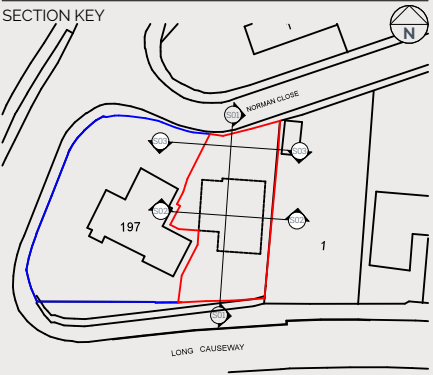

F	Drawing pack updated to incorporate planning comments as per discussions.	18/09/23
E	Developed drawing pack for planning submission	25/07/23
D	Updated first floor layout and external levels	21/05/23
C	Developed design following client review.	24/04/23
B	First issue of concept layouts and massing elevations.	02/04/23

Rev	Change Info	Date
-----	-------------	------

HUGHESCADMAN
ARCHITECTURE & INTERIORS

CLIENT
Danny & Lisa Rapson


PROJECT ADDRESS
Land to 197 Burton Road
Monk Bretton
Barnsley, S71 2JS

DRAWING NAME
Site Sections S02


DRAWING No. 030105-07 SCALE AT A3 1:100

DRAW BY JH DATE 02/02/2023

PLANNING

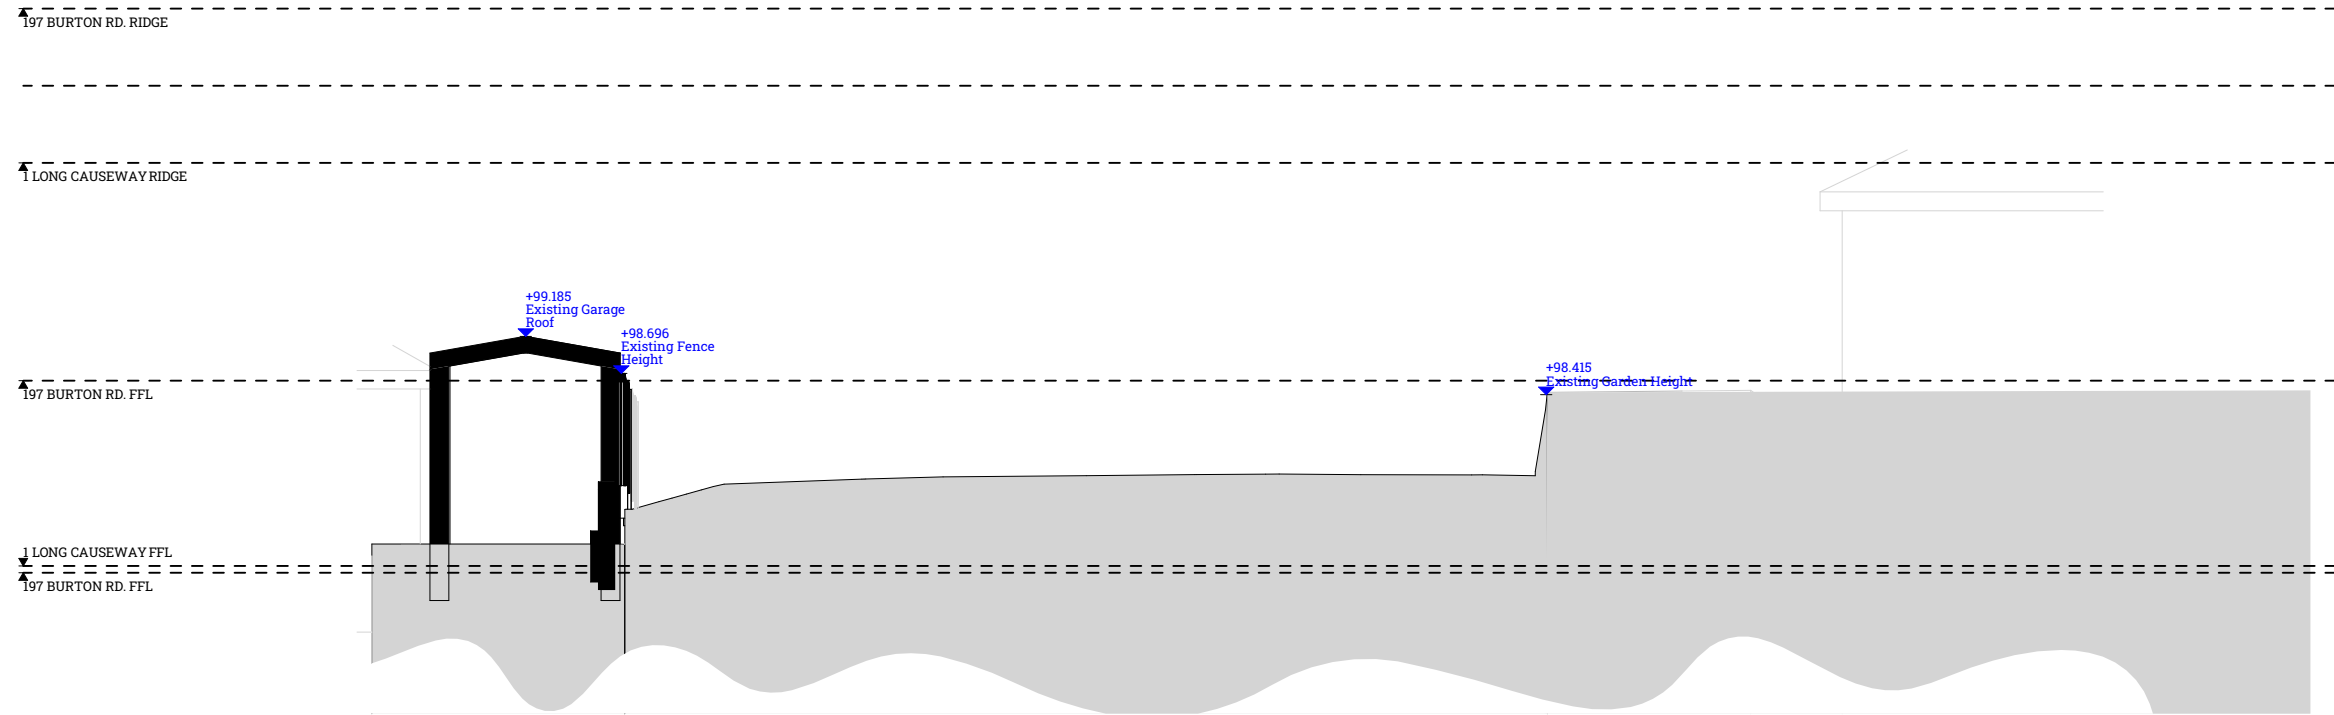


S03 Existing Site Section 1:100

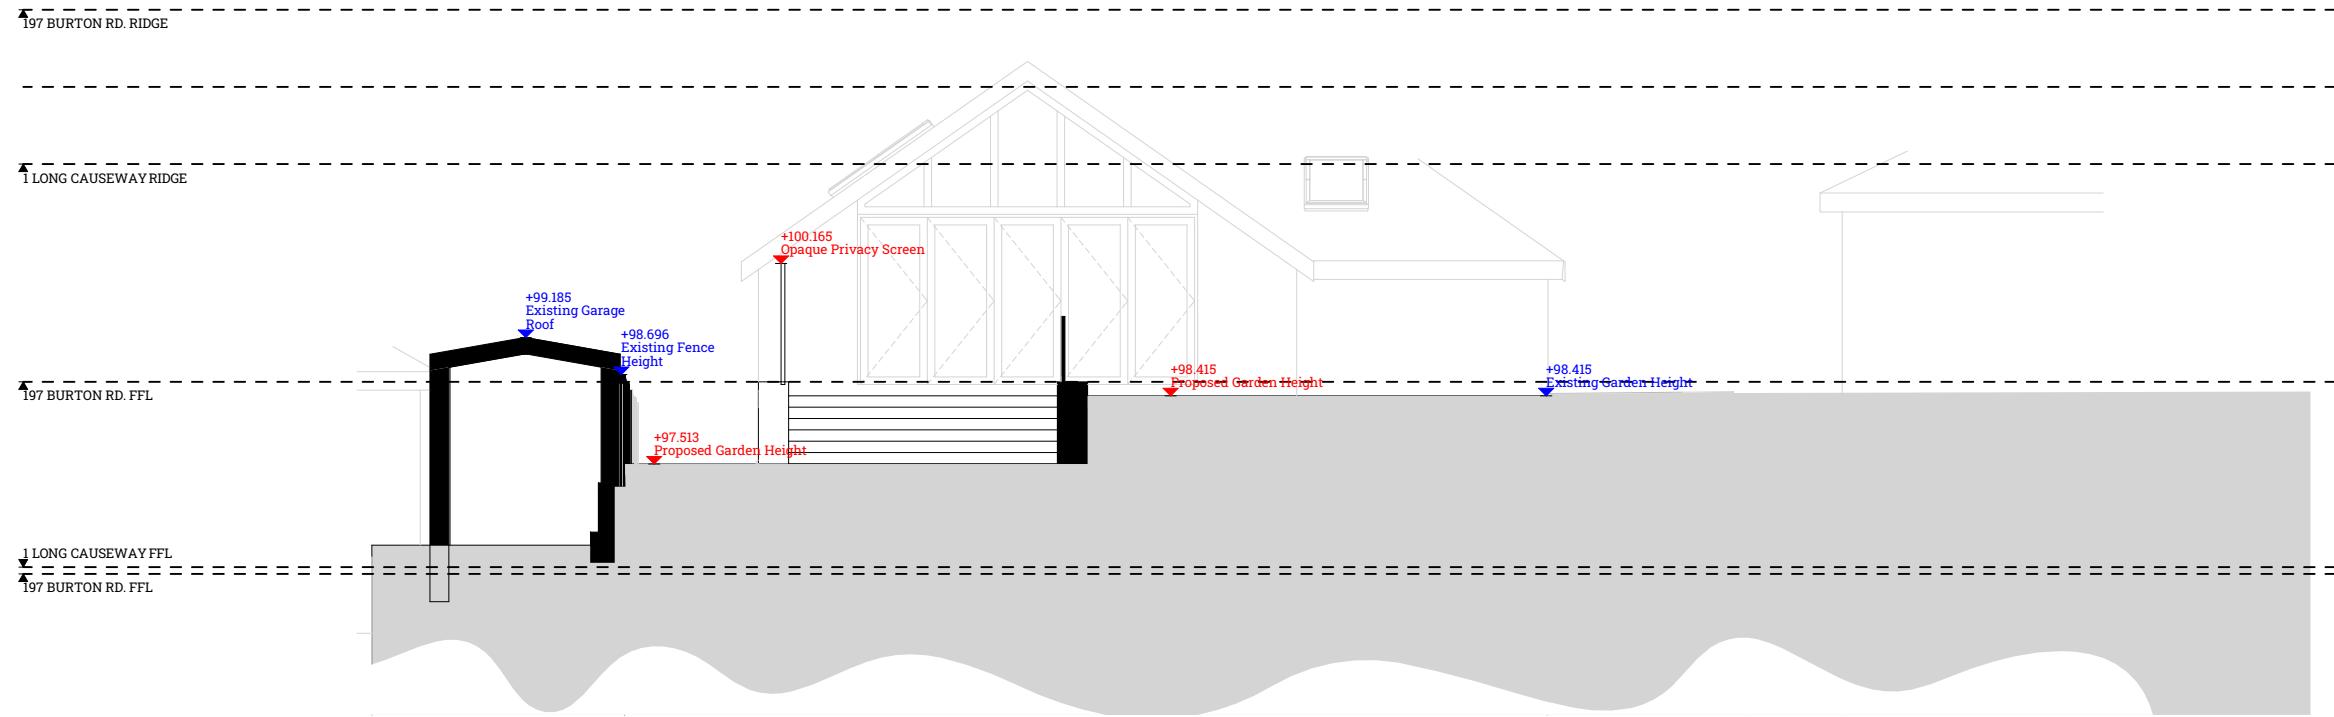

S03 Proposed Site Section 1:100

- GENERAL NOTES
1. Drawings are prepared for the purposes of obtaining Town & Country Planning Permission and Building Regulations approval, and are not intended as comprehensive construction drawings.
 2. All dimensions in millimetres, levels in metres unless noted otherwise.
 3. Do not scale from these drawings.
 4. All internal dimensions refer to structure, i.e. prior to fixing of wall finish.
 5. All dimensions shown on any drawing to existing structures are approximate and the contractor is to obtain all exact site dimensions necessary to carry out the works.
 6. Temporary protection shall be provided to prevent water penetration into any existing structures during the works.
 7. The contractor should maintain the stability of all existing buildings and structures within and adjacent to the works, and of all works from the date of possession of the site until practical completion of the works. The contractor shall design, install and maintain all necessary temporary works to comply with the above.
 8. The contractor shall be responsible for ensuring that sufficient tolerances are provided and integrated throughout all elements of the works. The contractor is to take account of tolerances detailed elsewhere when complying with this clause.

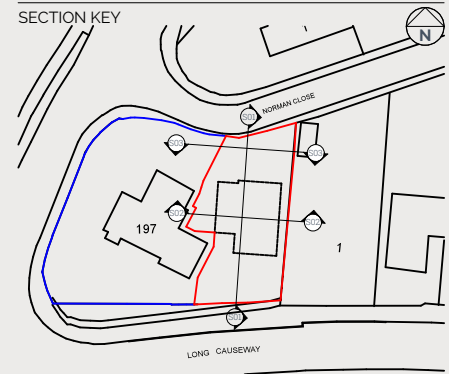

F	Drawing pack updated to incorporate planning comments as per discussions.	18/09/23
Rev	Change Info	Date

HUGHESCADMAN
ARCHITECTURE & INTERIORS

CLIENT
Danny & Lisa Rapson

PROJECT ADDRESS
Land to 197 Burton Road
Monk Bretton
Barnsley, S71 2JS

DRAWING NAME
Site Sections S03



DRAWING No. 030105-08
SCALE AT A3 1:100

DRAW BY JH
DATE 02/02/2023

PLANNING






 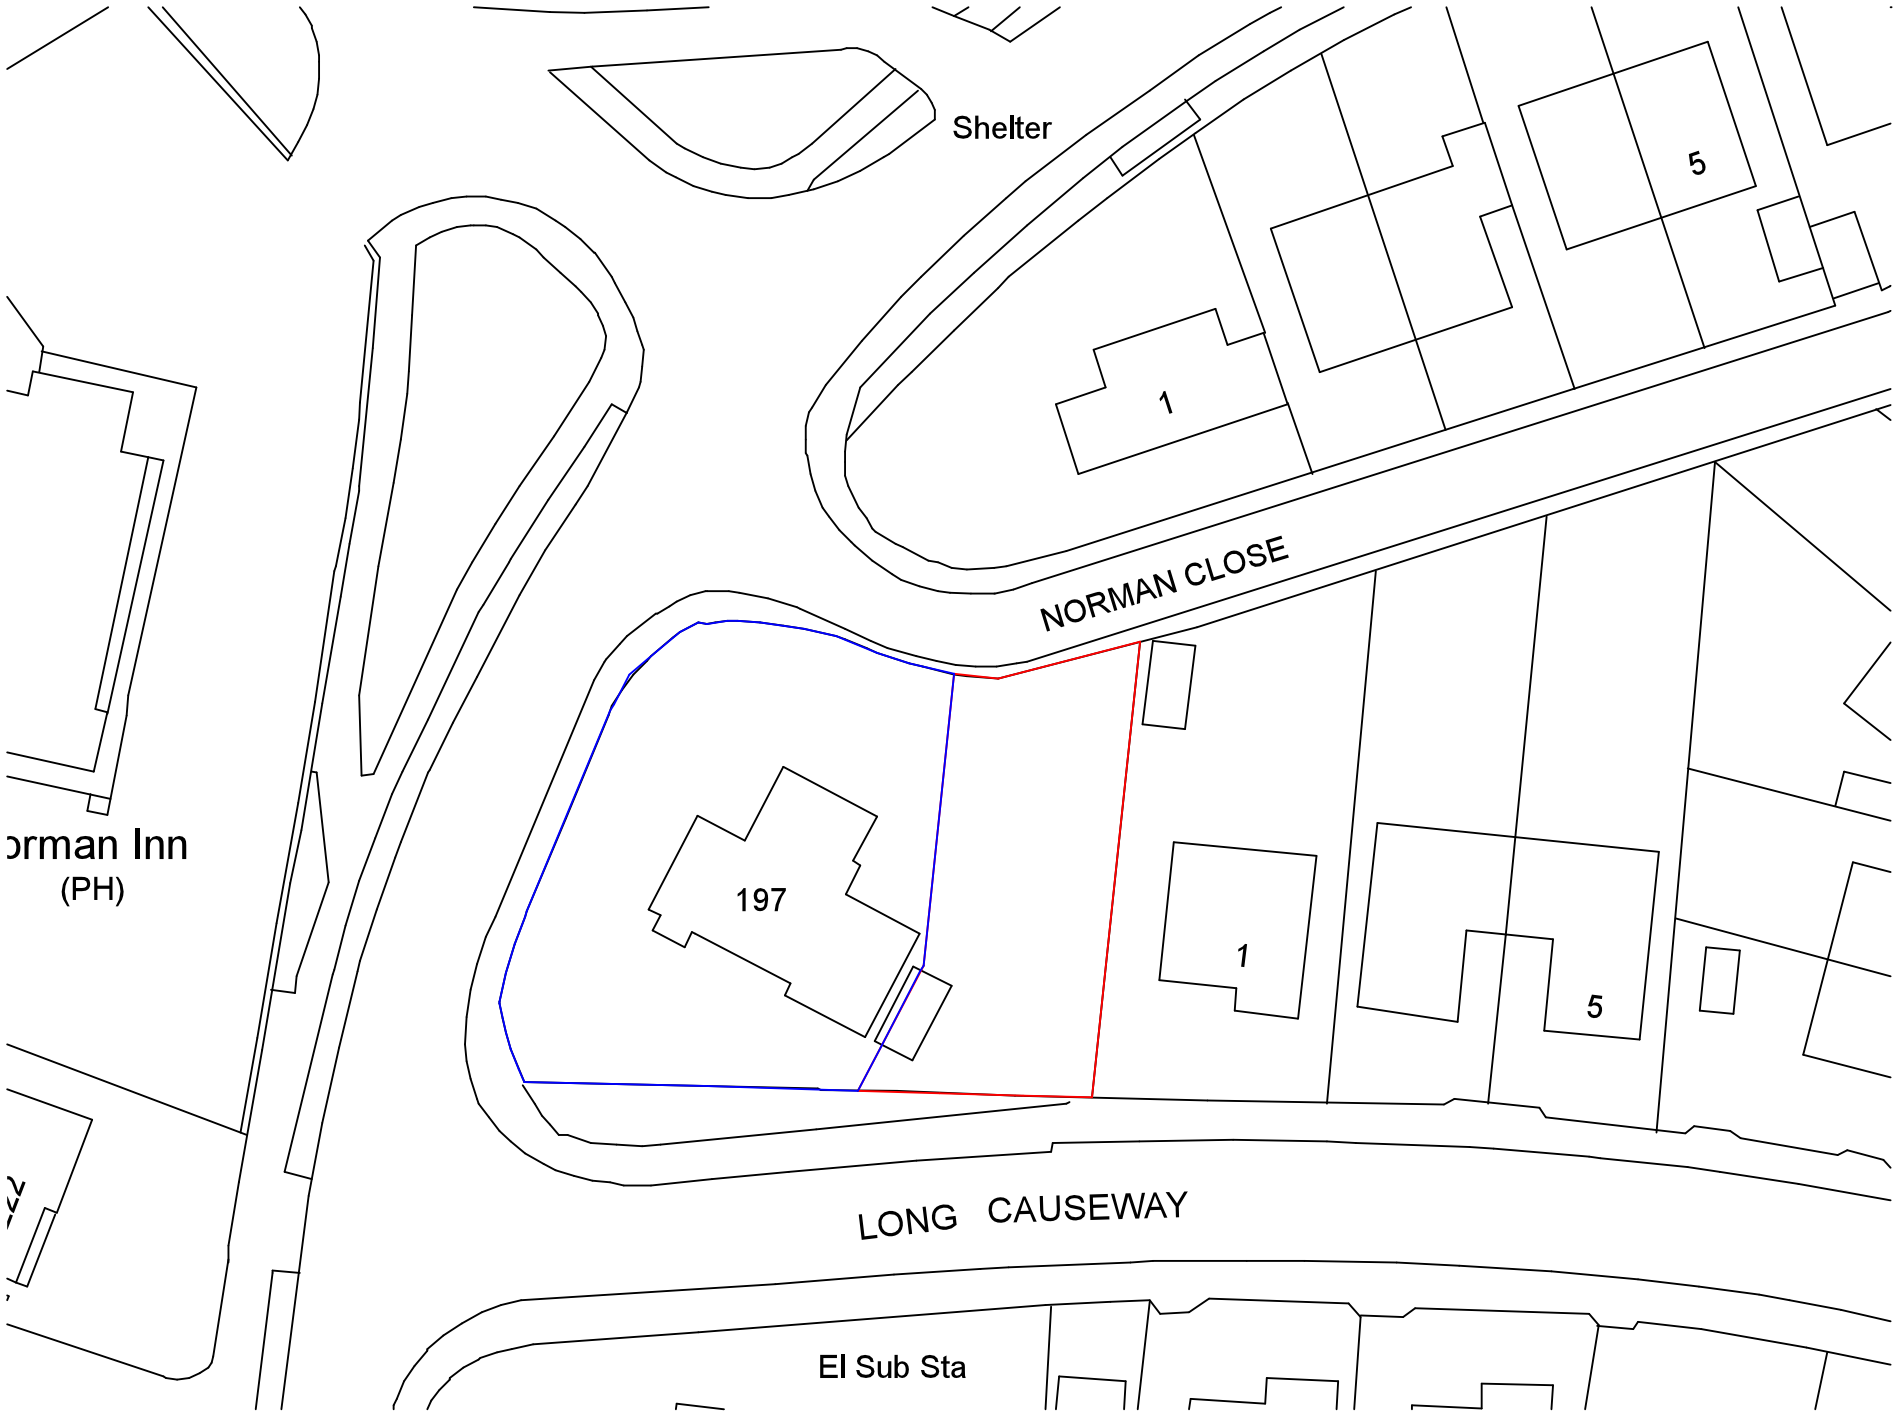

OS Map

1:500

- GENERAL NOTES
1. Drawings are prepared for the purposes of obtaining Town & Country Planning Permission and Building Regulations approval, and are not intended as comprehensive construction drawings.
 2. All dimensions in millimetres, levels in metres unless noted otherwise.
 3. Do not scale from these drawings.
 4. All internal dimensions refer to structure, i.e. prior to fixing of wall finish.
 5. All dimensions shown on any drawing to existing structures are approximate and the contractor is to obtain all exact site dimensions necessary to carry out the works.
 6. Temporary protection shall be provided to prevent water penetration into any existing structures during the works.
 7. The contractor should maintain the stability of all existing buildings and structures within and adjacent to the works, and of all works from the date of possession of the site until practical completion of the works. The contractor shall design, install and maintain all necessary temporary works to comply with the above.
 8. The contractor shall be responsible for ensuring that sufficient tolerances are provided and integrated throughout all elements of the works. The contractor is to take account of tolerances detailed elsewhere when complying with this clause.

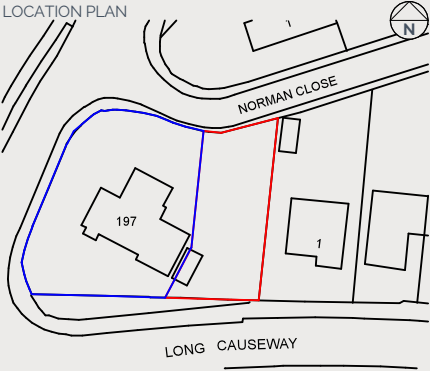

F	Drawing pack updated to incorporate planning comments as per discussions.	18/09/23
E	Developed drawing pack for planning submission	25/07/23
D	Updated first floor layout and external levels	21/05/23
C	Developed design following client review.	24/04/23
B	First issue of concept layouts and massing elevations.	02/04/23
A	First Issue	10/02/23
Rev	Change Info	Date

HUGHESCADMAN
ARCHITECTURE & INTERIORS

CLIENT
Danny & Lisa Rapson

PROJECT ADDRESS
Land to 197 Burton Road
Monk Bretton
Barnsley, S71 2JS


DRAWING NAME
OS Map

DRAWING No. 030105-10 SCALE AT A3 1:500


DRAW BY JH DATE 02/02/2023

PLANNING



 

- GENERAL NOTES
1. Drawings are prepared for the purposes of obtaining Town & Country Planning Permission and Building Regulations approval, and are not intended as comprehensive construction drawings.
 2. All dimensions in millimetres, levels in metres unless noted otherwise.
 3. Do not scale from these drawings.
 4. All internal dimensions refer to structure, i.e. prior to fixing of wall finish.
 5. All dimensions shown on any drawing to existing structures are approximate and the contractor is to obtain all exact site dimensions necessary to carry out the works.
 6. Temporary protection shall be provided to prevent water penetration into any existing structures during the works.
 7. The contractor should maintain the stability of all existing buildings and structures within and adjacent to the works, and of all works from the date of possession of the site until practical completion of the works. The contractor shall design, install and maintain all necessary temporary works to comply with the above.
 8. The contractor shall be responsible for ensuring that sufficient tolerances are provided and integrated throughout all elements of the works. The contractor is to take account of tolerances detailed elsewhere when complying with this clause.

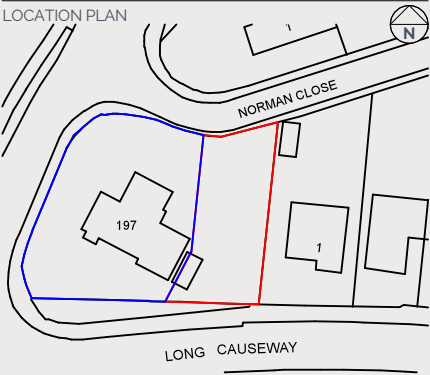

F	Drawing pack updated to incorporate planning comments as per discussions.	18/09/23
E	Developed drawing pack for planning submission	25/07/23
D	Updated first floor layout and external levels	21/05/23
C	Developed design following client review.	24/04/23
B	First issue of concept layouts and massing elevations.	02/04/23
A	First Issue	10/02/23
Rev	Change Info	Date

HUGHESCADMAN

ARCHITECTURE & INTERIORS

CLIENT
Danny & Lisa Rapson


PROJECT ADDRESS
Land to 197 Burton Road
Monk Bretton
Barnsley, S71 2JS

DRAWING NAME
Existing Site Plan

DRAWING No. 030105-20 SCALE AT A3 1:200

DRAW BY JH DATE 02/02/2023


PLANNING

 

LRF Proposed Site Mass 1:200



- GENERAL NOTES
1. Drawings are prepared for the purposes of obtaining Town & Country Planning Permission and Building Regulations approval, and are not intended as comprehensive construction drawings.
 2. All dimensions in millimetres, levels in metres unless noted otherwise.
 3. Do not scale from these drawings.
 4. All internal dimensions refer to structure, i.e. prior to fixing of wall finish.
 5. All dimensions shown on any drawing to existing structures are approximate and the contractor is to obtain all exact site dimensions necessary to carry out the works.
 6. Temporary protection shall be provided to prevent water penetration into any existing structures during the works.
 7. The contractor should maintain the stability of all existing buildings and structures within and adjacent to the works, and of all works from the date of possession of the site until practical completion of the works. The contractor shall design, install and maintain all necessary temporary works to comply with the above.
 8. The contractor shall be responsible for ensuring that sufficient tolerances are provided and integrated throughout all elements of the works. The contractor is to take account of tolerances detailed elsewhere when complying with this clause.

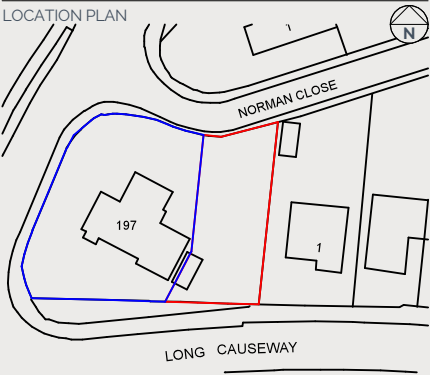

F	Drawing pack updated to incorporate planning comments as per discussions.	18/09/23
E	Developed drawing pack for planning submission	25/07/23
D	Updated first floor layout and external levels	21/05/23
C	Developed design following client review.	24/04/23
B	First issue of concept layouts and massing elevations.	02/04/23

Rev	Change Info	Date
-----	-------------	------

HUGHESCADMAN
ARCHITECTURE & INTERIORS

CLIENT
Danny & Lisa Rapson

PROJECT ADDRESS
Land to 197 Burton Road
Monk Bretton
Barnsley, S71 2JS

DRAWING NAME
Proposed Site Mass

DRAWING No. 030105-21 SCALE AT A3 1:200

DRAW BY JH DATE 02/02/2023

PLANNING

HC

www.hughescadman.co.uk