


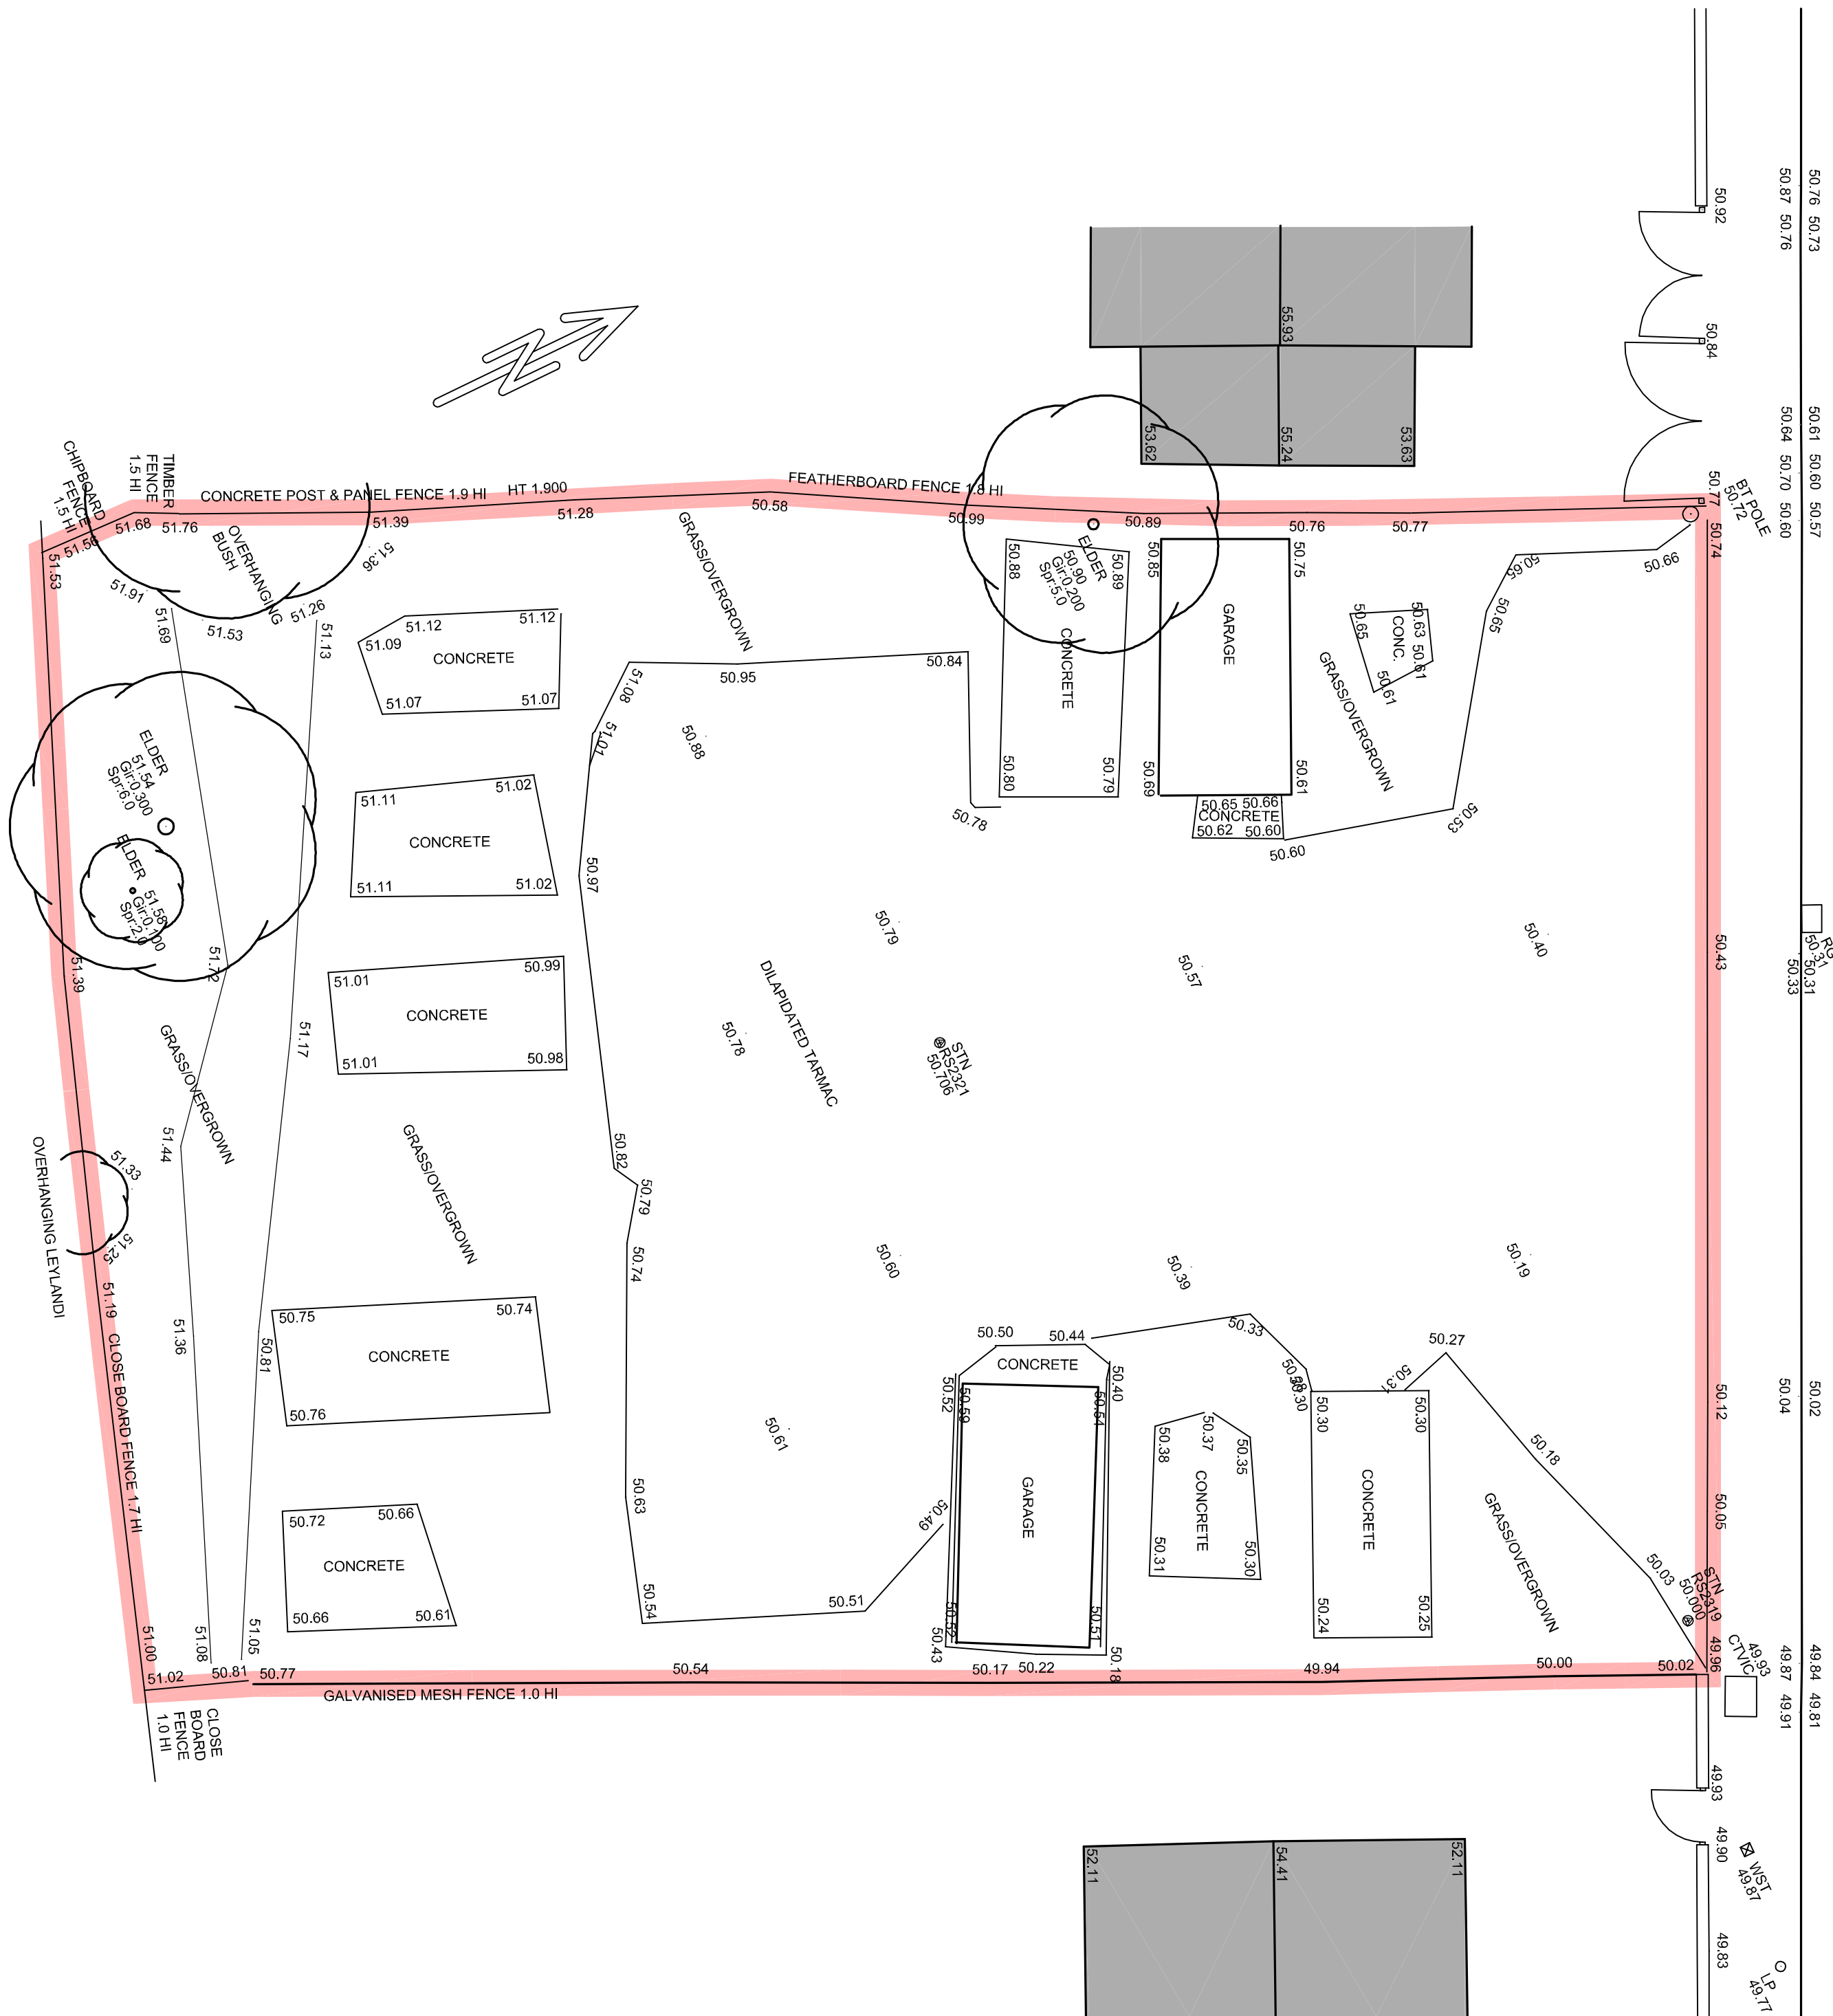
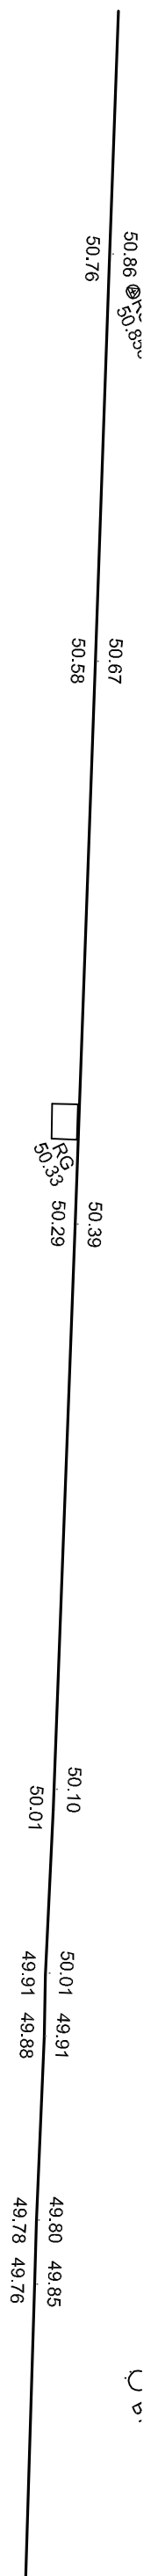
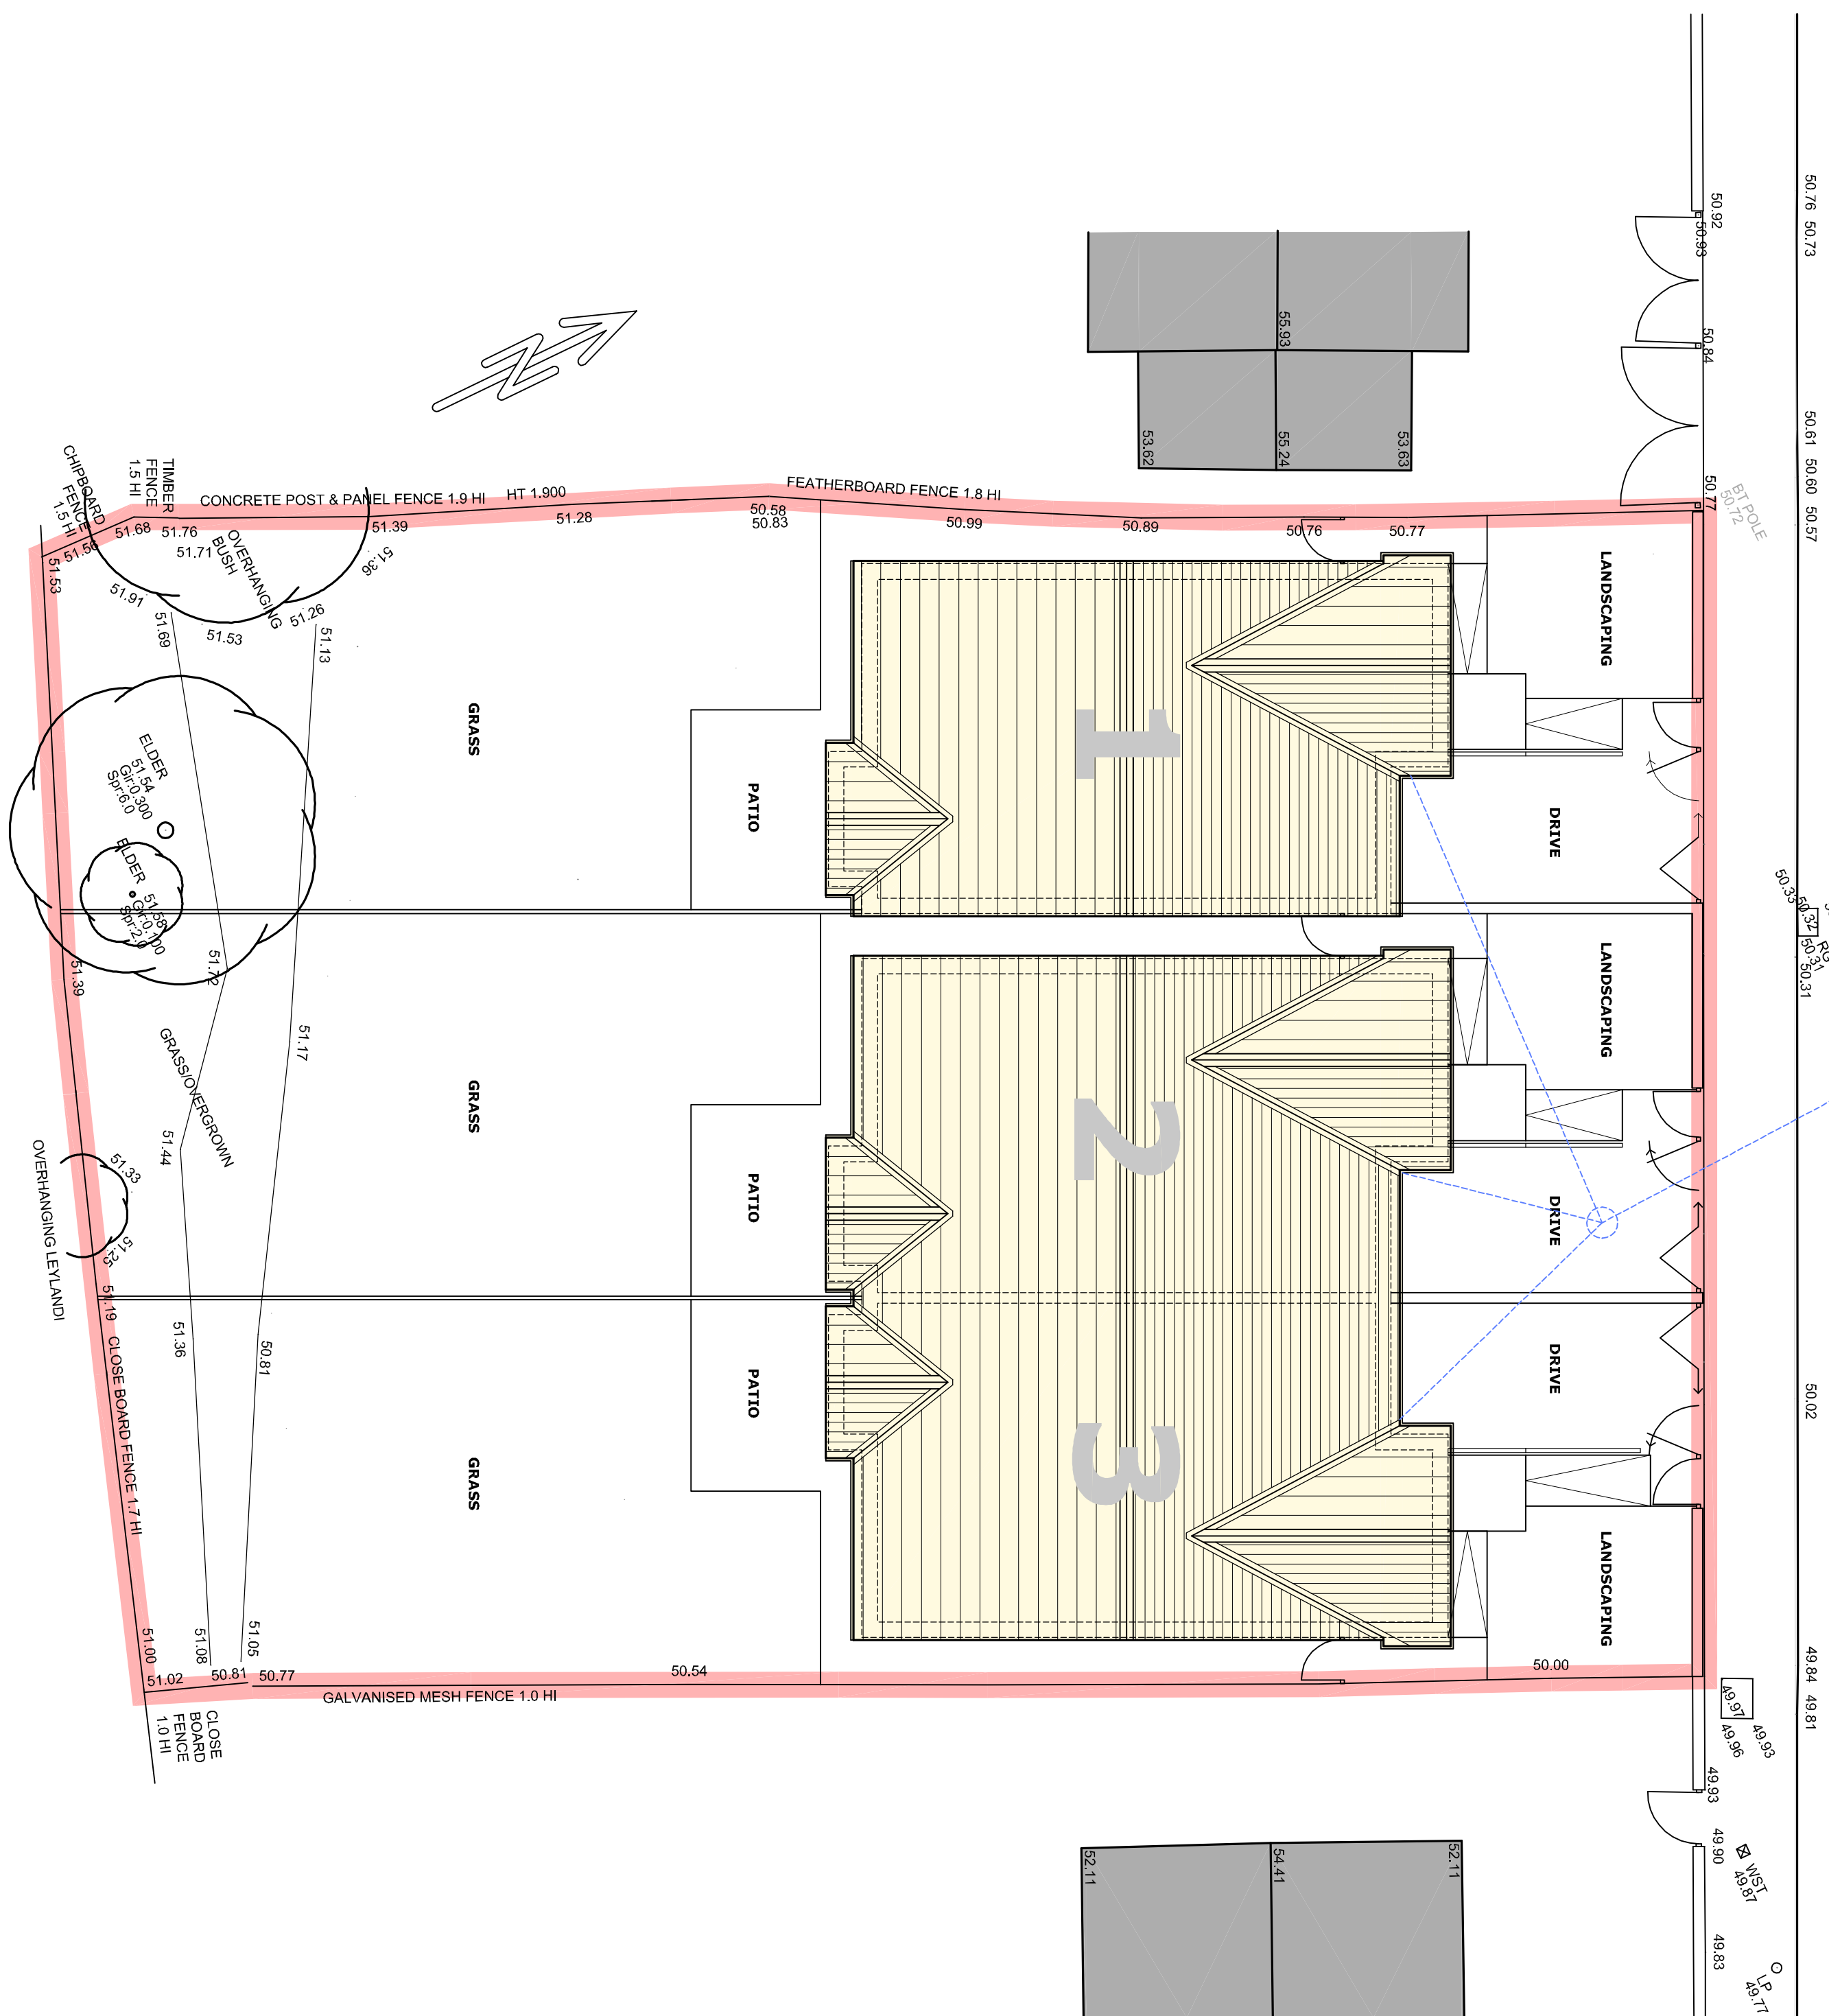


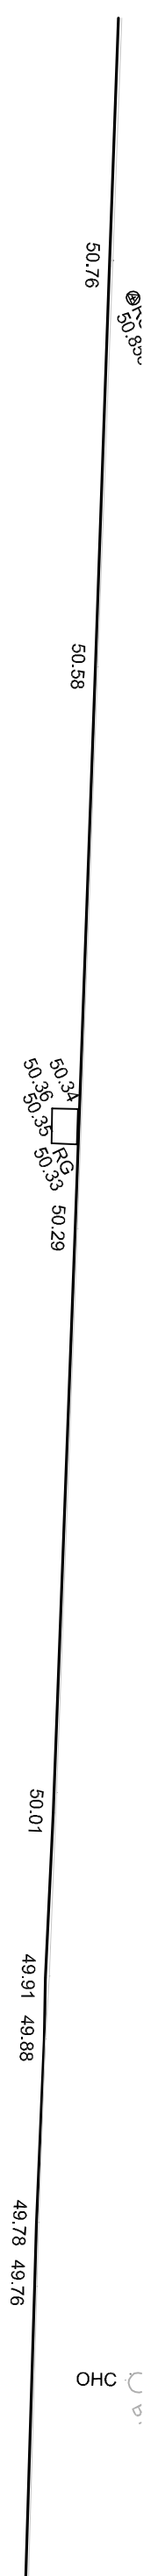

EXISTING SITE PLAN
SCALE 1:100

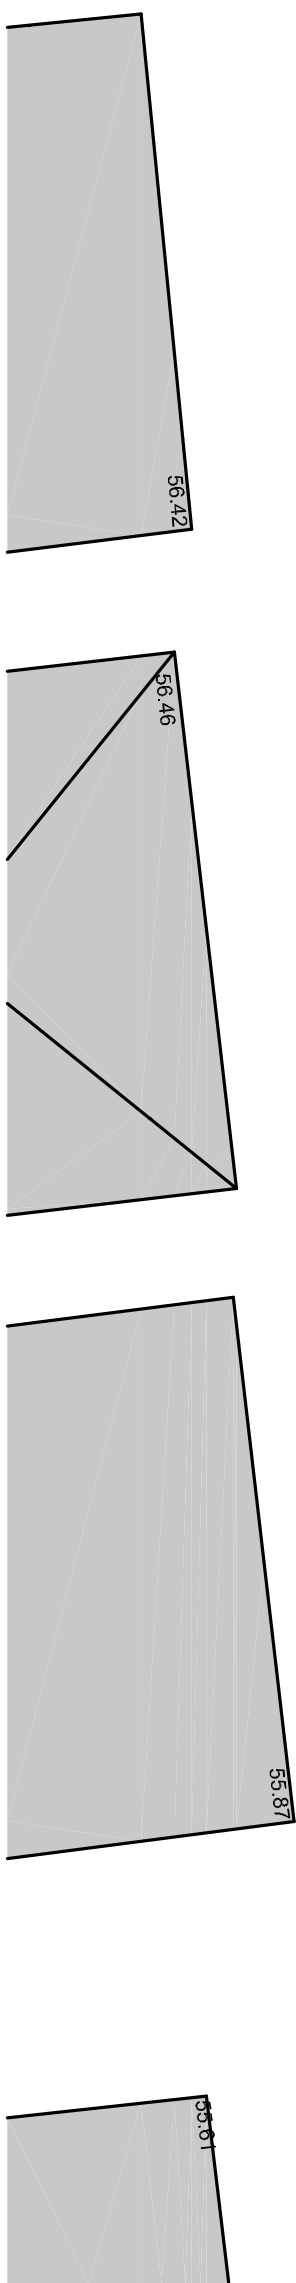

PROPOSED SITE PLAN
SCALE 1:100

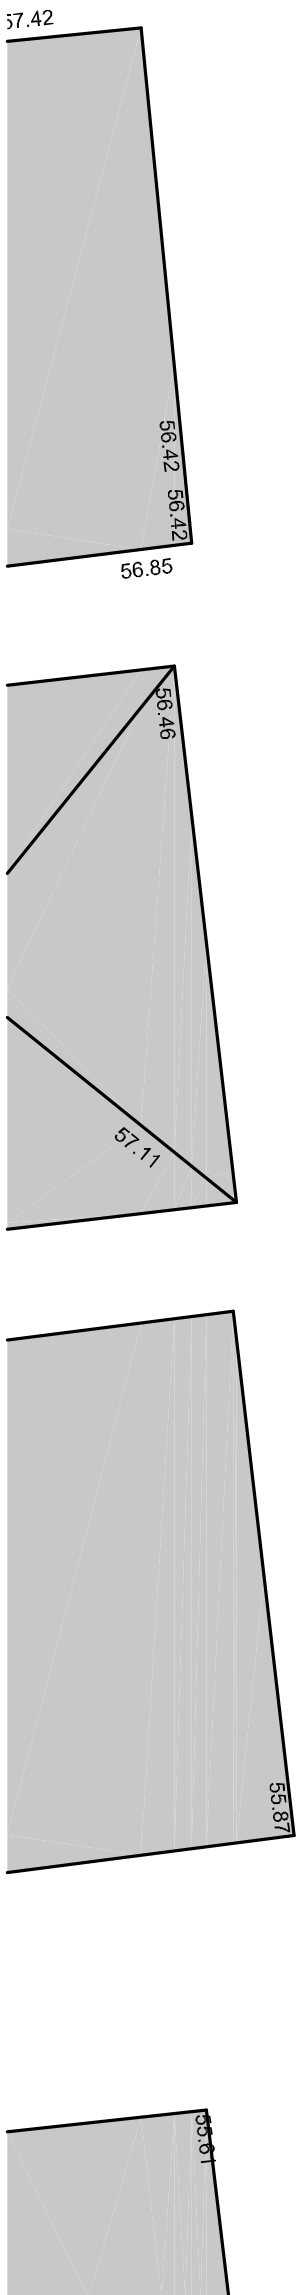

P2	ISSUED FOR FULL PLANNING APPLICATION	29th JULY 2012
P1	PRELIMINARY ISSUE	JULY 2012
rev	description	date
