



Notes :-


- 1. This drawing and the following notes to be read in conjunction with all relevant Architects, Engineers & Specialist drawings and specifications.
- 2. All concrete to be mechanically vibrated.

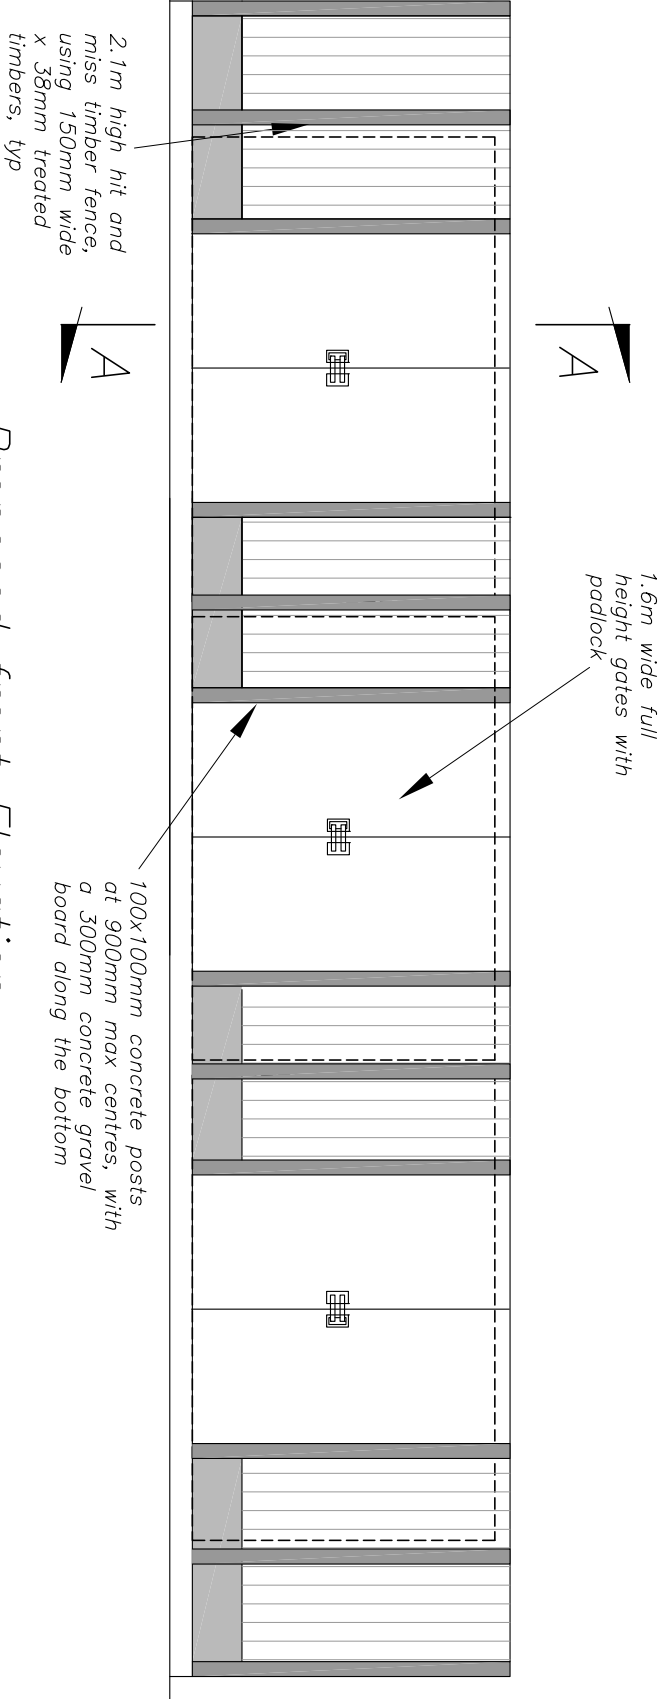


Proposed front Elevation
(armco omitted for clarity)
(1:50)

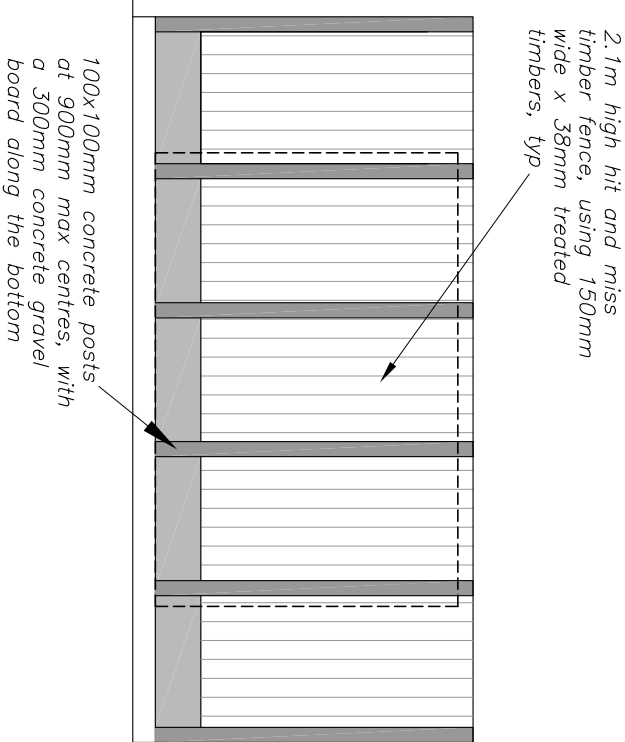

Proposed side Elevation
(armco omitted for clarity)
(1:50)

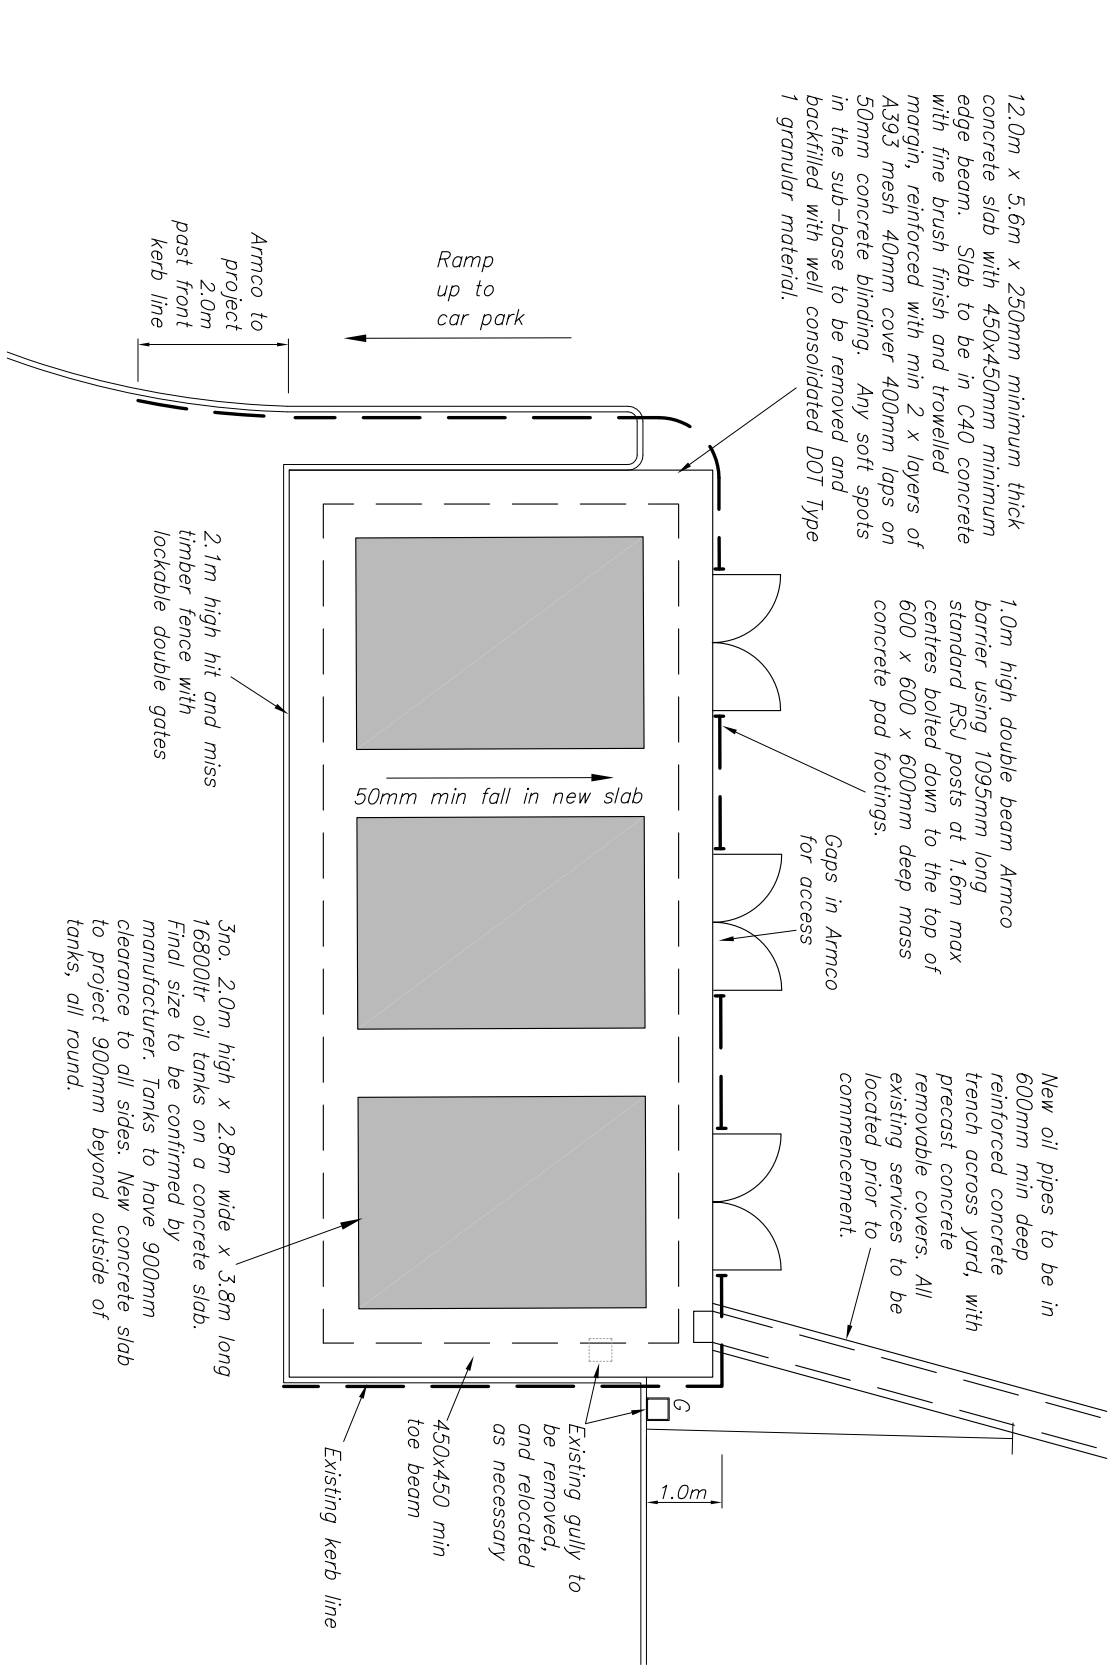

Section A-A
Scale 1:50

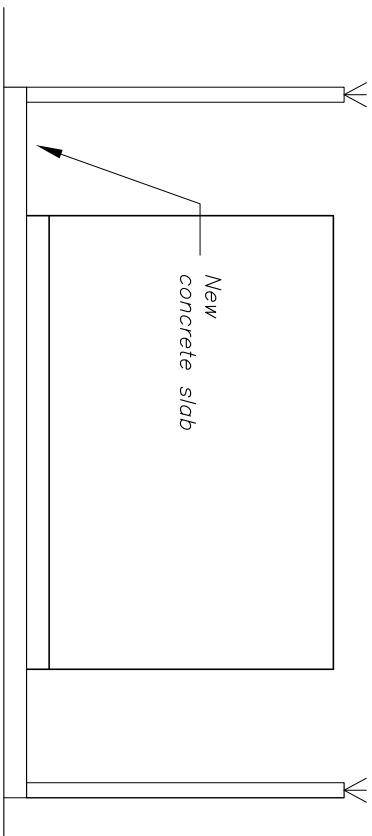

PRELIMINARY

Rev	Date	Comment
A.	24.03.20	ISSUED FOR PLANNING APPROVAL
.	02.07.19	ISSUED FOR COMMENTS



clive adams associates ltd

Consulting Engineers
Braganza Way
Chelmsford, Essex, CM1 6AP.
Telephone: (01708)344344
E-mail address: design@clivecoo.com

Project
BT Ltd.
Barnsley
Oil storage upgrade

Title

Proposed oil tank area

Drawn	Checked	Date	Scale
M.T.	C.I.A.	June '19	1:50@A3
Drawing No	Rev		
8784-03	A.		