
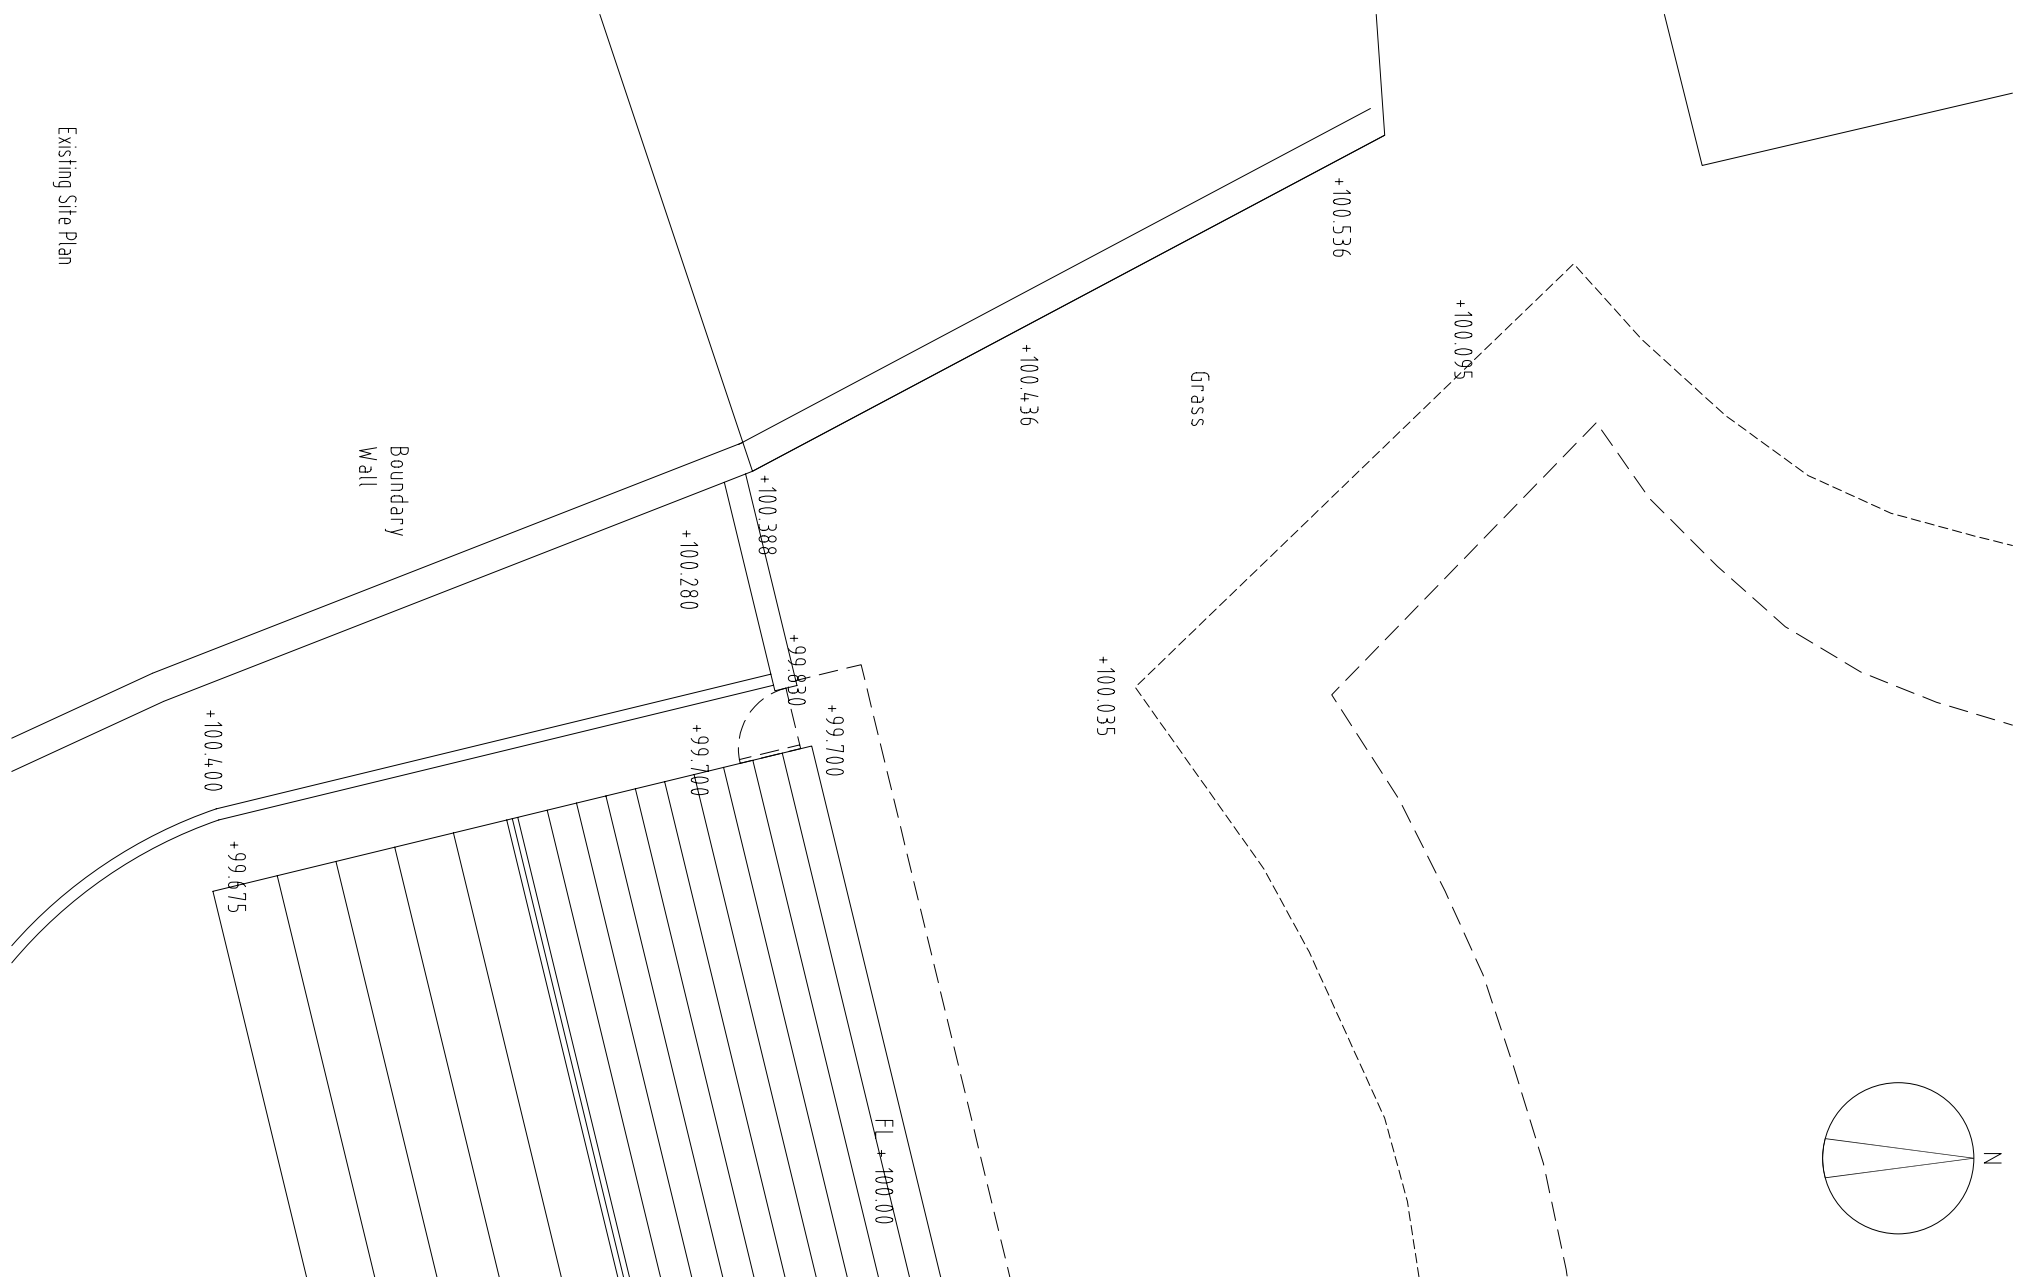
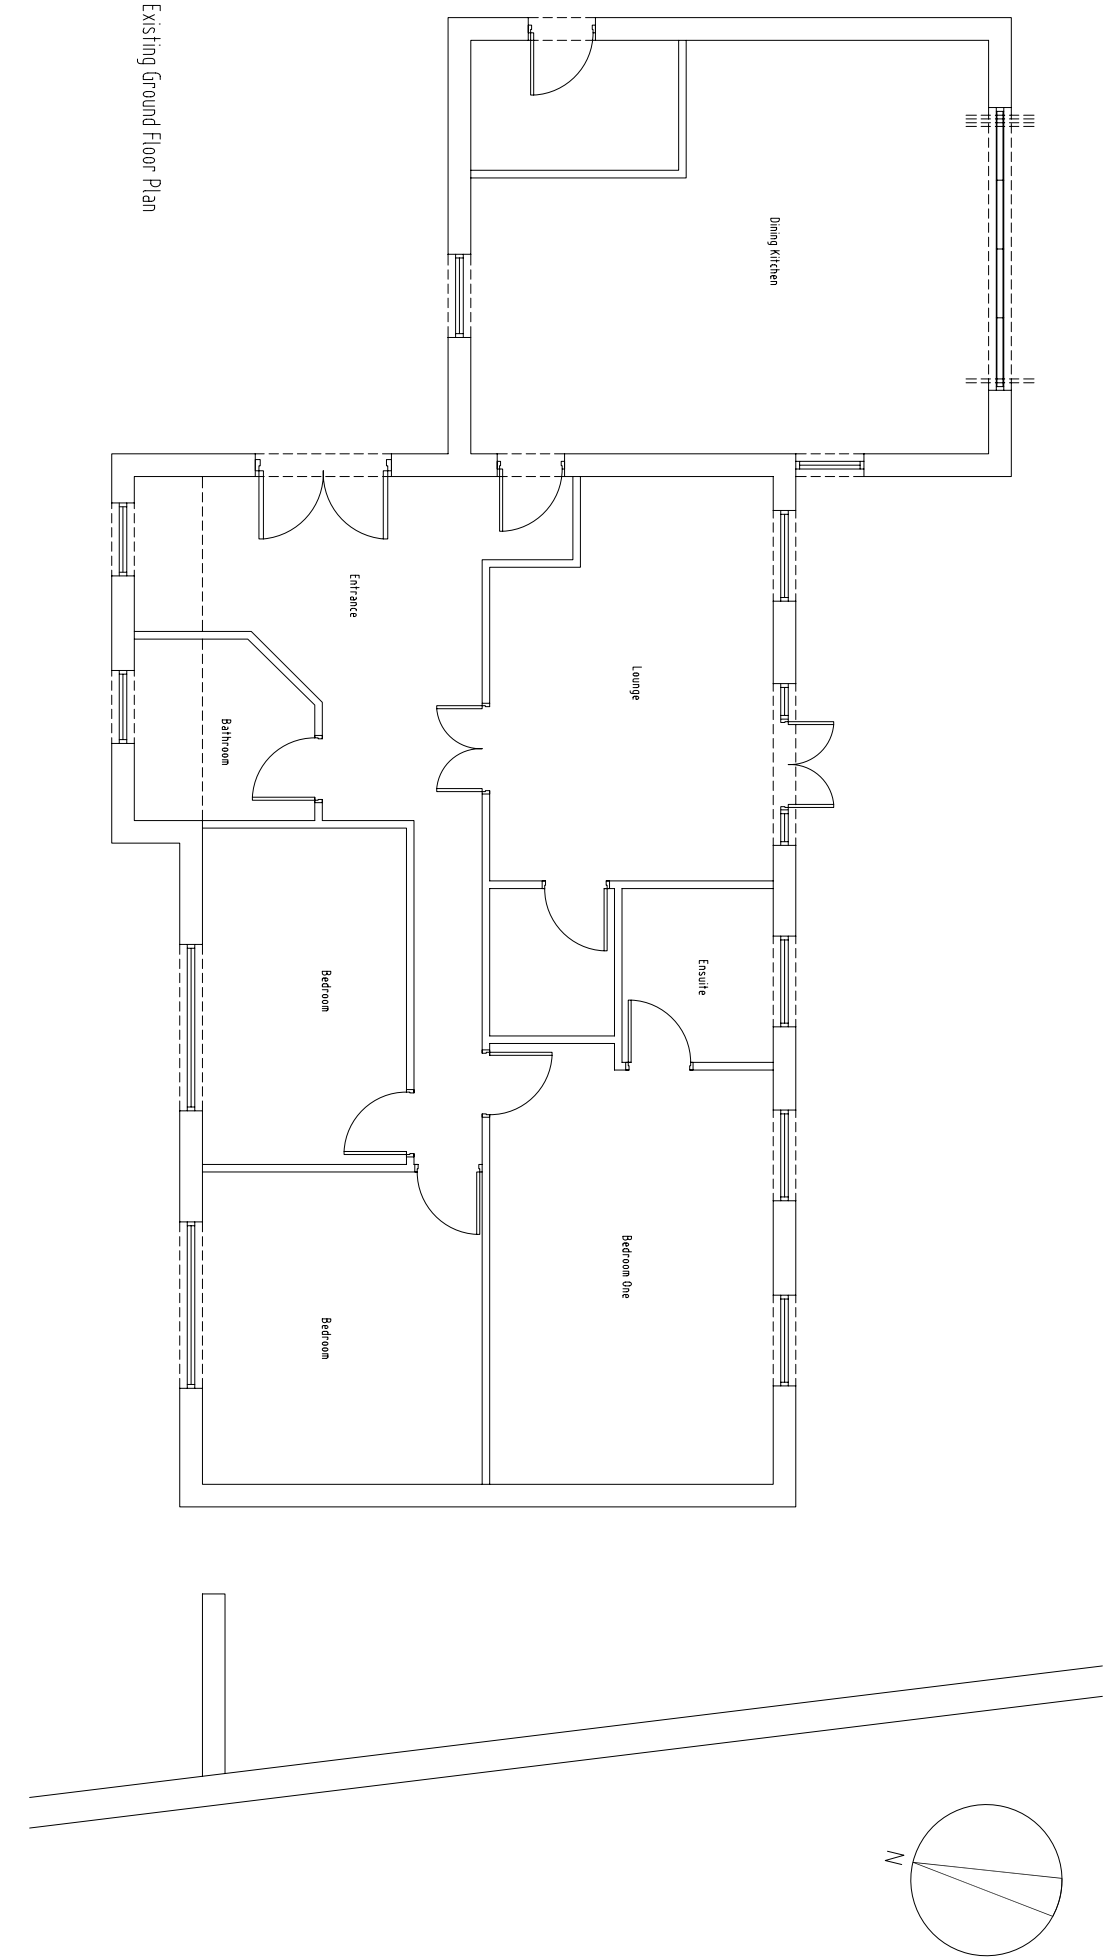
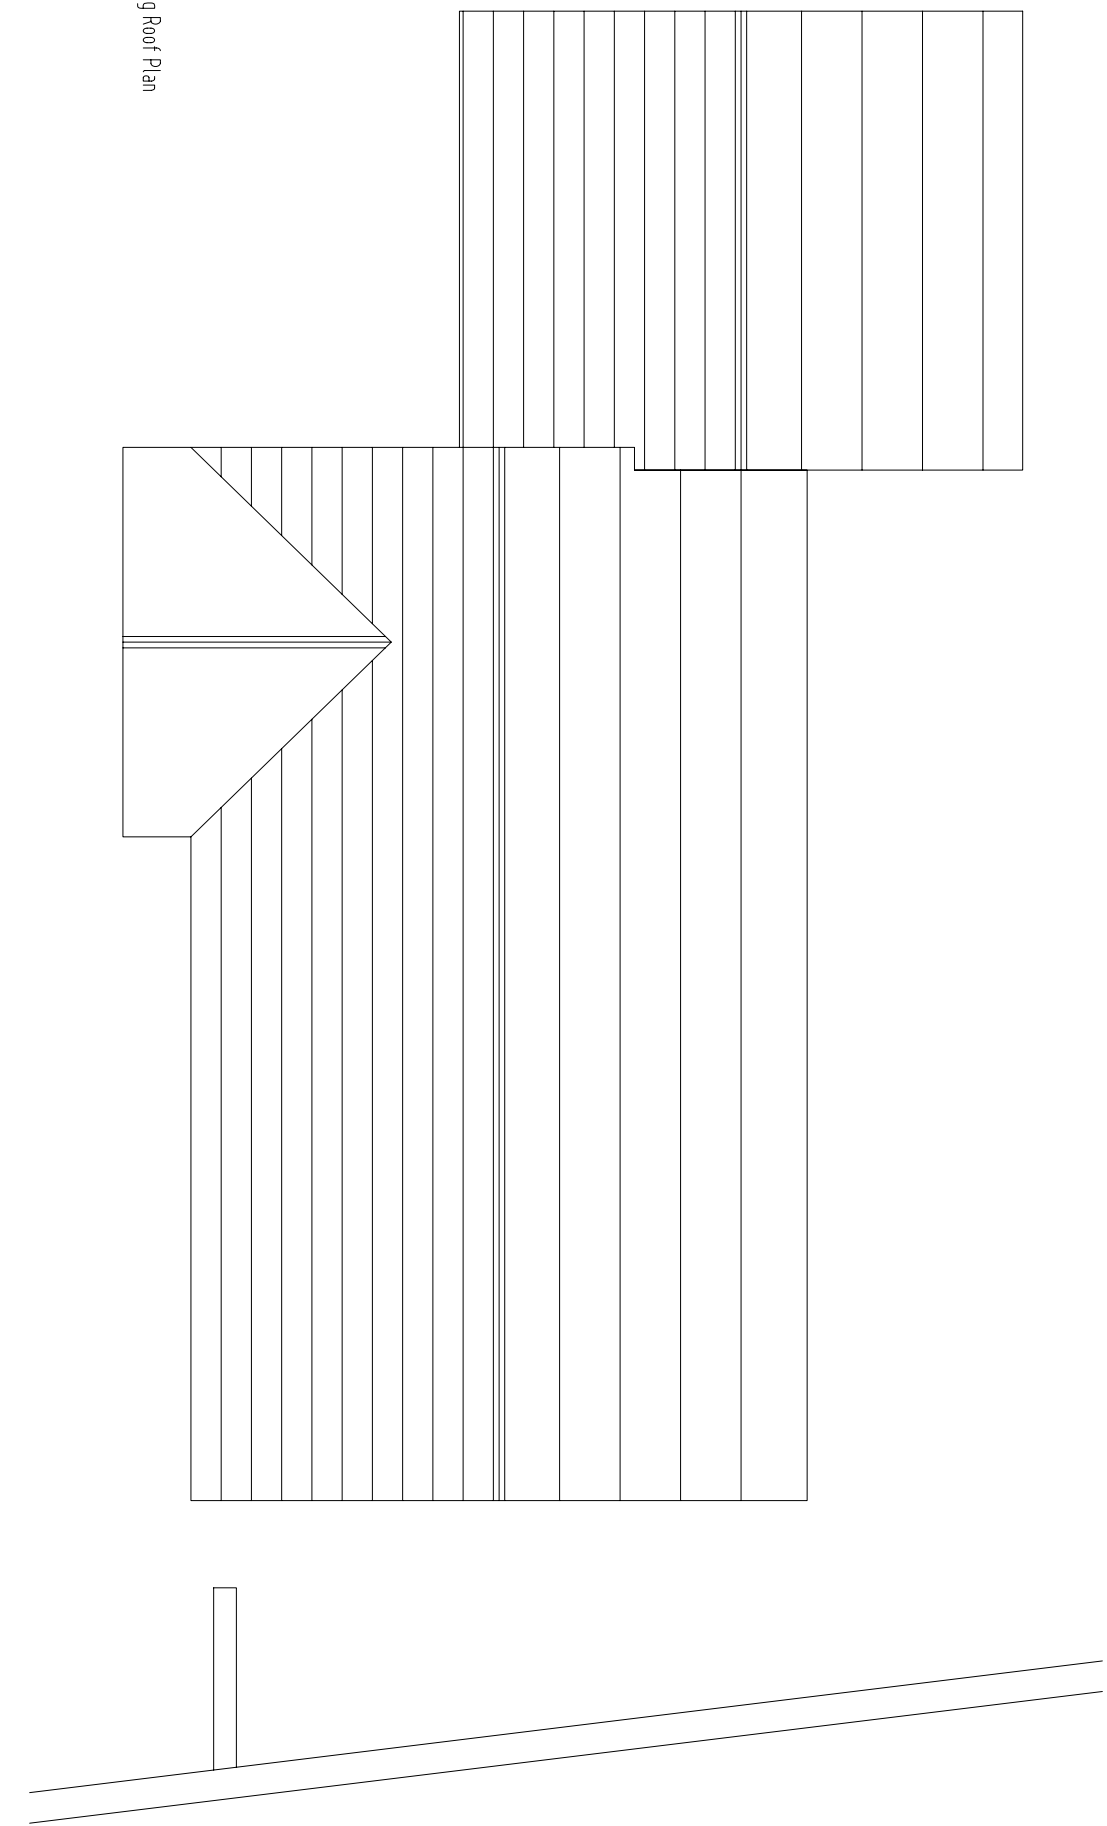
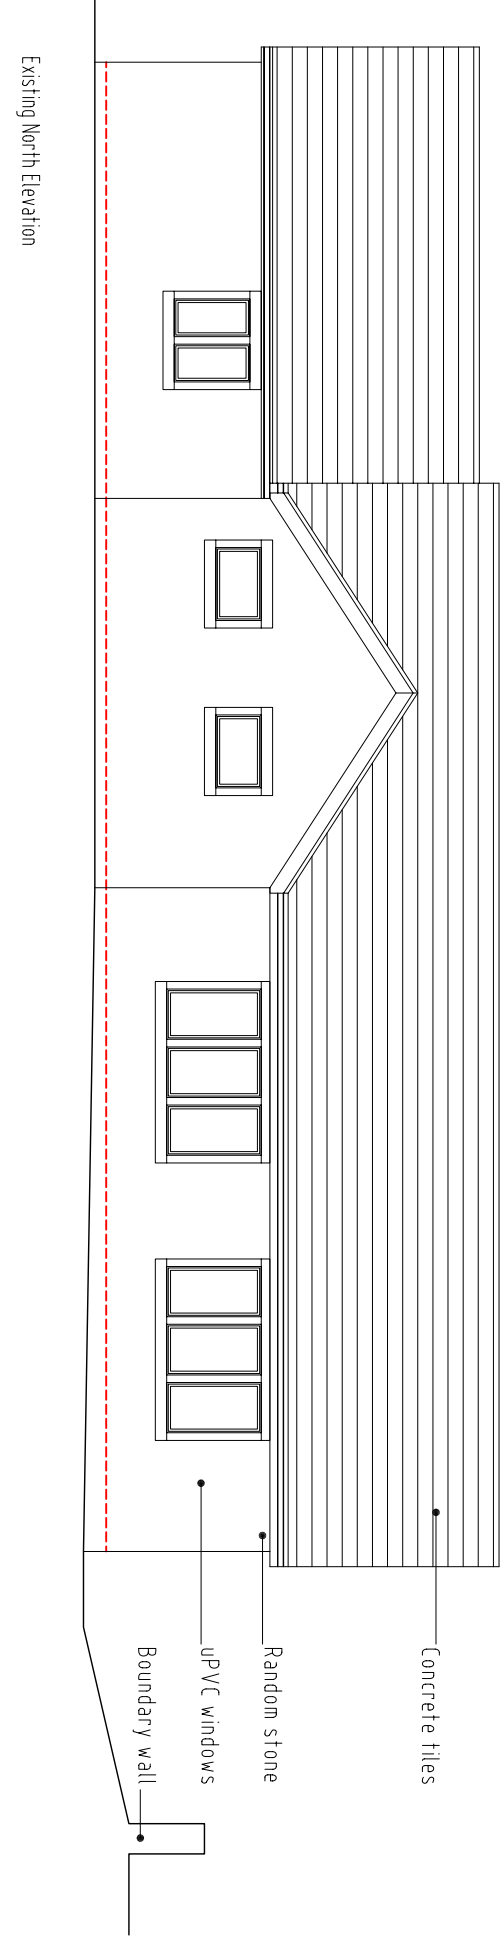
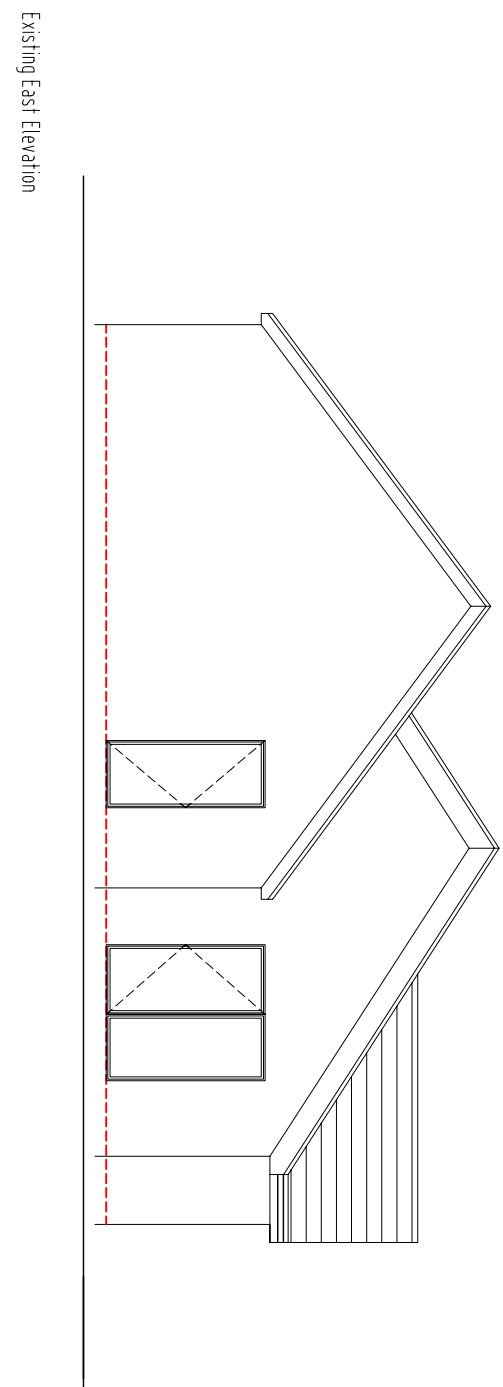
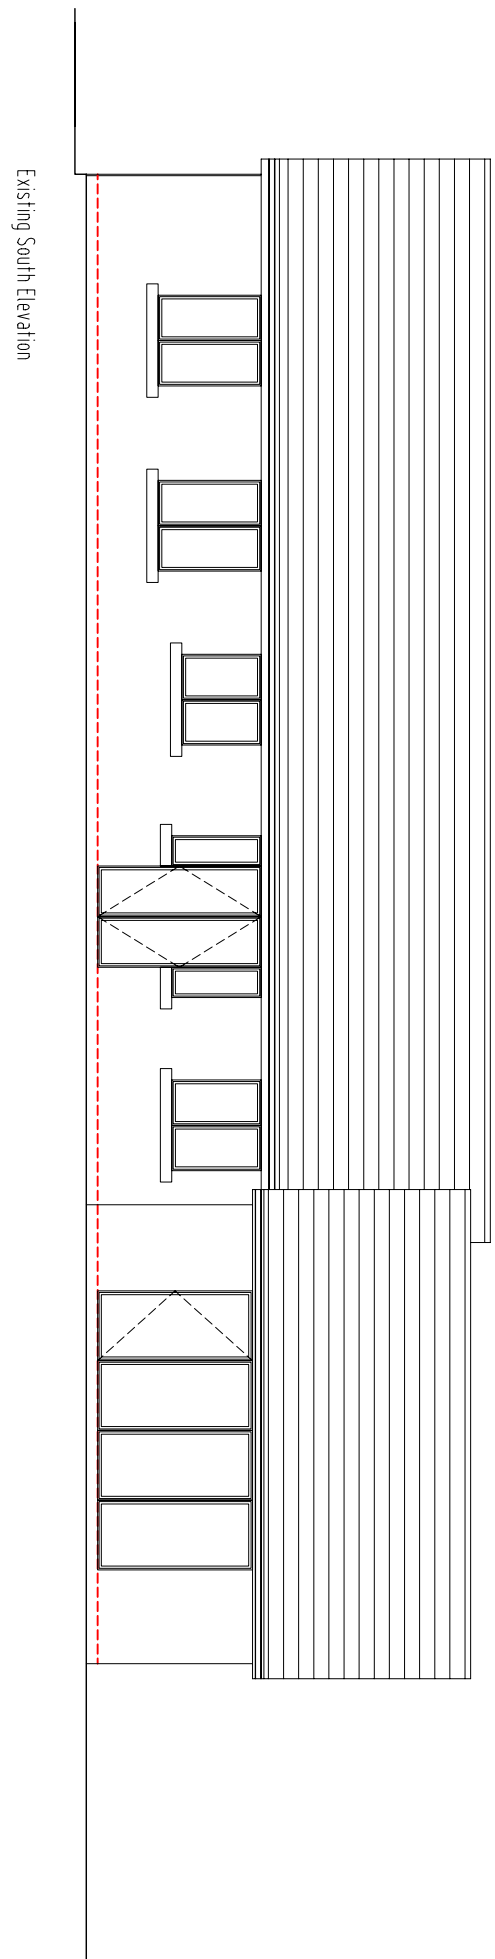


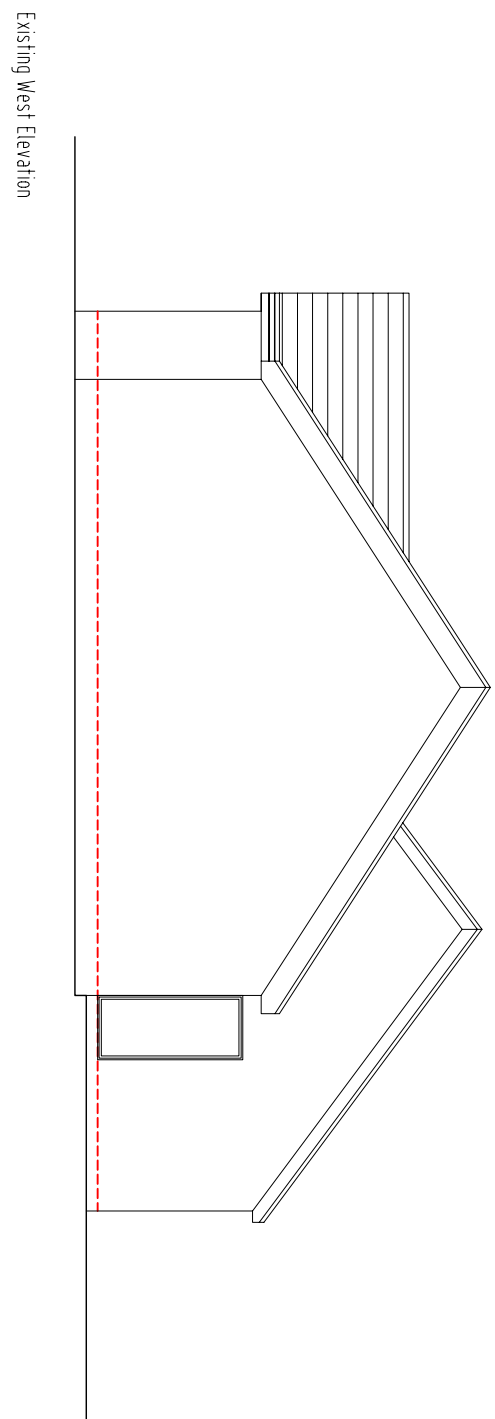

Essence Architecture Ltd

Ms Veronica Bell
25 South Croft

Garage Extension
25 South Croft, Upper Derby

Existing Plans,
Elevations and Site Plan

Scale	Station
A1 1:100	Planning

Drawn	Checked	Date
JSB	AVR	15 12 2015

Project No.	Drawing No.
2015-57	EX01

Head Office: Upper Bishop House
25 South Croft, Upper Derby
Derby DE1 3JH
Tel: 01484 882000
Email: info@essencearch.co.uk
Web Site: www.essencearch.co.uk