




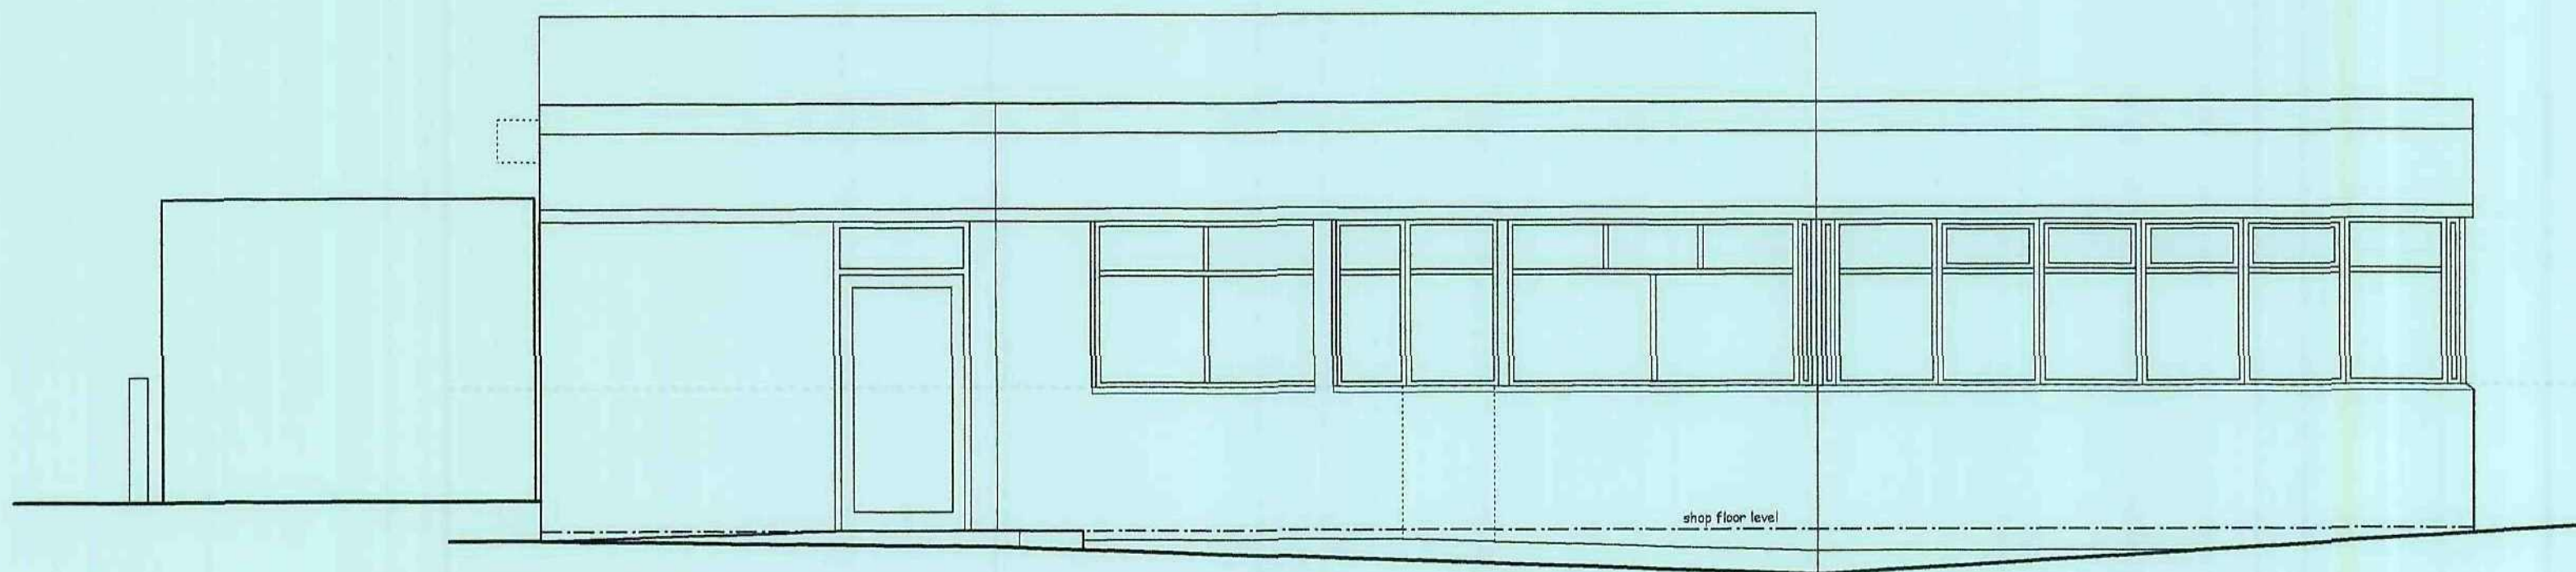


side elevation

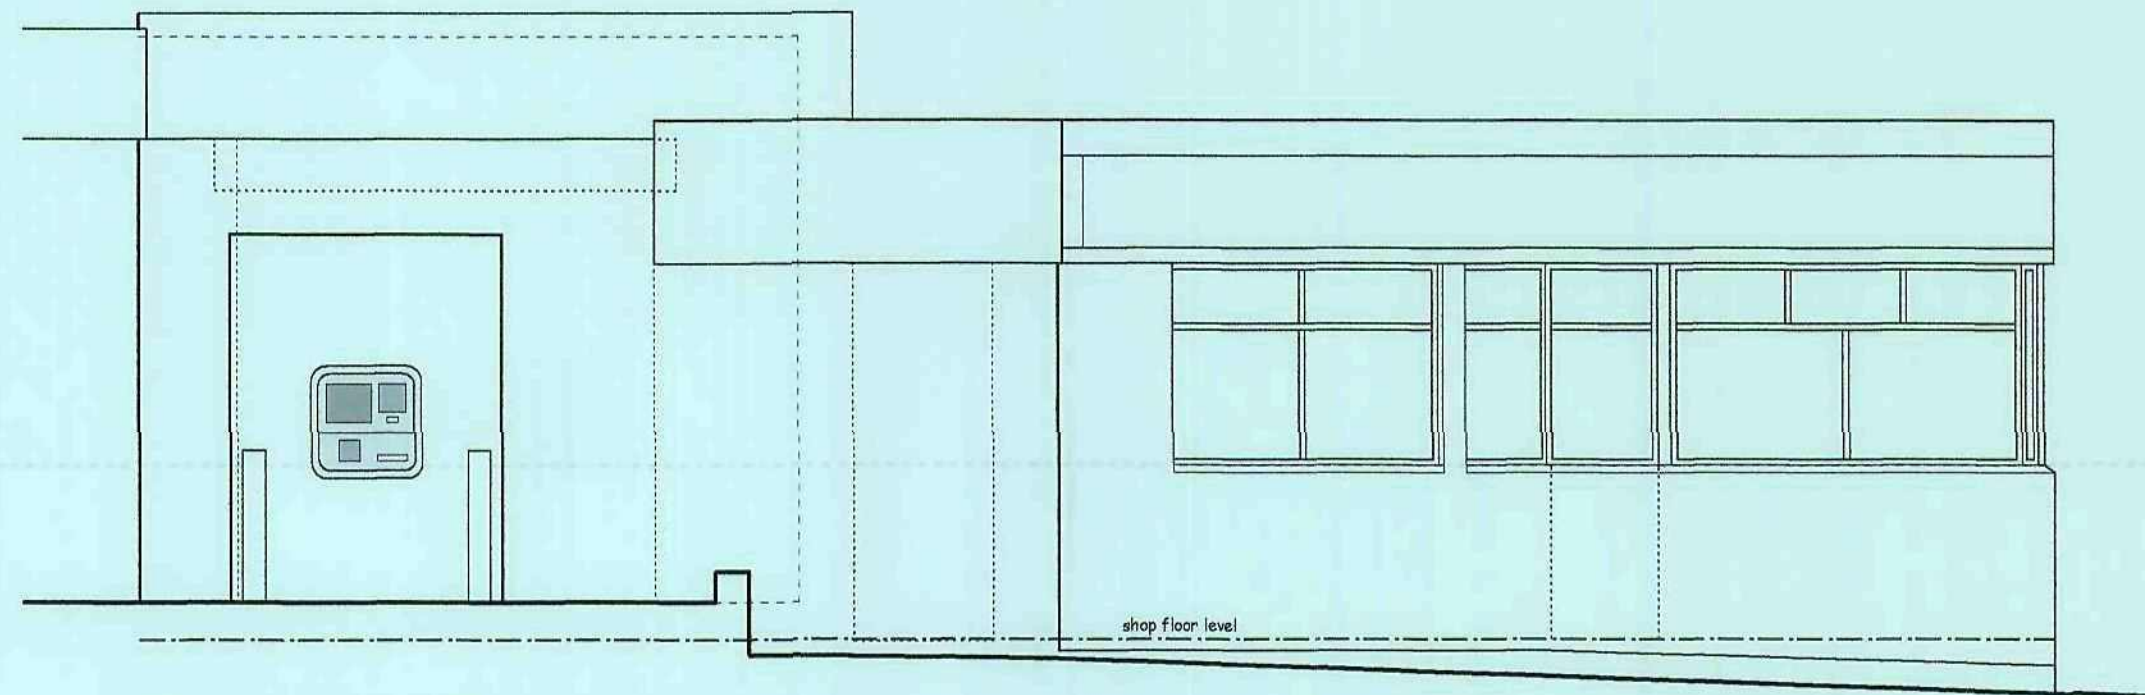


front elevation

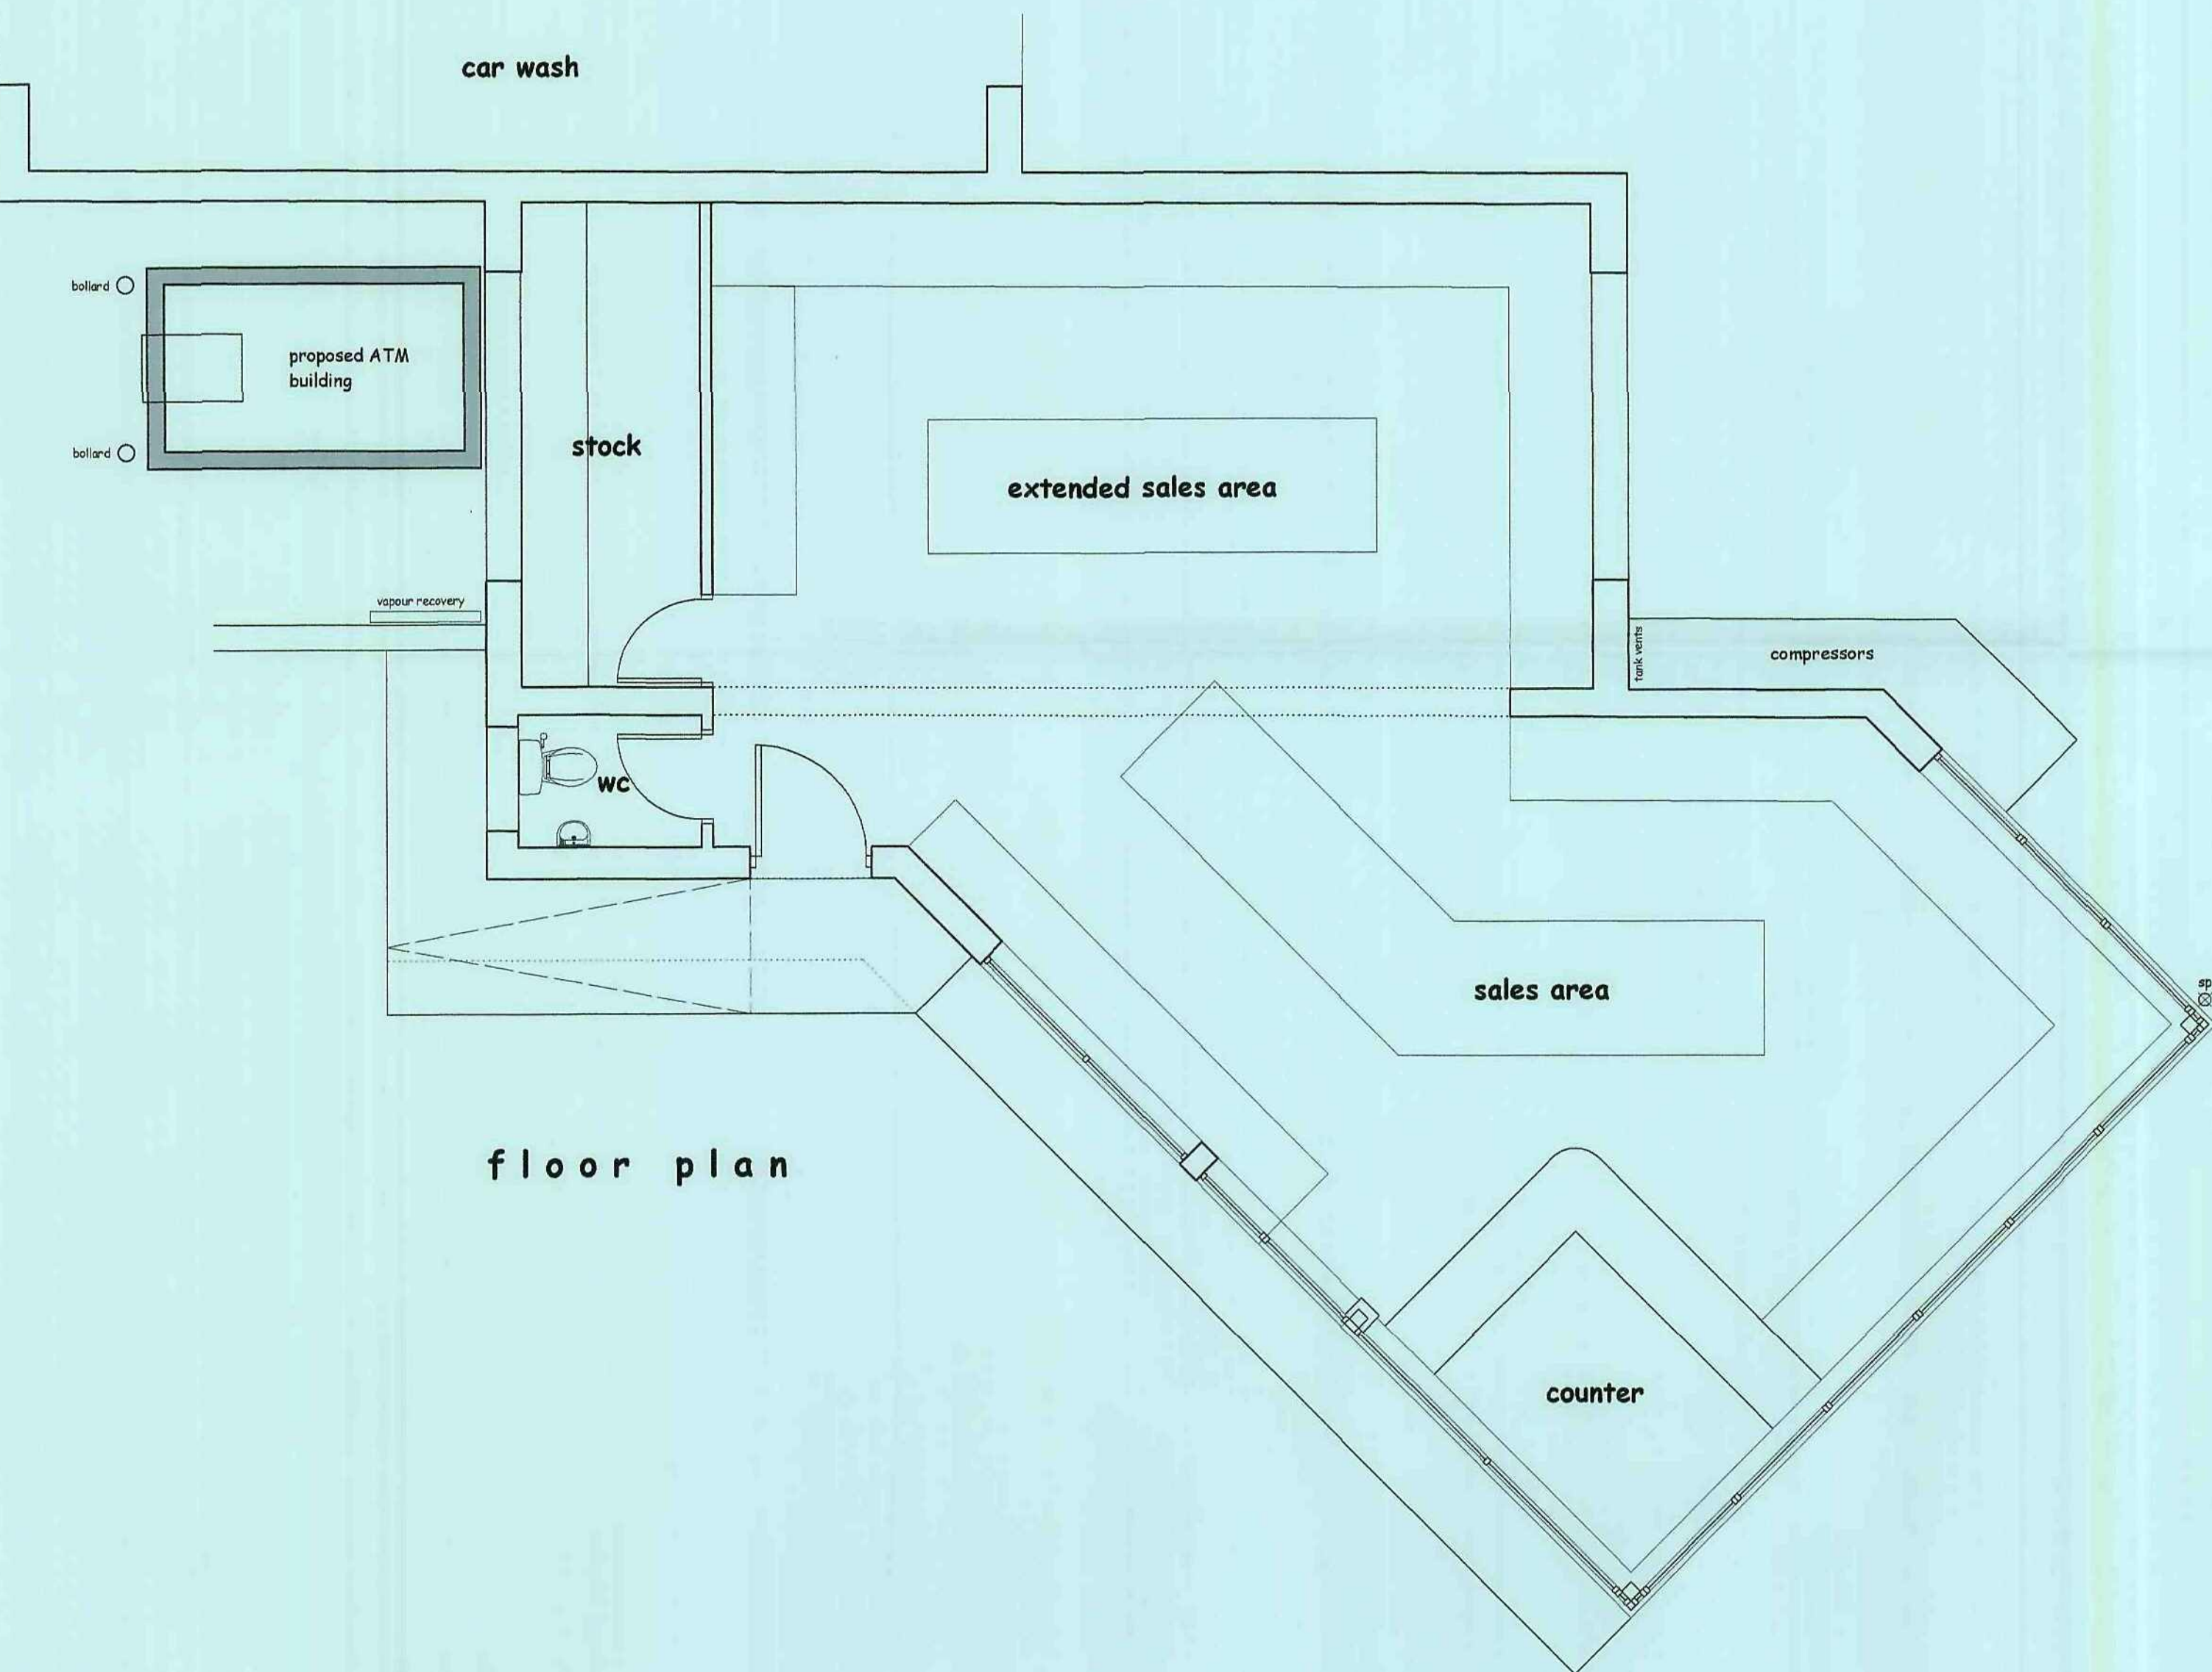

floor plan

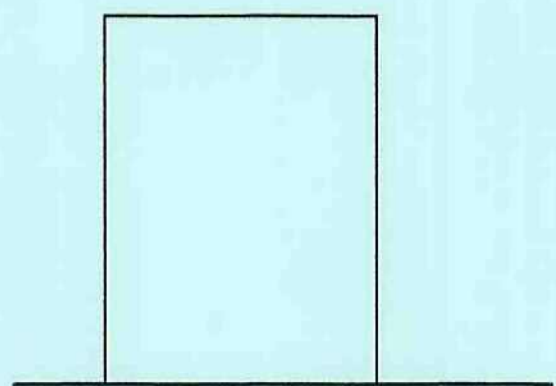

rear elevation

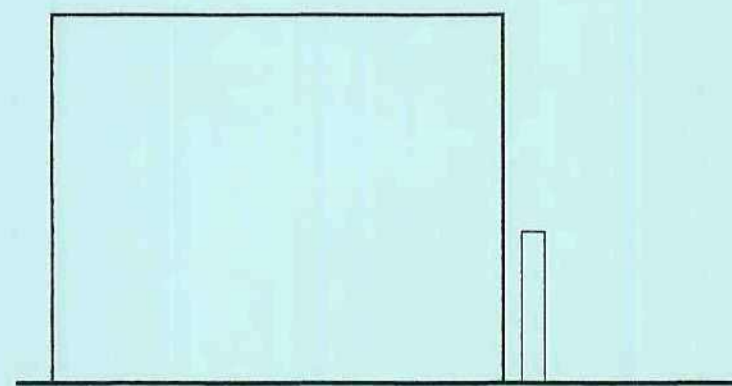

side elevation



location 1/1250

A1 landscape

tas design

21a Upper Lane
Emley
Huddersfield
HD8 9RH
t 01924-848250
m 07718-207605
e antstead@tiscali.co.uk

This drawing has been prepared specifically for the purpose of obtaining Planning Permission and/or Building Regulation Approval. Its suitability for other purposes without supplementary details and specifications cannot be guaranteed. The designer and/or Engineer are not responsible for the design and construction of the works shown on this drawing. The approved building contractor is solely responsible for the satisfactory and safe execution of the works to be carried out on site. The approved building contractor is solely responsible for all necessary propping & temporary support works as the works proceed. It is the responsibility of the building contractor to ensure that all necessary propping & temporary support works are in place prior to the commencement of the works. This drawing together with the design is the property and copyright of the originator and must not be reproduced without prior written permission.

project

proposed ATM installation
at Turnpike Filling Station Wakefield Road Barnsley

client

SK Fuel Ltd

drawing title

general arrangement as proposed

scale

1/50


date

January '12

drawing

11/04/10

rev

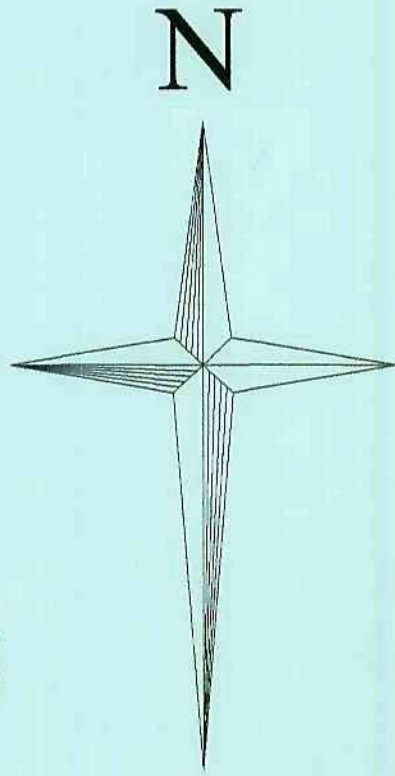

A2 landscape

tas design

21a Upper Lane
Emley
Huddersfield
HD8 9RH
t 01924-848250
m 07718-207605
e antstead@tiscali.co.uk

The drawing has been prepared specifically for the purpose of obtaining Planning Permission and/or Building Regulations approval to enable the client to proceed with the proposed development. The drawing is not to be used for any other purpose without the written consent of the author. 

project

proposed ATM installation
at Turnpike Filling Station Wakefield Road Barnsley

client

SK Fuel Ltd

drawing title

site plan

scale

1/200

date

May '11

drawing

11/04/05

rev

A



Rev A (18/01/12) ATM building added