




FRONT ELEVATION




SIDE ELEVATION



REAR ELEVATION

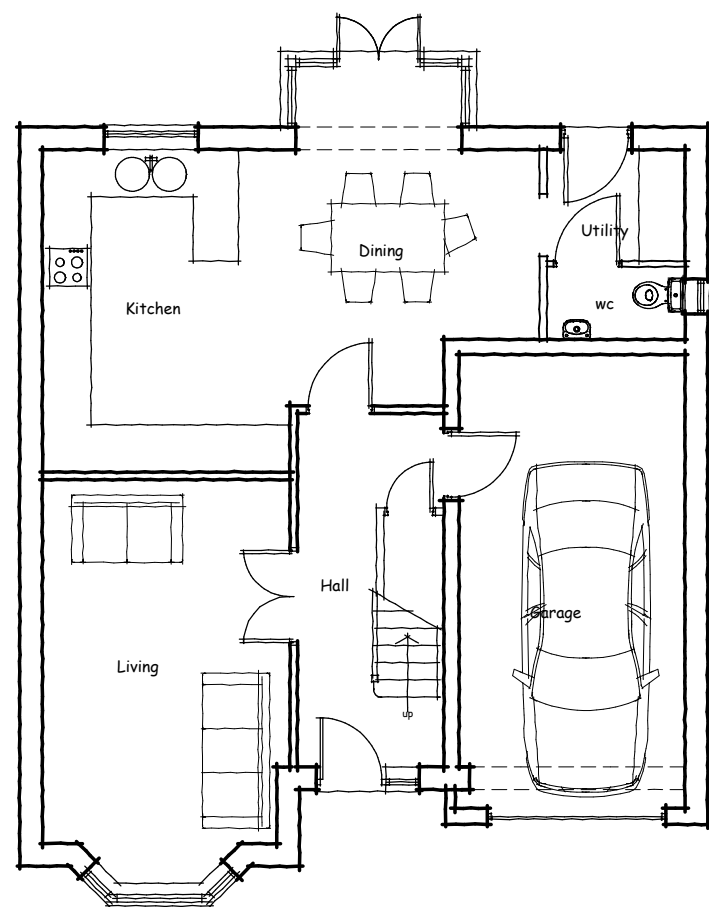

GROUND FLOOR PLAN

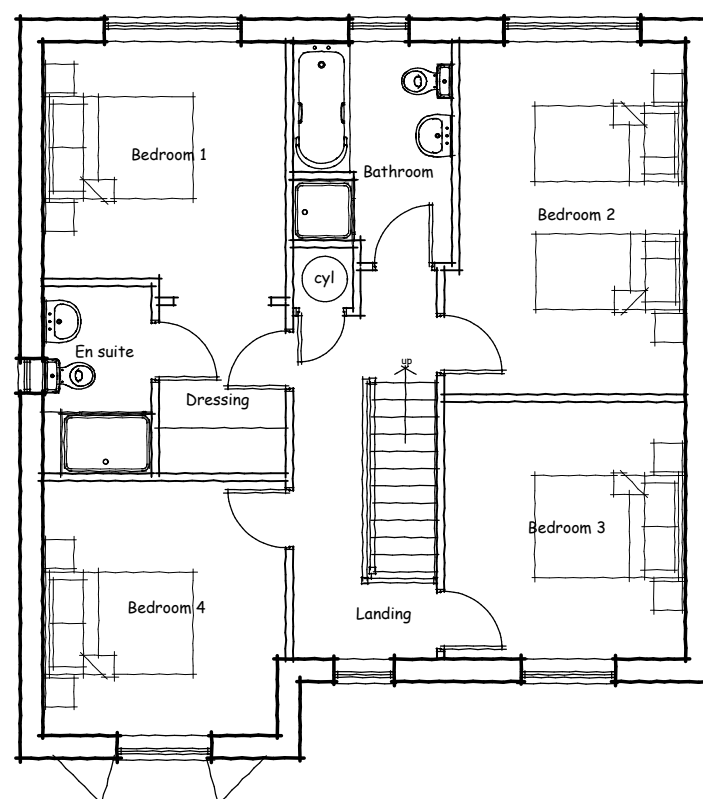

FIRST FLOOR PLAN



SIDE ELEVATION



Harron Homes Limited
 Colton House
 Temple Point
 Bullerthorpe Lane
 Leeds
 LS15 9JL

Tel: 0113 2044670
 Fax: 0113 204 4677
 Web: www.harronhomes.co.uk

DRAWING TITLE :

'The Tonbridge'
 Brick Planning Drawing
 (4 bed 2 storey house)

REV	DATE	AMENDMENT
-	-	-



SCALE: 1 : 100 @ A3

DRAWN: HH

CHECKED: -

DATE: JULY 2014

DWG NO. P.57.00

REV. -