


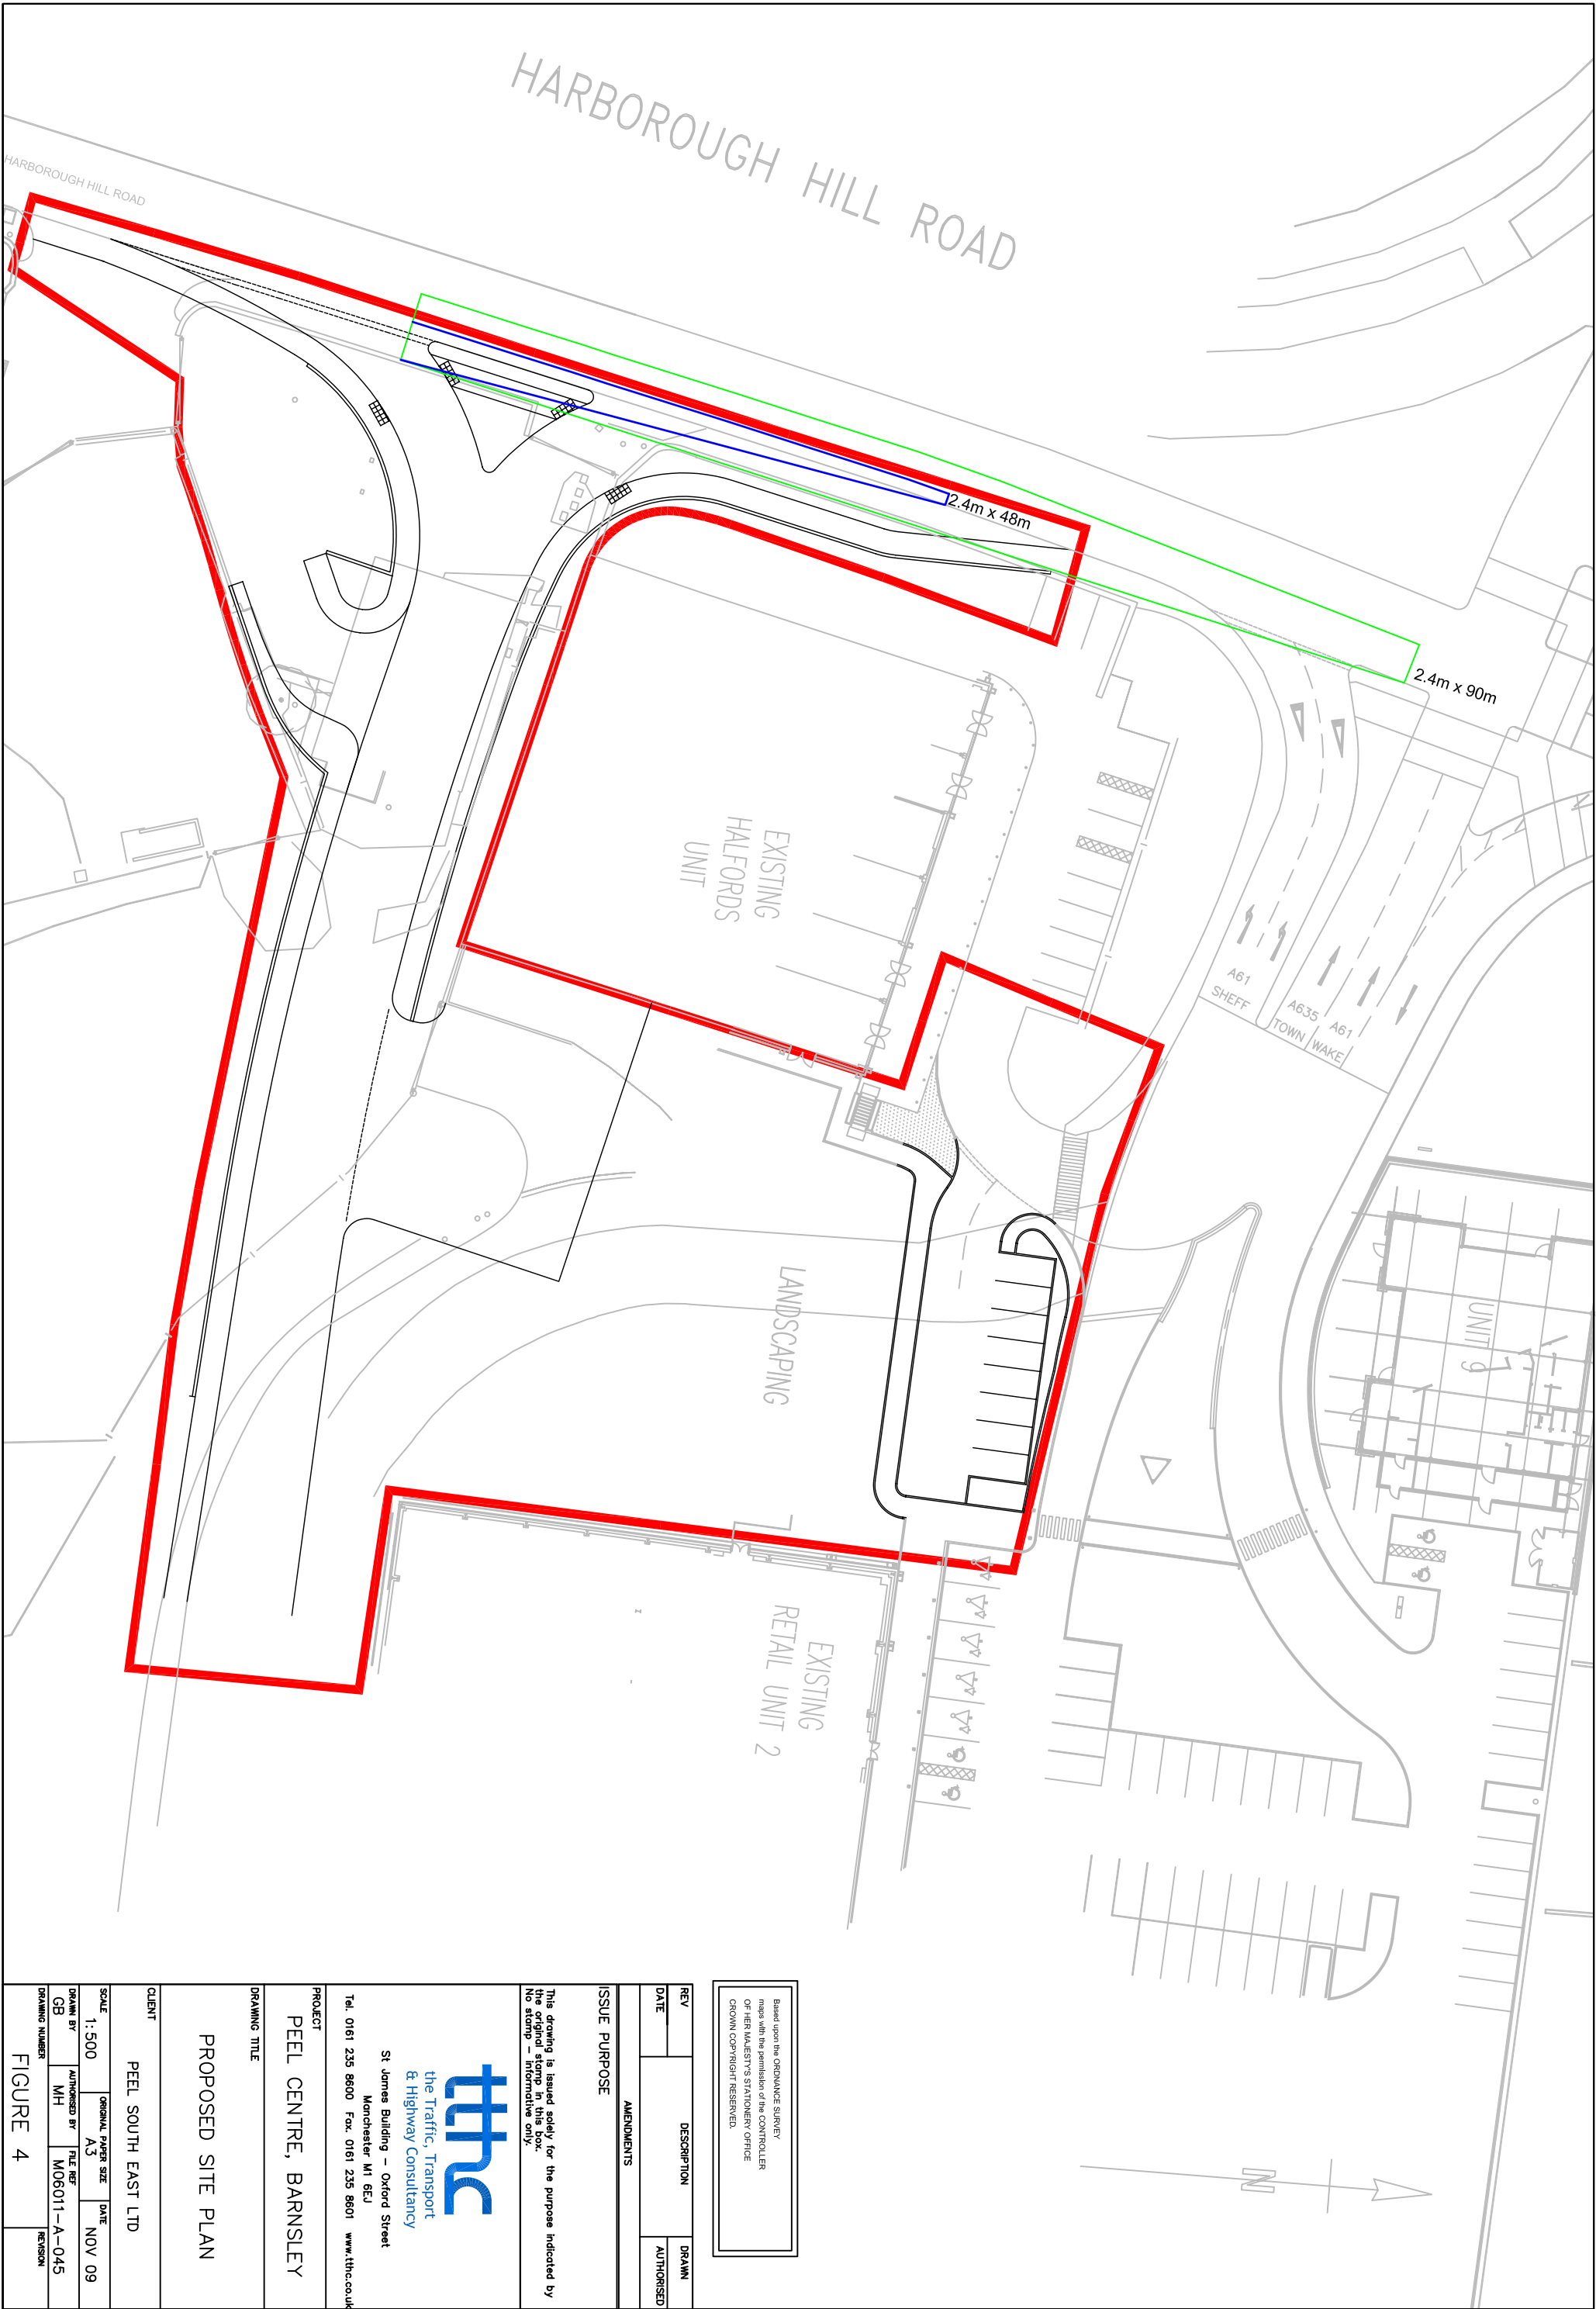

Based upon the ORDNANCE SURVEY
maps with the permission of the CONTROLLER
OF HER MAJESTY'S STATIONERY OFFICE
CROWN COPYRIGHT RESERVED.

REV	DESCRIPTION	DRAWN
DATE	AMENDMENTS	AUTHORISED
ISSUE PURPOSE		
This drawing is issued solely for the purpose indicated by the issue purpose. It is not to be used for any other purpose. No stamp - informative only.		

thnc
the Traffic, Transport
& Highway Consultancy
St James Building - Oxford Street
Manchester M1 6EU
Tel. 0161 235 8600 Fax. 0161 235 8601 www.thnc.co.uk

PROJECT			
PEEL CENTRE, BARNSELEY			
DRAWING TITLE			
PROPOSED SITE PLAN			
CLIENT			
PEEL SOUTH EAST LTD			
SCALE	ORIGINAL PAPER SIZE	DATE	
1:500	A3	NOV 09	
DRAWN BY	AUTHORISED BY	FILE REF	
GB	MH	M06011-A-045	
DRAWING NUMBER	REVISION		
FIGURE 4			