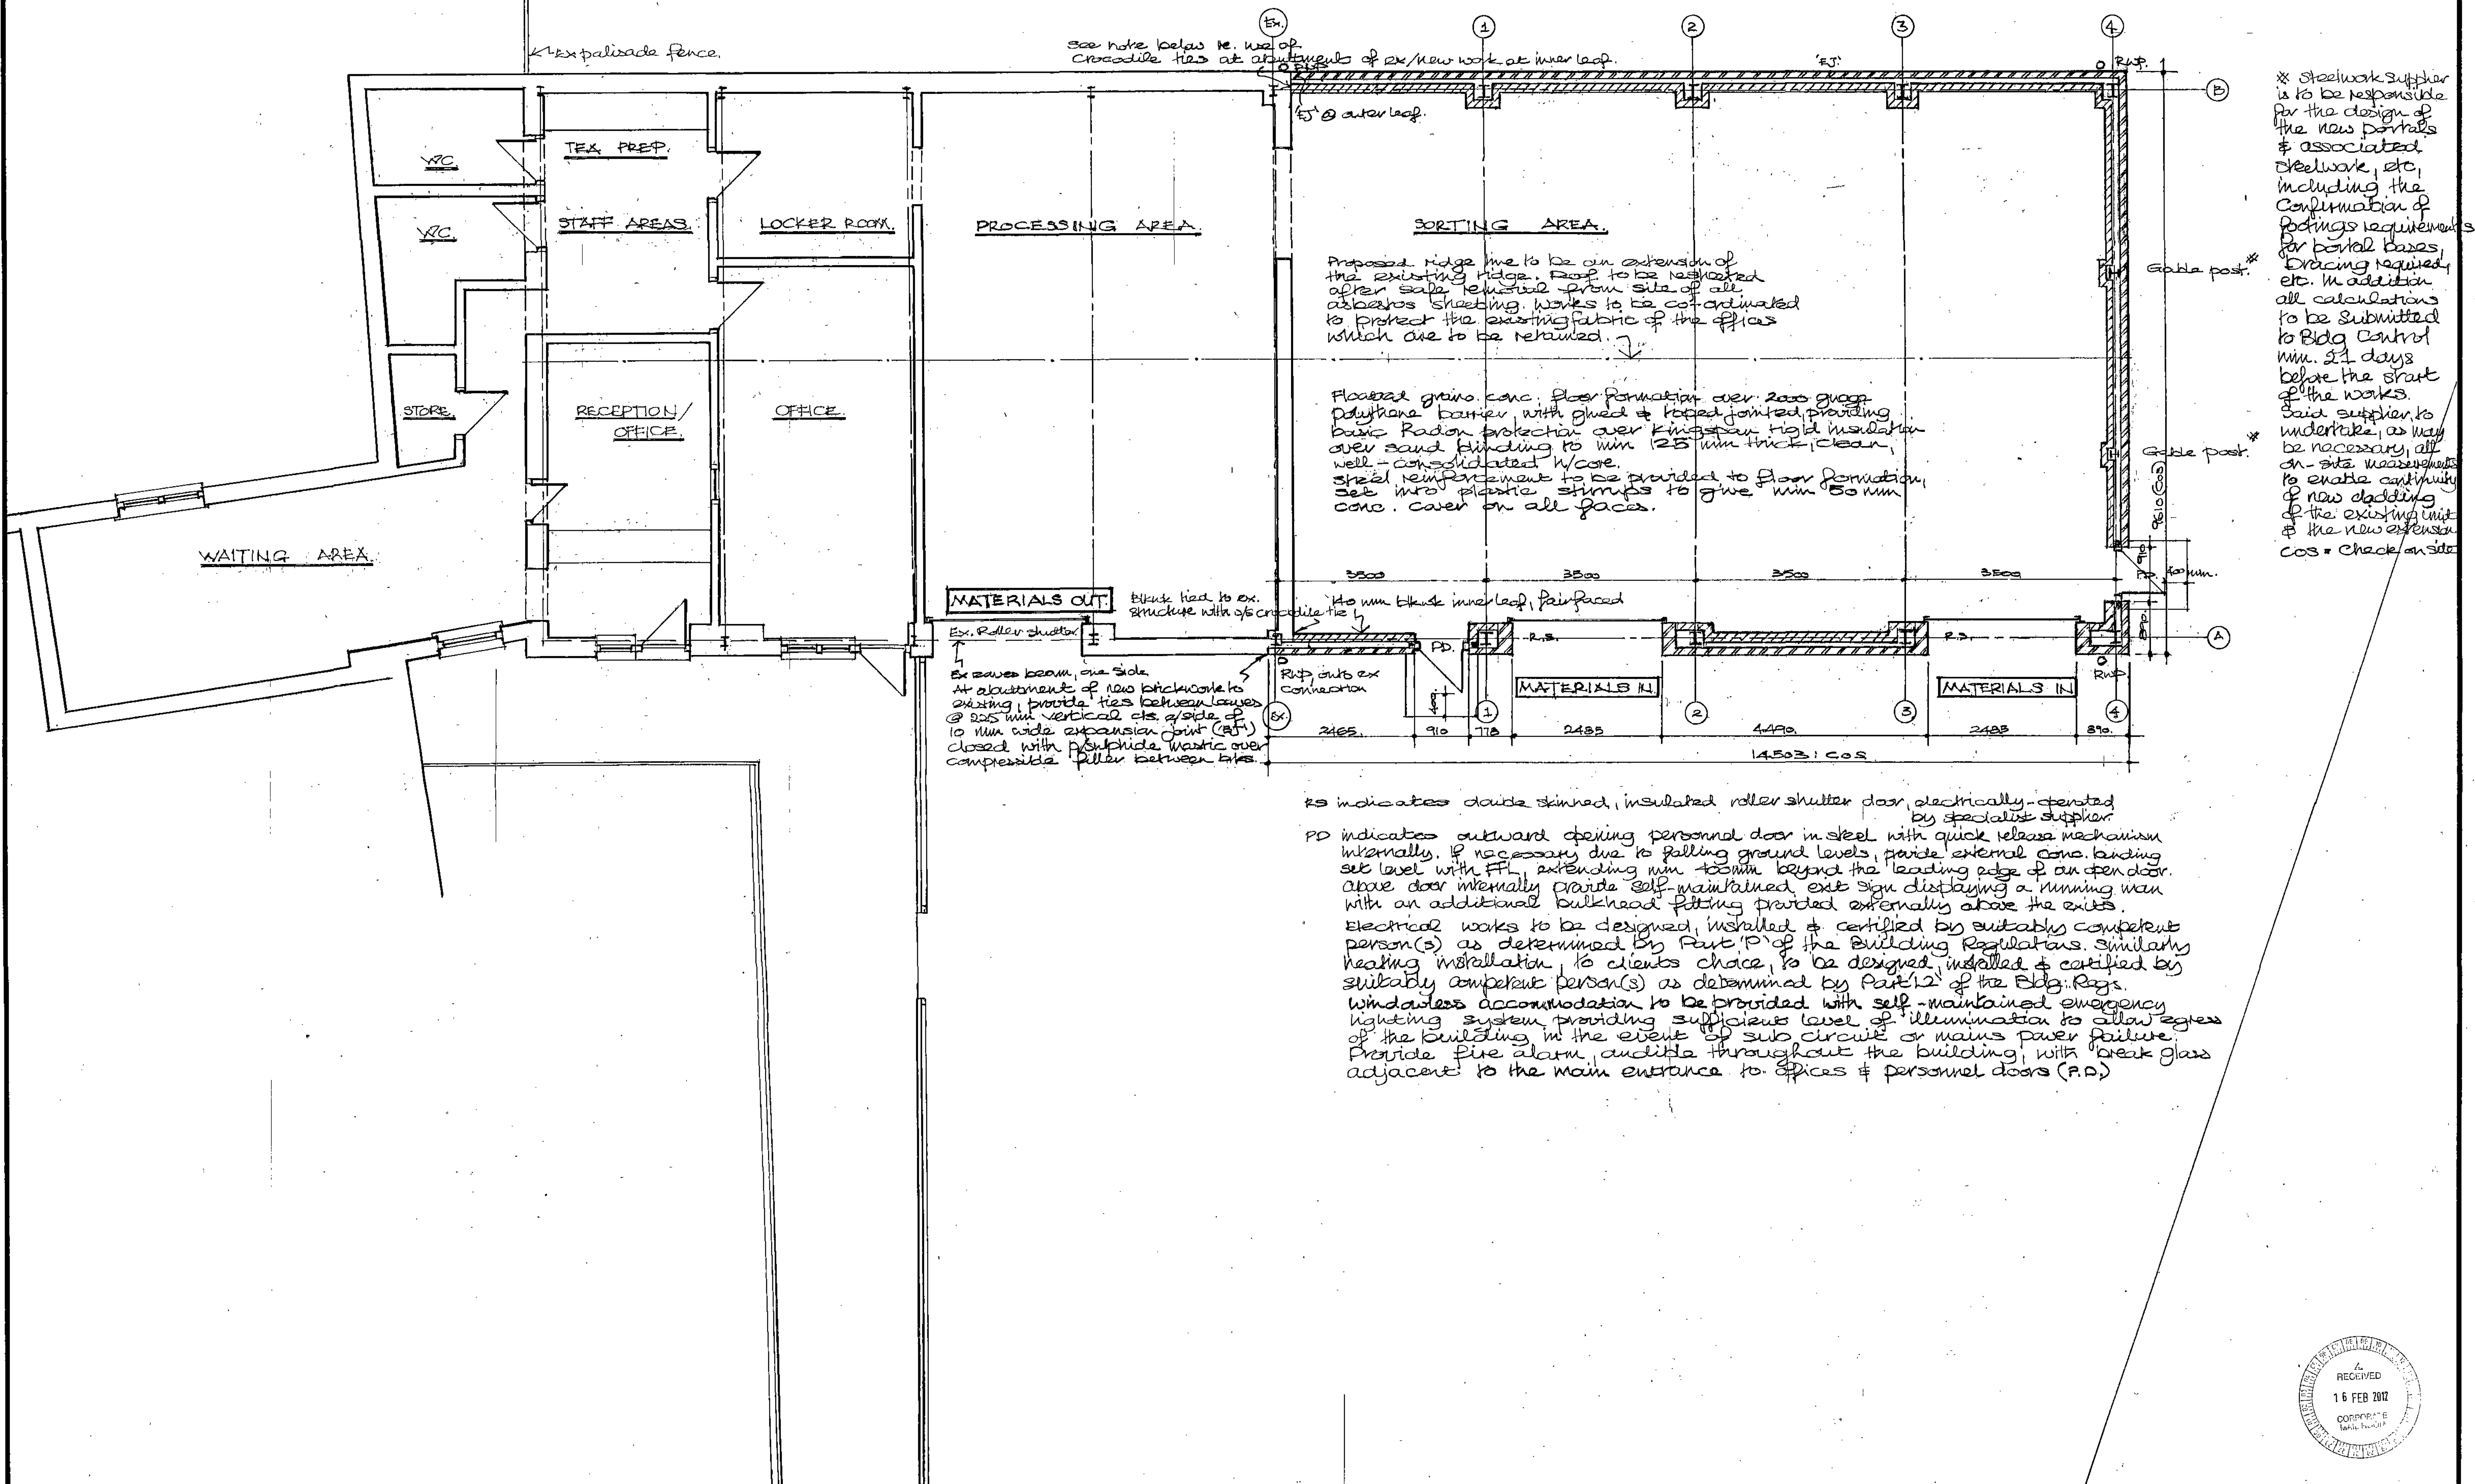



Hylo Design: architect / designer

50, Church Street, Brierley, Nr. Barnsley, South Yorkshire. S72 9HT
Fax / Telephone No: 01226 713427


HEATHERBANK H0209

REVISIONS			
Ref:	Description	Date	Ref:
A	Change of title / area activities identified	3.2.12	

Client	MR. A. WHITTAKER		Drawn	JST.	Date	OCT'11.
Project	CHANGE OF USE AND EXTENSION / REFURBISHMENT AT No. 95A, HIGH ST, GRIMETHORPE, S72 7ED		Checked		Scale	1-50.
Title	PROPOSED PLAN 1		Project Ref.	AW7 / G.		
			Drawing No.	3/A.		

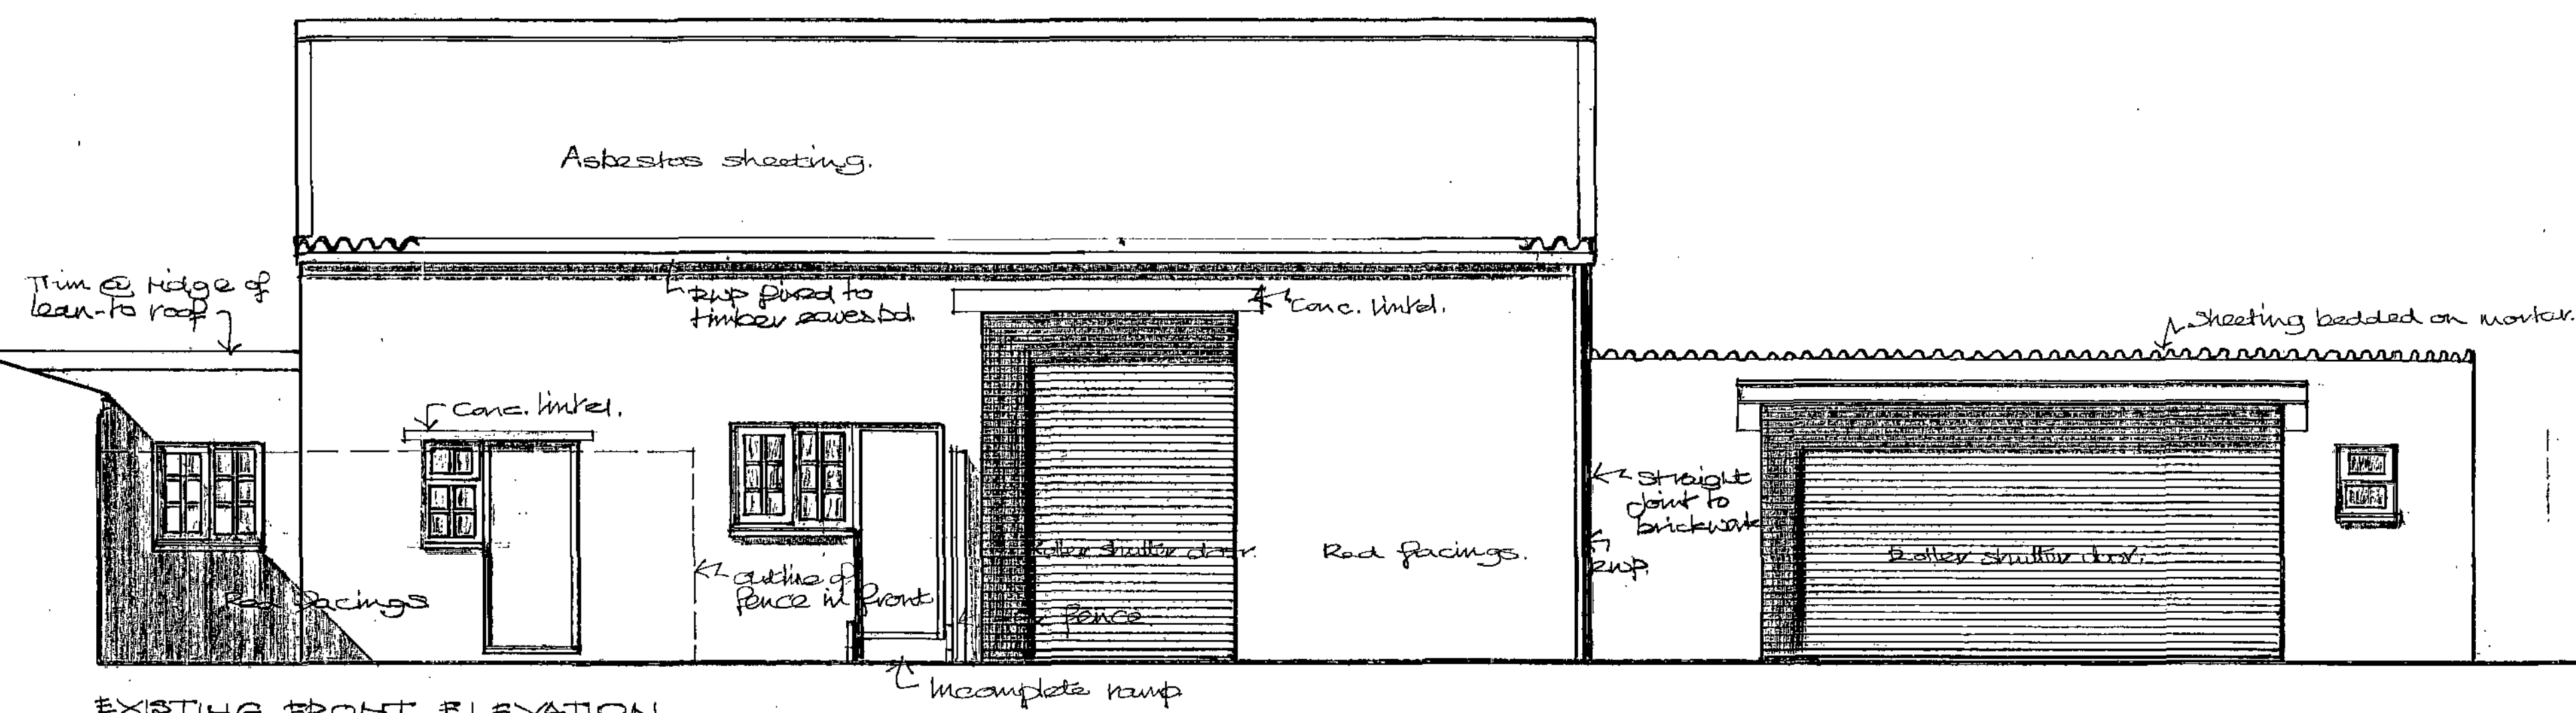


EXISTING FRONT ELEVATION



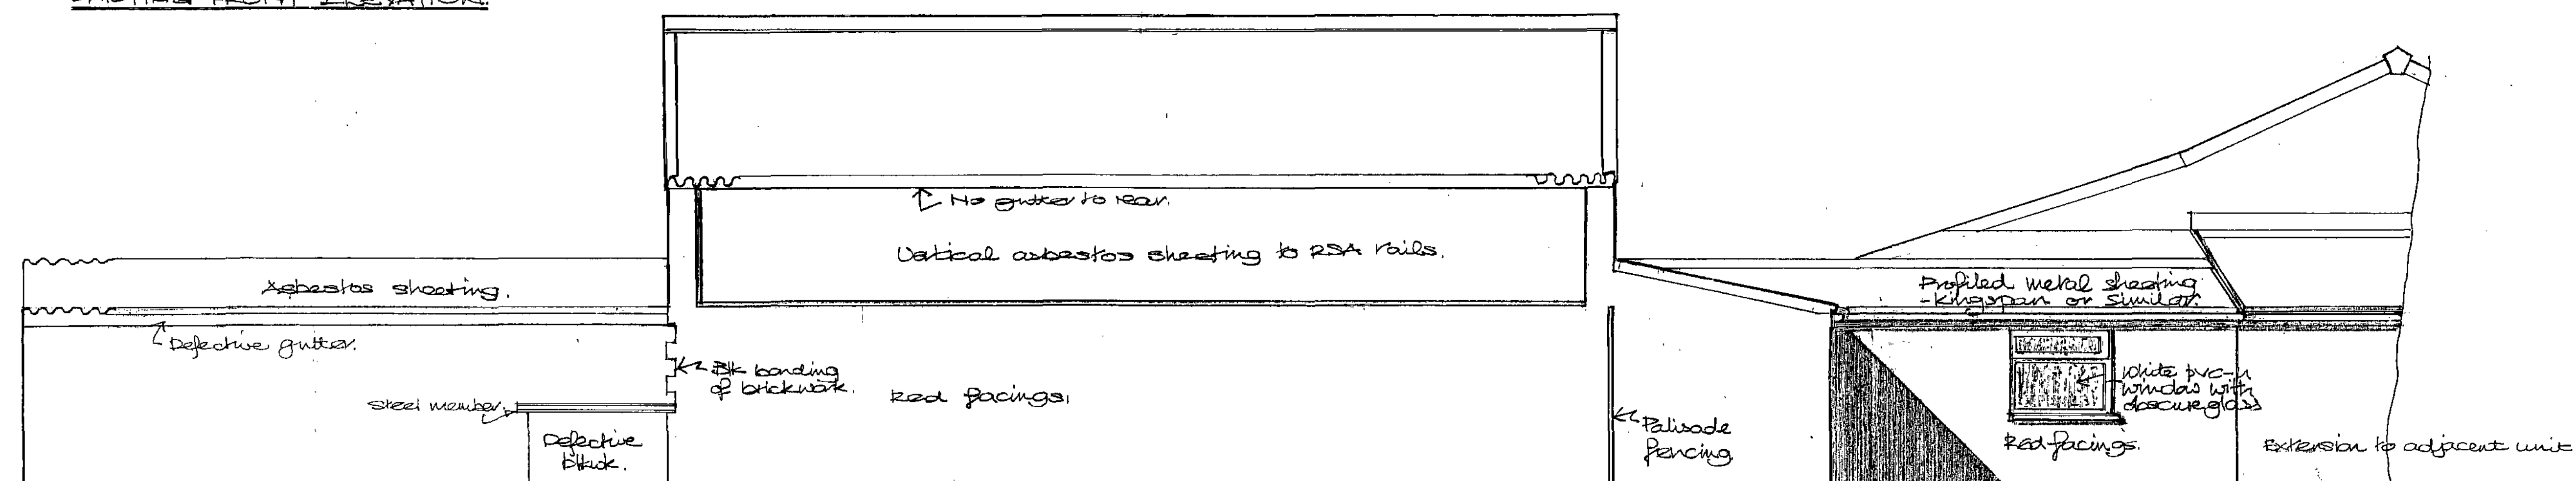


EXISTING REAR ELEVATION

EXISTING SIDE ELEVATION:

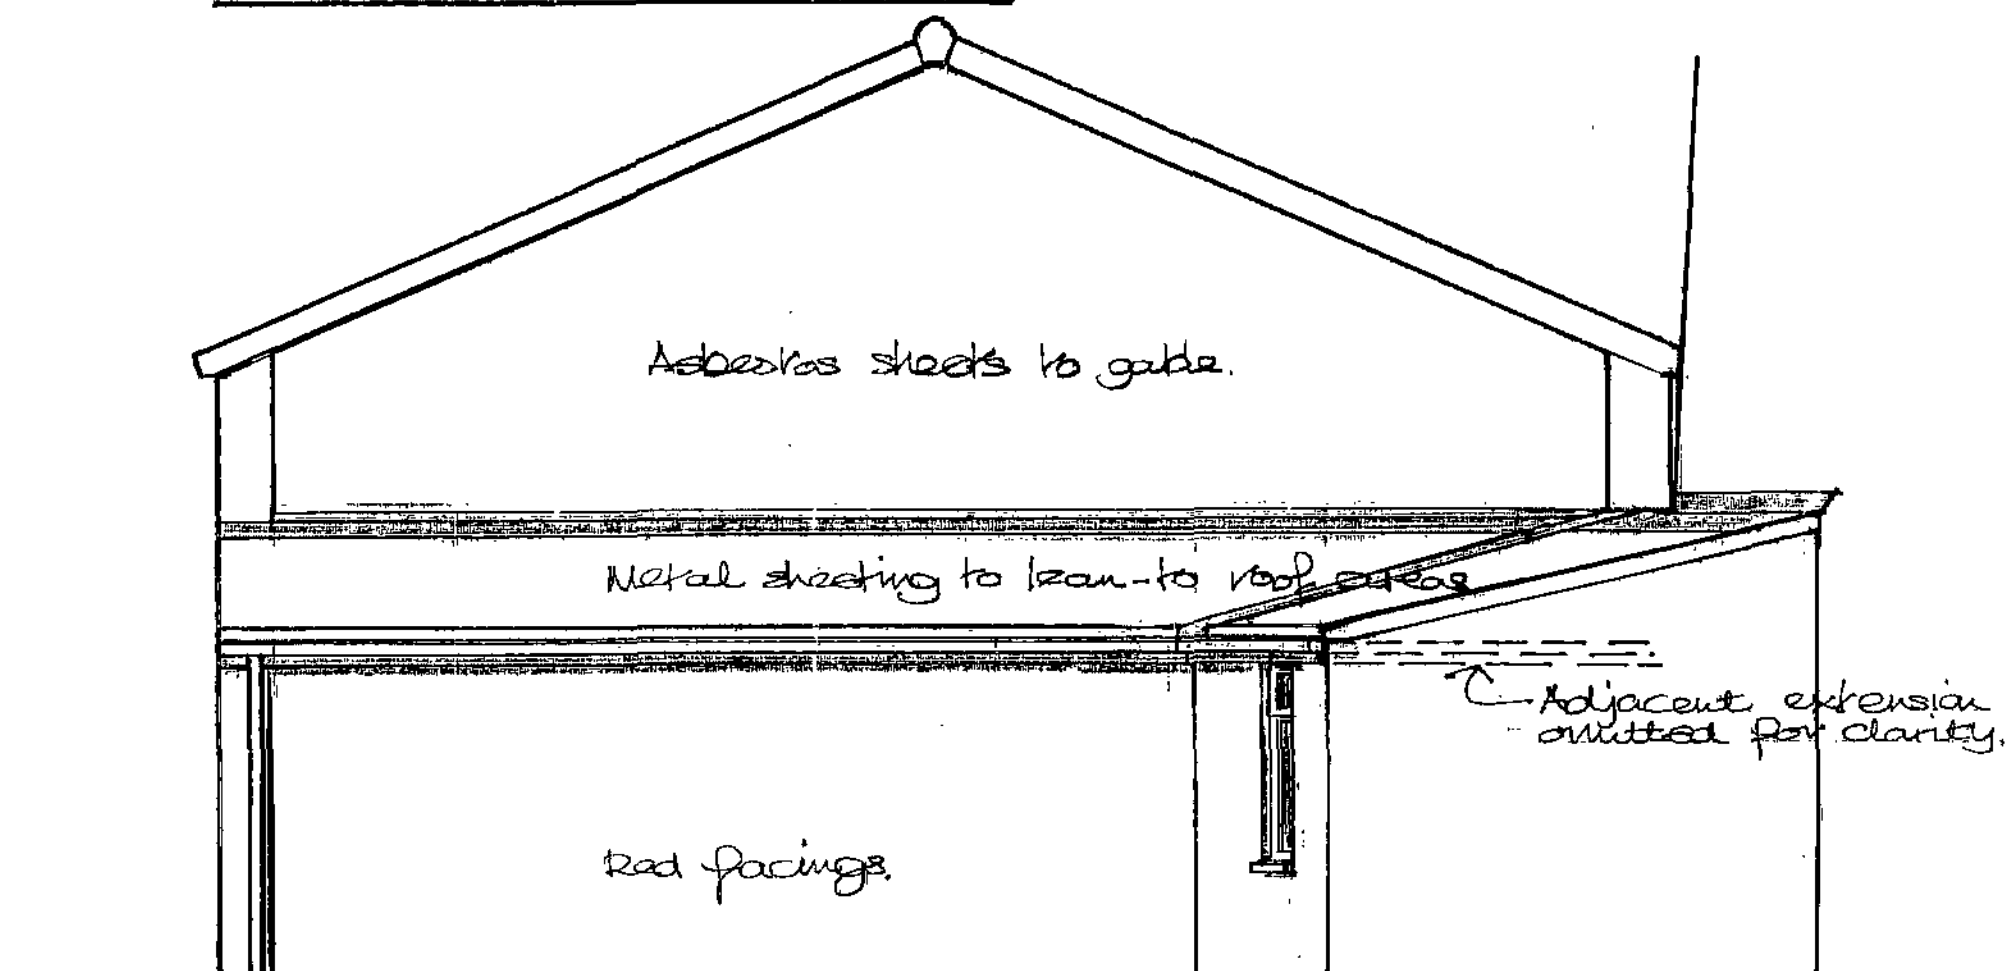

EXISTING END ELEVATION:

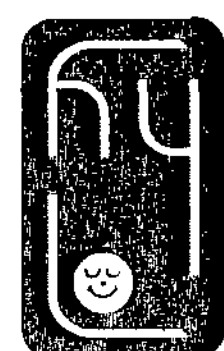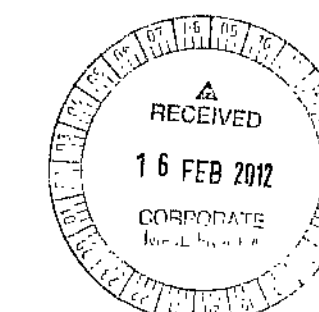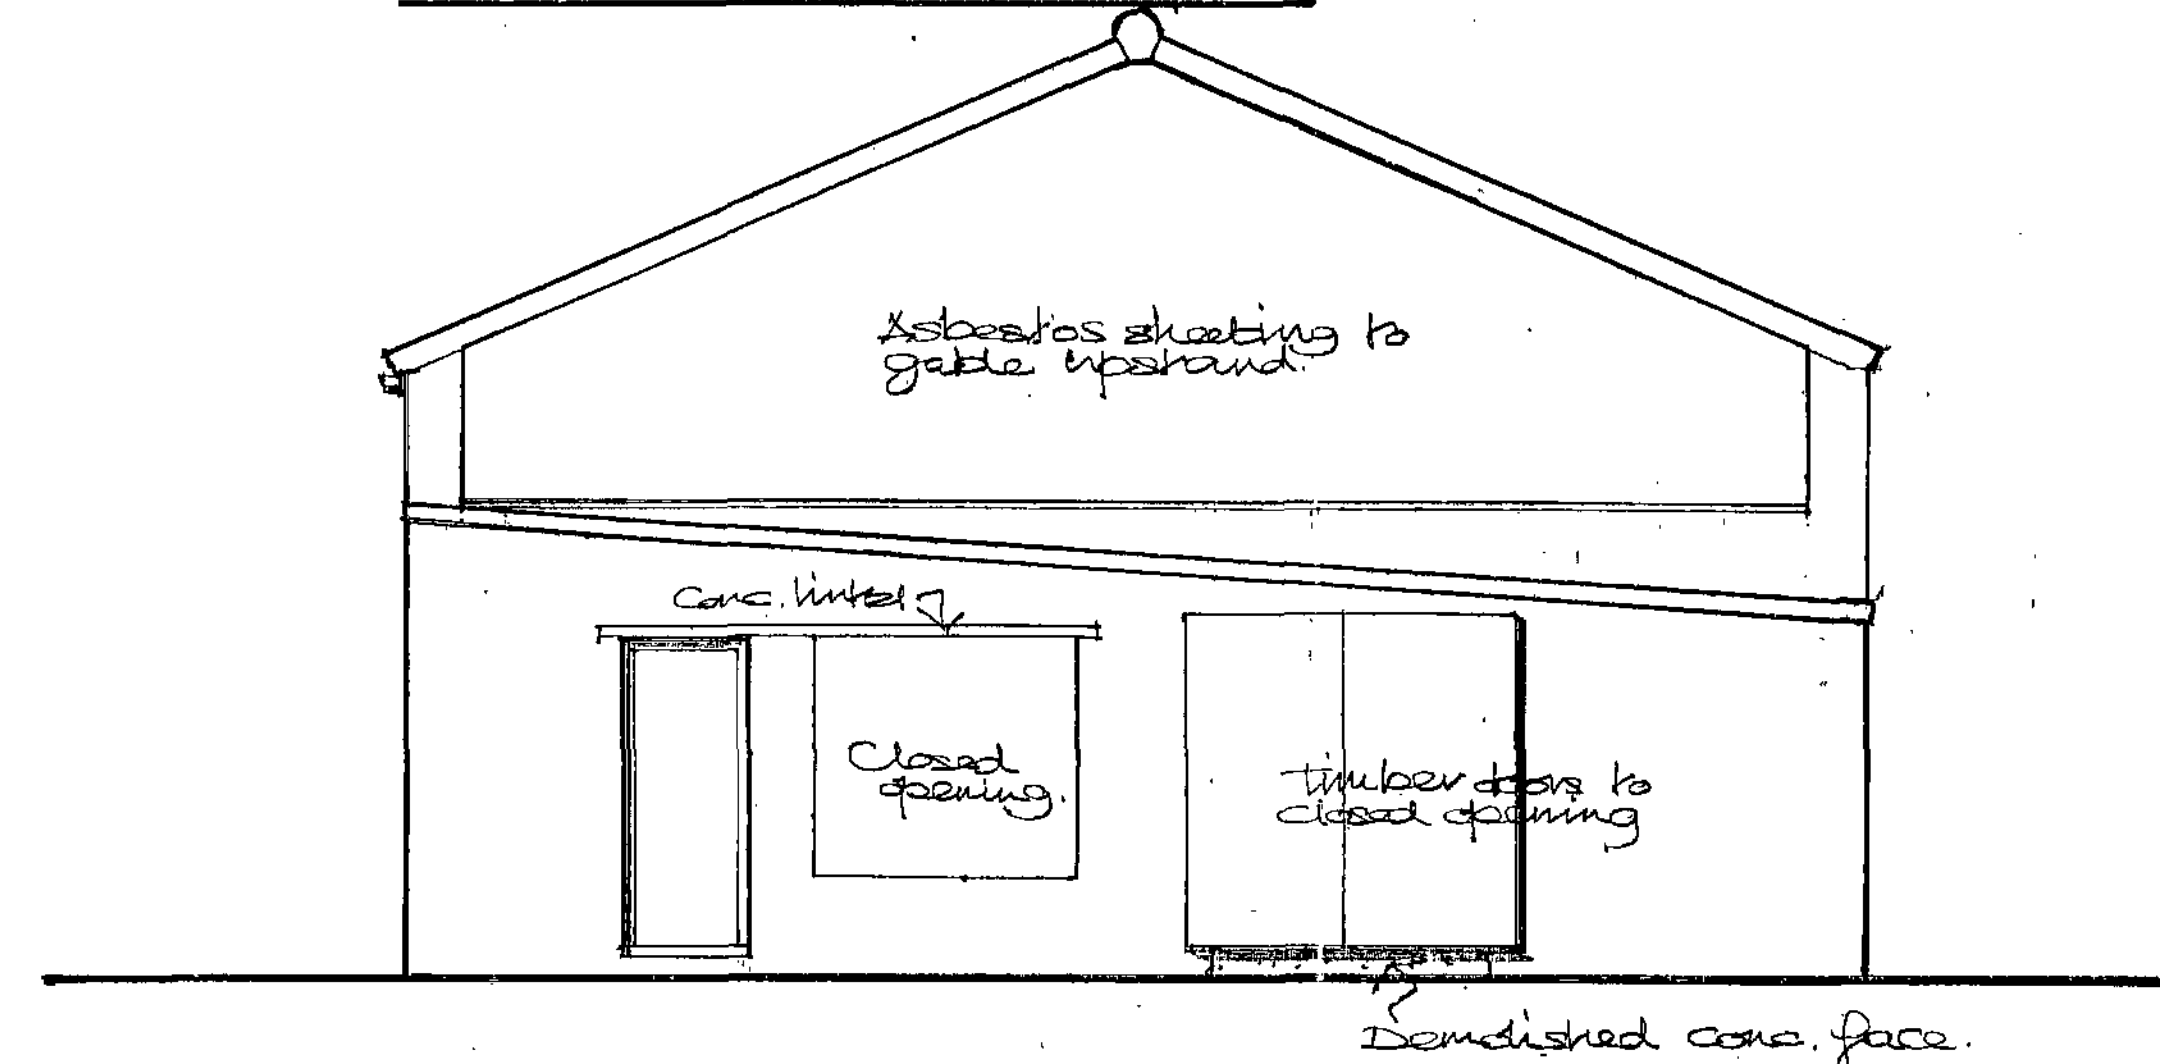


Hylo Design: architect / designer

50, Church Street, Brierley, Nr. Barnsley, South Yorkshire. S72 9HT
Fax / Telephone No: 01226 713427

REVISIONS








Ref.	Description	Date	Ref.	Description	Date
A	Change of title	13.2.12			

Client	MR. A. KHATTAKAR.	Drawn	Jot.	Date	09/11
Project	CHANGE OF USE AND EXTENSION/REFURBISHMENT AT NO 50A, HIGH ST, GRIMETHORPE, S72 9HT	Checked		Scale	1:50
Title	EXISTING ELEVATIONS.	Project Ref.	A10/G.	Project Ref.	
Drawing No.	2/A.				

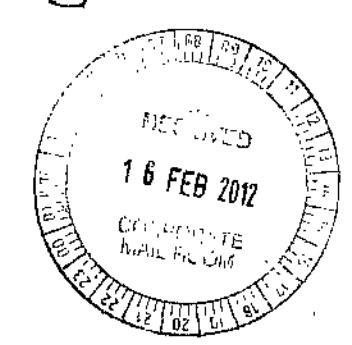

PROPOSED FRONT ELEVATION:

Translucent sheeting panels to be lapped to main roofing sheeting & to be double-skinned/sealed. To be self extinguishing grade.

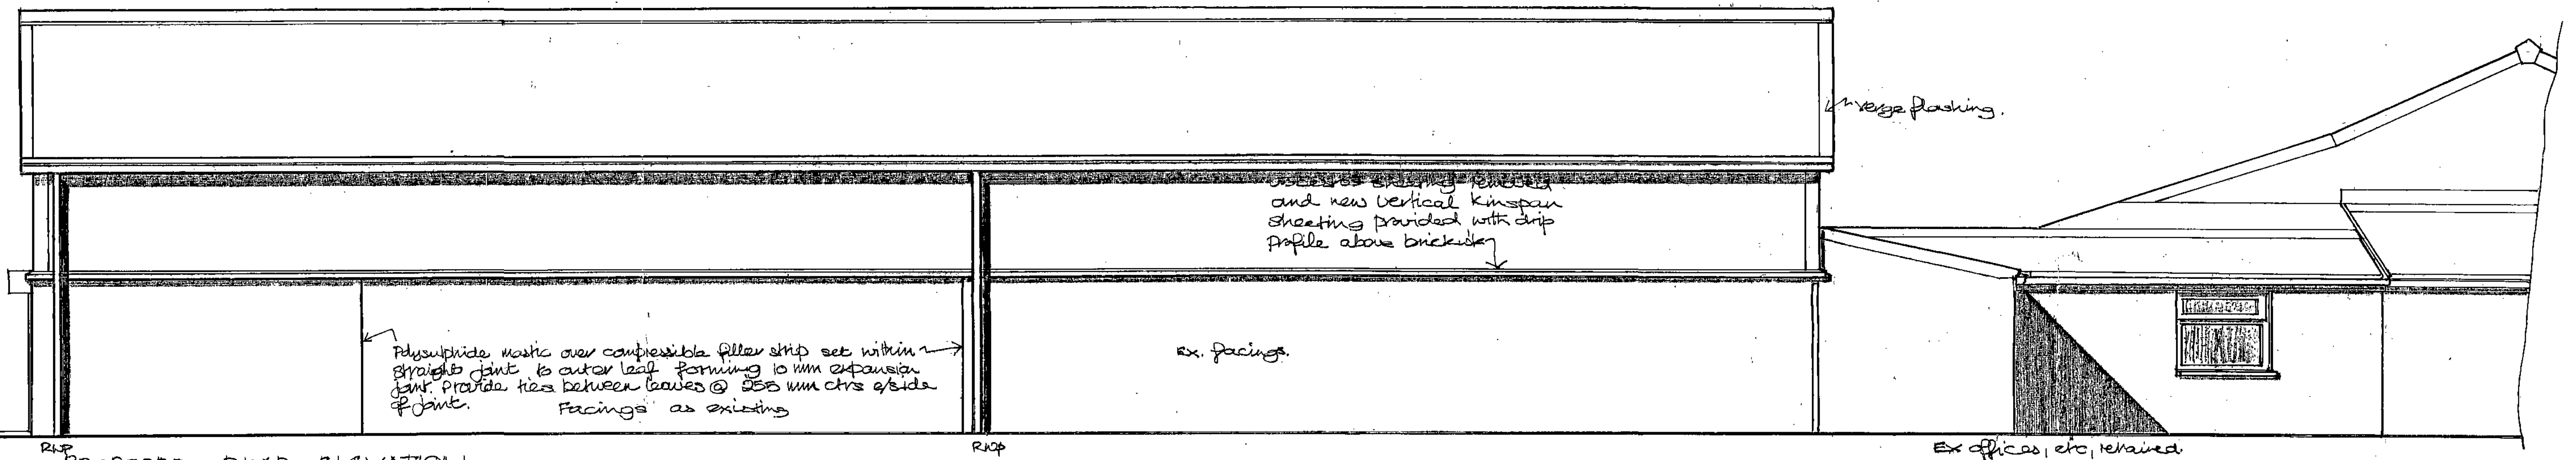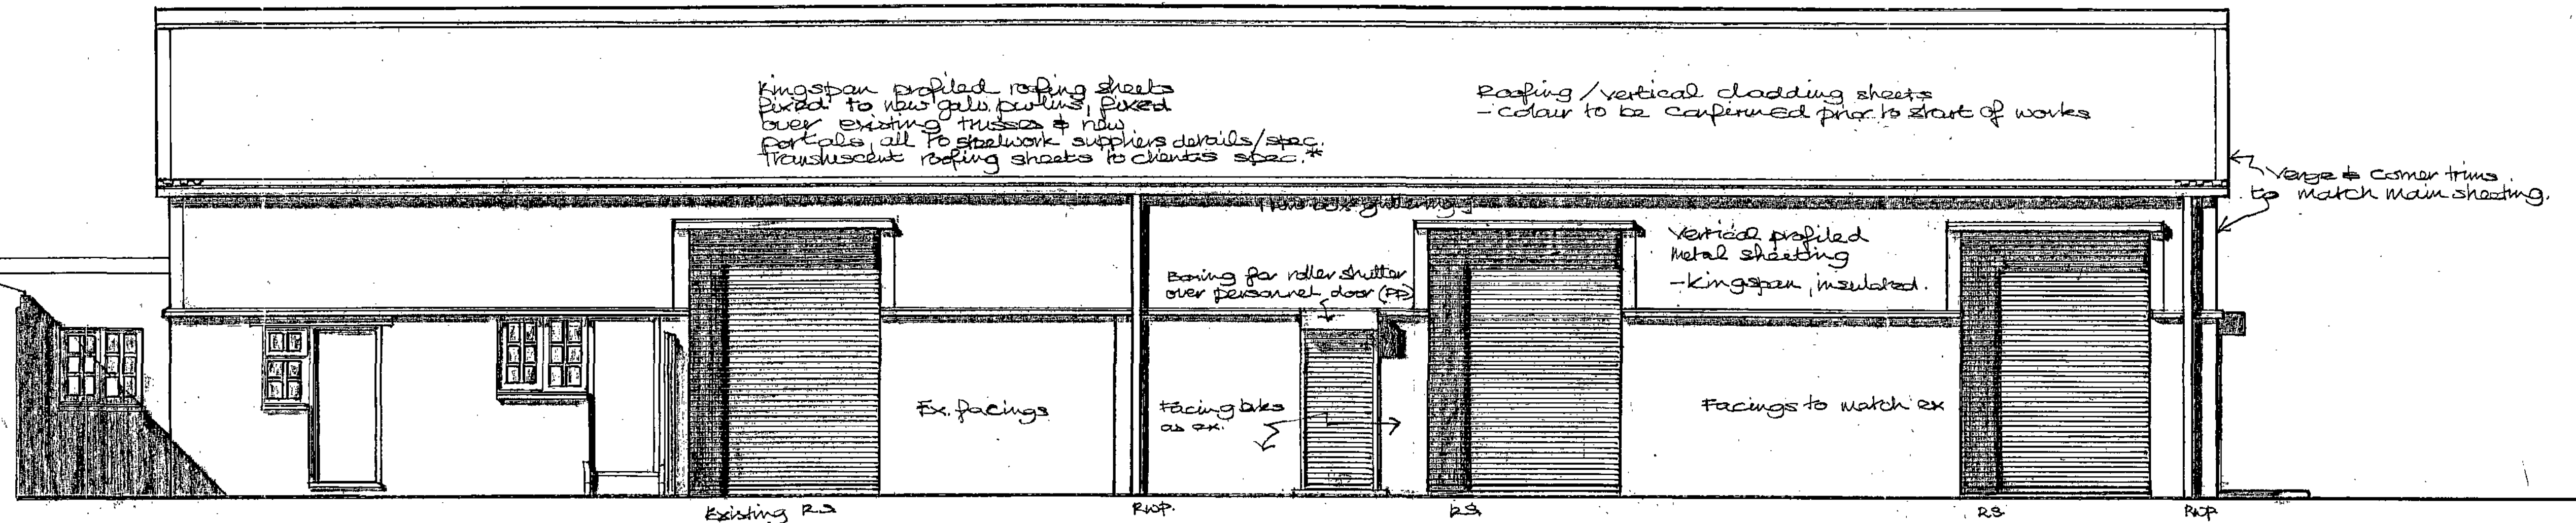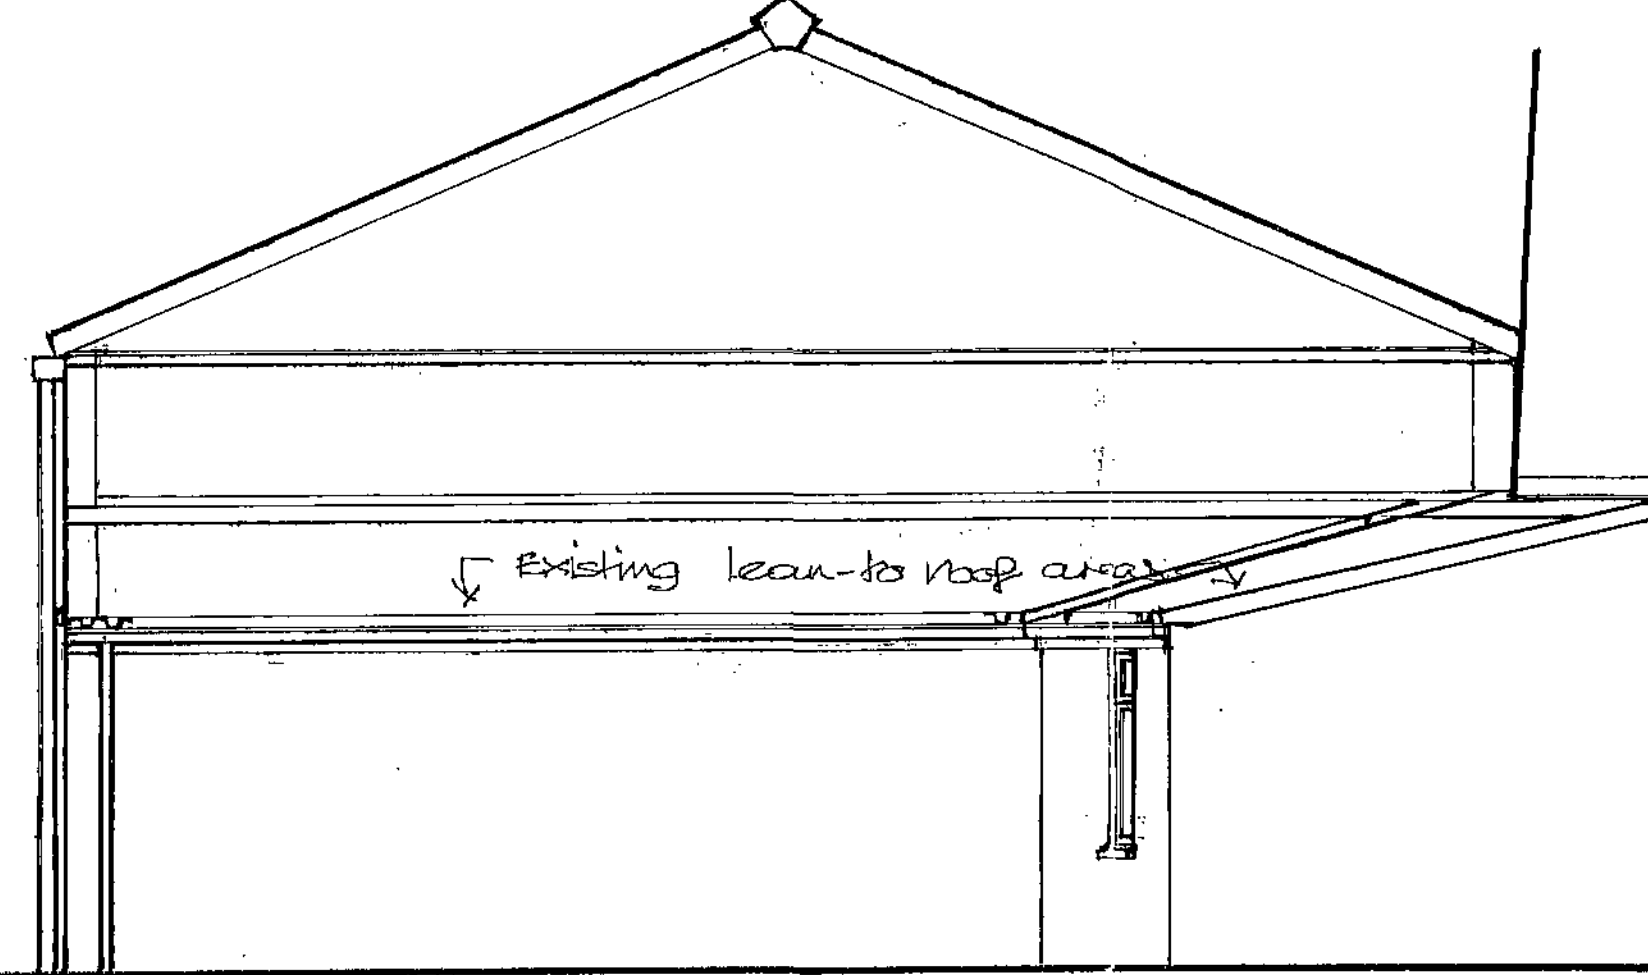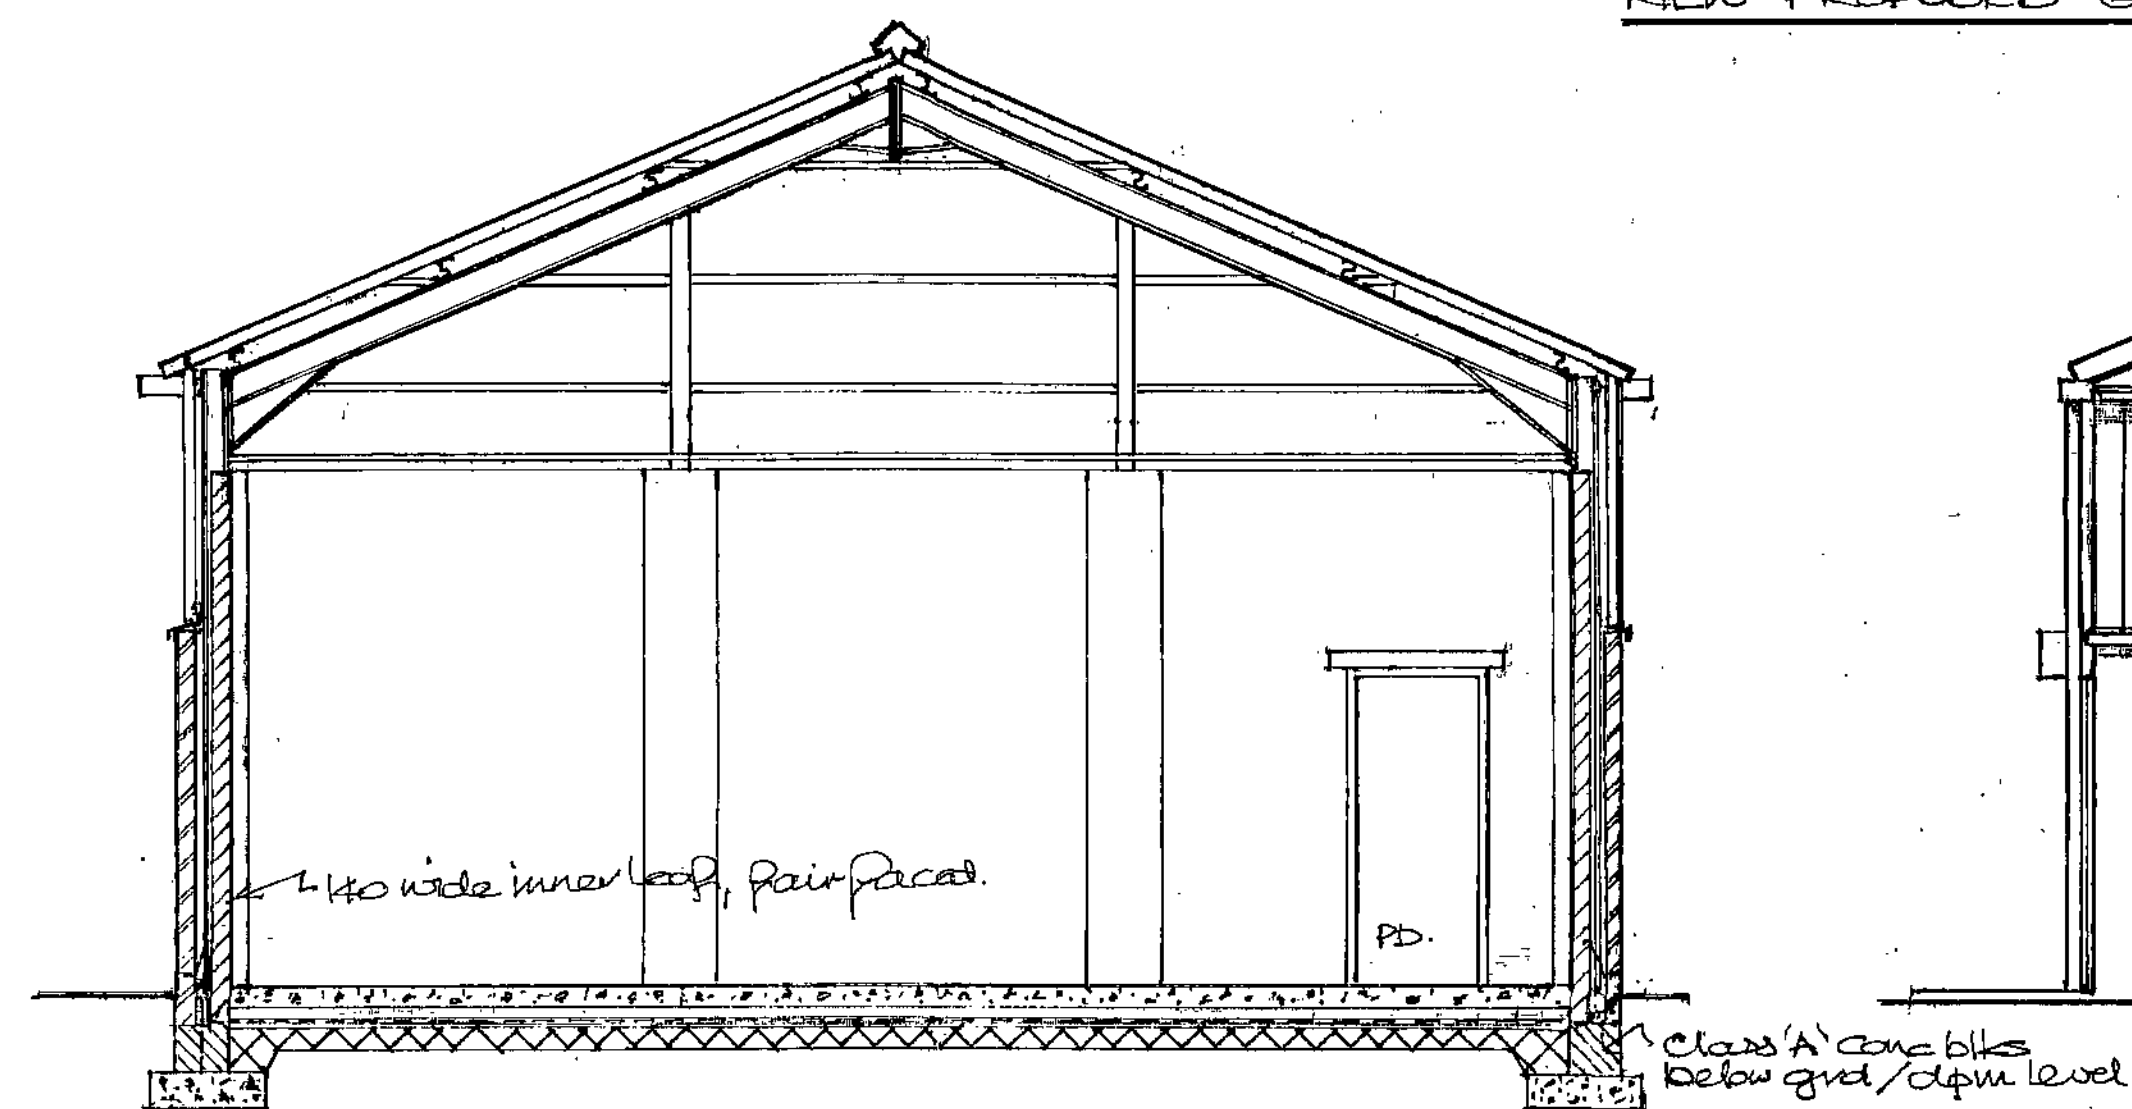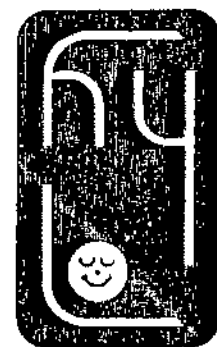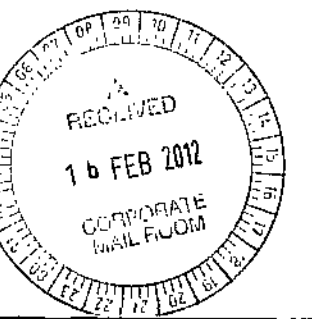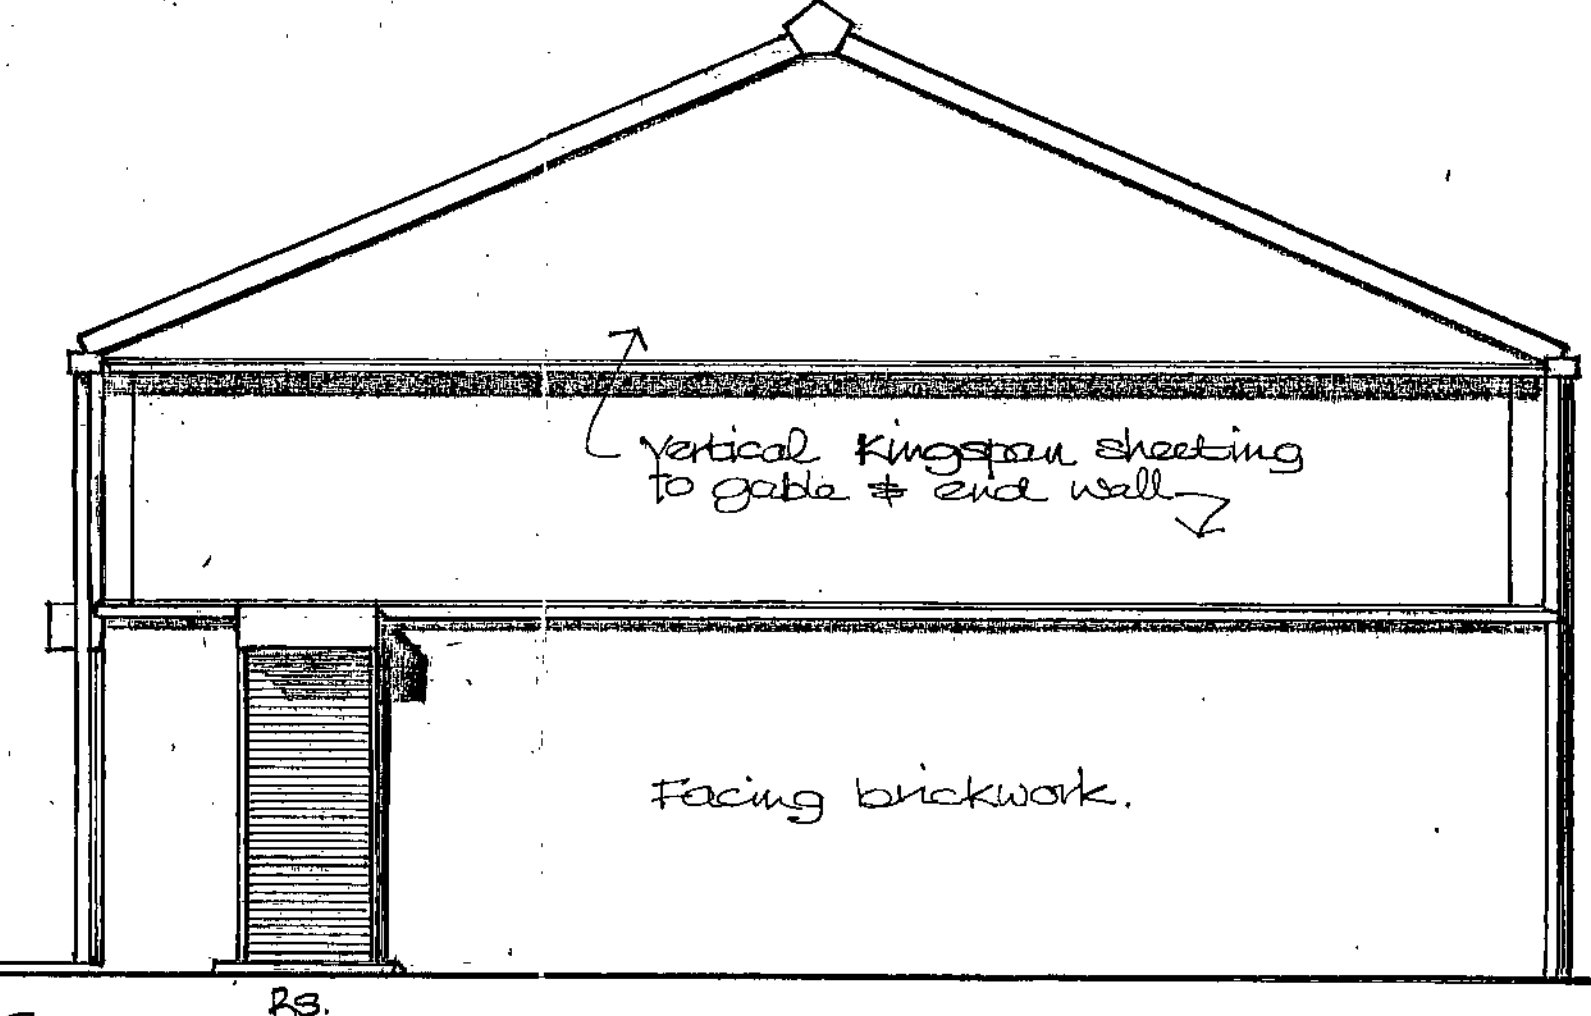PROPOSED REAR ELEVATION:PROPOSED SIDE ELEVATION:OUTLINE SECTION TWO EXTENSION:NEW PROPOSED GABLE ELEVATION:

Hylo Design: architect / designer

50, Church Street, Brierley, Nr. Barnsley, South Yorkshire. S72 9HT
Fax / Telephone No: 01226 713427

HEATHERBANK H208

REVISIONS

Ref.	Description	Date	Ref.	Description	Date
A	Change of title	13.2.12			

Client	MR. A. WHITTAKER.	Drawn	JST.	Date	OCT '11.
Project	CHANGE OF USE AND EXTENSION/REFURBISHMENT AT No. 95A, HIGH ST, GRIMETTER, S72 7BD.	Checked		Scale	1:50.
Title	PROPOSED ELEVATIONS/SECTION	Project Ref.			AW/G.
		Drawing No.			4.1A.