


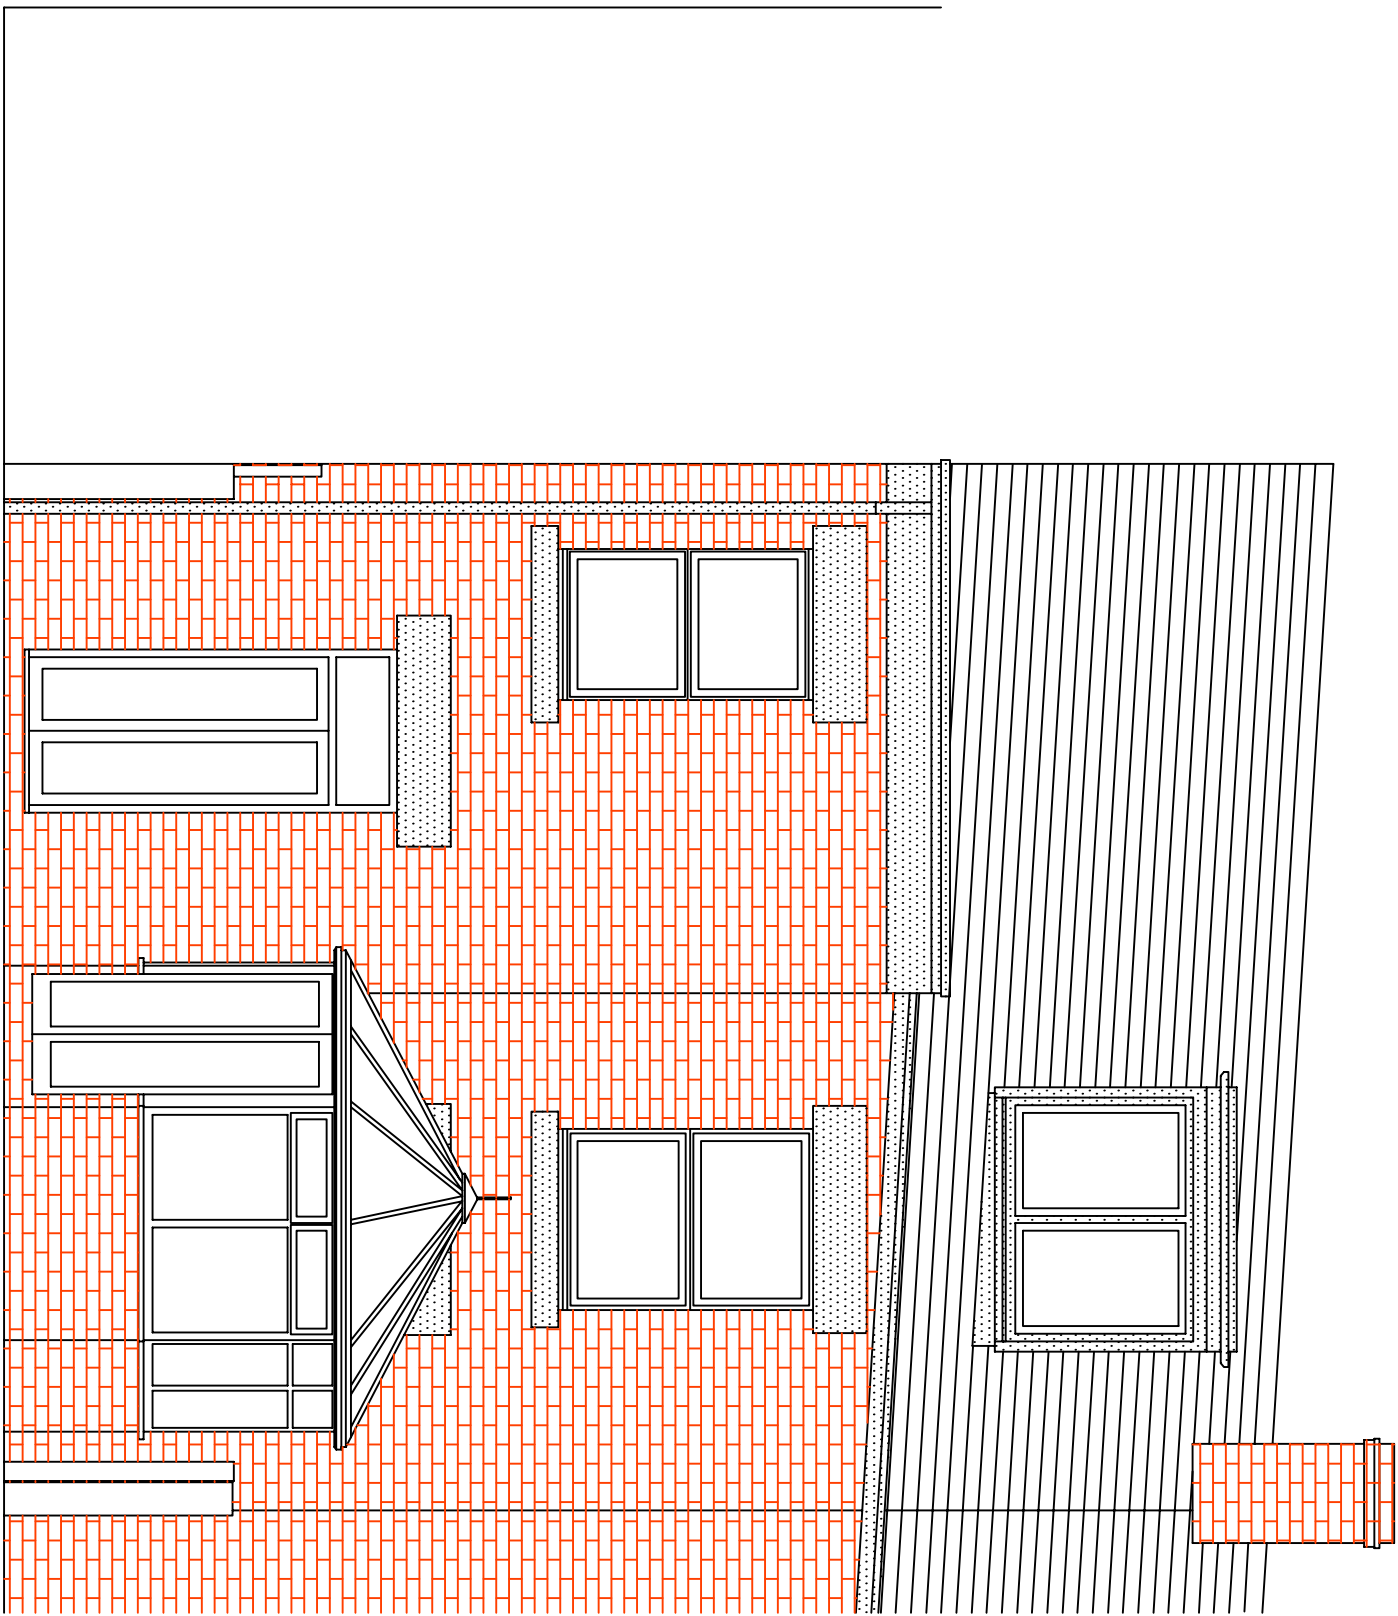


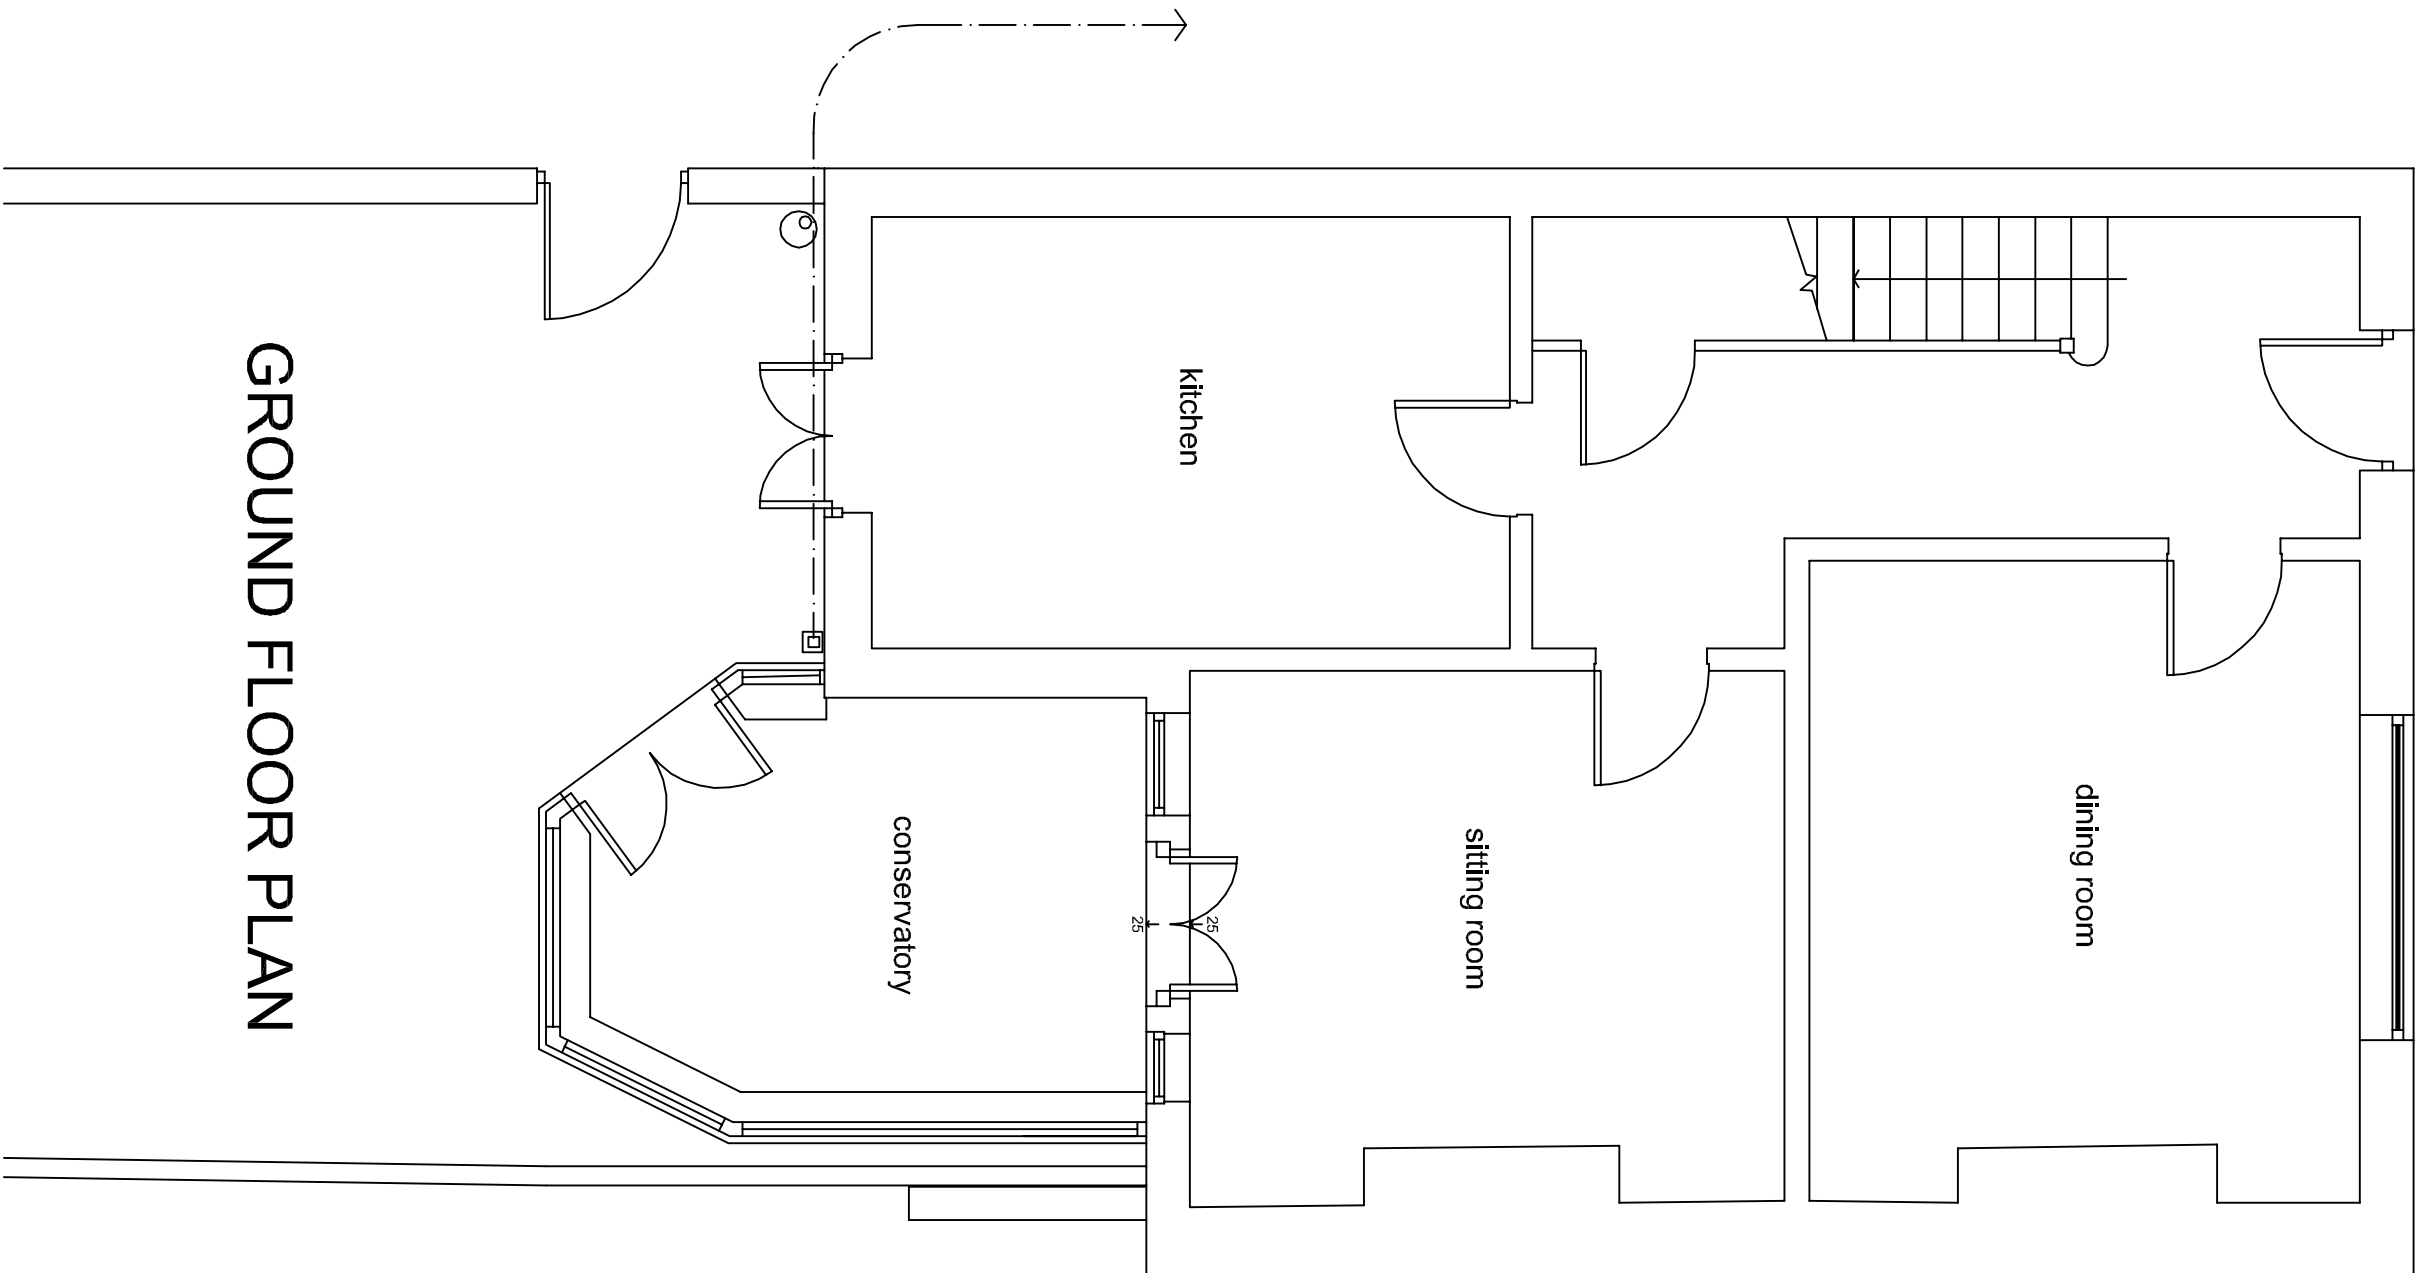



REAR ELEVATION

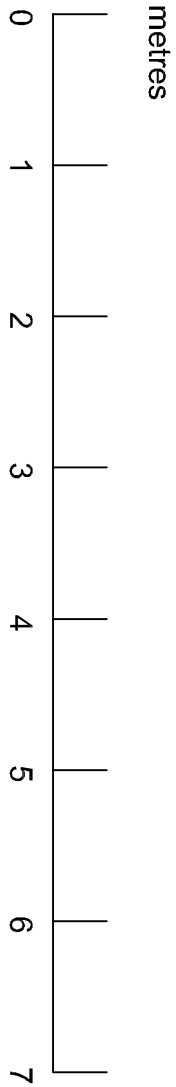


GROUND FLOOR PLAN

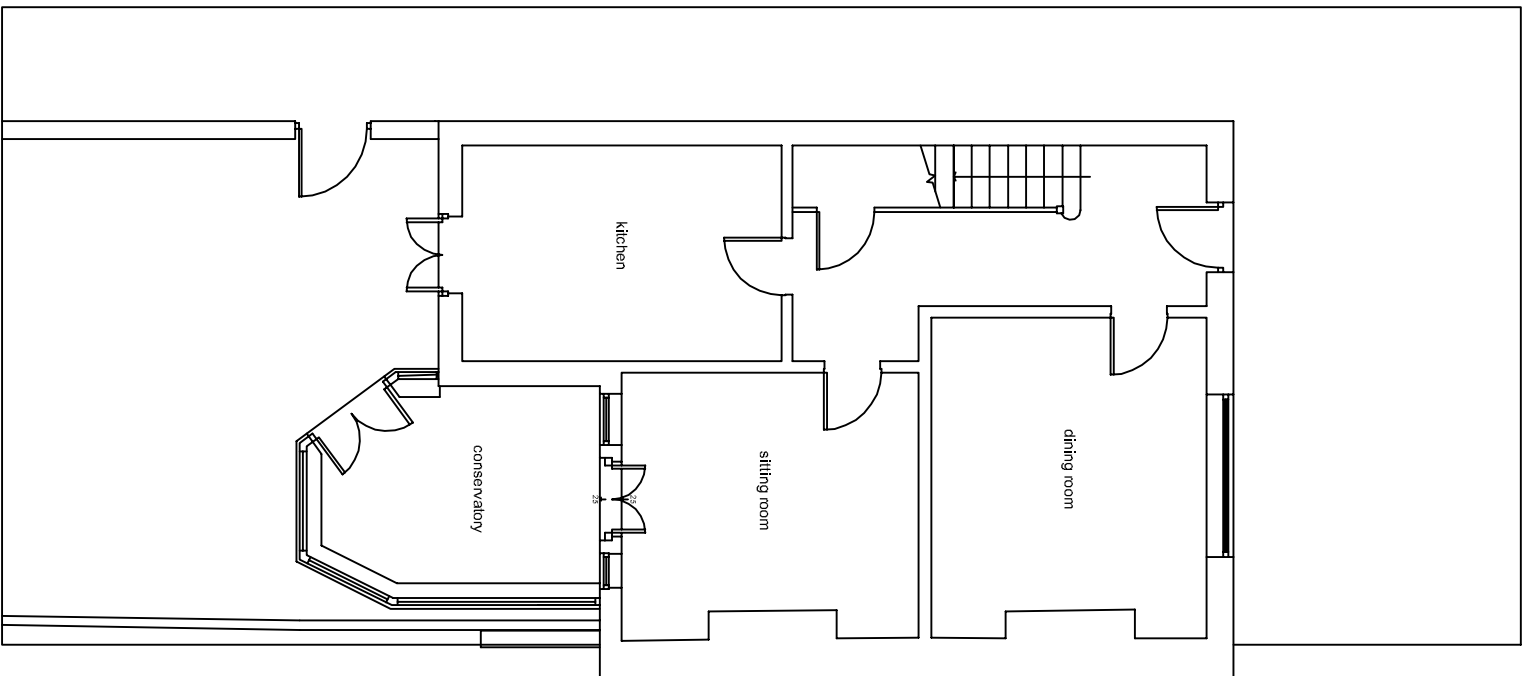

1:100 SITE PLAN

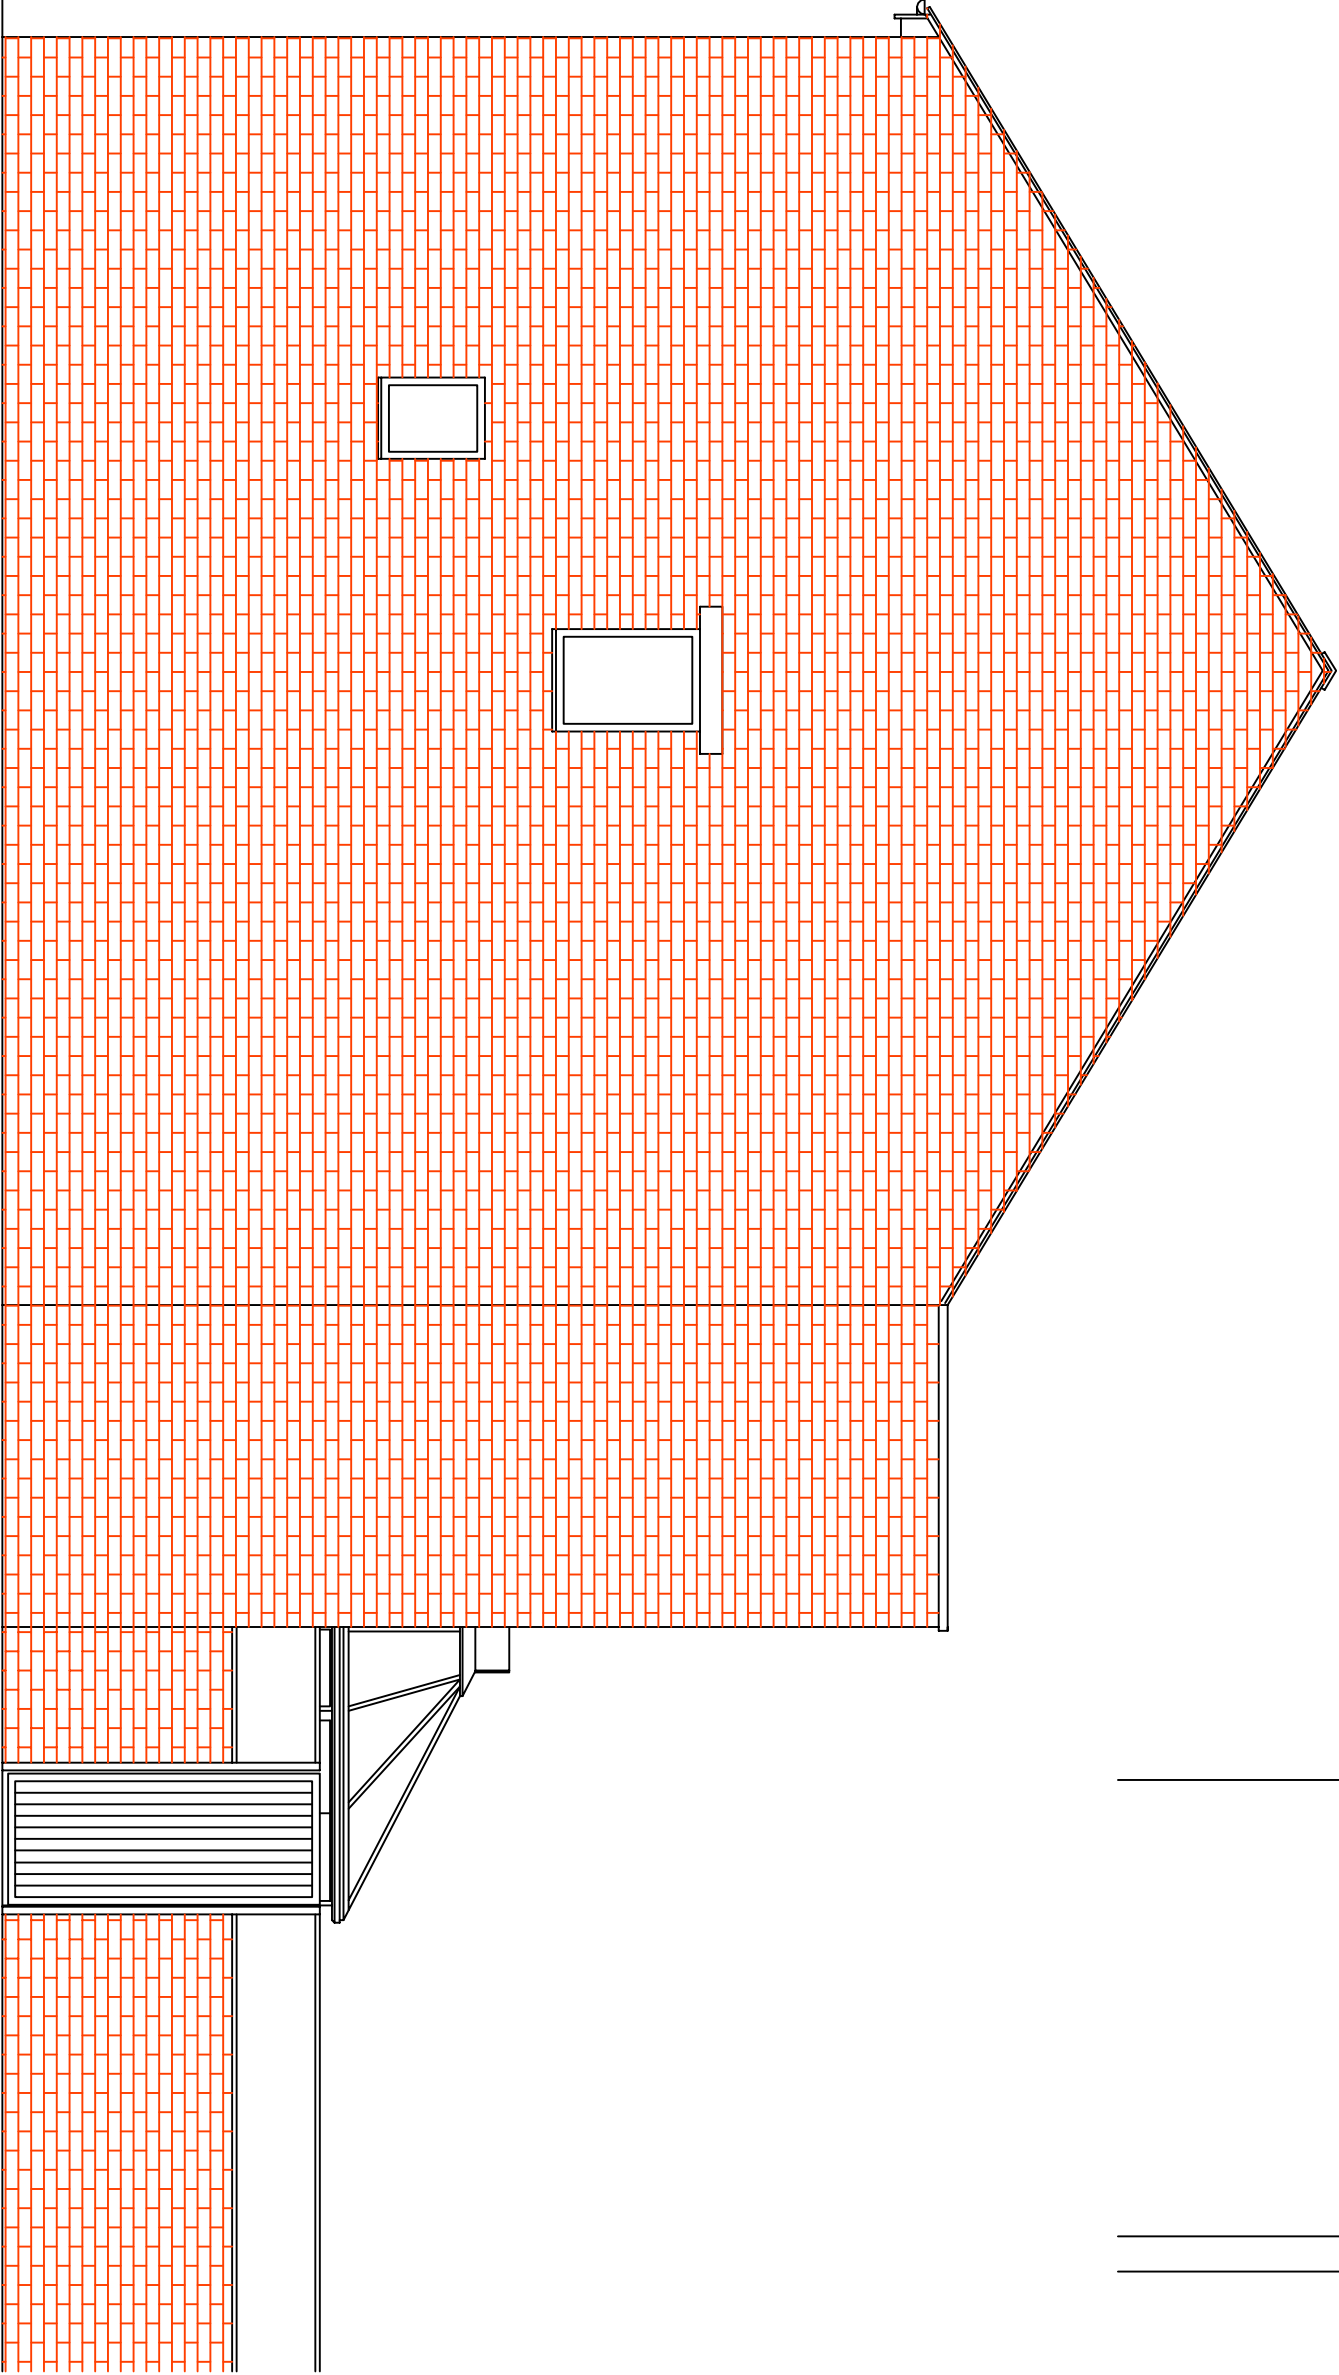 

WEST SIDE ELEVATION

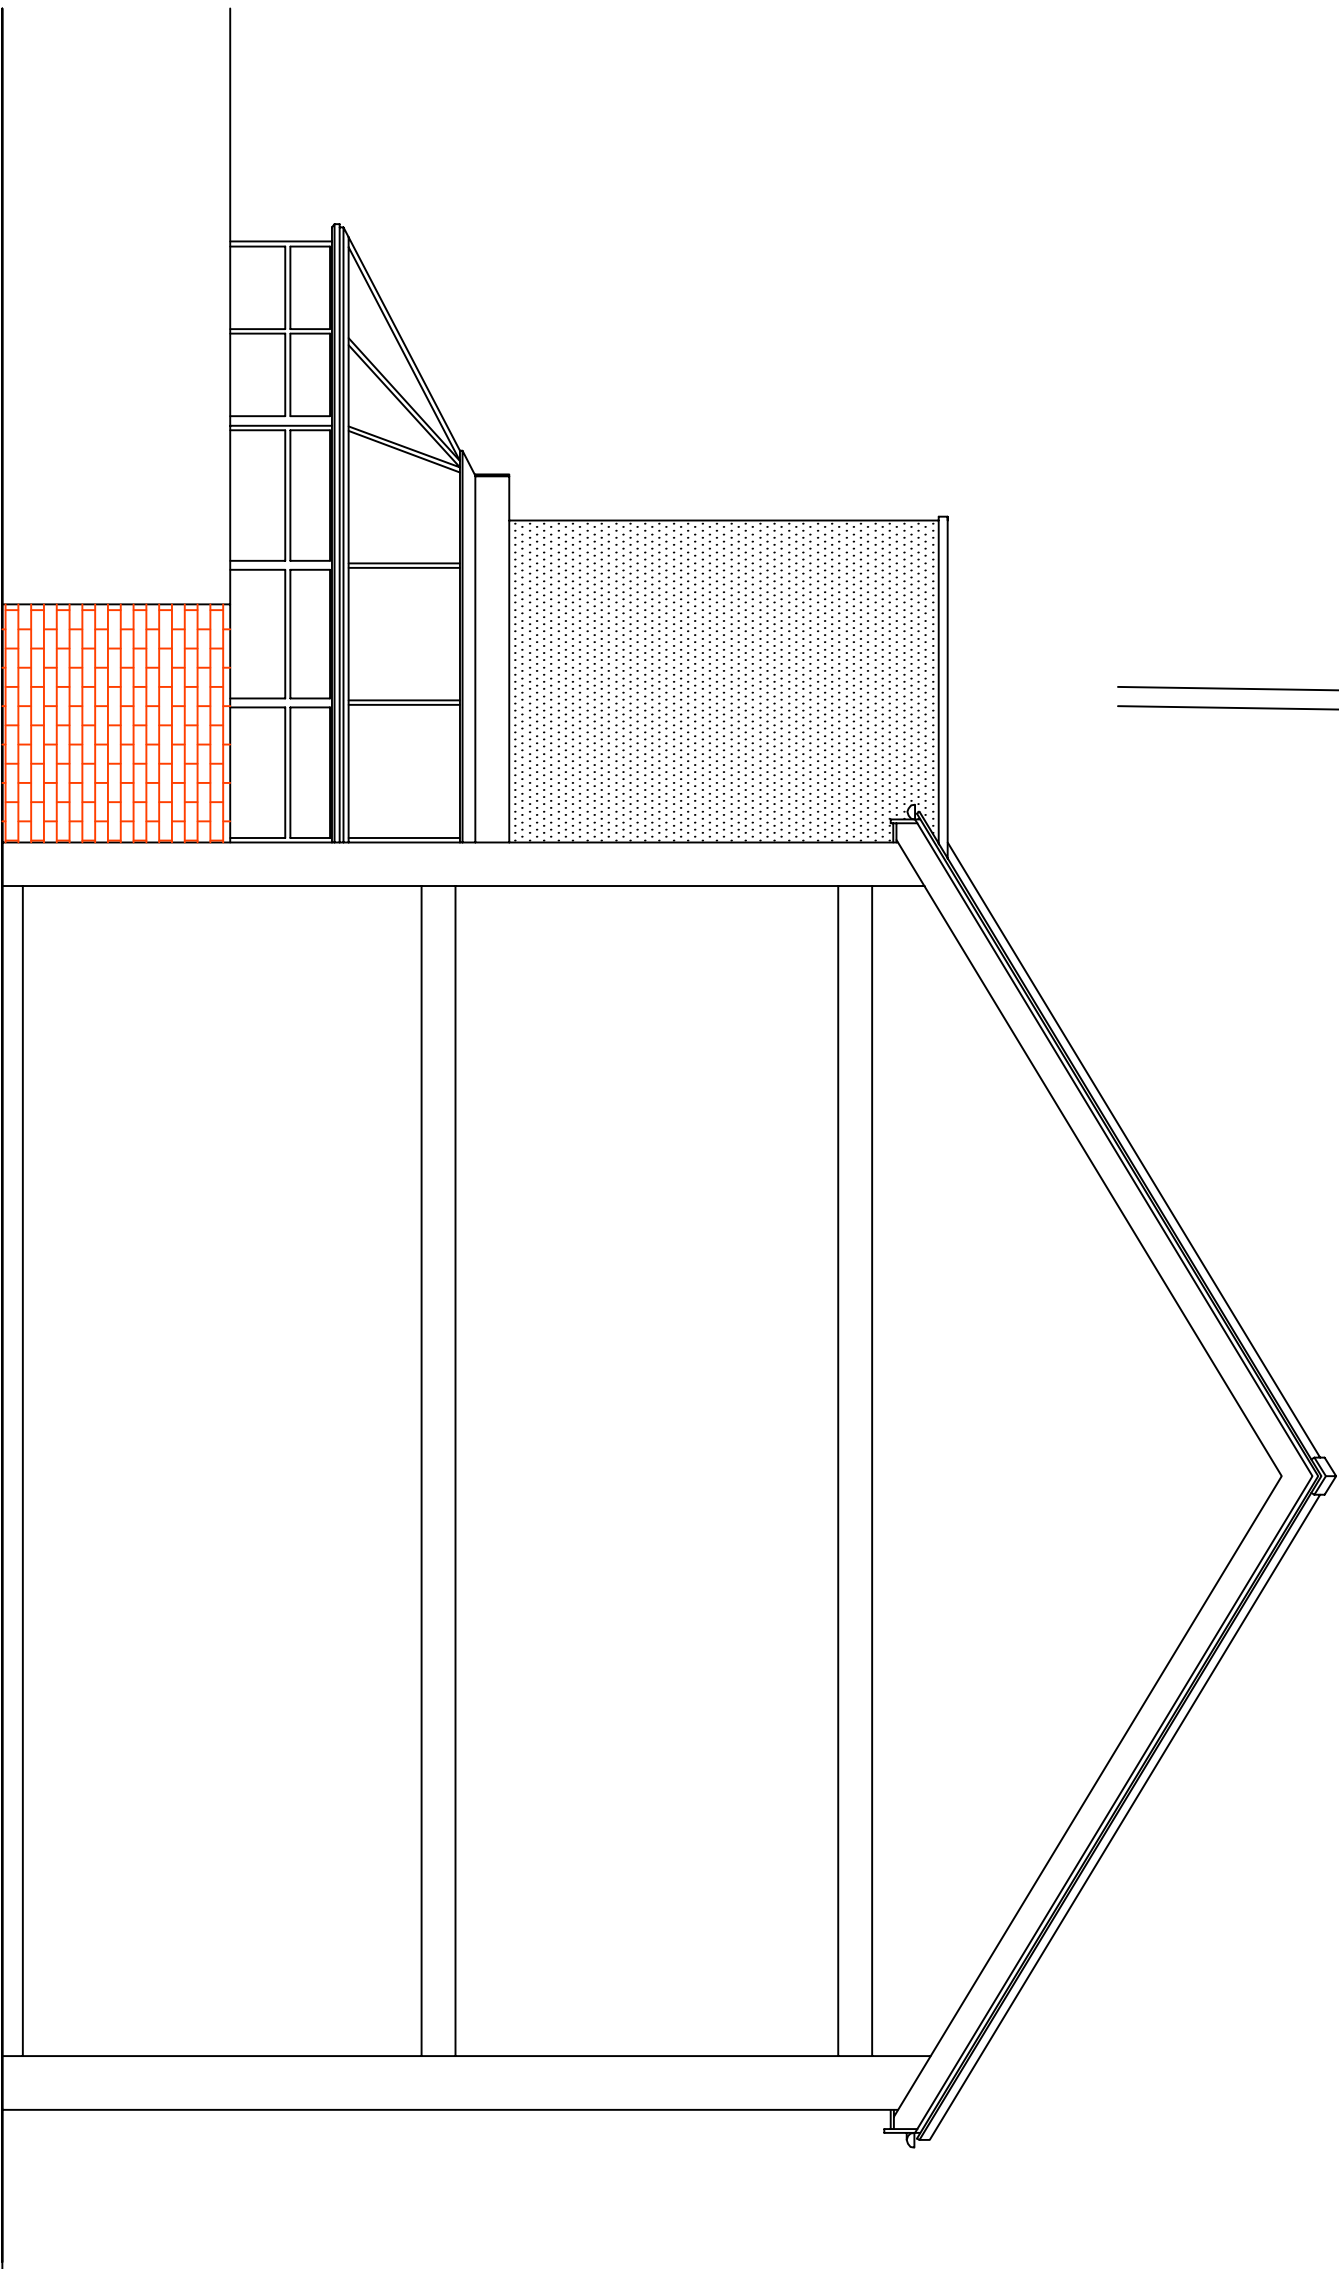

EAST SIDE ELEVATION

Revisions			
JEFF SOWERBY		ARCHITECT	
200 Albert Road, Stratford S15 9PQ		www.jeffsowerbyarchitect.com	
email: jeff@sowerbyarchitect.com		tel:0114 327 9636	
Client			
PAUL AND PAM HEGGIE			
Job title			
REPLACEMENT OF REAR EXTENSION			
AT 22 POLLITT STREET, BARNSELEY			
Drawing title			
HOUSE AS EXISTING			
Scale	Drawing no.	Revision	Date
1:50@A1	POL 01		02.07.2019