


Drawing No.	Rev No.
MAM001 -004	

DO NOT SCALE: Contractor to check all dimensions and report any omissions or errors

NOTES

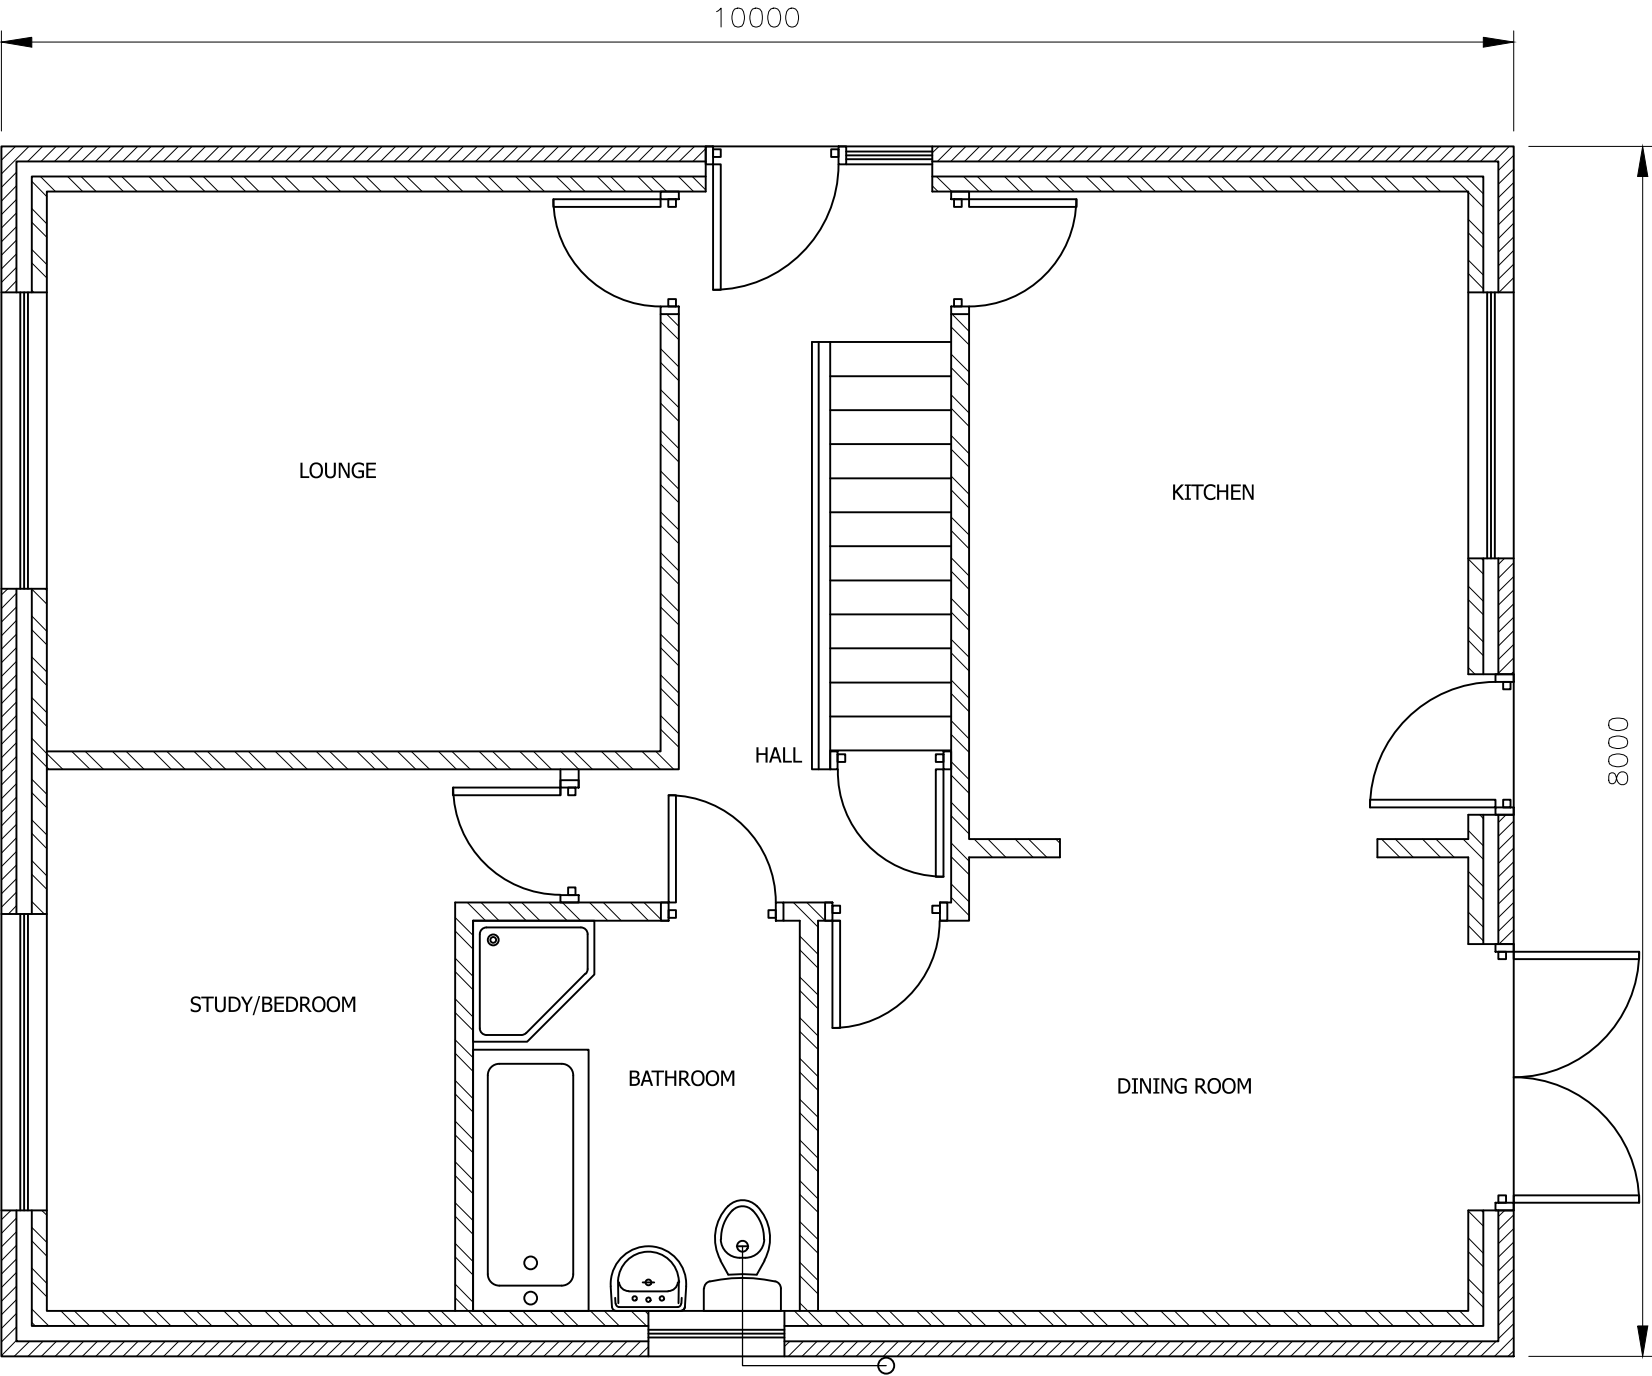

PROPOSED GROUND FLOOR PLAN
PLOT 1 & 3 AS DRAWN
PLOT 2 OPPOSITE HAND
SCALE 1:50 AT A3

Rev	Description	By	Chk	App	Date
JRB DESIGNS LTD 1 Saville Road Cudworth Barnsley S72 8LT Tel: 01226 383542 Fax: 01226 380078 Mob: 07970 541192 Email: john@jrbdesigns.co.uk This drawing is copyright. © jrbdesigns Ltd.					
Client		MR A MOSS			
Drawing Title		PROPOSED PLAN GF			
Address		LAND AT SPRINGFIELD ROAD GRIMETHORPE BARNSELY S72			
Project Title:		PROPOSED THREE NEW DETACHED DWELLINGS			
Purpose of Issue:		PLANNING			
Drawing Status		FIRST ISSUE			
Scale at A3 AS SHOWN	Drawn By JRB	Date 16/12/2014			
Checked By	Date 16/12/2014	Approved By	Date 16/12/2014	Revision	
Project No. MAM001		Drawing No. 004		Revision -	
APPROVAL ☒ INFORMATION ☐ TENDER ☐ CONTRACT ☐ CONSTRUCTION ☐					