

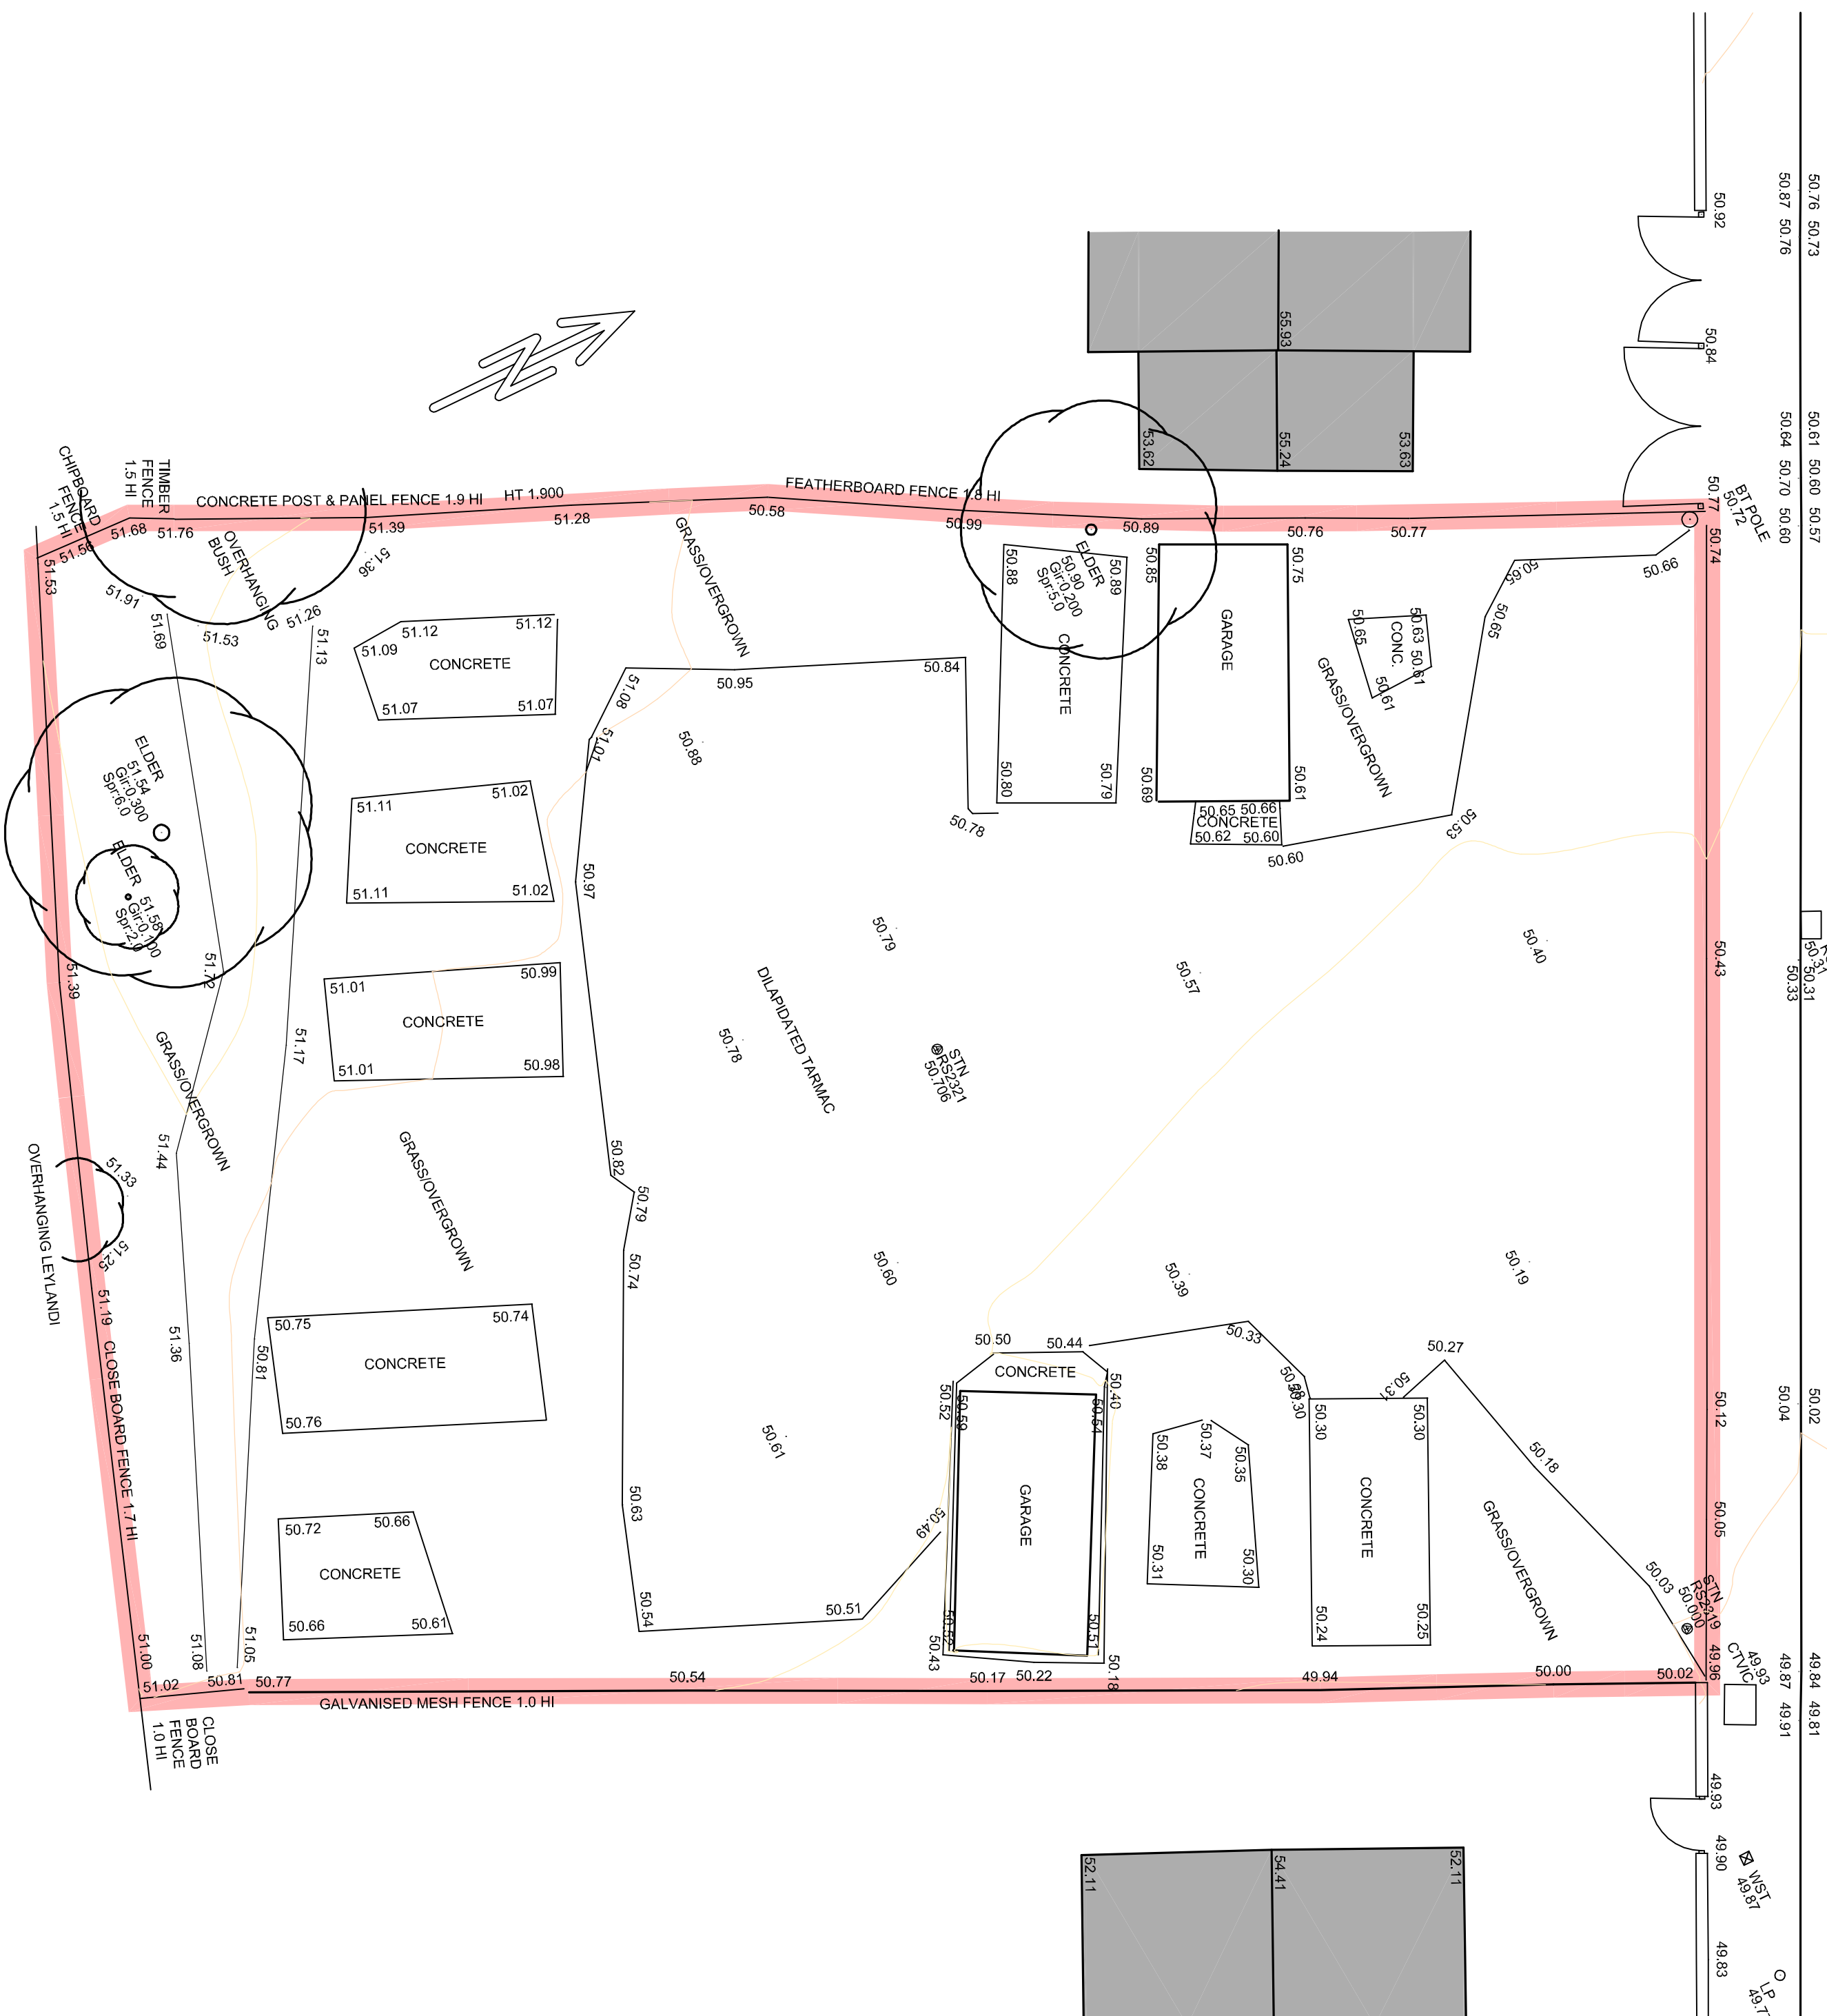


KINGSWAY

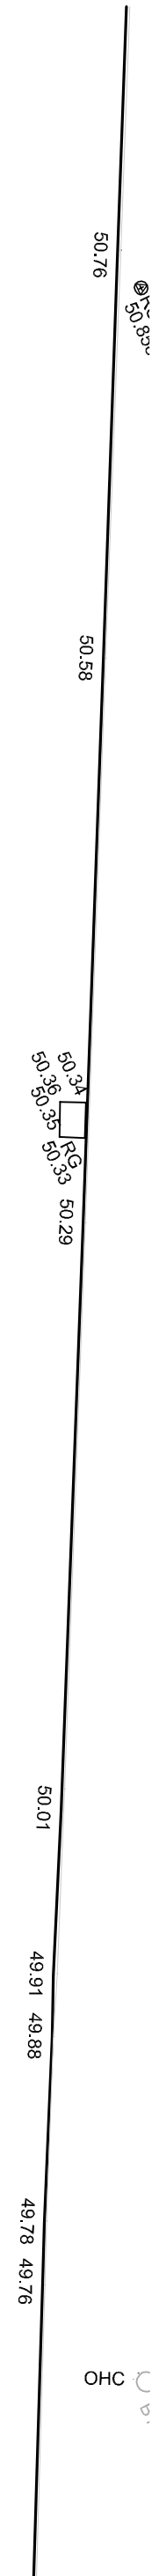


EXISTING SITE PLAN

SCALE 1:100

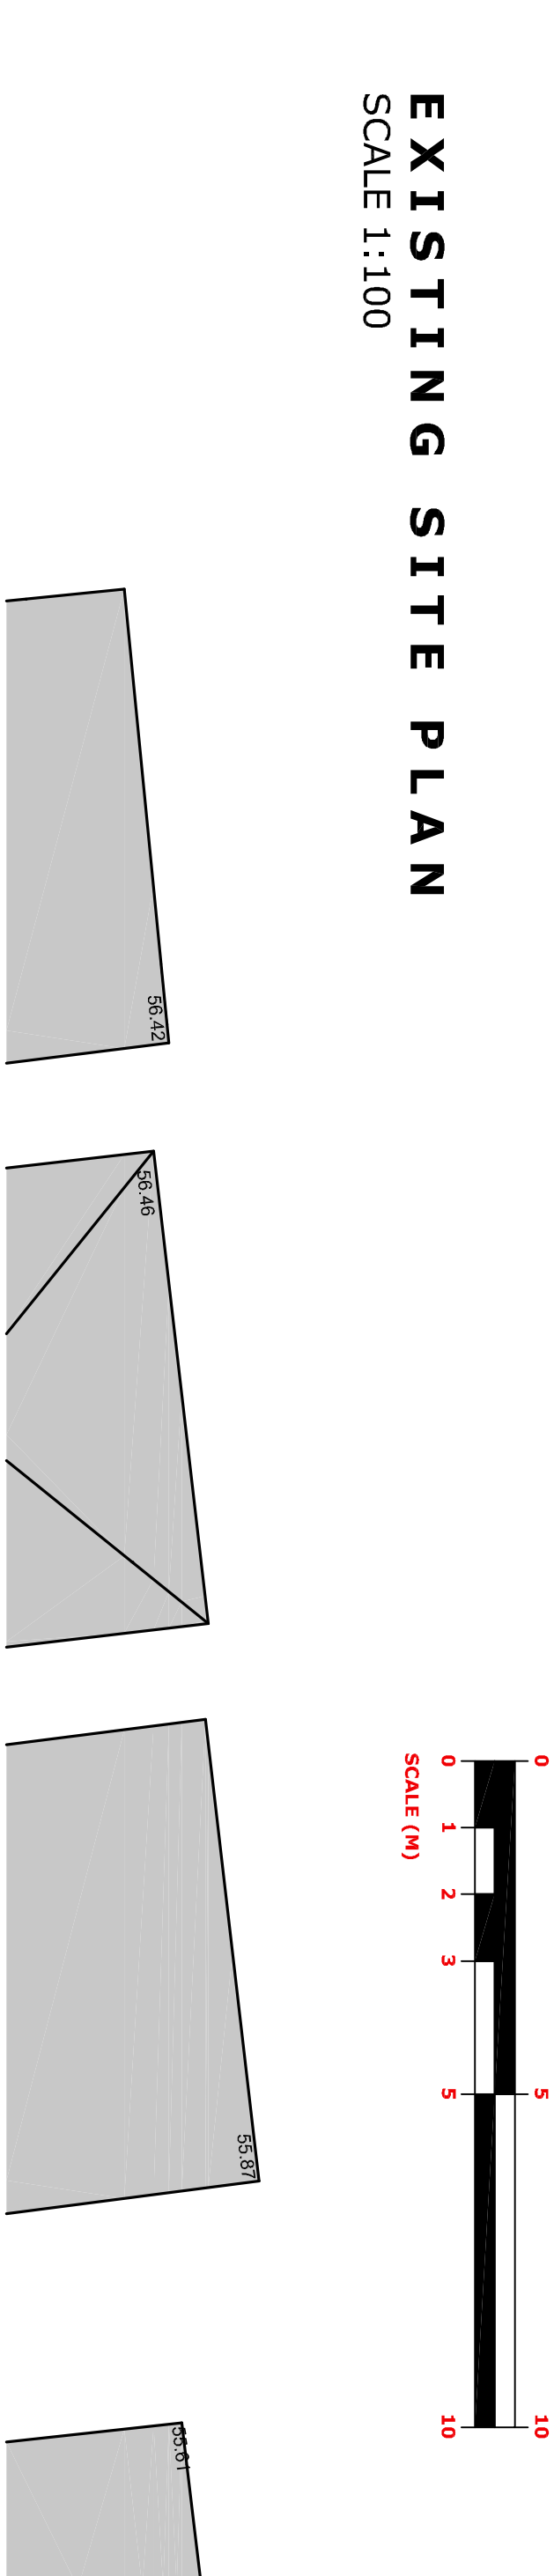


KINGSWAY

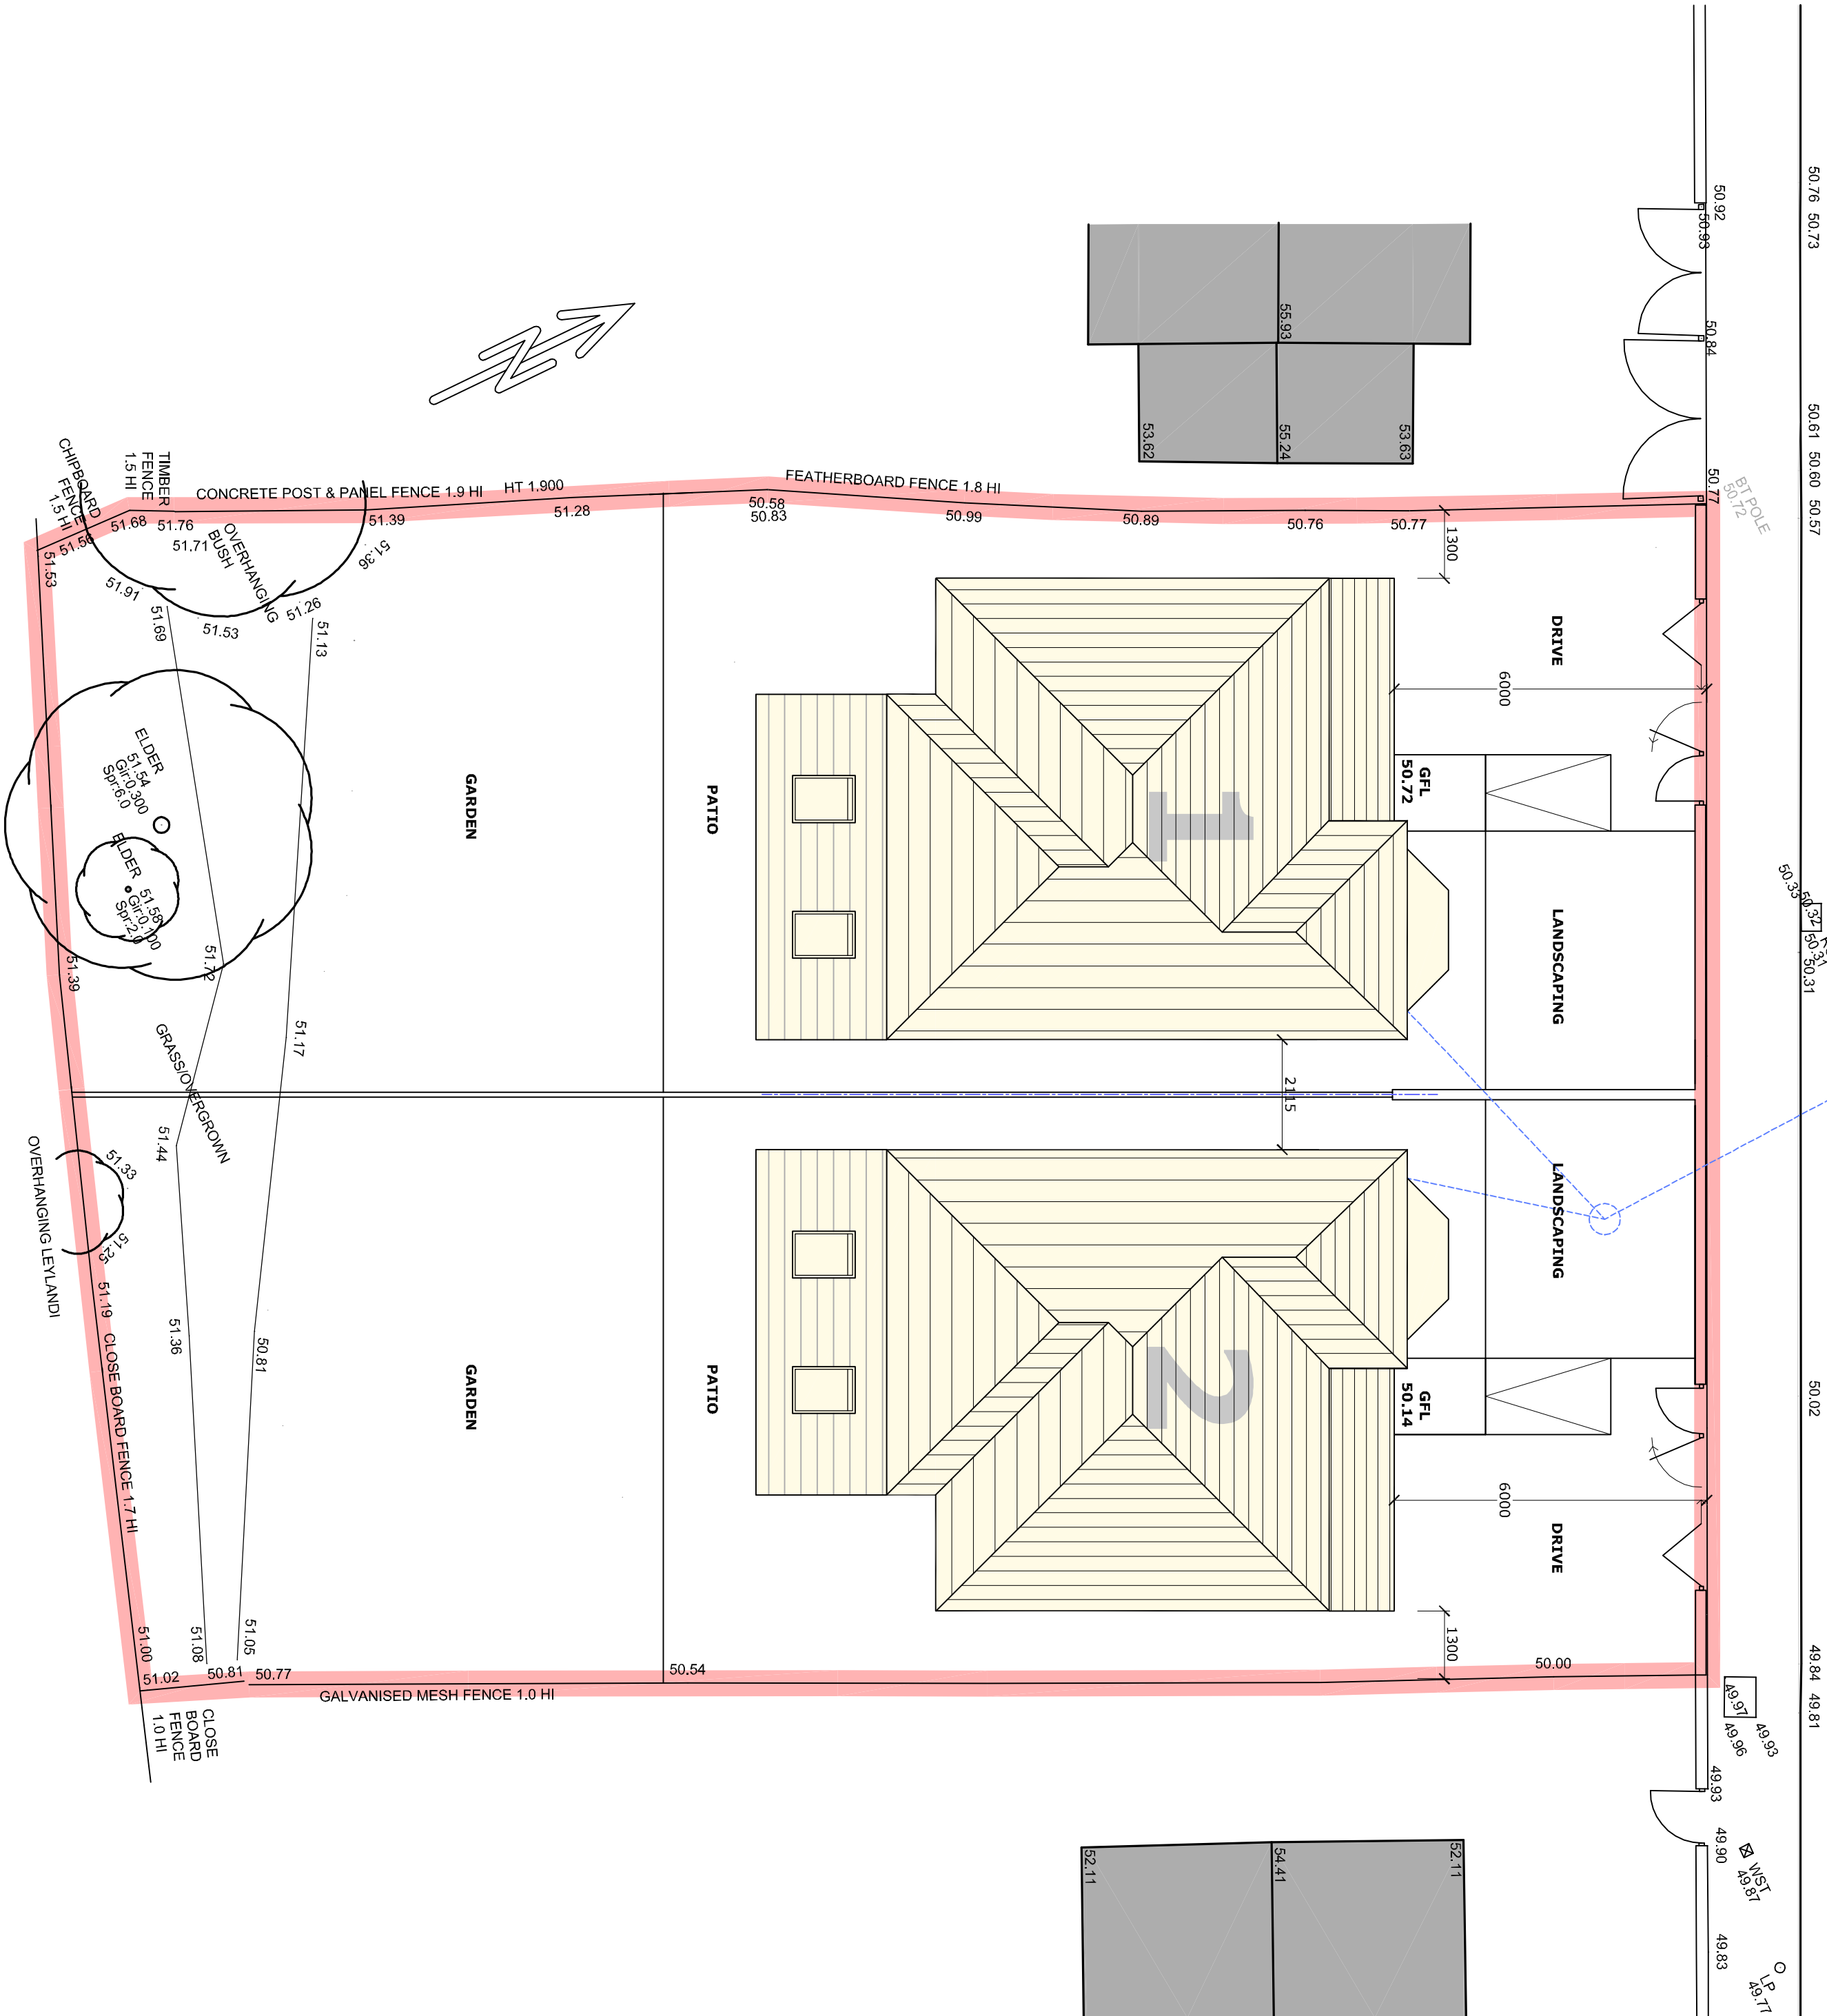

PROPOSED SITE PLAN

SCALE 1:100

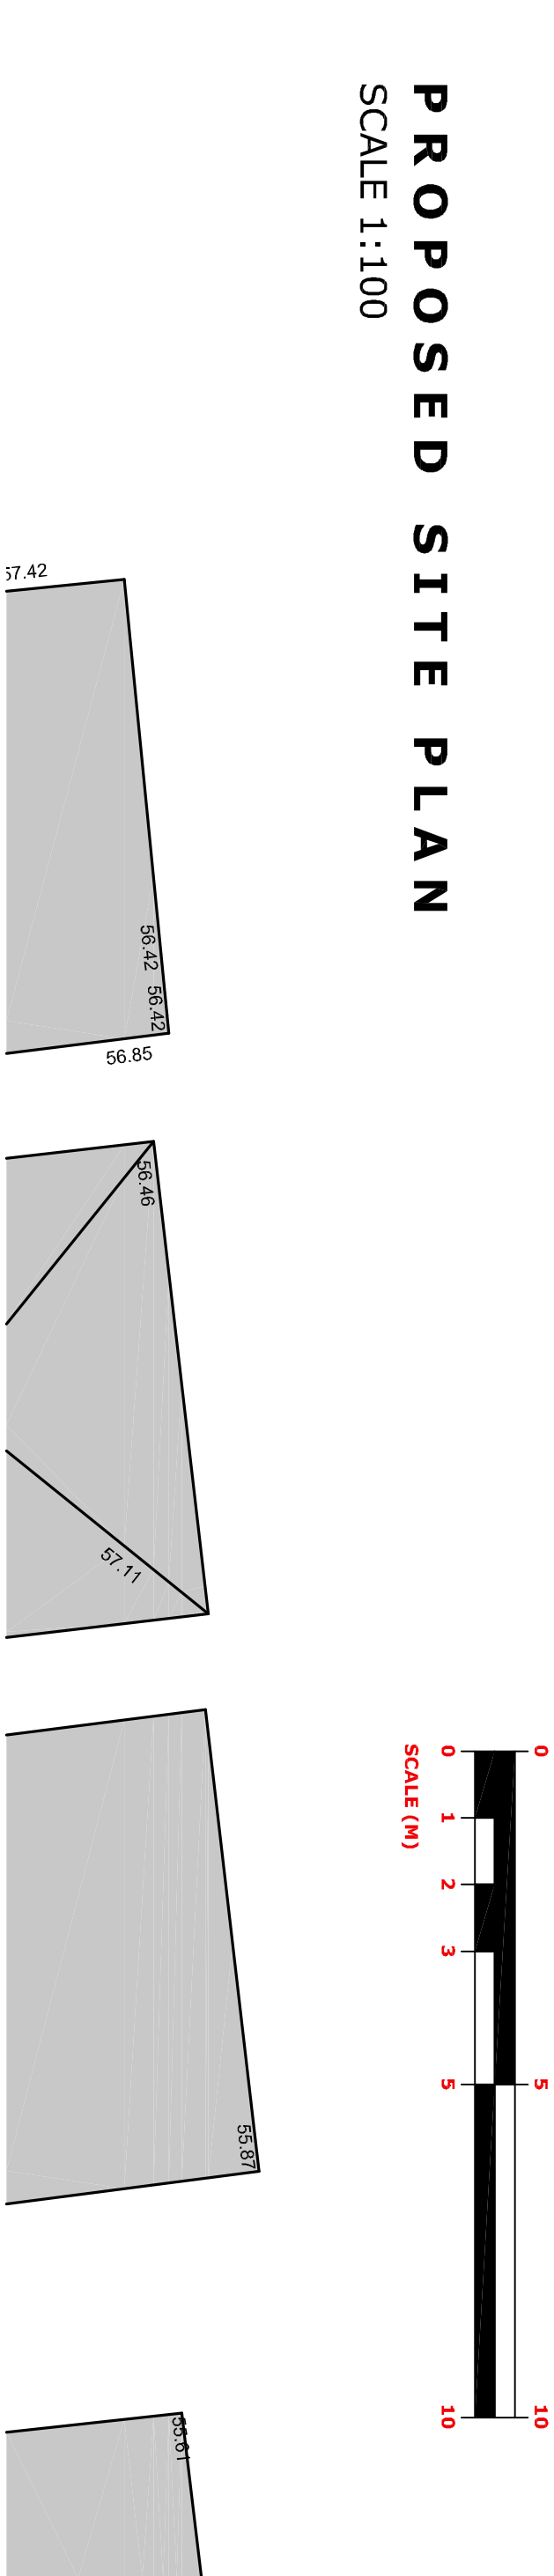

P1		ISSUED FOR FULL PLANNING APPLICATION		28th APRIL 2015	
rev		description		date	
wireframe studio ltd					
Studio One, Mearns Court, 201 Eccleall Road, S11 8NX		tel- 0114 266 9903		mail- studio@wireframestudio.co.uk	
drawing title		project title		rev	
EXISTING AND PROPOSED SITE PLAN		SEVEN HILLS ESTATES LTD KINGSWAY, MAPLEWELL, BARNSLEY RESIDENTIAL DEVELOPMENT		P1	
drawing no		project no		date	
200		1396		28th APRIL 2015	
				scale	
				AS NOTED @A1	
				drawn	
				JST	