




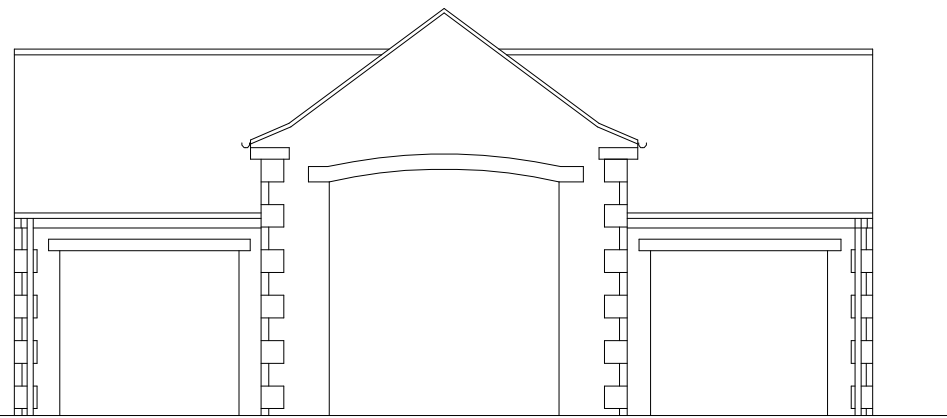


EXISTING FRONT ELEVATION
SCALE 1:100

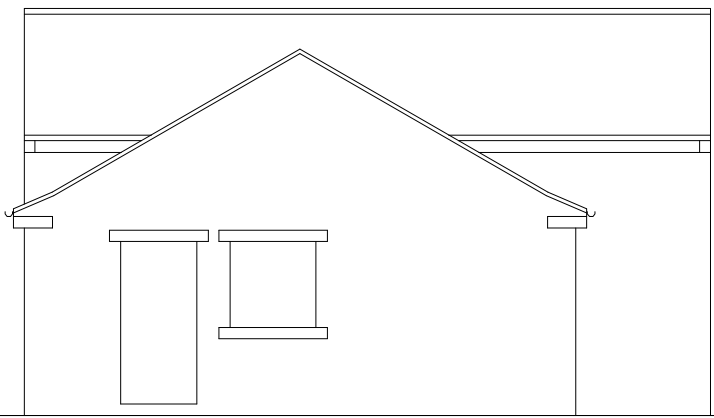

EXISTING SIDE ELEVATION
SCALE 1:100

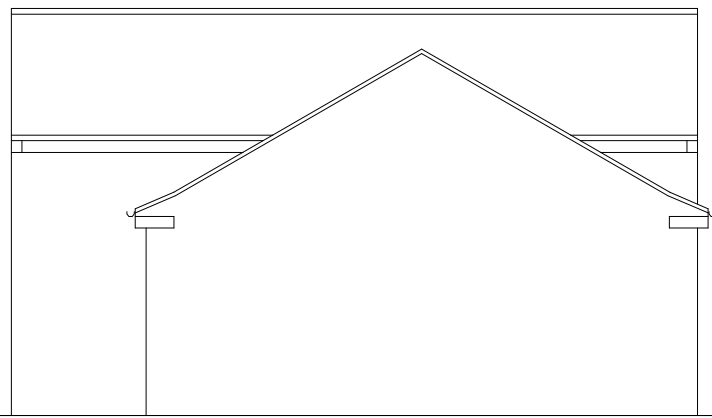

EXISTING SIDE ELEVATION
SCALE 1:100

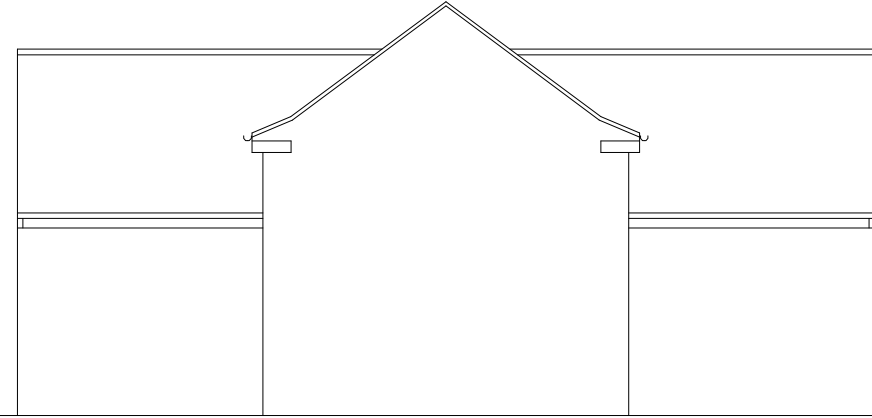


EXISTING REAR ELEVATION
SCALE 1:100




PROPOSED FRONT ELEVATION
SCALE 1:100




PROPOSED SIDE ELEVATION
SCALE 1:100

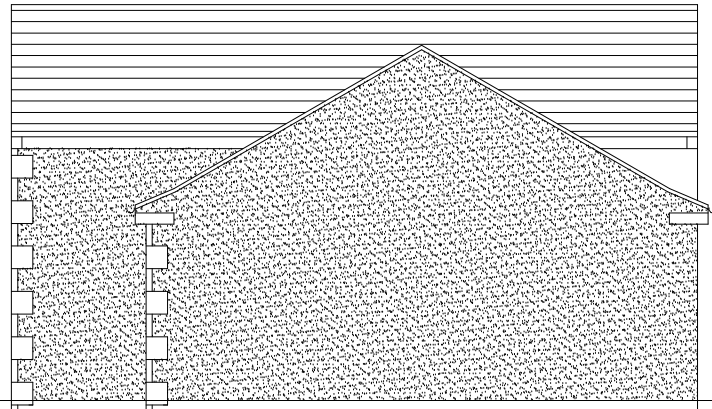


PROPOSED SIDE ELEVATION
SCALE 1:100

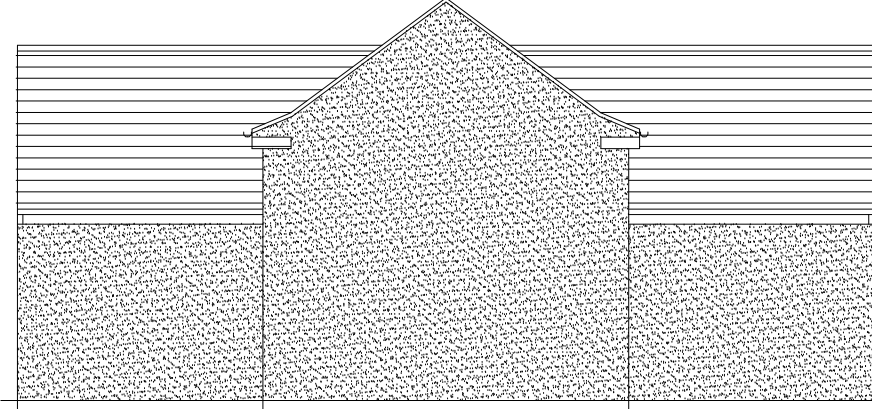


PROPOSED REAR ELEVATION
SCALE 1:100

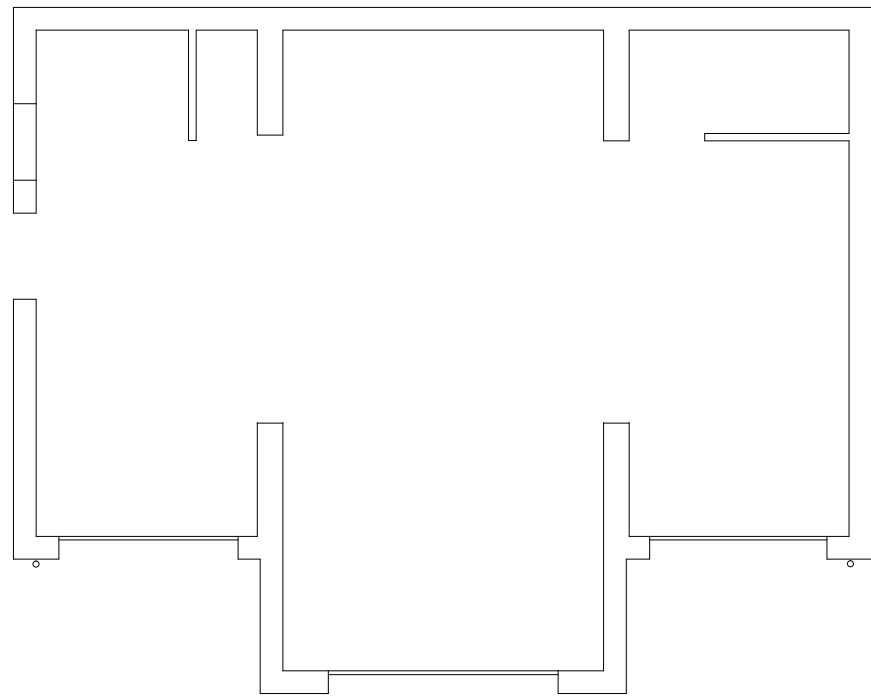


EXISTING GROUND FLOOR LAYOUT
SCALE 1:100

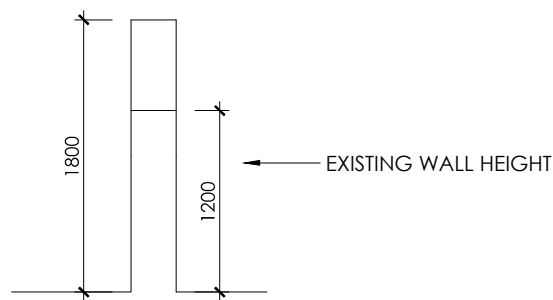


BOUNDARY WALL SECTION
SCALE 1:50

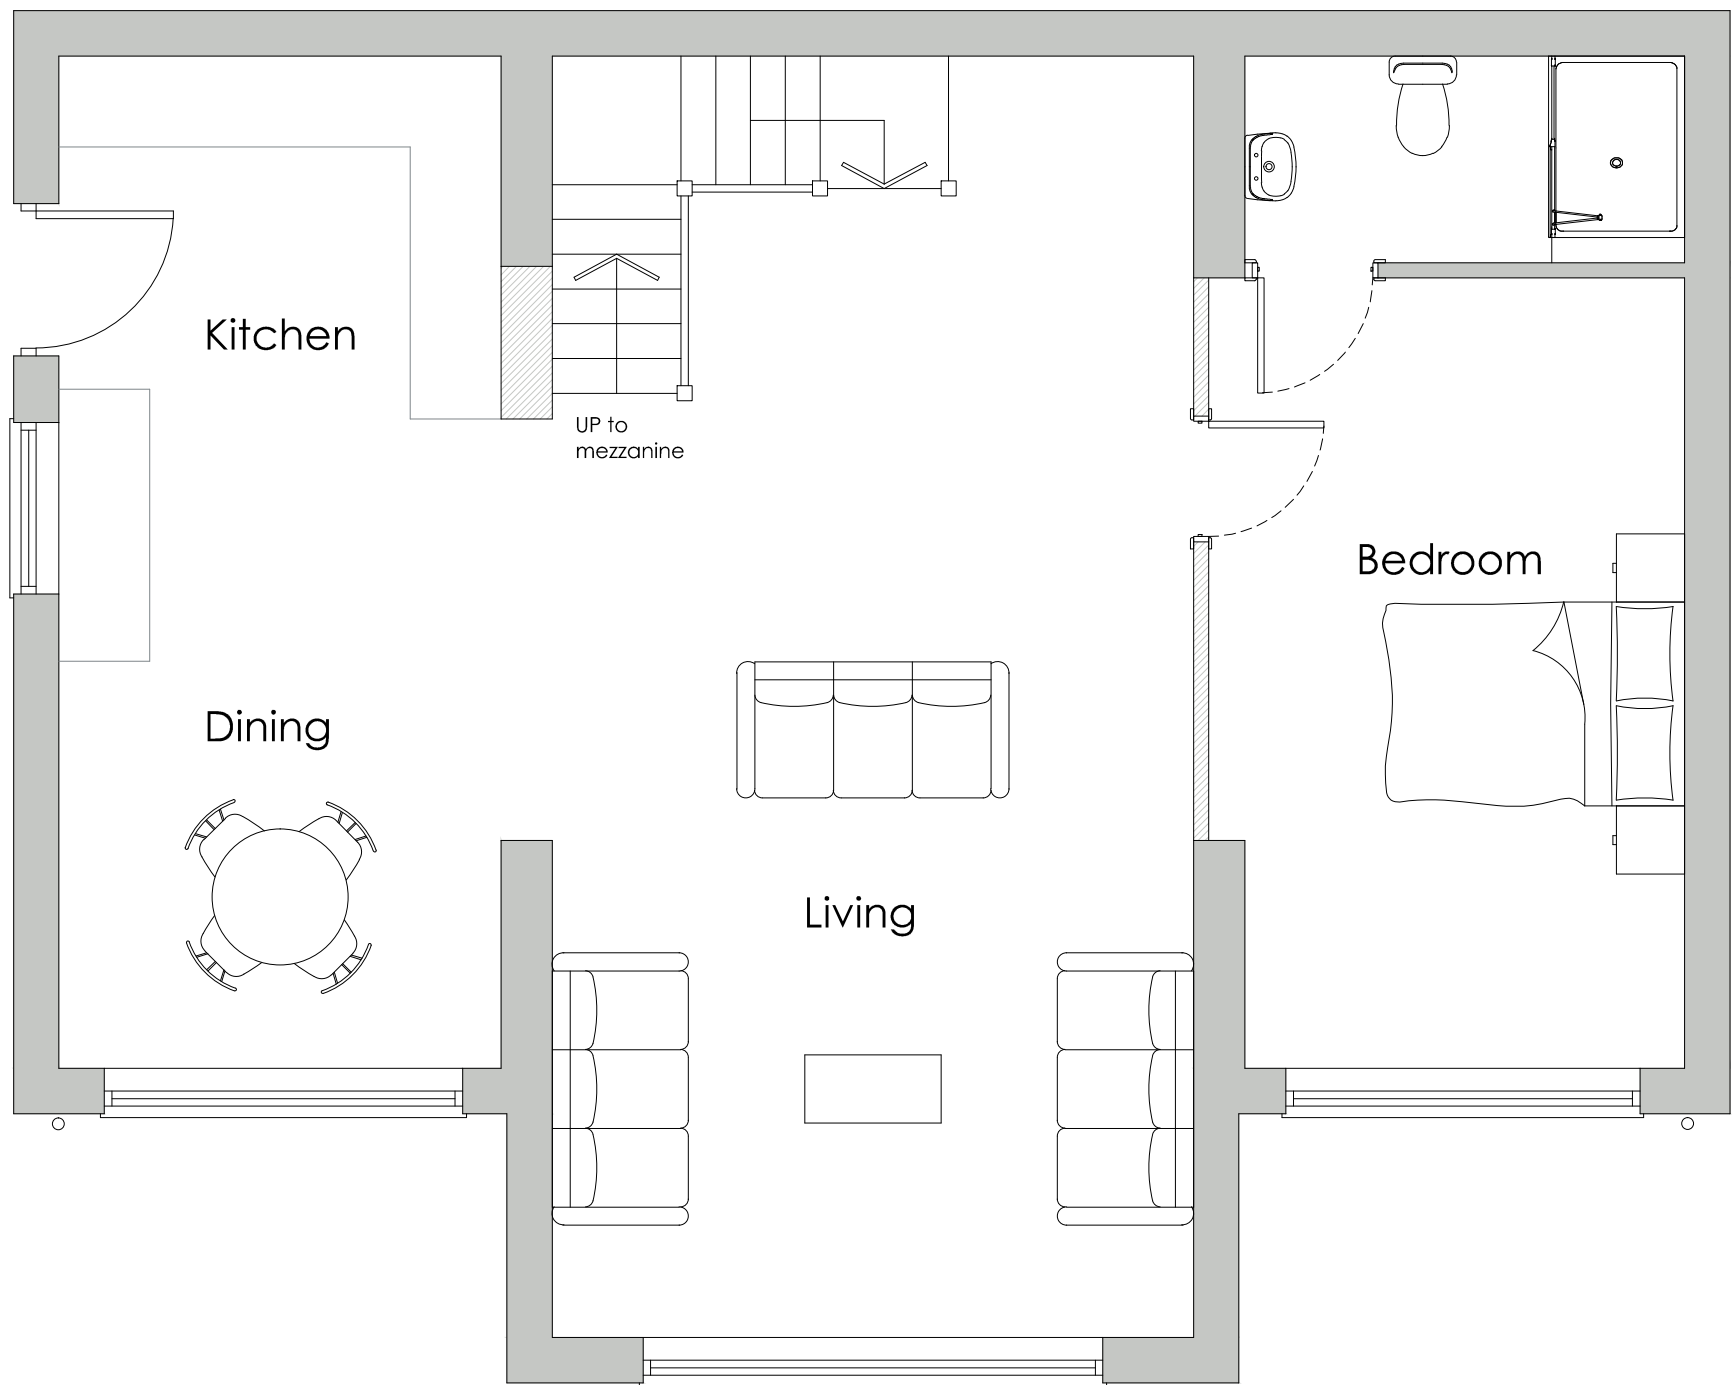


PROPOSED GROUND FLOOR LAYOUT
SCALE 1:50

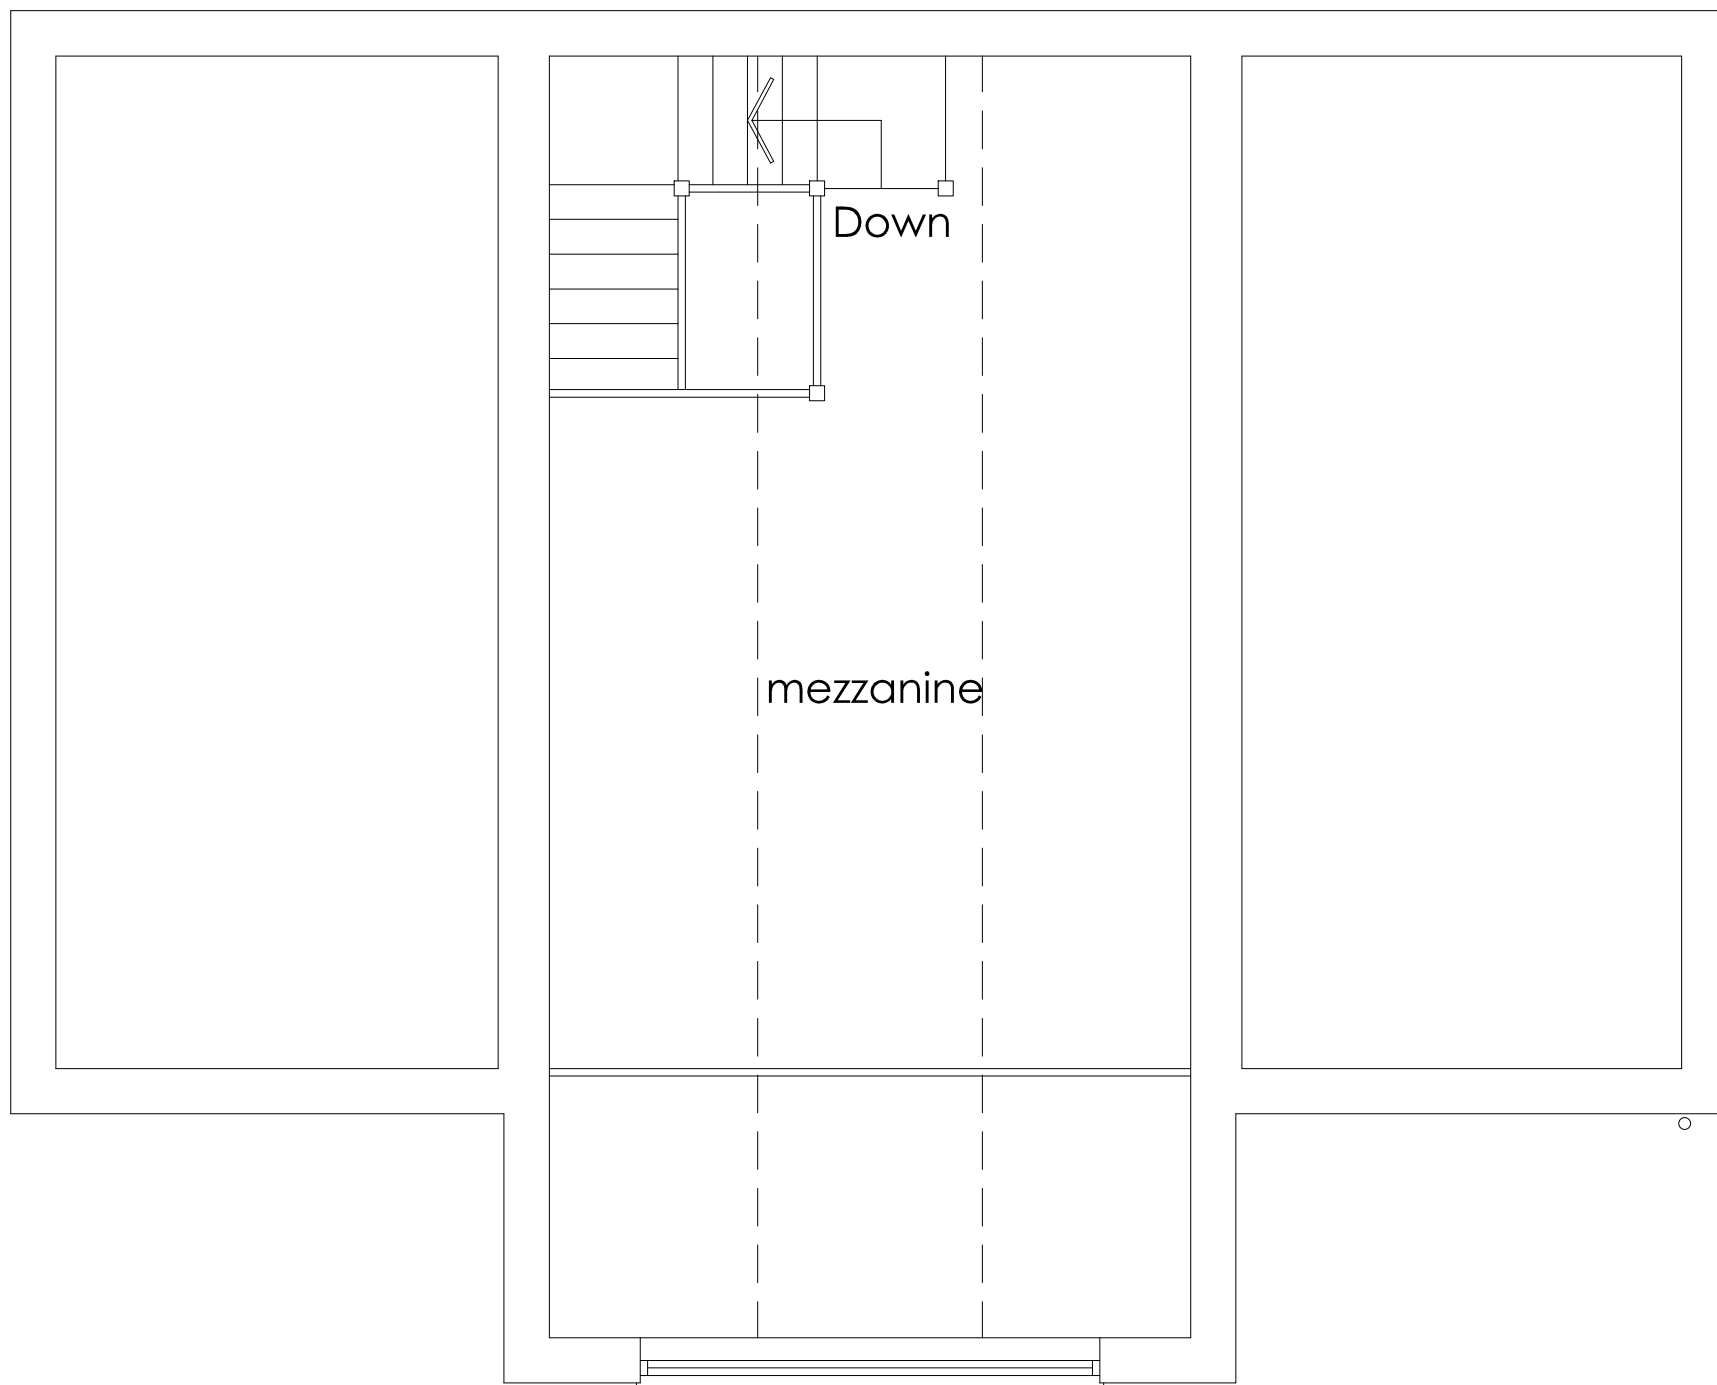

PROPOSED FIRST FLOOR LAYOUT
SCALE 1:50

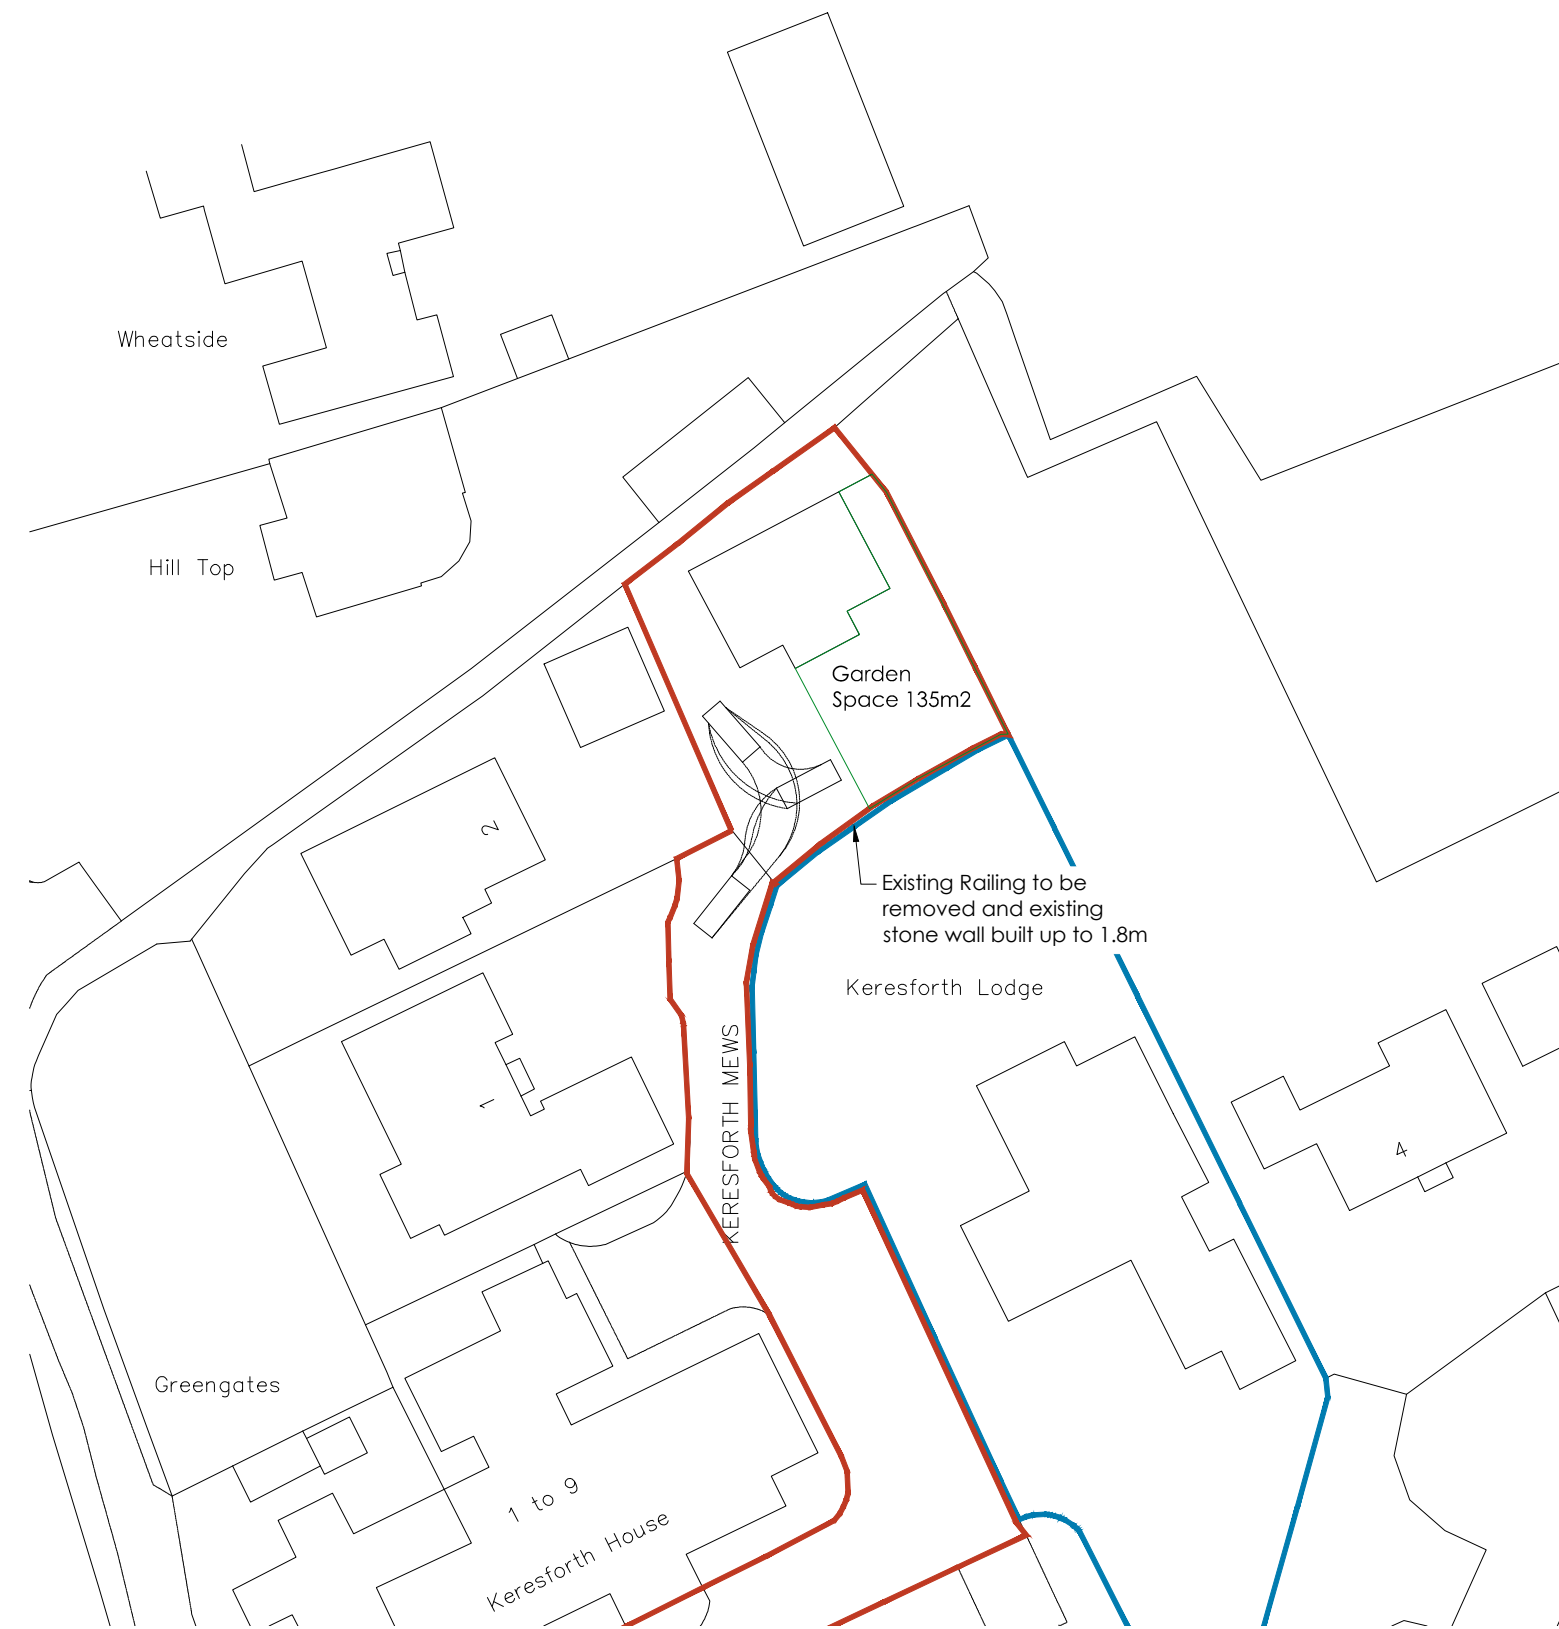

SITE PLAN
SCALE 1:500

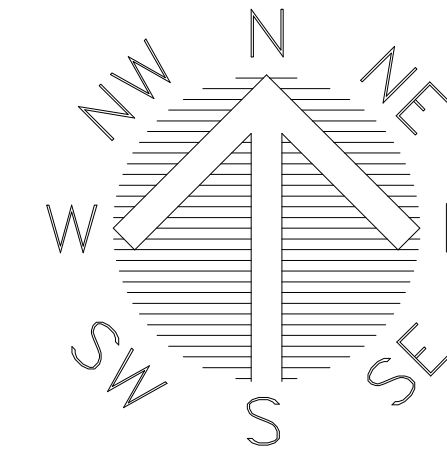

LOCATION PLAN
SCALE 1:1250

 White Agus PARTNERSHIP		8 MORSTON BUSINESS PARK, WHALEY ROAD, BARUGH GREEN, BARNSELY. S75 1HQ		Phone: 01226 208482 Fax: 01226 283030 Email: info@whiteaguspартnership.co.uk Web: www.whiteaguspартnership.co.uk		
ARCHITECTURAL SERVICES AND SURVEYORS				Client.		
Project. PROPOSED CONVERSION KERESFORTH LODGE, DARK LANE BARNSELY, S70 6RE				MR I. JACKSON		
Drawing Title. PLANS & ELEVATIONS				Date. JANUARY 2018 Ref. 17-174 Scale. 1:50 @ A1 Dwg. No. 01 Rev. C		
Date	Suffix	Description		Date	Suffix	Description
05/01/2018	A	FIRST FLOOR ADDED				
08/01/2018	B	SITE PLAN ADDED				
08/01/2018	C	DETAILS REVISED				