



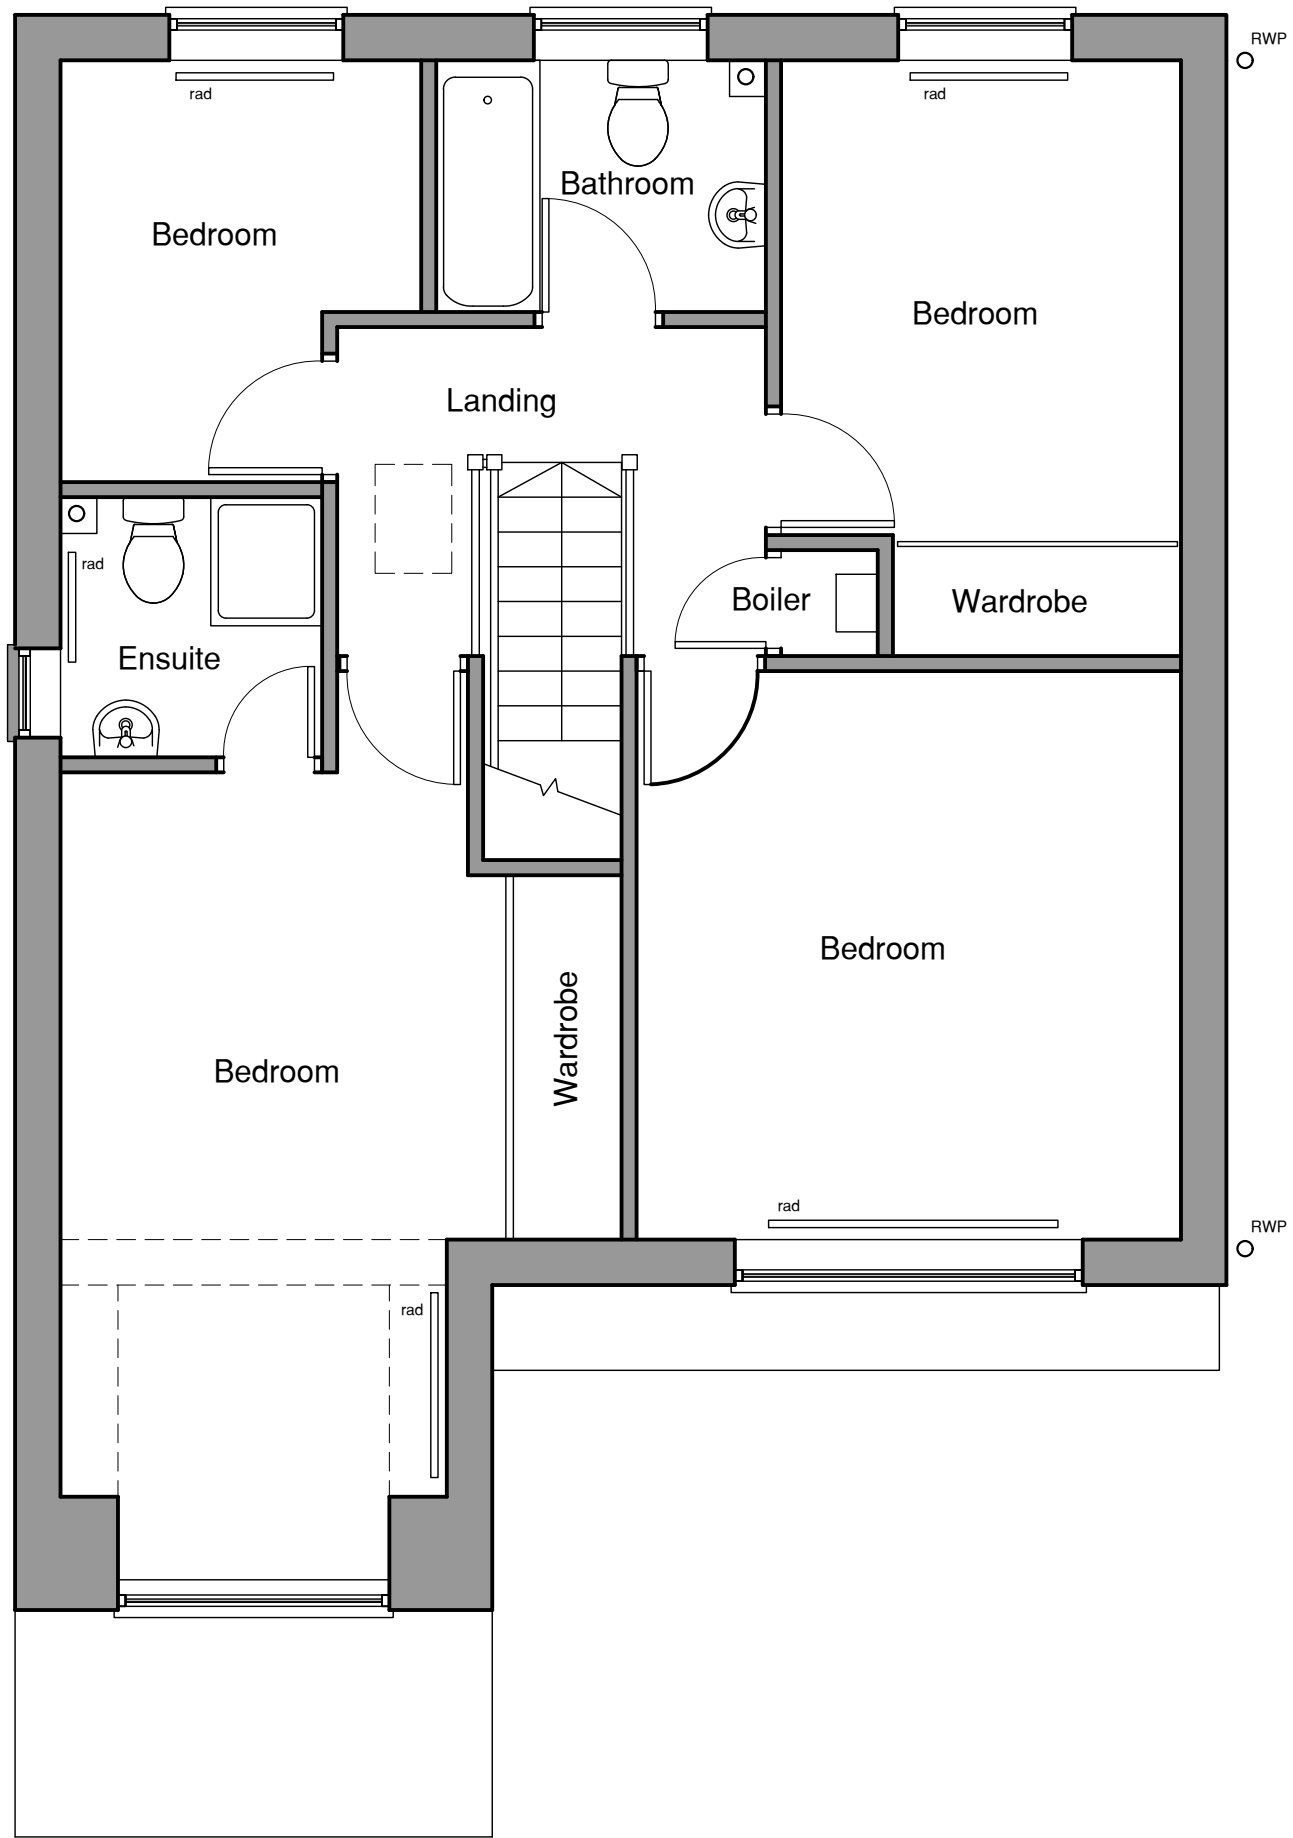


EXISTING FIRST FLOOR PLAN 1:50




EXISTING FRONT ELEVATION 1:50

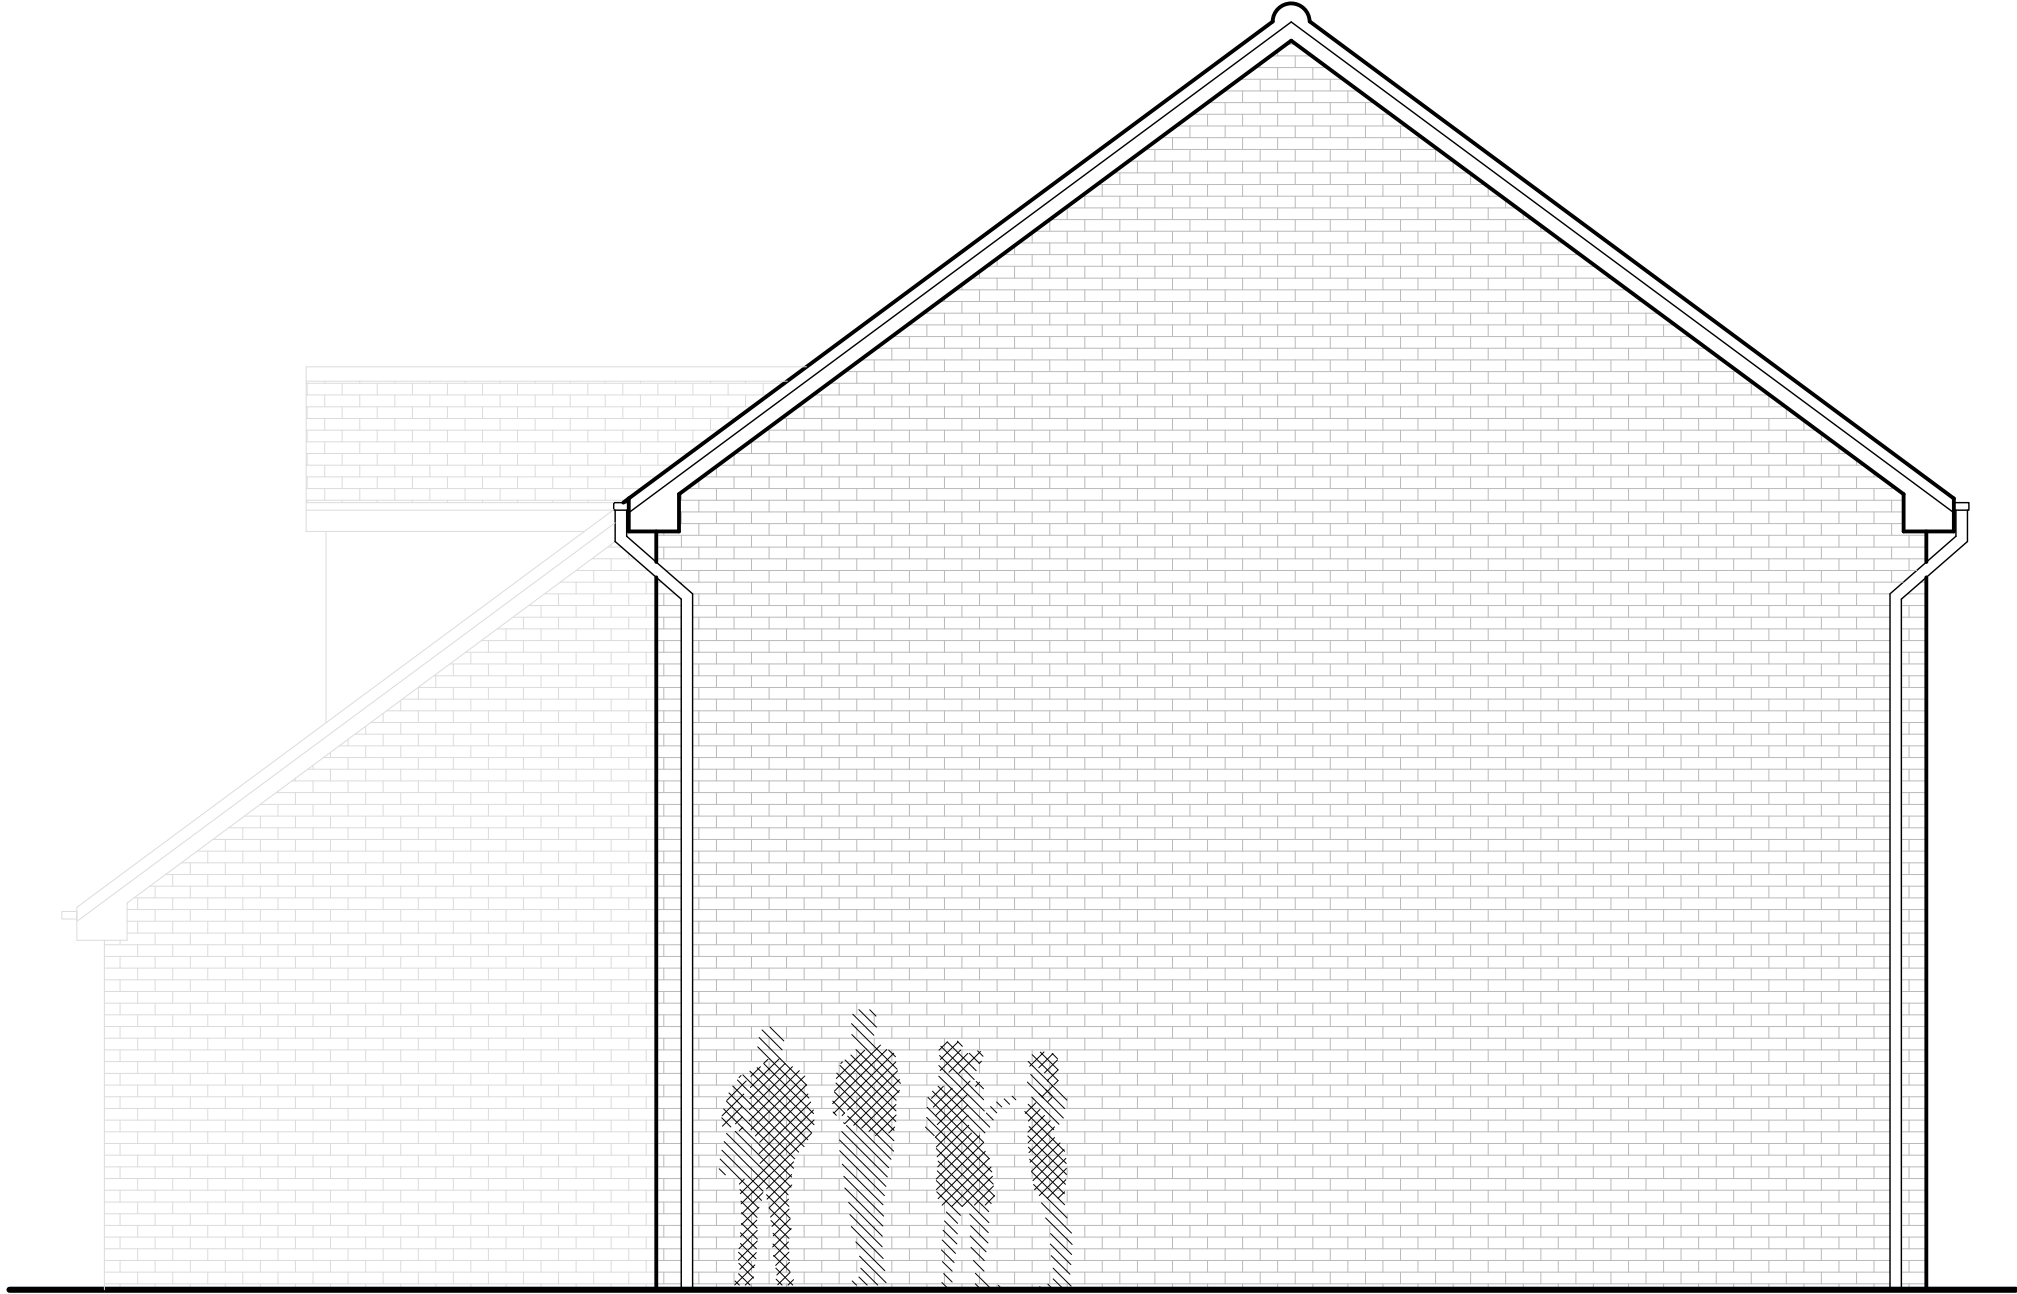


EXISTING SIDE ELEVATION 1:50

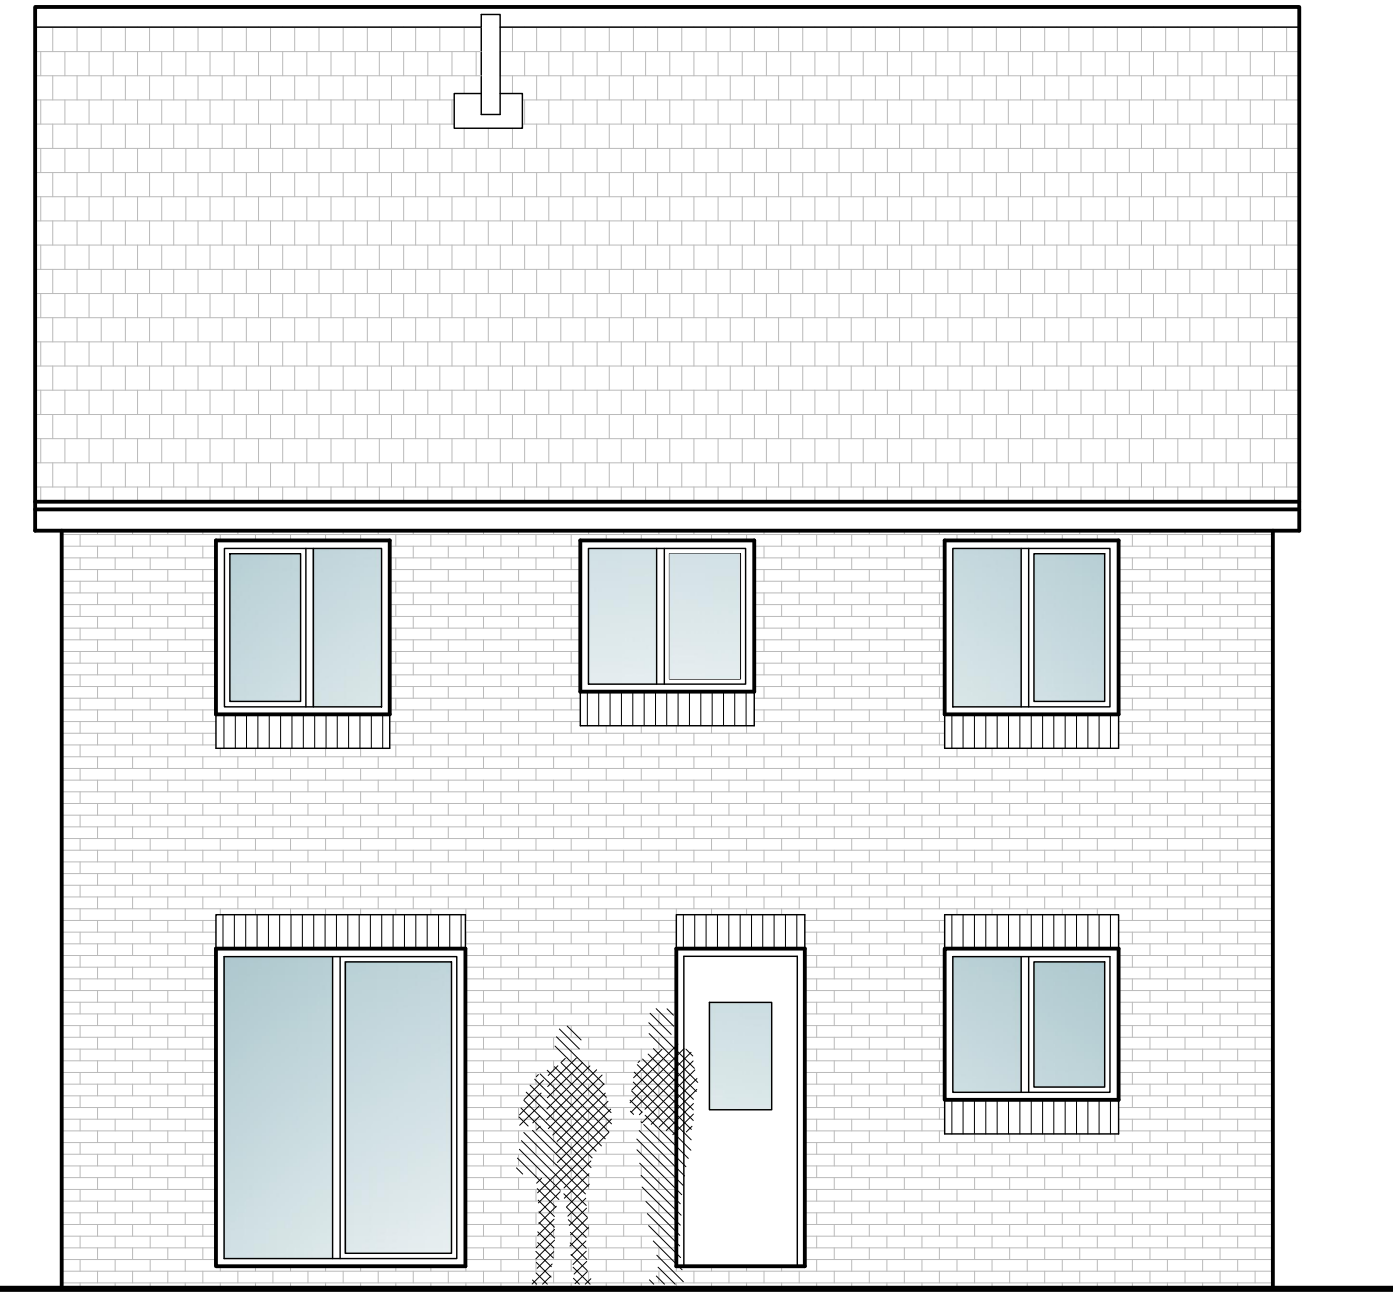

EXISTING REAR ELEVATION 1:50

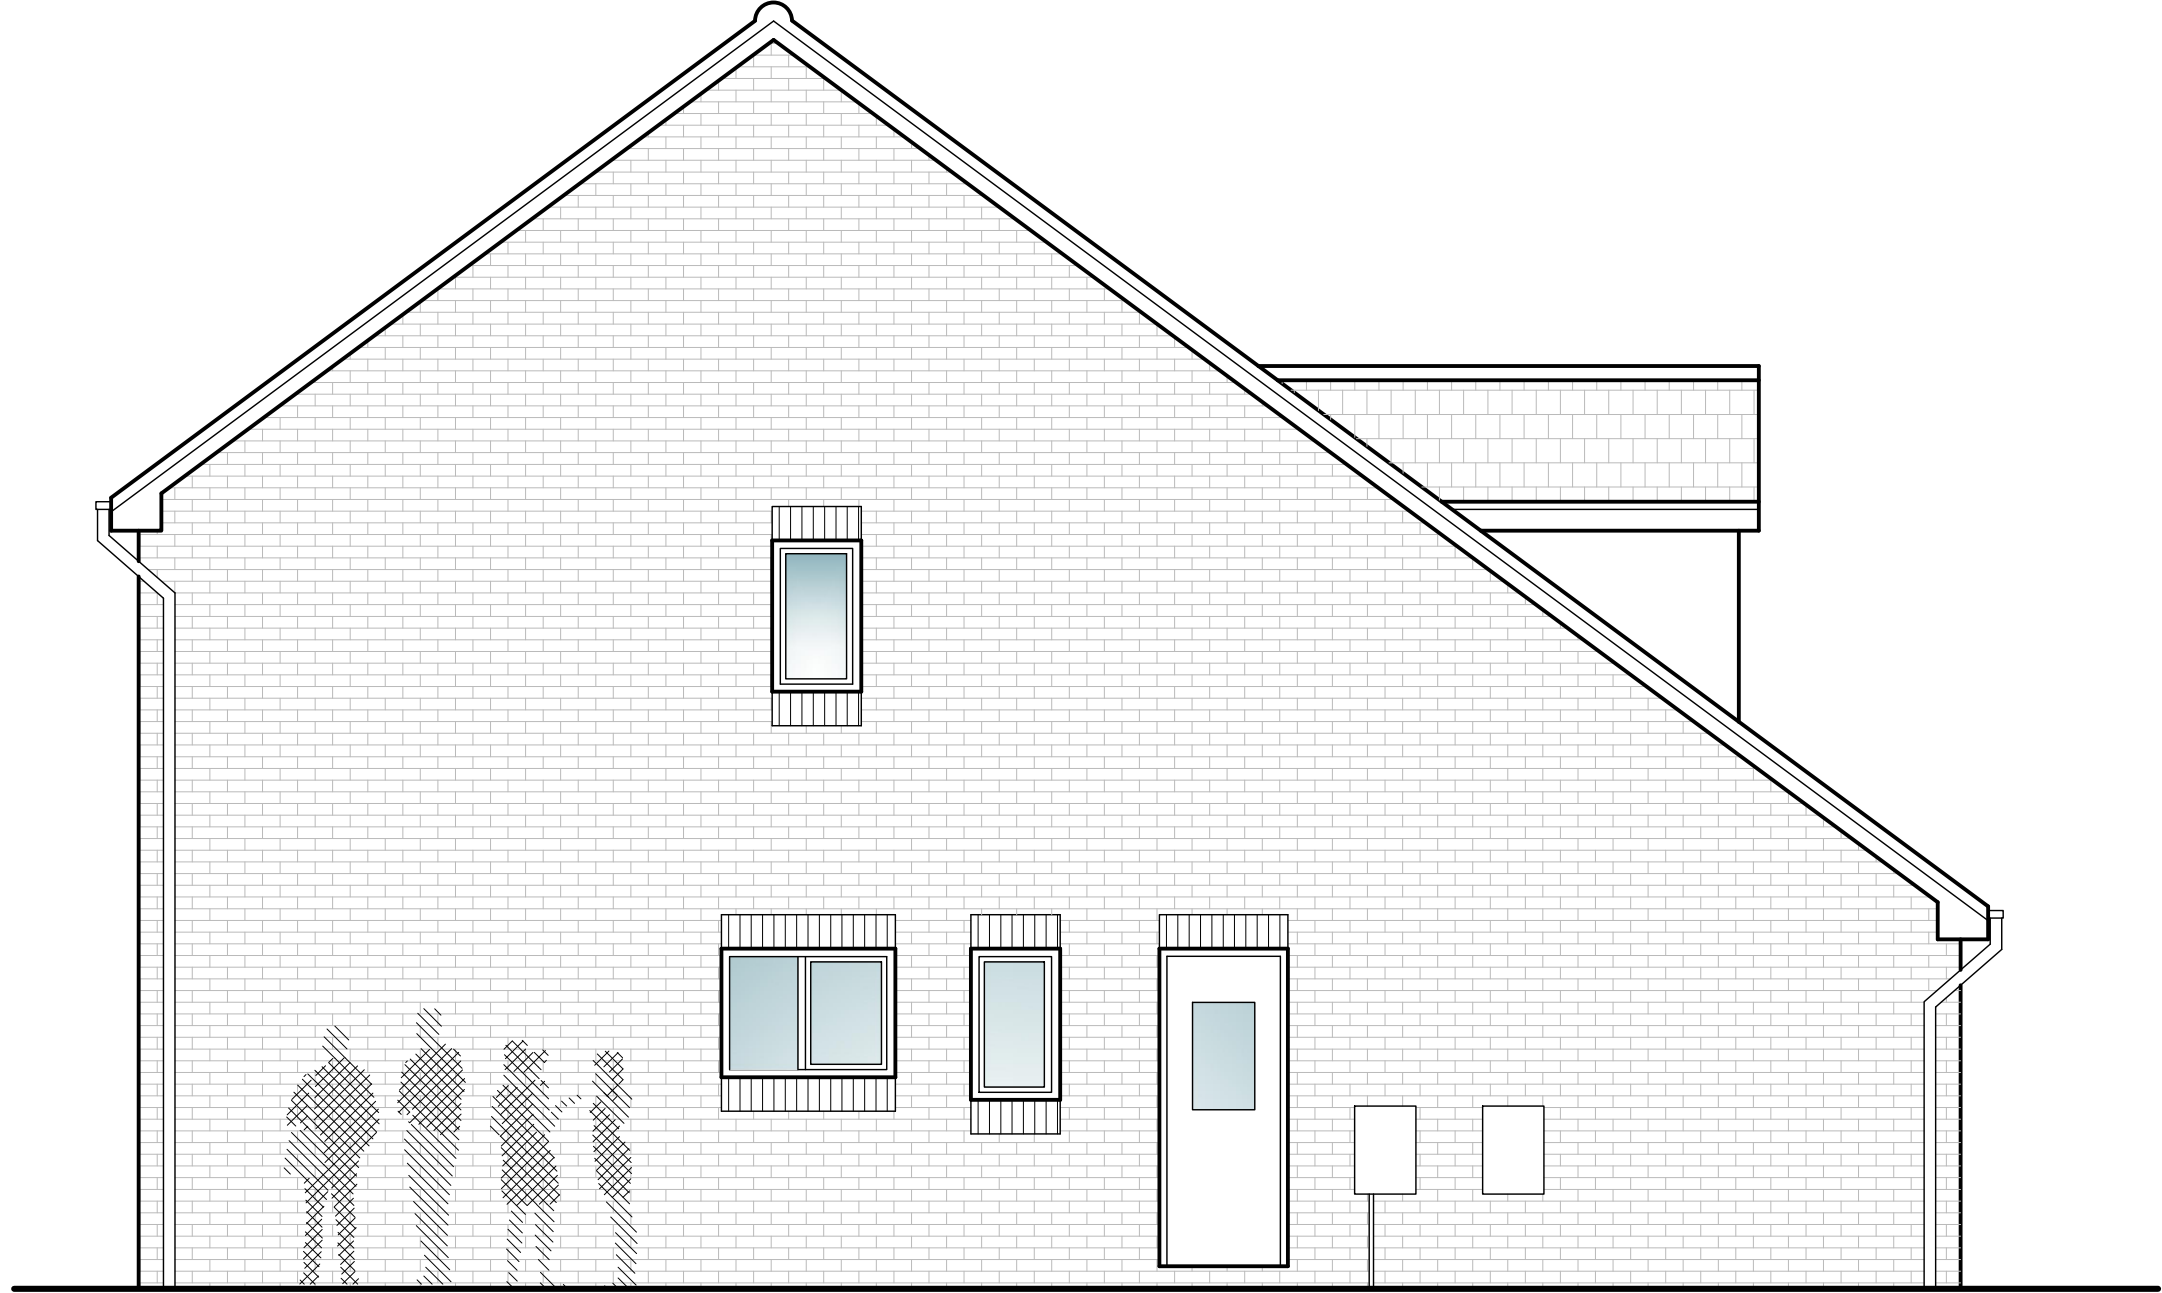

EXISTING SIDE ELEVATION 1:50

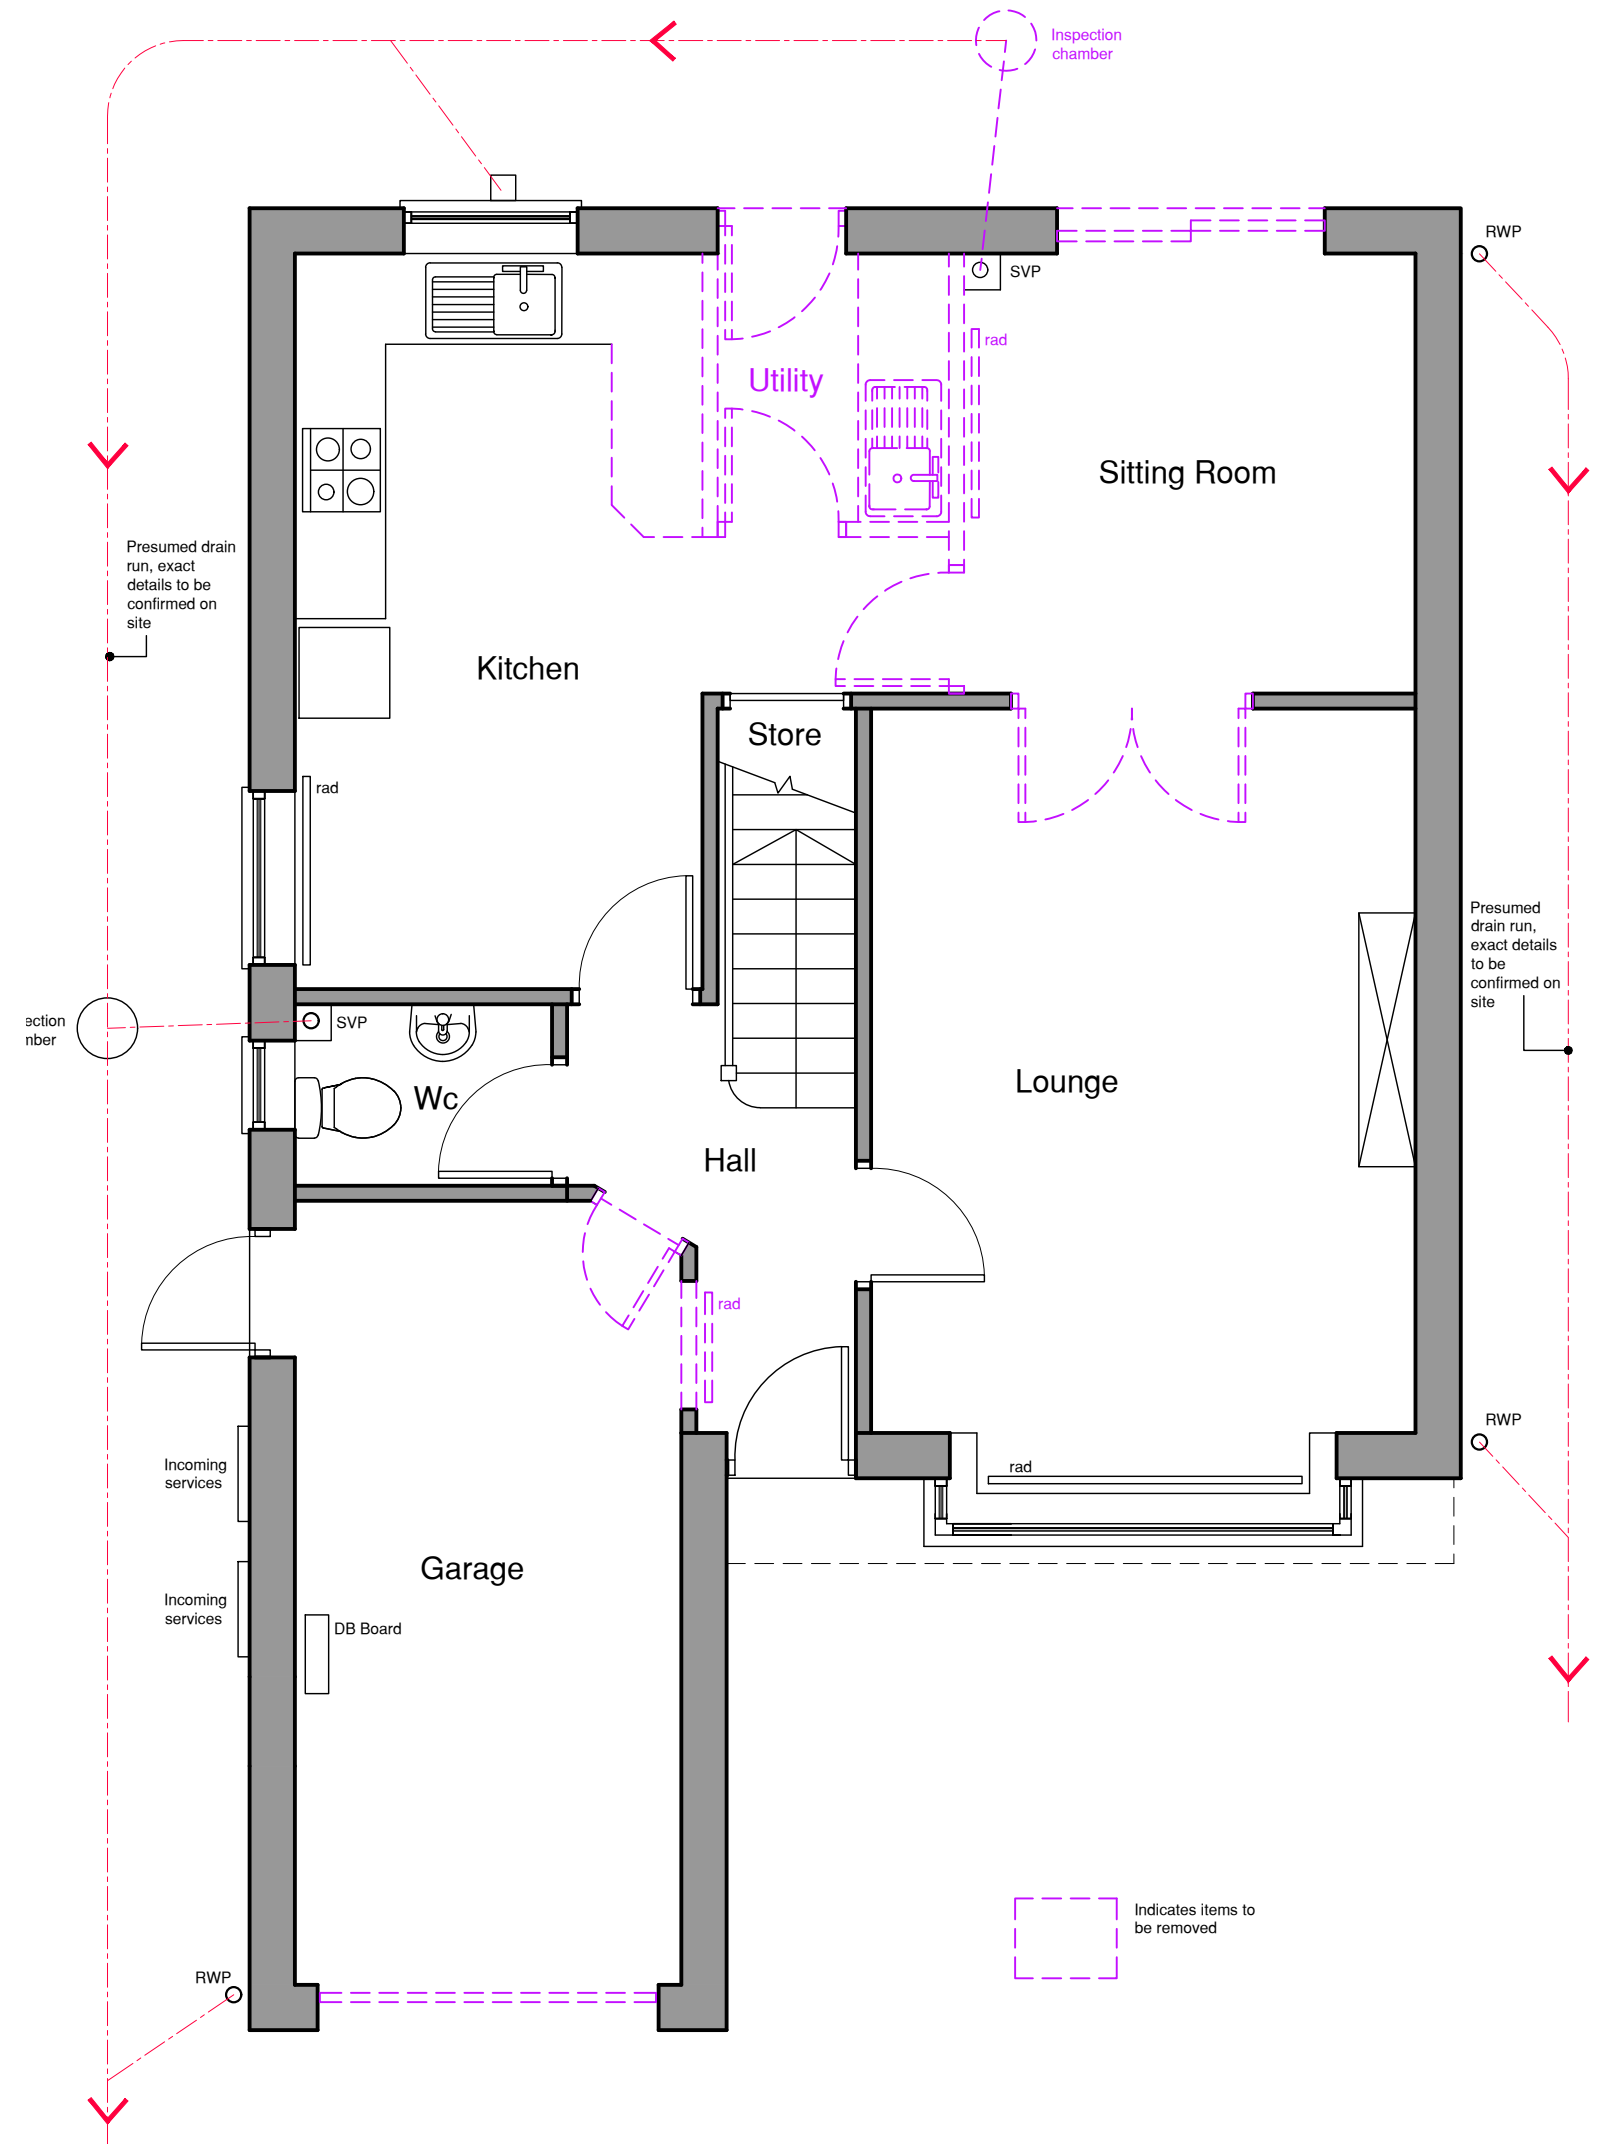

EXISTING GROUND FLOOR PLAN 1:50



EXISTING IMAGE 1



EXISTING IMAGE 2

Notes
Do not scale off this drawing. If in doubt please ask.
Dimensions must be checked on site where possible

©This drawing must not be reproduced in whole or part without written consent

CLIENTS NOTES:
THIS DRAWING HAS BEEN PREPARED FOR PLANNING & BUILDING REGULATION SUBMISSION ONLY AND THEREFORE ALL FORMS OF CONSTRUCTION & DETAILS ARE SOLELY THE RESPONSIBILITY OF THE CONTRACTOR.
CLIENT IS TO OBTAIN WRITTEN PERMISSION FROM ADJOINING NEIGHBOURS WHOSE BOUNDARIES OR PROPERTY MAY BE ENCROACHED UPON DURING OR AFTER CONSTRUCTION EG BY FOUNDATION SPREAD, OVERHANGING GUTTERS, CONNECTING DRAINS ETC.

REV B : 5-11-2021 removals revised to suit reduced scheme
REV A : 13-1-2021 removals shown

Revisions



Horne McIntosh interior architects

Client	Kirstie Trasler		
Project	Rear & Loft Extension 17 Brierey Close Darton, Barnsley, S75 5QL		
Title	Existing Plans, Elevations		
Dwg. no	4509 - E - 1		
Drawn		Date	5.10.2020
Scale	1:50 @A1	Rev	B

The Studio, 44 Towngate, Mirfield, WF14 9JG
Tel: 01924 695 595
E mail: admin@Hmia.co.uk Web Site: www.Hmia.co.uk