

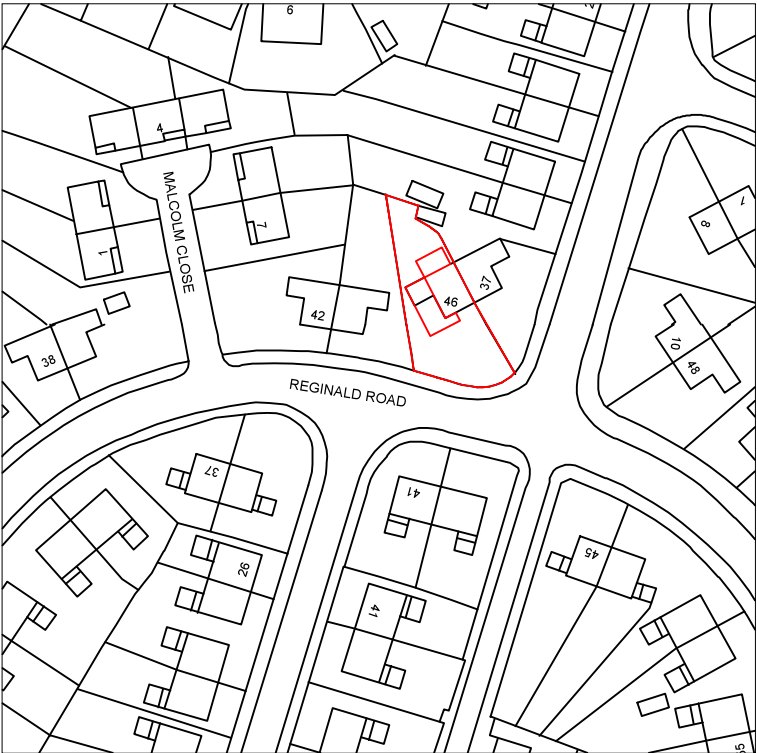


Drawing No.	Rev No.
MSH002 -001	A

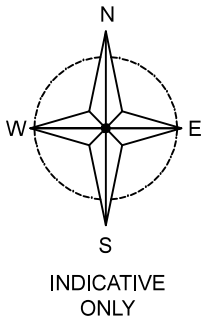

LOCATION PLAN
SCALE 1:1250 AT A3

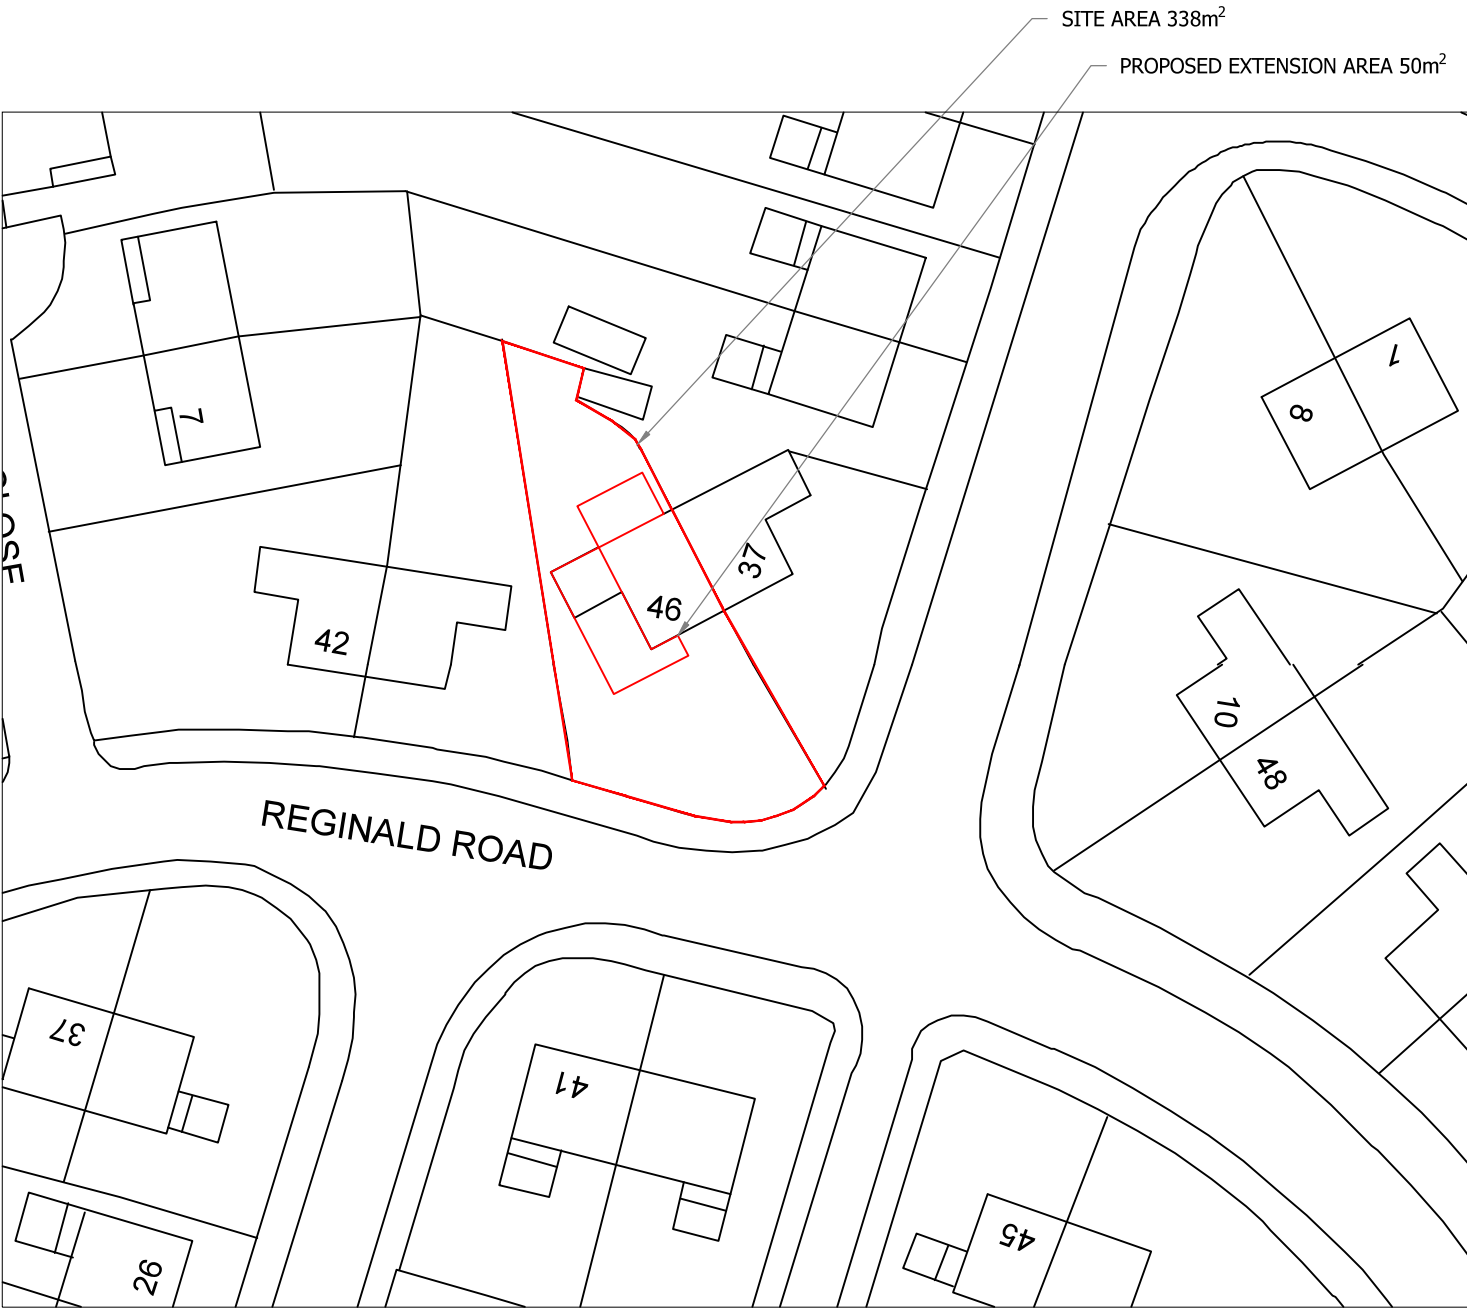

SITE PLAN
SCALE 1:500 AT A3

DO NOT SCALE: Contractor to check all dimensions and report any omissions or errors

NOTES

A	More brick added	JRB			16/12/22
Rev	Description	By	Chk	App	Date

JRB DESIGNS Ltd
1 Saville Road
Cudworth
Barnsley
S72 8LT
Tel: 01226 383542
Fax: 01226 380078
Mob: 07970 541192
Email: john@jrbdesigns.co.uk

This drawing is copyright. © jrbdesigns Ltd.

Client
MR. S HAWCROFT

Drawing Title
SITE PLANS

Address
**46 REGINALD ROAD
KENDRAY
BARNSELY
S70 3JJ**

Project Title:
**EX REAR TWO STOREY SIDE
& SINGLE FRONT EXTENSION**

Purpose of Issue:
PLANNING

Drawing Status
FIRST ISSUE

Scale at A3 AS SHOWN	Drawn By JRB	Date 09/11/2022
Checked By	Date 09/11/2022	Approved By Date 09/11/2022
Project No. MSH002	Drawing No. 001	Revision A

APPROVAL ☒ INFORMATION ☐ TENDER ☐ CONTRACT ☐ CONSTRUCTION ☐