

OUTLINE SCHEDULE OF WORKS :

Strip out Works

- 1.1 Strip out carpet floor finishes to Activity Areas 1 & 2 and Meeting Room.
- 1.2 Strip out vinyl sheet floor finishes to Activity Areas 1 & 2, Kitchen, Lobby, Male/Female/Disabled Toilets, Kitchen Store and Cleaners Store.
- 1.3 Strip out barrier matting to Entrance / rear lobbies.
- 1.4 Strip out all heating / plant equipment from former Boiler Room.
- 1.5 Strip out all wall mounted radiators and associated pipework throughout.
- 1.6 Strip out all suspended ceilings throughout.
- 1.7 Strip out all light fittings throughout.
- 1.8 Strip out wall mounted lockers to Activity Area 1.
- 1.9 Strip out sliding / folding partition / curtain to Activity Area 1.
- 1.10 Carefully remove all sanitary ware from Disabled Toilet and set aside for re-use.

Demolition Works

- 2.1 Strip out all wall / base units and appliances to both Kitchen Areas.
- 2.2 Remove internal blockwork walls to Plant Room, Kitchen, Store and Cleaners Store.
- 2.3 Remove internal glazed screens / doors to Meeting Room and Entrance Foyer.
- 2.4 Remove all internal doors throughout.
- 2.5 Remove external Upvc glazed entrance doors and side lights to principle entrance.
- 2.6 Remove external pair timber doors to rear entrance lobby.
- 2.7 Remove external timber door to Plant Room.
- 2.8 Remove Upvc windows to Kitchen, Store, Office and Plant Room.
- 2.9 Remove external projecting bay window assembly to Activity Area 2.

Builders Work

- 3.1 Form new 800w x 2400h opening through masonry wall to Staffroom / Office.
- 3.2 Form new 1800w x 2100h door opening through existing stud wall to Kitchen Store.
- 3.3 Build up existing external door opening to Stockroom, masonry cavity wall construction with brickwork external leaf to match existing.
- 3.4 Build up existing 4 no. external window openings to Stockroom, 1 no. to Community Shop and 1 no. to Office, masonry cavity wall construction with brickwork external leaf to match existing.
- 3.5 Form new blockwork internal wall, off existing concrete floor slab, between Staffroom and Stockroom.
- 3.6 Form new metal / timber stud partitions to form Kitchen Store, Office and Training Rooms 1 & 2.
- 3.7 Provide and install new veneered flush doors throughout, vision panels / sidelights as indicated on Floor Plan, fire rating as indicated on Fire Strategy Plan.
- 3.8 Provide and install new Upvc double glazed window into existing opening to Community Shop - colour - white.
- 3.9 Provide and install new Upvc double glazed window into existing opening to Community Cafe, blanking panel centrally to align with existing structural post - colour - white.
- 3.10 Provide and install new aluminium double glazed automatic sliding door, side lights and internal screen to principle entrance. Card reader operation, linked to Fire Alarm with Fail Safe Open on activation.
- 3.11 Provide and install new pair external steel Security doors to rear Goods Entrance - range and supplier to be approved, colour - BS 14 C 39, complete with level access threshold.
- 3.12 Provide and install sand cement or gypsol levelling screed to Stockroom area, including ramped approach from Lobby.

Finishes

- 4.1 Provide and install new Commercial Grade Carpet Tiles to Staffroom, Office and Training Rooms 1 & 2 - Paragon, Diversity range - Foundry Grey 810.
- 4.2 Provide and install new Commercial Grade wood effect Vinyl flooring planks to Entrance, Community Cafe and Toilet Lobby - range and supplier to be approved.
- 4.3 Provide and install Commercial Grade non-slip Vinyl sheet flooring to Stockroom, Male / Female / Disabled Toilets, Cleaners Store, Kitchen Store, Kitchen, Office and Training Rooms 1 & 2.
- 4.4 Provide and install 50mm vinyl coved skirting to Stockroom, Male / Female / Disabled Toilets, Cleaners Store and Kitchen Store - range and supplier to be approved.
- 4.5 Provide and install profiled sw skirting to match existing to Staffroom, Kitchen, Community Shop, Community Cafe, Office and Training Rooms 1 & 2, all to receive gloss paint finish - colour to be advised.
- 4.6 All existing plaster finished walls to be made good, prepared / redecorated with emulsion paint finish - refer to drawing 16/003/0117 for colours.
- 4.7 Feature walls as identified on Floor Plan to Community Cafe and Training Rooms 1 & 2 to receive Fine Decor Wallpaper - range to be advised.
- 4.8 Provide and install new lay-in exposed grid suspended ceiling throughout - range and supplier to be applied.
- 4.9 Existing vinyl sheet floor covering to be retained / made good as required to Community Cafe, Kitchen, Kitchen Store, Cleaners Store, Lobby and Male / Female Toilets.

Fixtures & Fittings

- 5.1 Provide and install specialist designed Commercial Kitchen installation.
- 5.2 Install previously set aside sanitary ware to new Disabled Toilet, including all grab rails required for part M compliance.
- 5.3 Provide and install Baby Change table within Disabled Toilet.
- 5.4 Provide and install internal security roller shutter over projecting bay window opening to Community Cafe.

Mechanical & Electrical

- 6.1 Provide and install contractor designed lighting system to all areas, comprising: recessed fittings to Staffroom, Community Shop, Foyer, Office, Community Cafe and Training Rooms 1 & 2, recessed down-lights to Kitchen and surface mounted bulkhead fittings to Stockroom, Lobby and Male / Female / Disabled Toilets - all fittings to be approved.
- 6.2 Provide and install contractor designed heating system comprising: Electric panel heaters to Staffroom, Male / Female / Disabled Toilets and Toilet Lobby, and Heating / Cooling Air Conditioning Units to Community Shop, Foyer, Community Cafe, Office and Training Rooms 1 & 2 - all fittings to be approved.
- 6.3 Existing Electrical / Small Power installation to be adapted to suit the proposed floor layout amendments, provide low level power outlets to perimeter of Community Shop and Community Cafe, Low level power / data / telephone outlets to Staffroom, Office and Training Rooms 1 & 2, redundant outlets to former Kitchen / Plant Room to be removed.
- 6.4 Provide and install Access Control gate between Foyer and Community Shop - proximity sensor.
- 6.5 Provide and install access control to pairs of doors between Stockroom / Lobby, Community Shop / Lobby and Community Shop / Staffroom - card reader.
- 6.6 All new / existing electrical installations to be tested / certified by a registered electrician / installer.

External Works

- 7.1 Provide and install colour coated roller shutters to new Community Cafe window (4,800w x 1,000h) and existing Training Room 2 window (2,200w x 2,500h), colour - BS 14 C 39 - Holly Green to match existing.
- 7.2 Provide and install colour coated external security bars to 1 no. Staffroom window (4,150w x 750h) and Community Shop window (3,550w x 2,740h), colour to be advised.
- 7.3 Existing felt covered flat roof to be retained, inspect and make good as required.
- 7.4 Clean out all existing gutters / rainwater outlets.
- 7.5 Existing Upvc rainwater goods to be retained, inspect and replace any missing / damaged sections / brackets as required to match existing.
- 7.6 Remove existing external signage and make good to fascia where disturbed.
- 7.7 Existing timbers (fascias / soffits) to be retained, inspect and cut out / replace all rotten / defective areas to match existing, Clean down and prepare all to receive redecoration with gloss paint finish - colour - white.
- 7.8 Make good / re-set existing rainwater gully adjacent principle entrance, reinstatement finish as required.
- 7.9 Remove all vegetation growth from hard standing / car park areas.

Schedule of Areas: (m²)

Entrance Foyer	14.43
Community Shop	110.72
Staff room / Office	6.38
Storage / Stockroom	35.54
Community Cafe	59.22
Push Chair Park	3.17
Kitchen	21.55
Kitchen Store	5.12
Training Room 1	15.72
Training Room 2	11.21
CRT Office	1.26
Toilet Lobby	15.59
Female WC	9.15
Male WC	7.32
Disabled WC	5.25
Cleaners Store	2.31

Existing plant / equipment to be removed from former Plant Room

Existing window opening to be built up, brickwork external leaf to match extg

Chiller / Cold Room condenser unit to be mounted externally at high level

Existing masonry wall to be removed shown dotted

Electrical equipment to be retained and boxed in

Existing stub stack to be retained and boxed in

Existing window opening to be built up, brickwork external leaf to match extg

Work bench to be provided to Staffroom

New door and sidelight in existing opening, one way vision glass / film to sidelight

Existing window to be removed and opening infilled, brickwork external leaf to match existing, timber frame internal leaf

Folding / sliding partition to be removed shown dotted

Diary Case condenser units to be mounted externally at high level

Wall mounted lockers to be removed shown dotted

Existing door opening to be built up, brickwork external leaf to match extg

Existing window openings to be built up, brickwork external leaf to match extg

Screed finish to level area indicated with cross hatching

Existing high level window opg to be built up, brickwork external leaf to match extg

Existing external doors to be replaced with new pair steel security doors with level access threshold

Form new ramped approach to rear Goods Entrance

New sanitary ware from disb toilet to discharge to extg svp, box in at skirting level

Access control to Storage Area doors

Line of blockwork internal partitions to be removed shown dotted

Radiator to be removed

Relocated water heater / cylinder

Ramp formed up to stockroom area

Door re-hung to opening out

Access control to Store doors

New stud partition to form reduced toilet width and new Kitchen Store

Existing glazed partitions to be removed and replaced with new stud partitions

Existing door opg to be infilled with glazed screen / partition to match extg

Existing internal lobby wall and doors to be removed shown dotted

Existing roller shutter to be retained

New automatic sliding door and side lights, card reader operation, linked to fire alarm with fail safe on activation

Existing roller shutter to be retained

Existing roller shutter to be retained

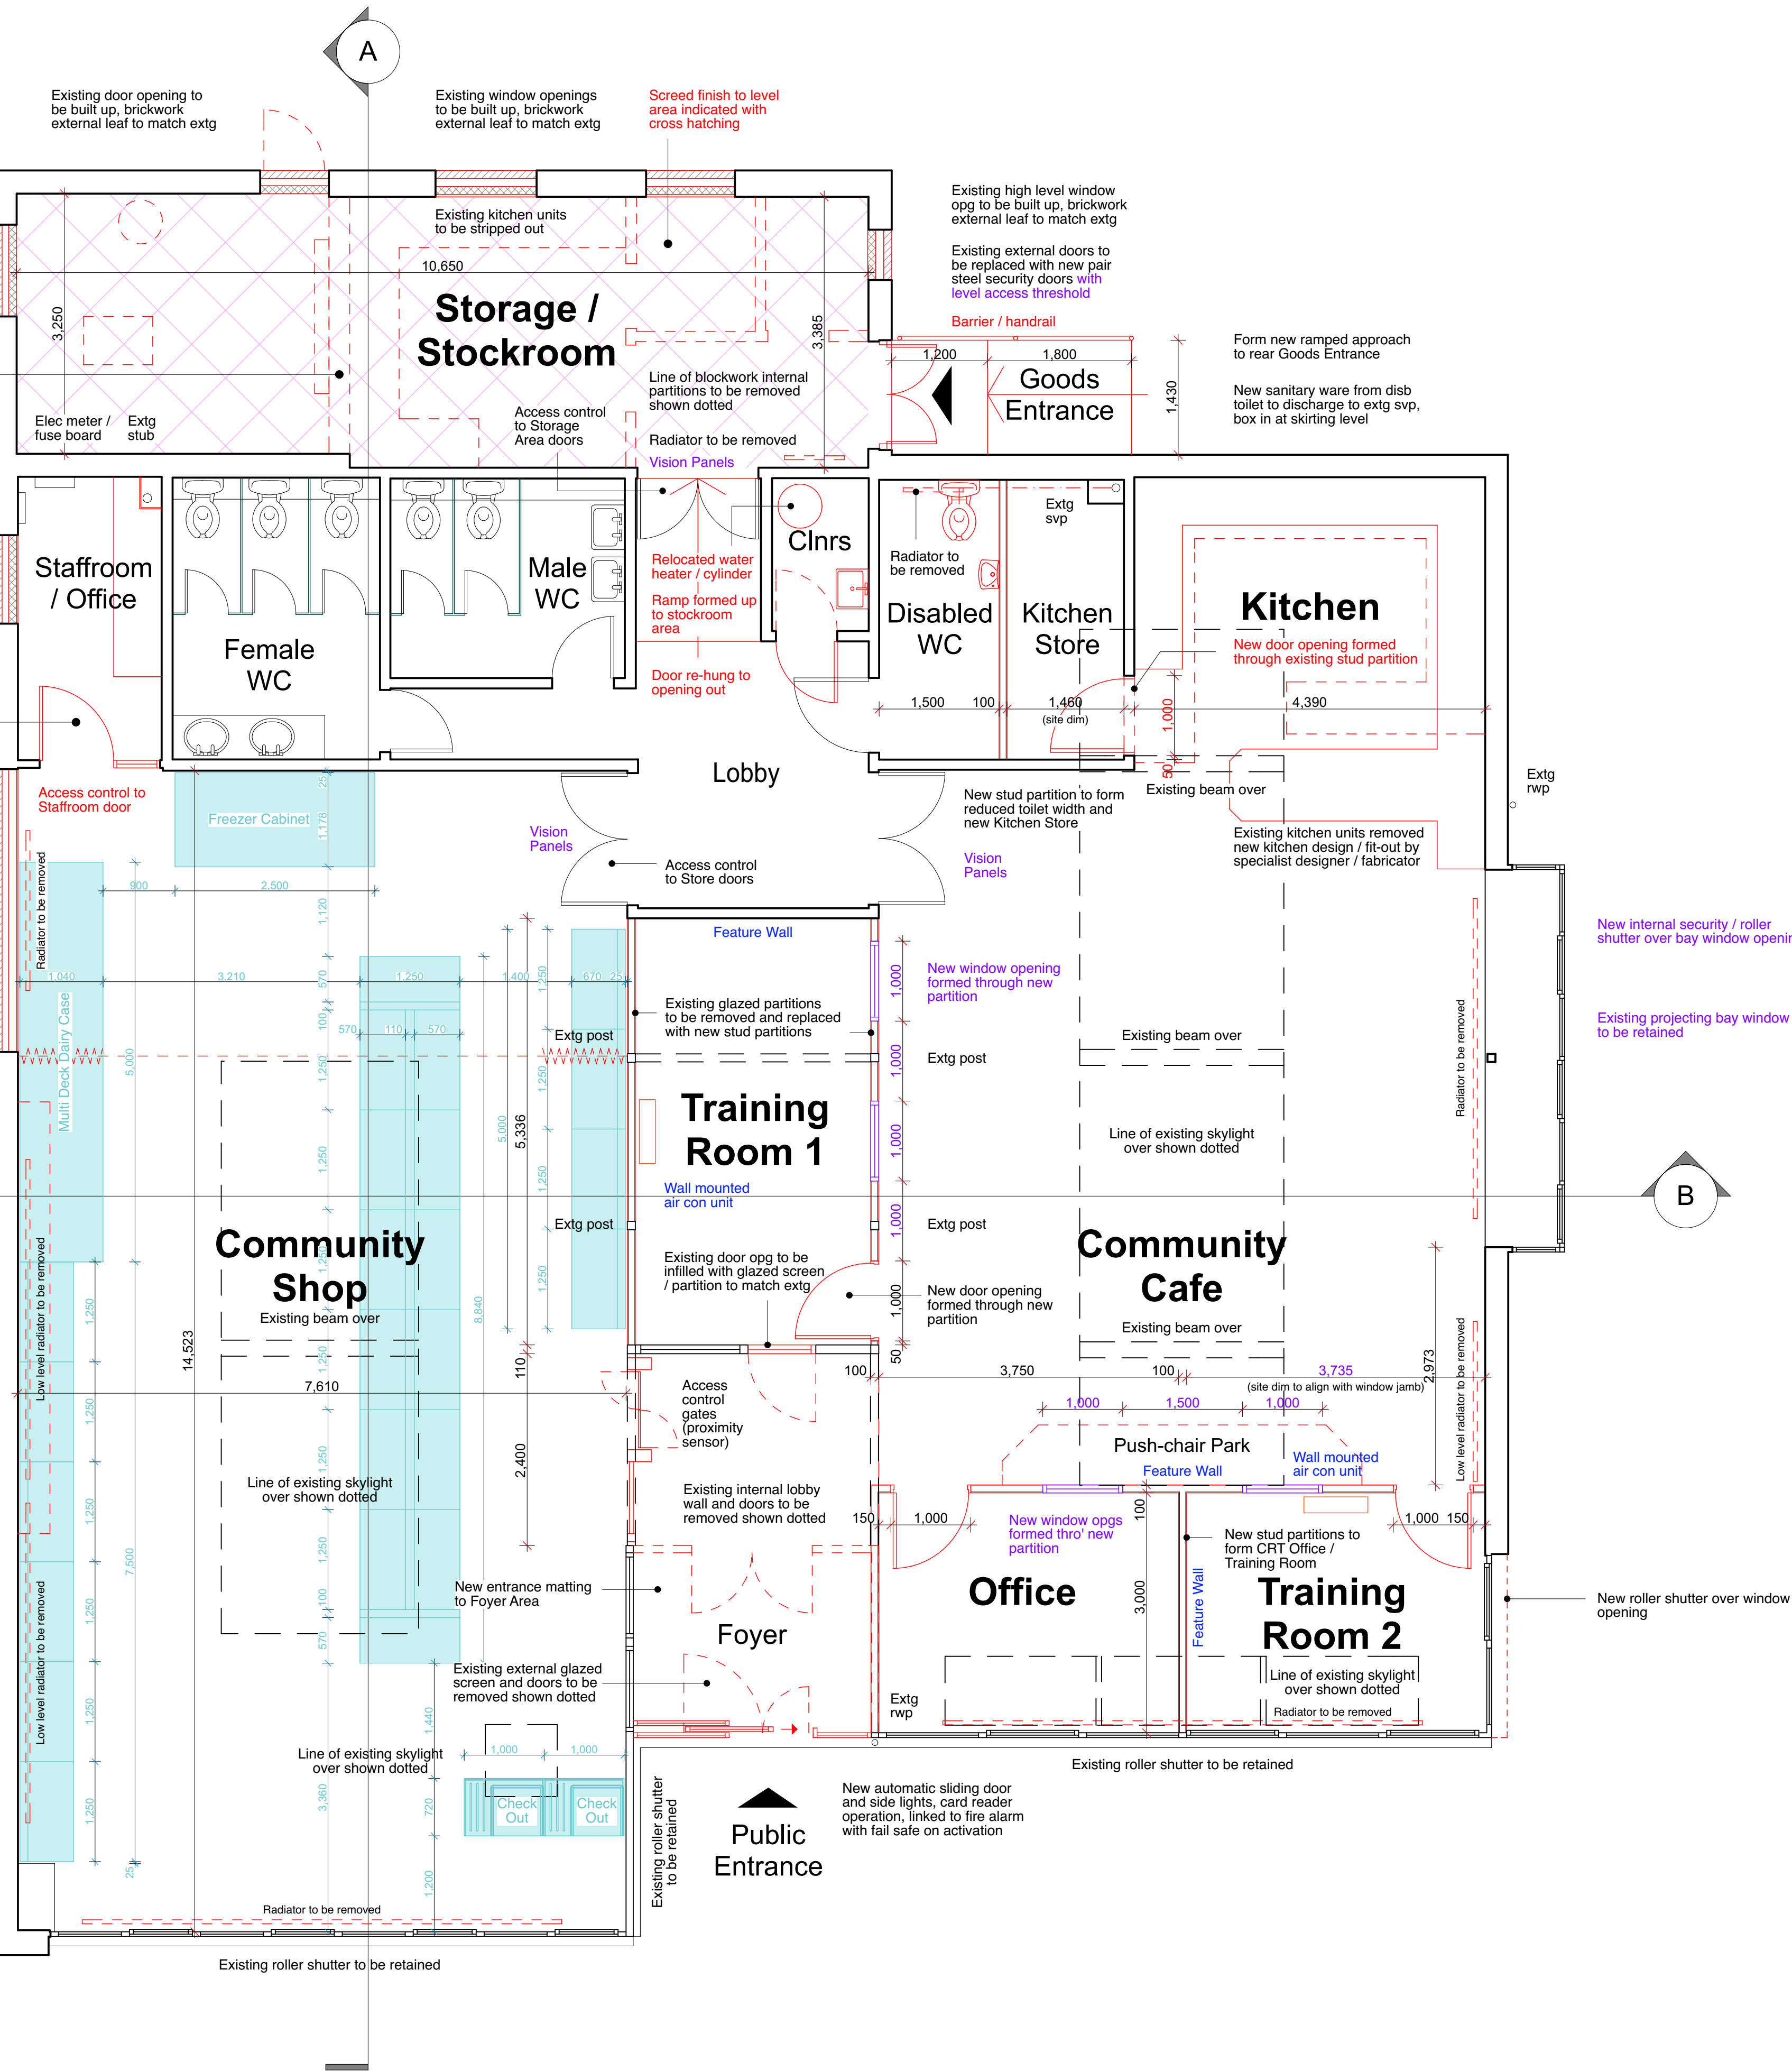

Revision :	Date :
Rev A - 30/01/16	Plant room omitted, Stockroom enlarged, Kitchen Store added, Disb WC reduced, Training Room 1 door relocated, internal lobby omitted, automatic sliding door added to Public entrance.
Rev B - 08/05/16	Office added, Push Chair Park relocated.
Rev C - 16/05/16	Office omitted, Push Chair Park relocated.
Rev D - 20/06/16	Office added, Push Chair Park relocated, Staffroom reduced, Storage Area increased.
Rev E - 05/07/16	Projecting bay window to Community Cafe to be retained, Kitchen Store opening width increased, internal windows added between Training Rooms 1 & 2, Office and Community Cafe, notes amended to reflect above / floor finish alterations.
Rev F - 13/07/16	Community Shop fit-out / Racking layout added.
Rev G - 03/08/16	Community Shop fit-out / Racking layout amended.
Rev H - 06/09/16	Kitchen Store door opening amended, water heater added / sink relocated / door swing amended to Cleaners Store, Stockroom floor levelling screed added, ramped approach added from Lobby to Stockroom, kitchen unit footprint added, workbench added to Staffroom.
Rev J - 21/09/16	Community Shop side window infilled, Training Room 1 and 2 wall mounted air con units added, stockroom ramp dims added, notes amended.

Client:
**COMMUNITY SHOP /
COALFIELDS
REGENERATION
TRUST**

Project No: 16/003
Project Title: Lindhurst Road, Athersley North, BARNSELY, S71 3DQ

Drawing No: 110
Drawing Title: Proposed Ground Floor Layout

Revision: J
Date: Jan 2016
Scale: 1:50@A1

Drawing Status : CONSTRUCTION