


FRONT ELEVATION




SIDE ELEVATION




REAR ELEVATION

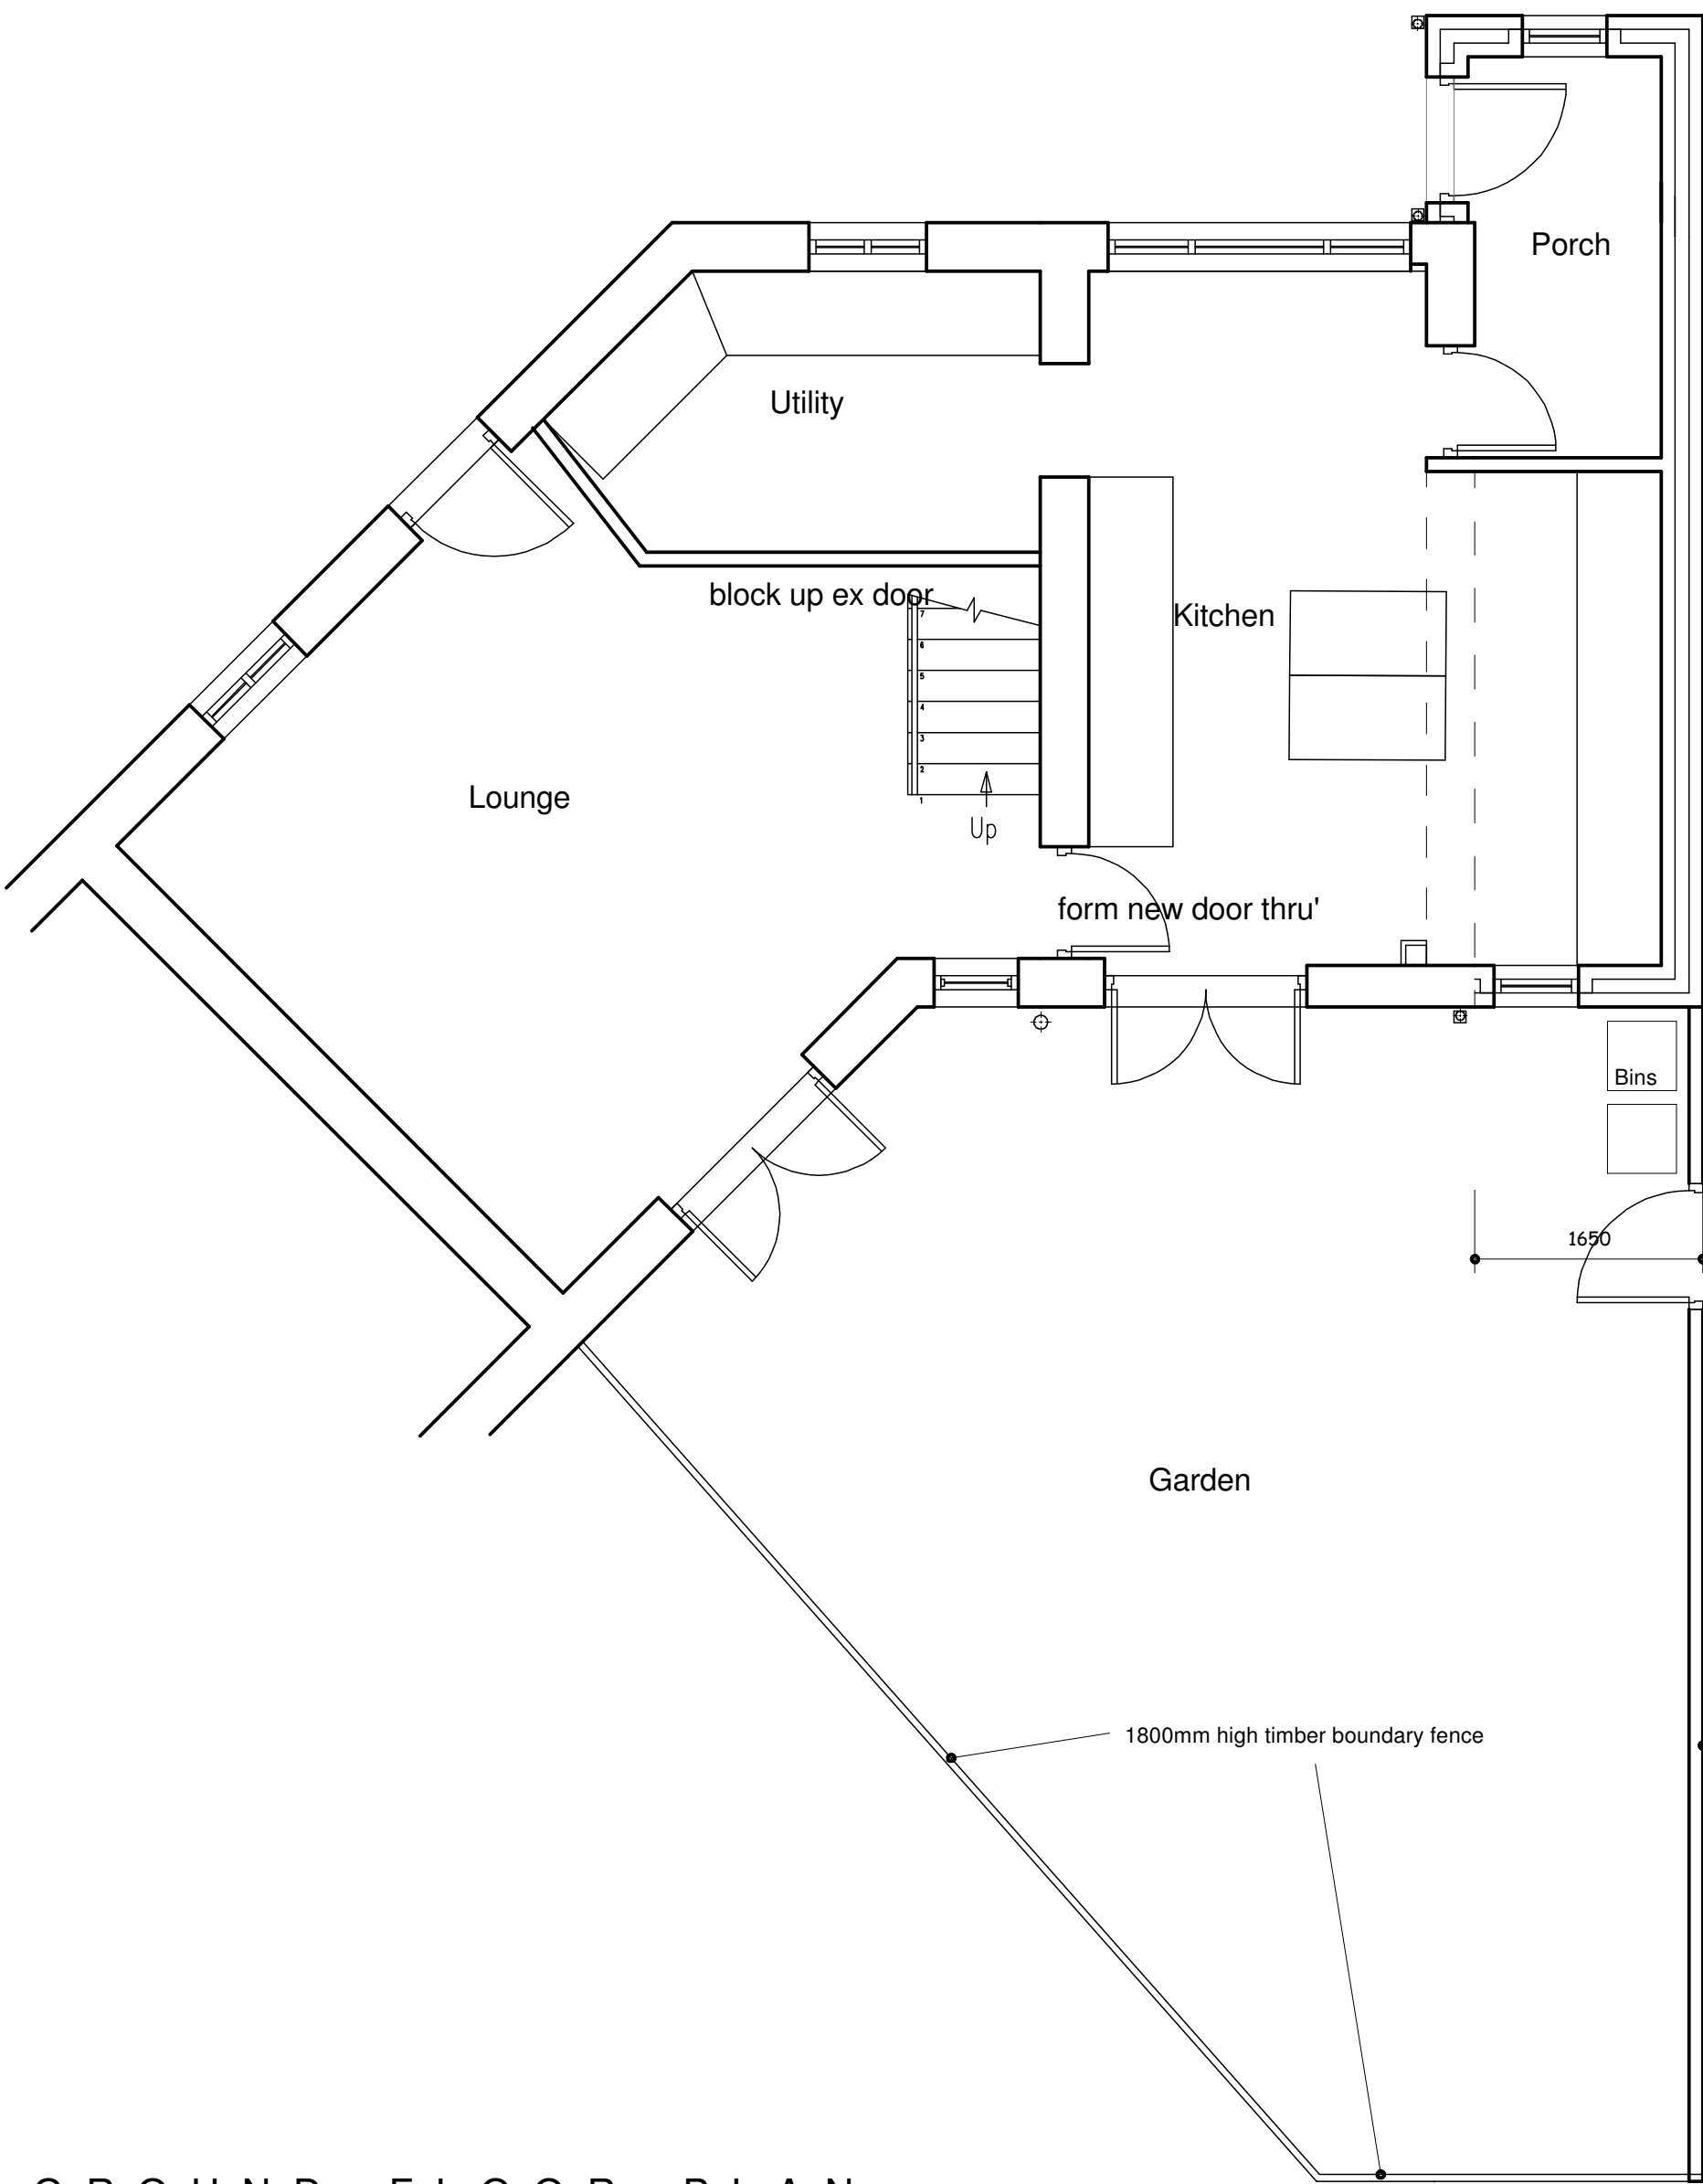


GROUND FLOOR PLAN

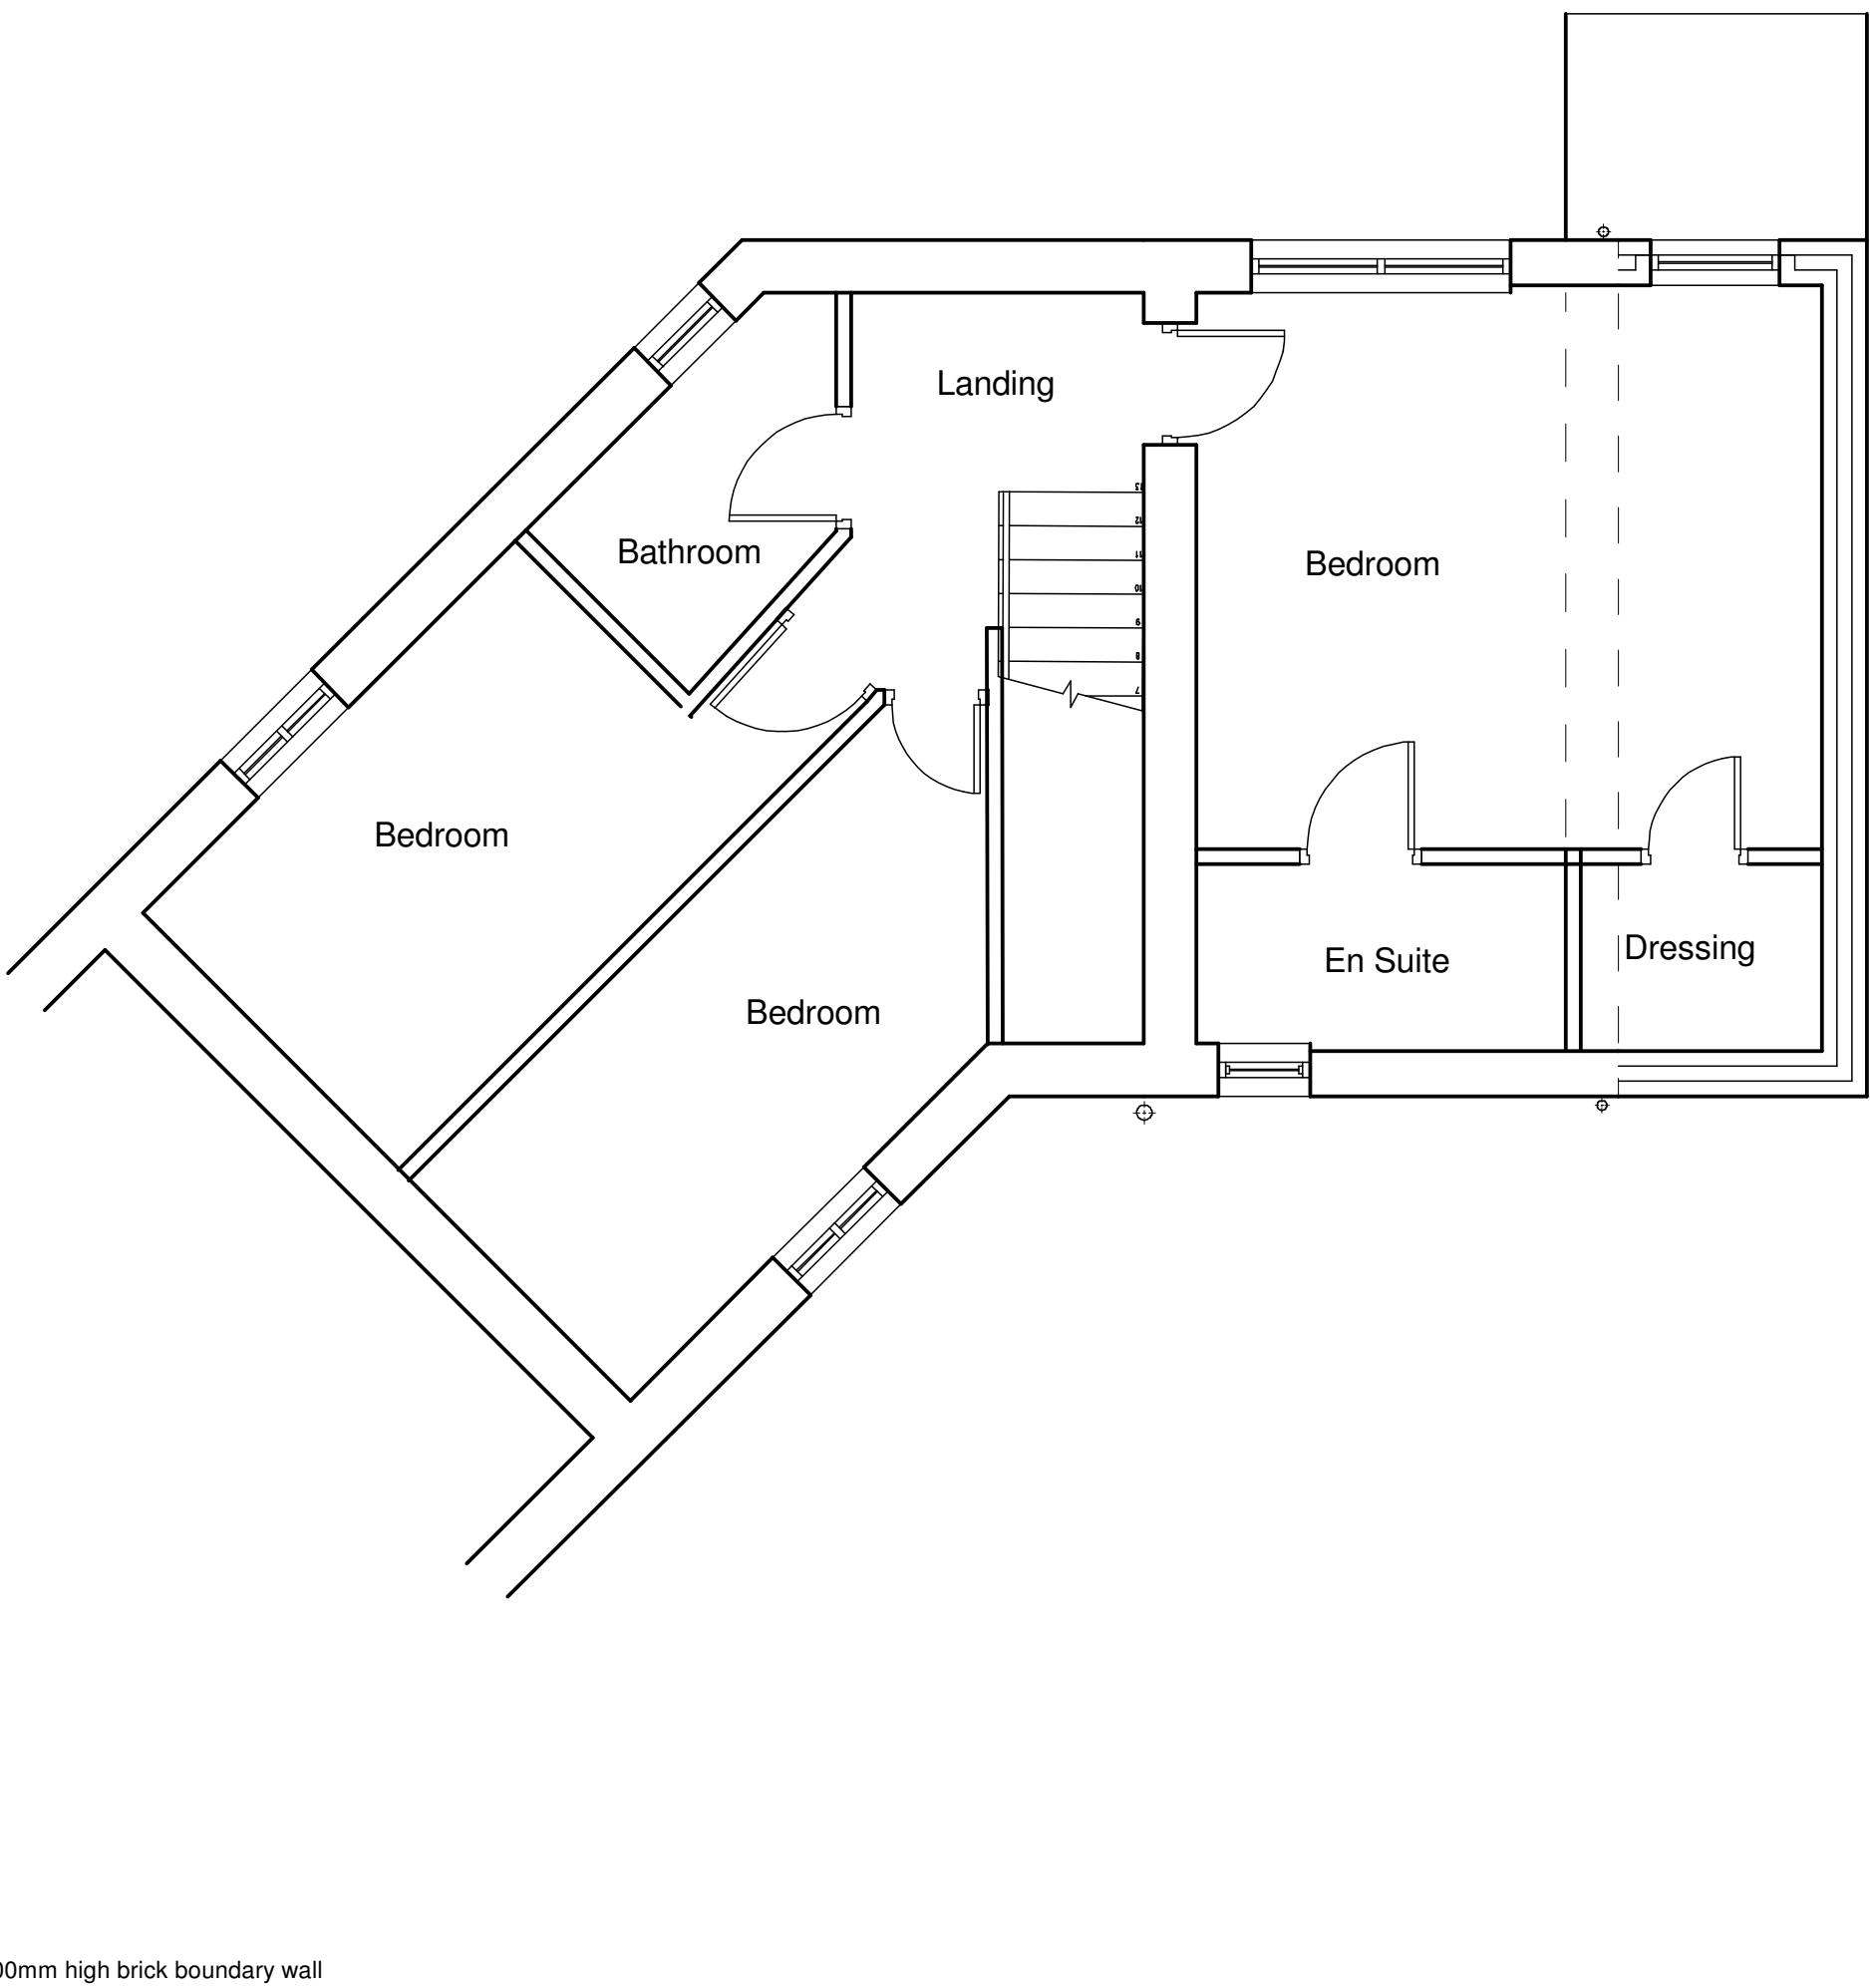

FIRST FLOOR PLAN

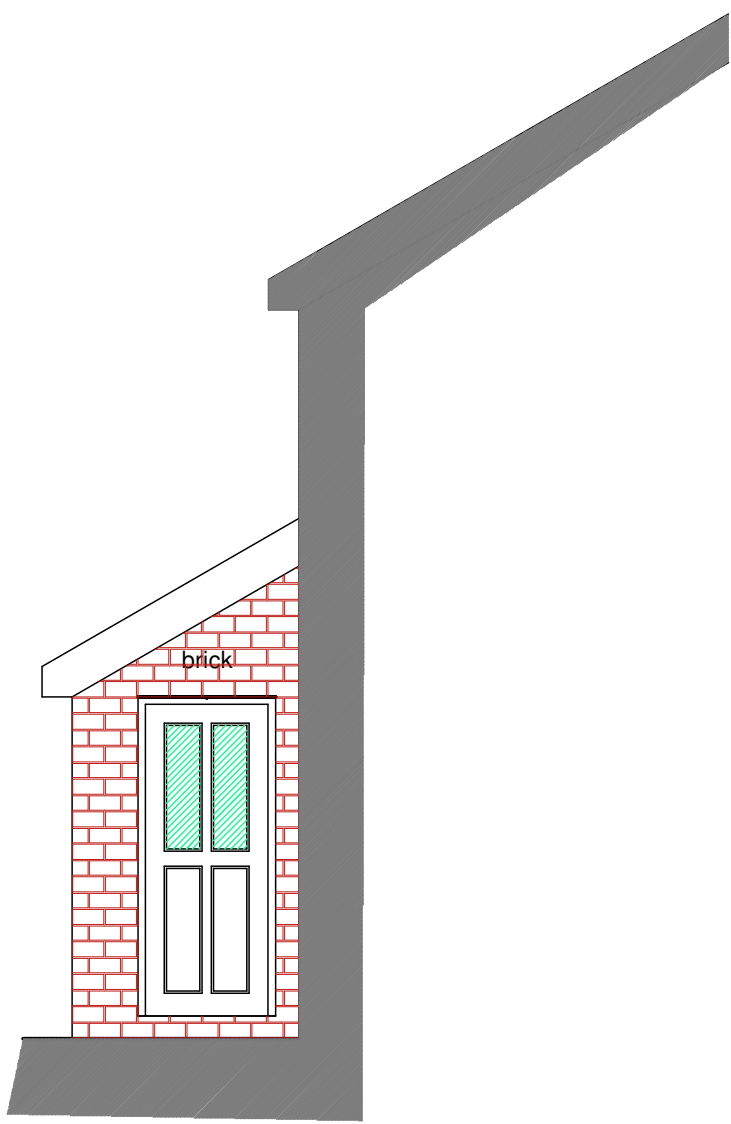

PART
SIDE ELEVATION

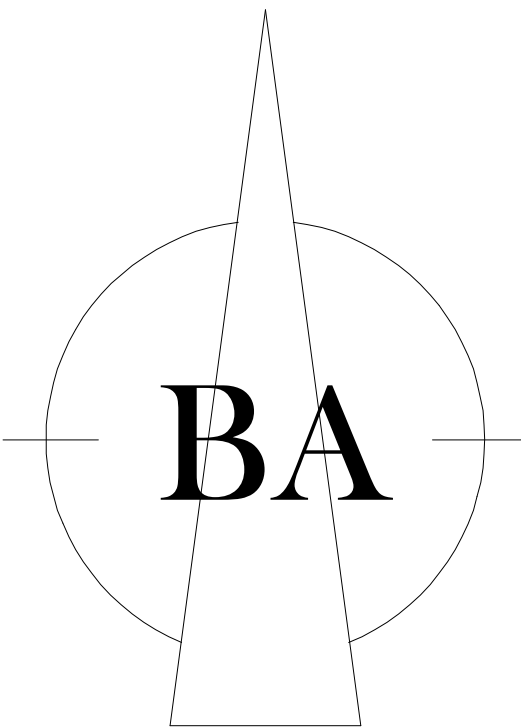

Brunswick Architectural 6, Warneford Road, Huddersfield, HD4 5TW Mobile: 07860 354023 E-Mail: mick@brunswickstates.com	
CLIENT:	A NOWODNY
TITLE:	61 St Helen's Way, Monk Bretton
NOTES: This drawing is for Building Control & Planning Permission purposes only. Brunswick Architectural accept no liability for errors or omissions. The drawing may be used for estimating purposes, but the Principal Contractor must cost fully from a site investigation. The Contractor is responsible for checking site dimensions, materials etc, and all building work, such work being checked by Building Control on site, as may be appropriate. Brunswick Architectural disclaim any liability for works carried out.	
Revisions:	
PROPOSED PLANS AND ELEVATIONS	
SCALE: 1:50 @ A1	DATE: 28 April 2021
DRG No:21_120.1.1	