


A	08/06/2014			Trees to be removed added
	Date			Revisions
© copyright				
MJH Design Architectural Services 53 Bartholomew Street Wakefield WF1 3JH Barnsley S73 8LB Tel: 07807548714 e-mail: conside.mjh@virgin.net				
Client Mr A H Choudhry				
Project Proposed Alterations Hunningley Grange 237 Doncaster Road Barnsley				
Title				
Proposed Site Plan				
Scale	1:200	Date	April 2014	
Drawn by	MJH	Revision		A
Drawing No.	922-05			

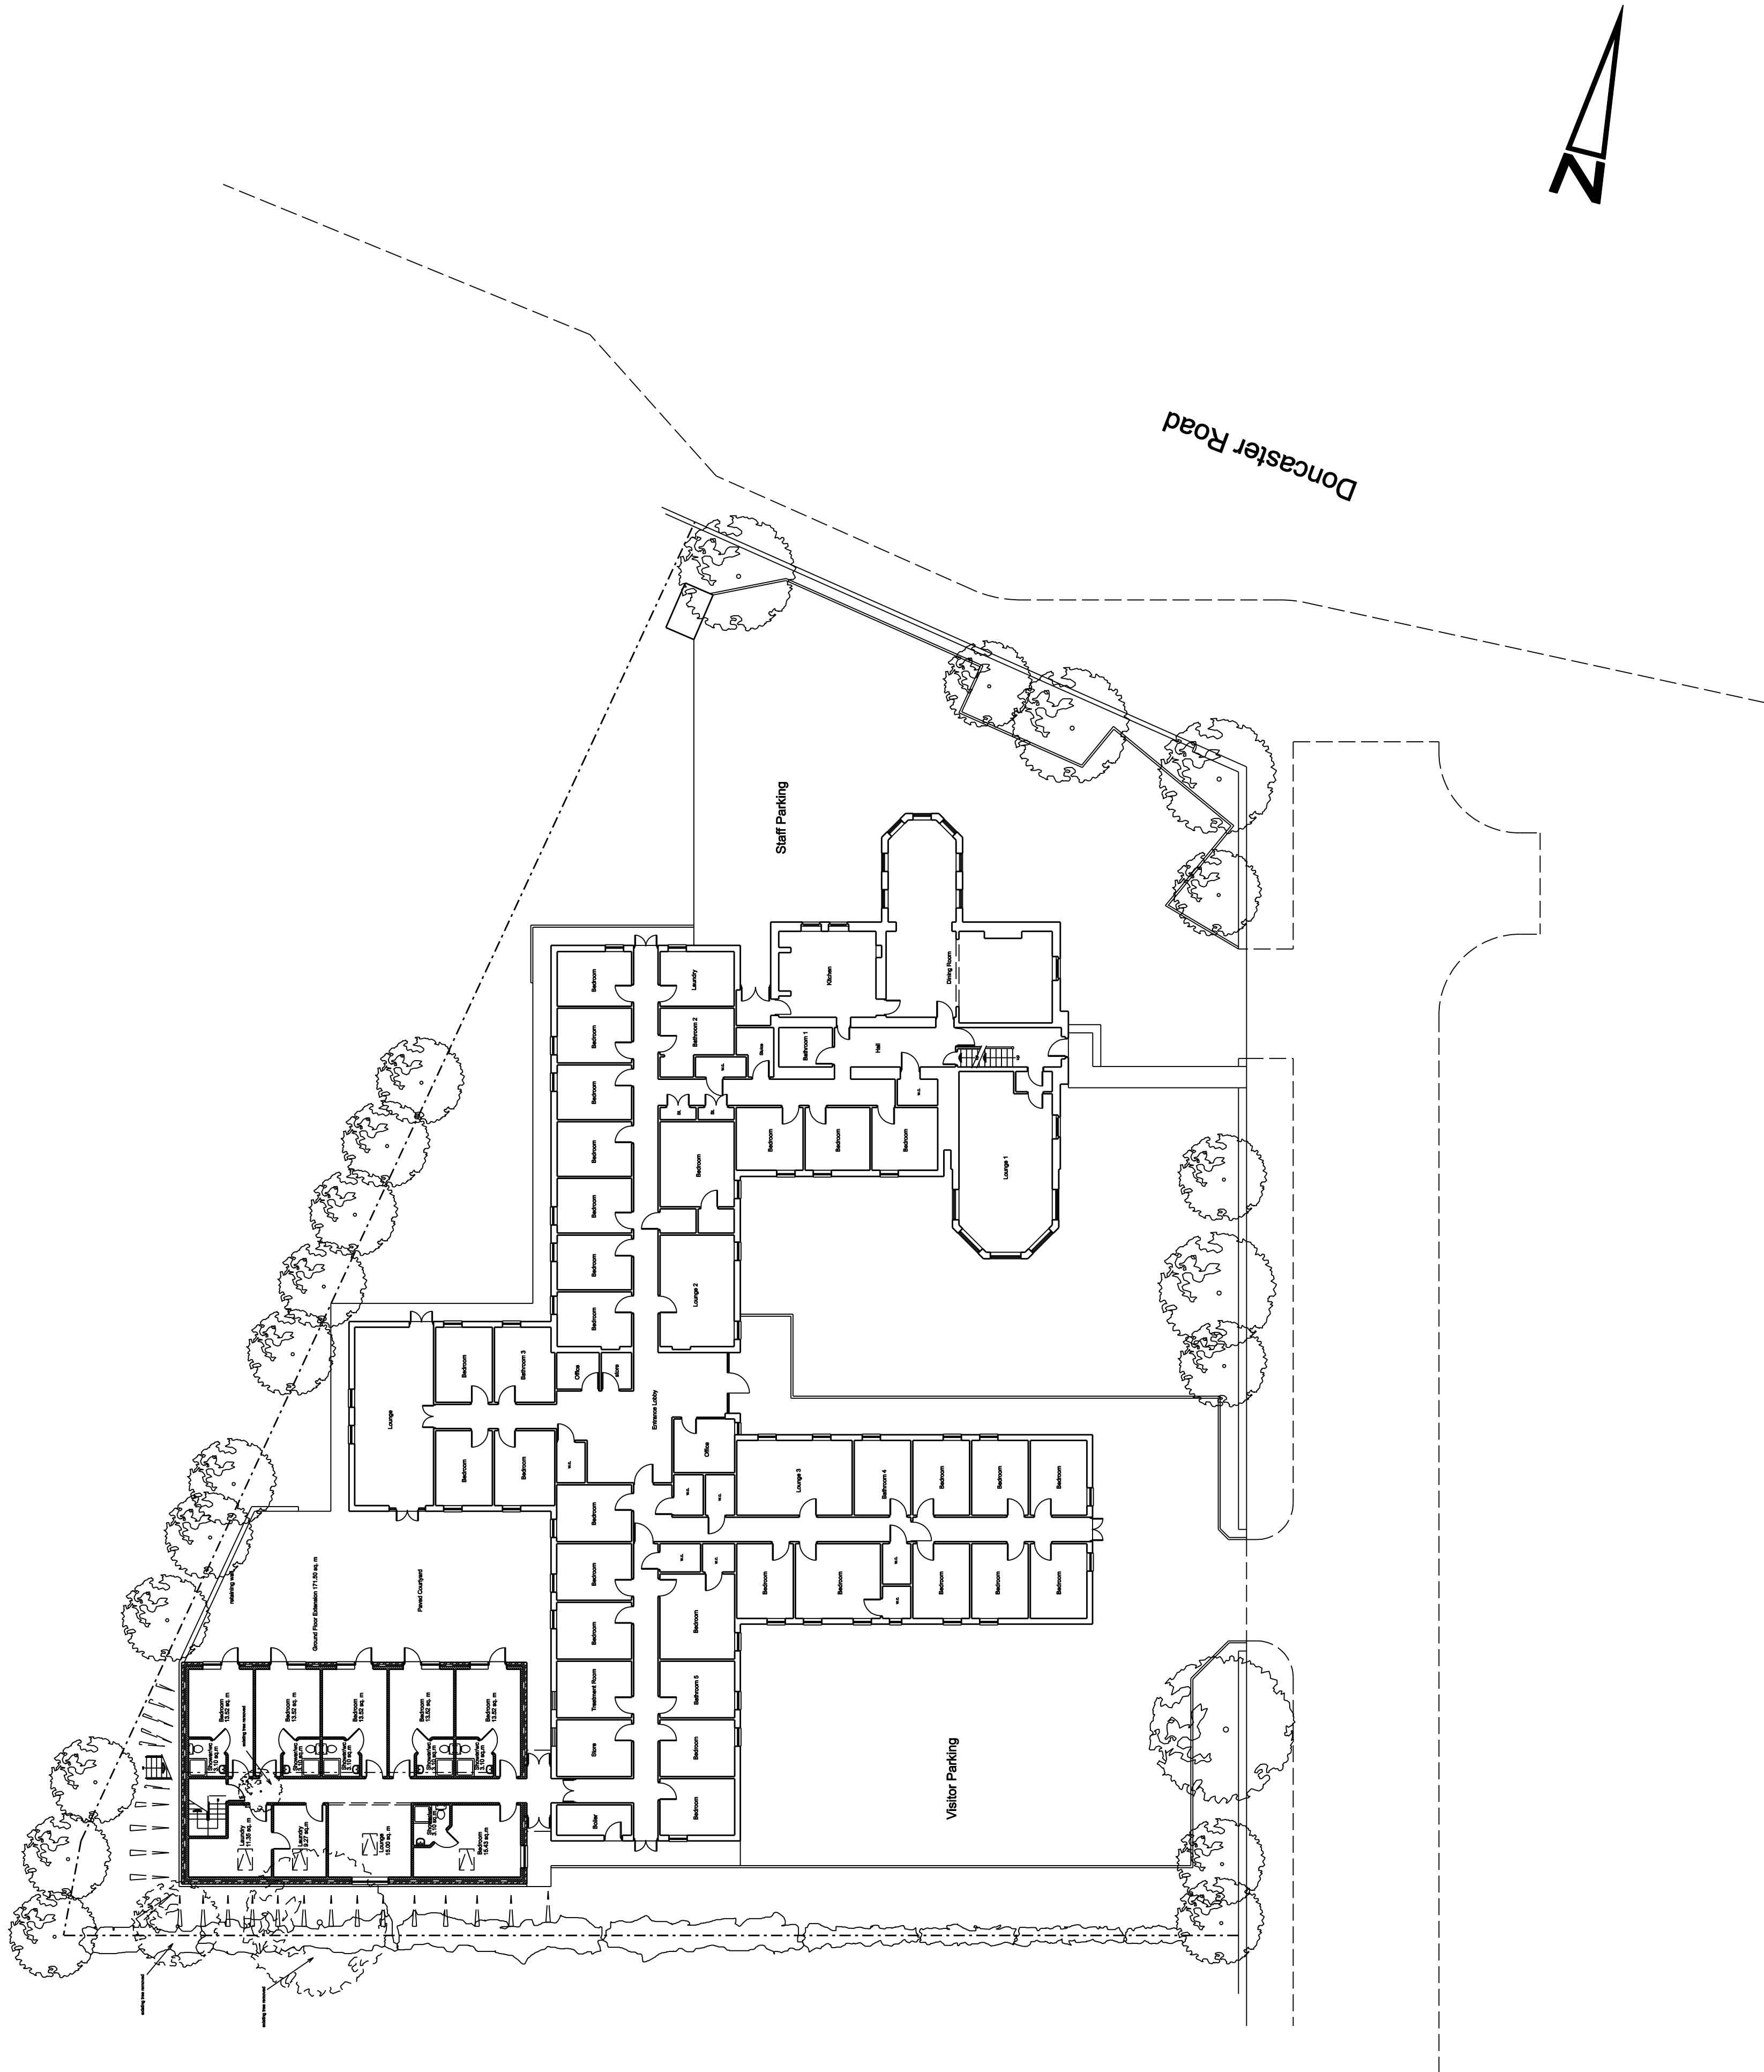

A

Doncaster Road

MJH
Design
Architectural Services

Architectural Services

53 Bartholomew Street

**Wombwell
Barnsley**

S73 8LB

Tel: 07887548711

e-mail: concorde.mjharper@virgin.net

Client

Mr A H Choudhry

Project

**Proposed Alterations
Hunningley Grange
237 Doncaster Road
Barnsley**

Title

Proposed Site Plan

Scale
1:200

Drawn by	Date
----------	------

M.J.H.

•

A