
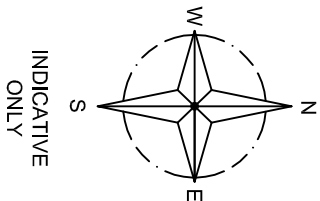


Drawing No.	Rev No.
MVG001 -001	A

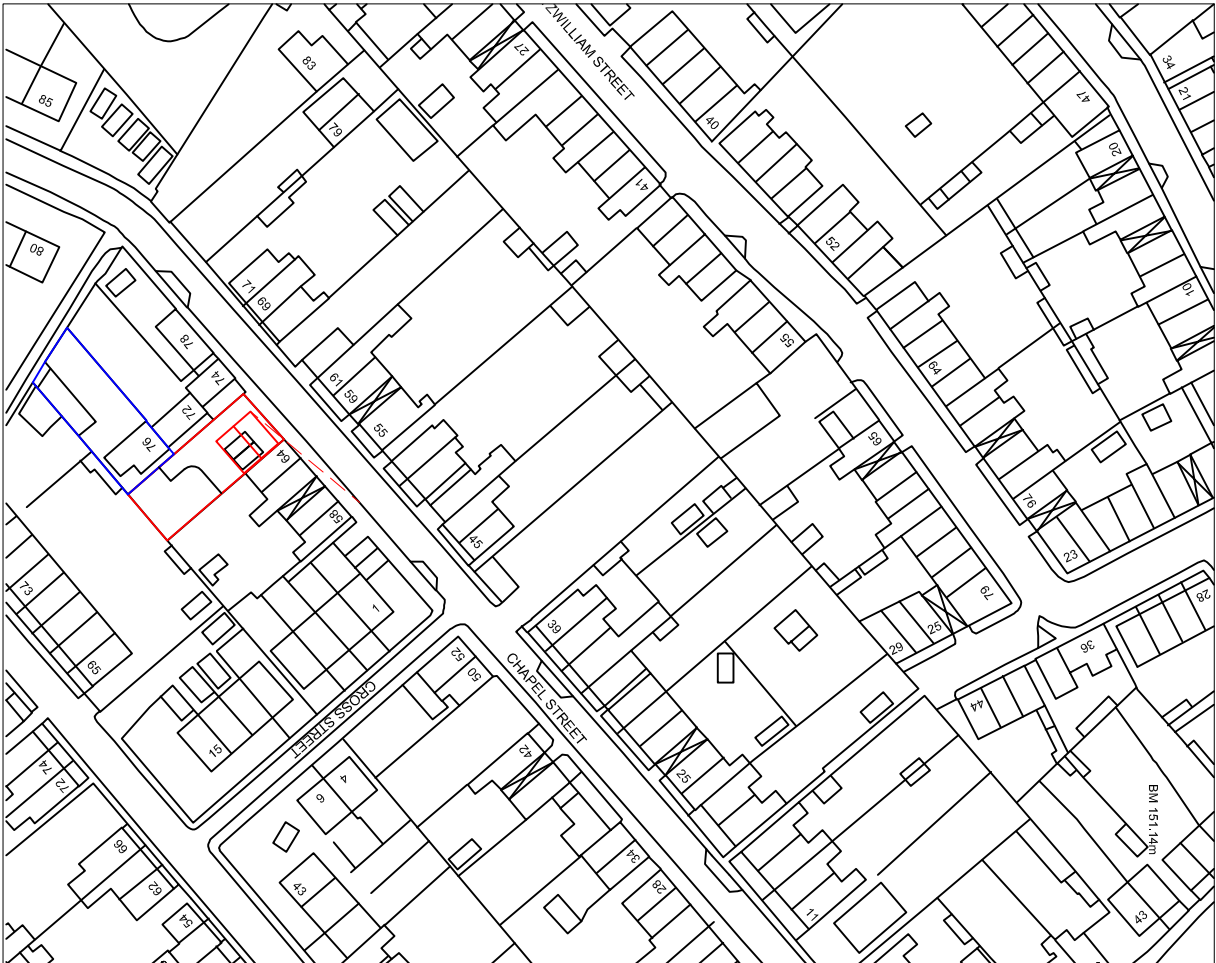


INTERVISIBILITY SPLAY

PROPOSED NEW DWELLING AREA 53m²

OFF ROAD PARKING TO SIDE & REAR
OF HOUSE WITH TURNING AREA TO
FACILITATE FORWARD ENTRY TO STREET
EXISTING GARAGES DEMOLISHED

SITE AREA 255m²

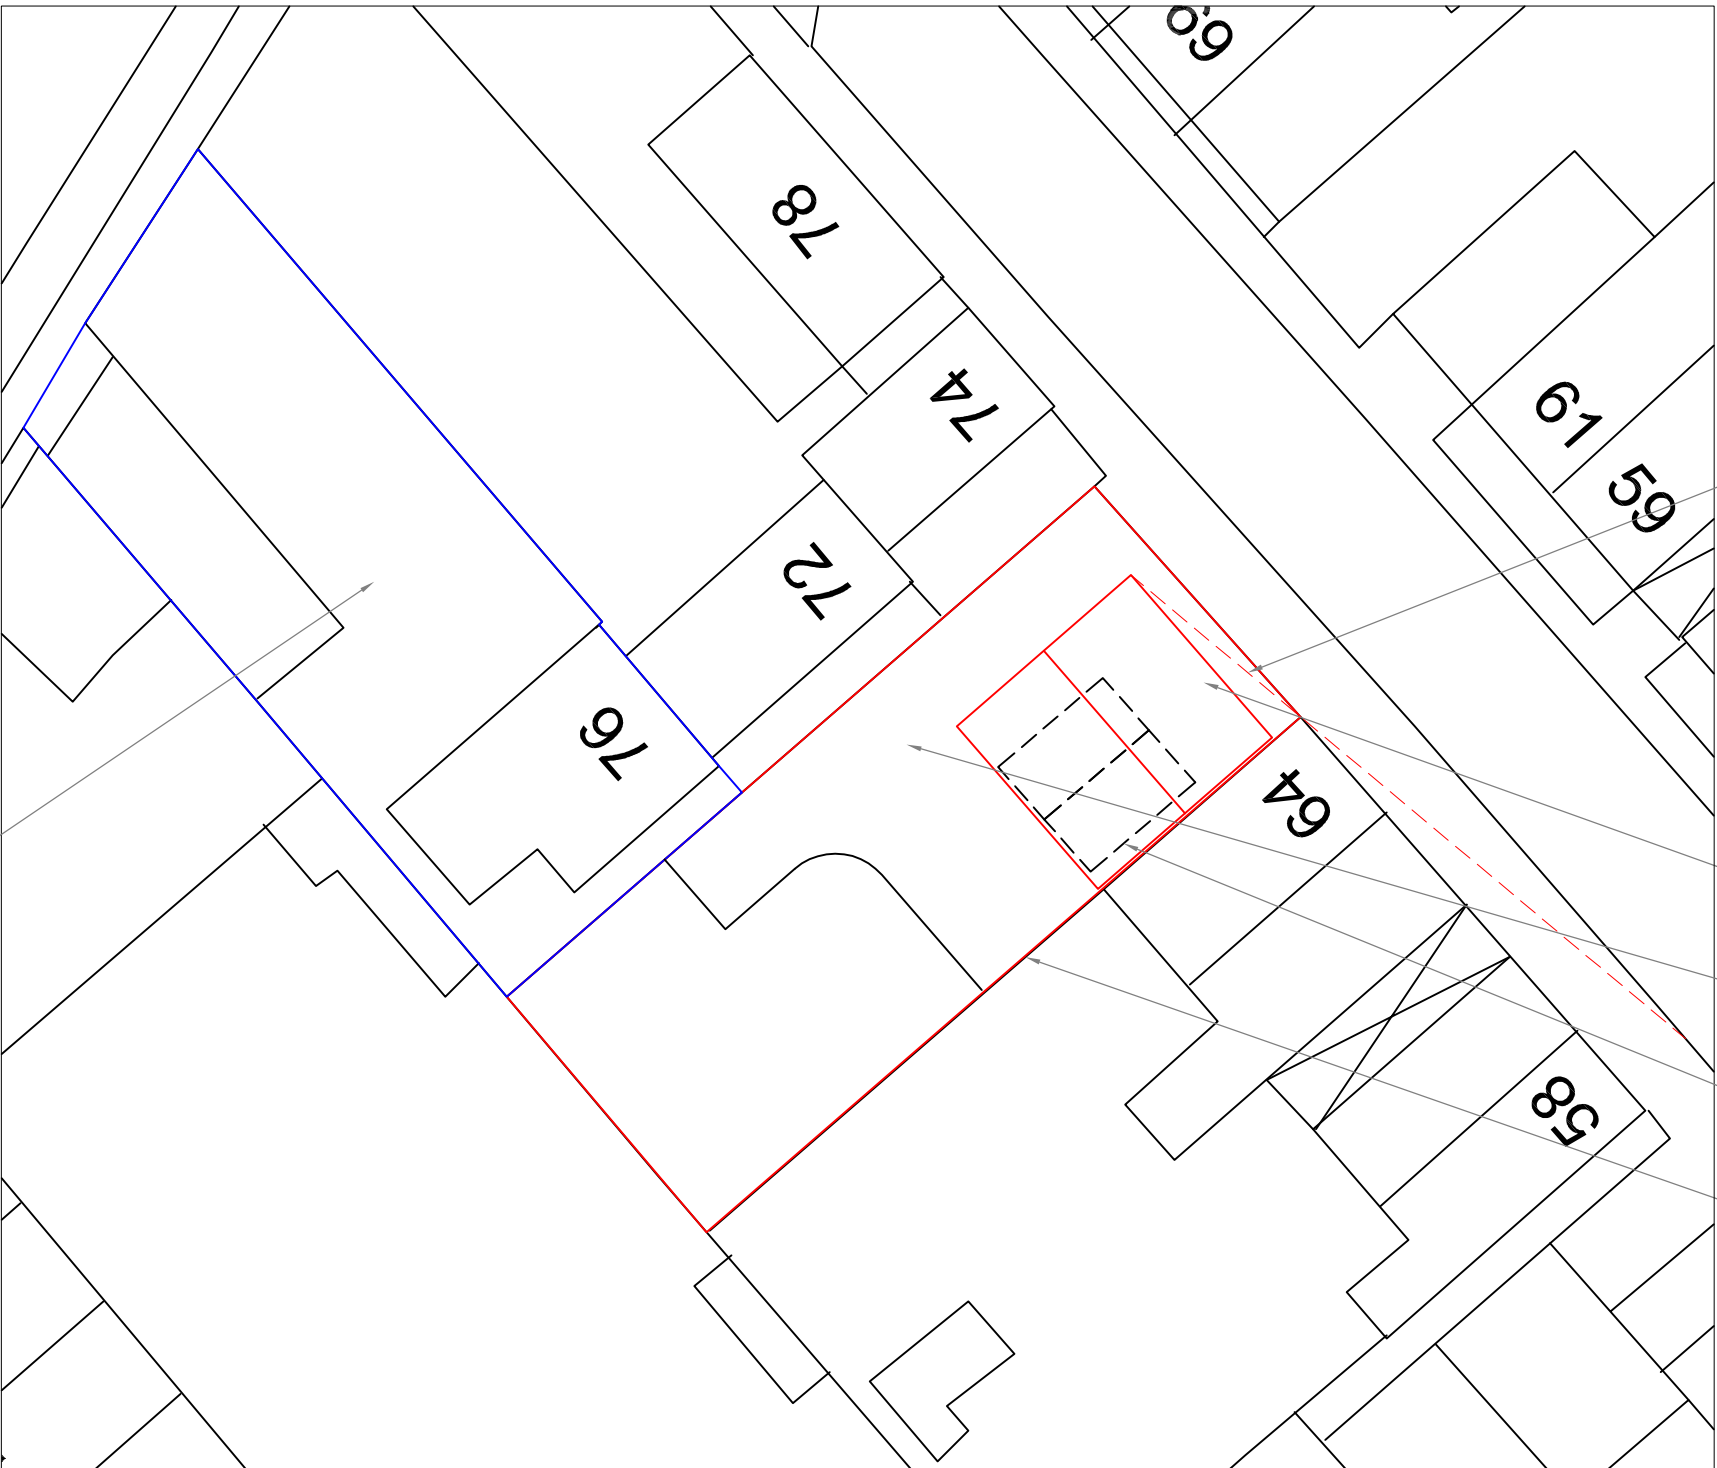

DO NOT SCALE: Contractor to check all dimensions and report any omissions or errors

NOTES

A	Modified scheme	JRB	VG	VG	26/05/12
Rev	Description	By	Chk	App	Date

JRB DESIGNS LTD
1 Saville Road
Cudworth
Barnsley
S72 8LT
Tel: 01226 383542
Fax: 01226 380078
Mob: 07970 541192
Email: joiner@jrbdesigns.co.uk

This drawing is copyright. © Jrbdesigns Ltd.

Client

MRS V GIRLING

Drawing Title

SITE PLANS

Address

76 CHAPEL LANE
HOYLAND COMMON
BARNSELEY
S74 0NW

Project Title:

OUTLINE PLANNING FOR NEW
DETACHED DWELLING

Purpose of Issue:

PLANNING

Drawing Status

FIRST ISSUE

Scale at A3	Drawn By	Date	
AS SHOWN	JRB	09/08/2011	
Checked By	Date	Approved By	Date
VG	09/08/2011	VG	09/08/2011
Project No.	Drawing No.	Revision	
MVG001	001	A	

APPROVAL: ☒ INFORMATION ☐ TENDER ☐ CONTRACT ☐ CONSTRUCTION ☐