




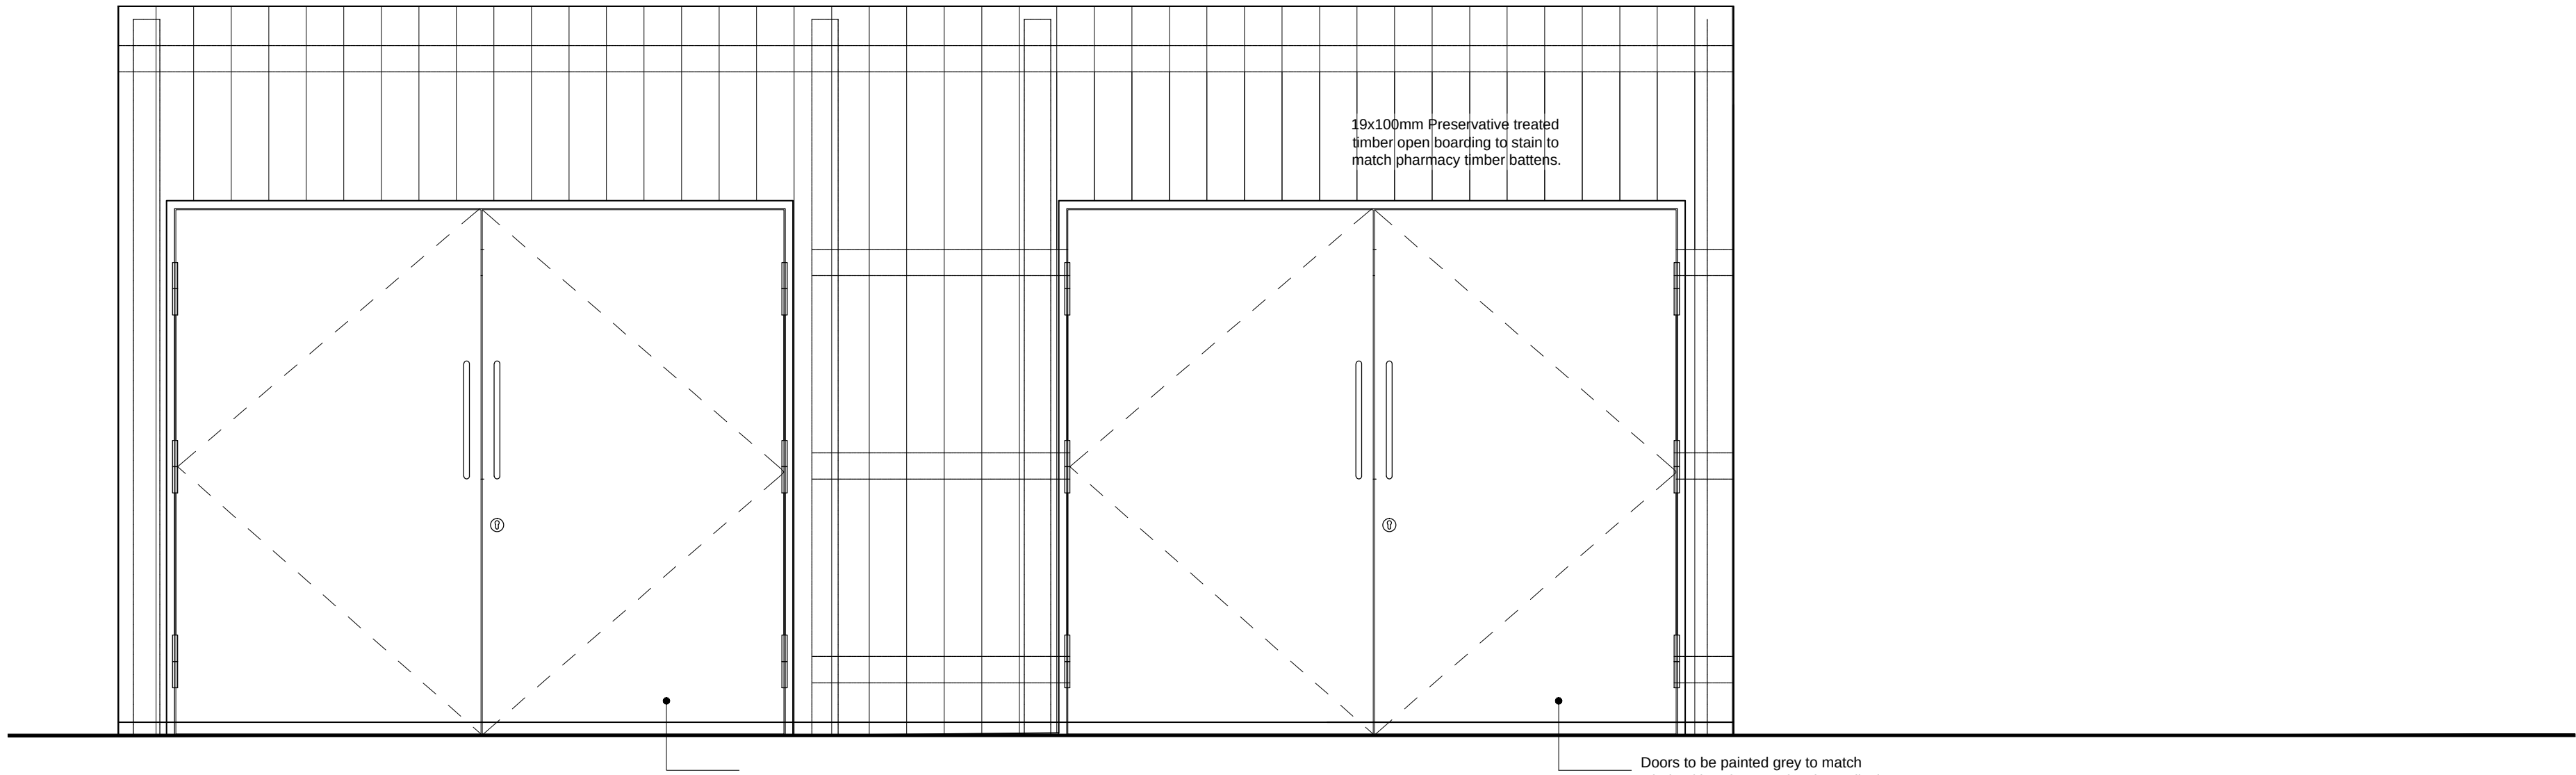


Front Elevation

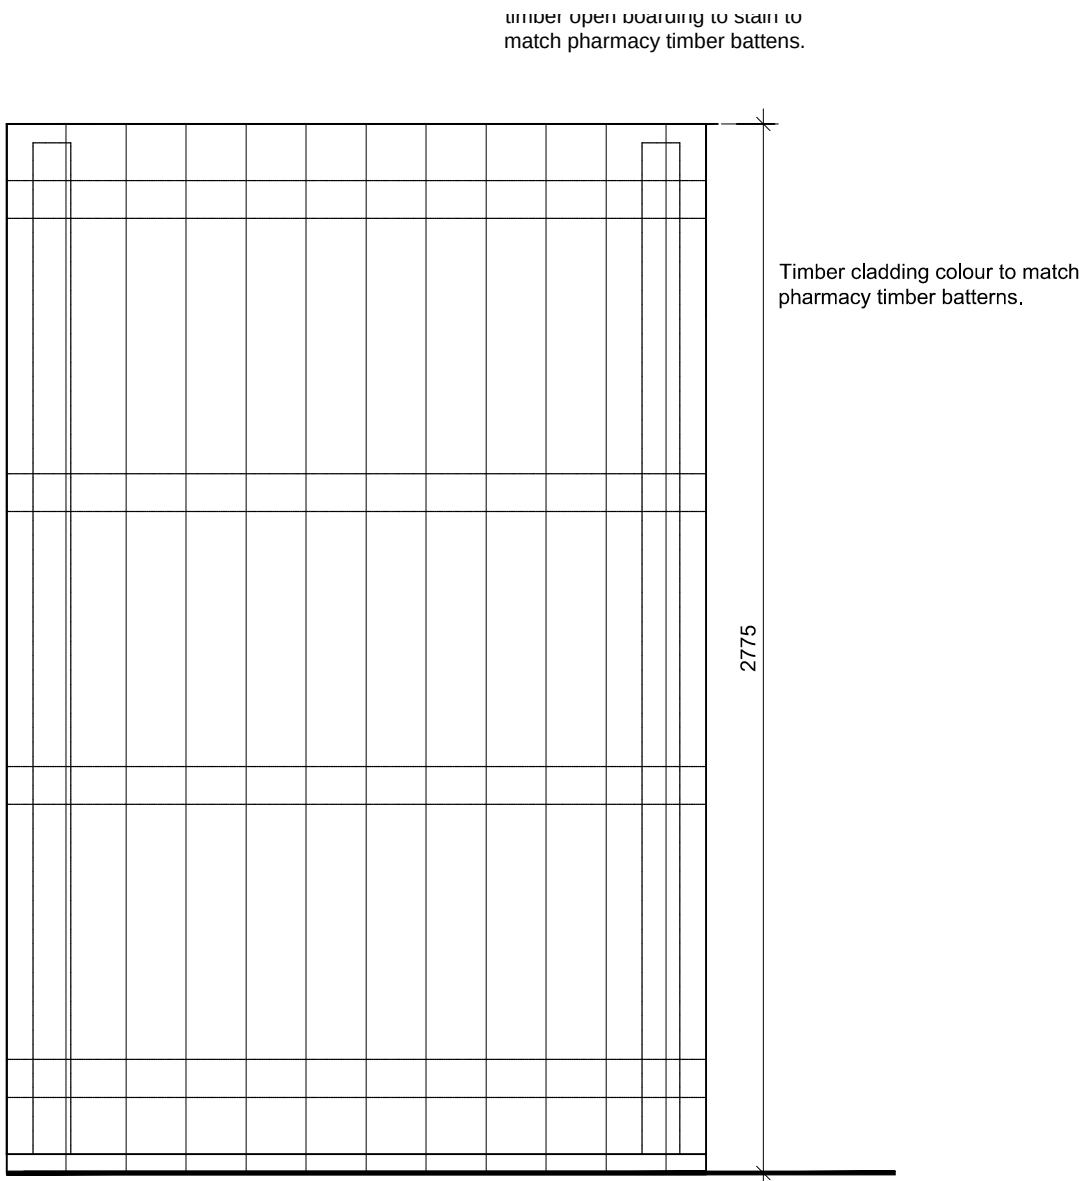


Side Elevation

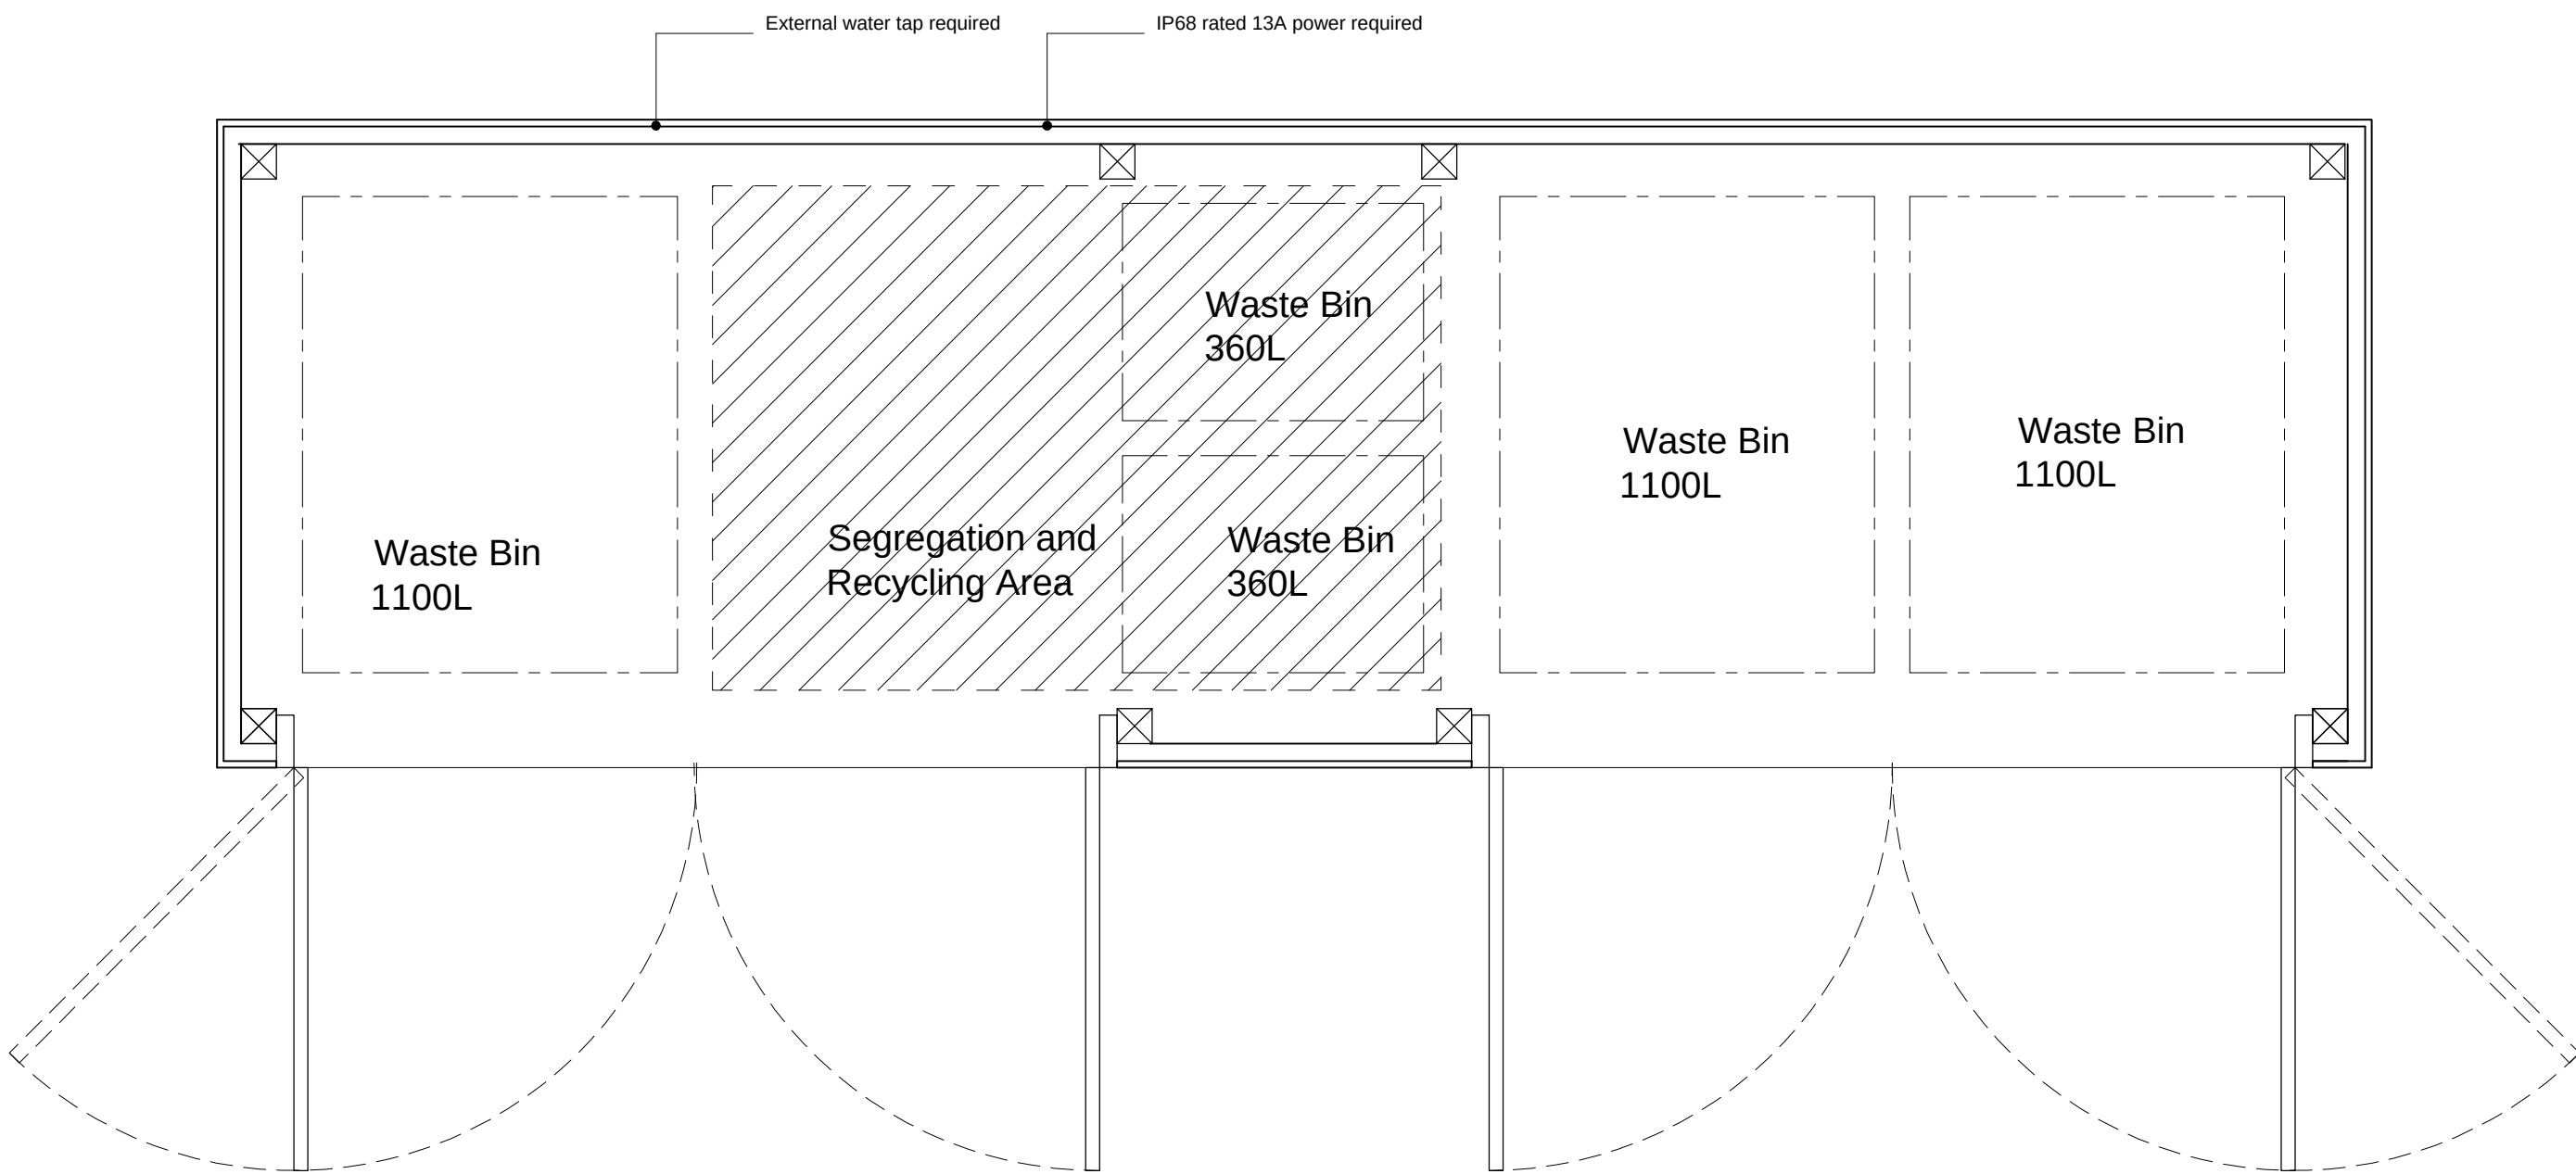


Plan
Bin Store

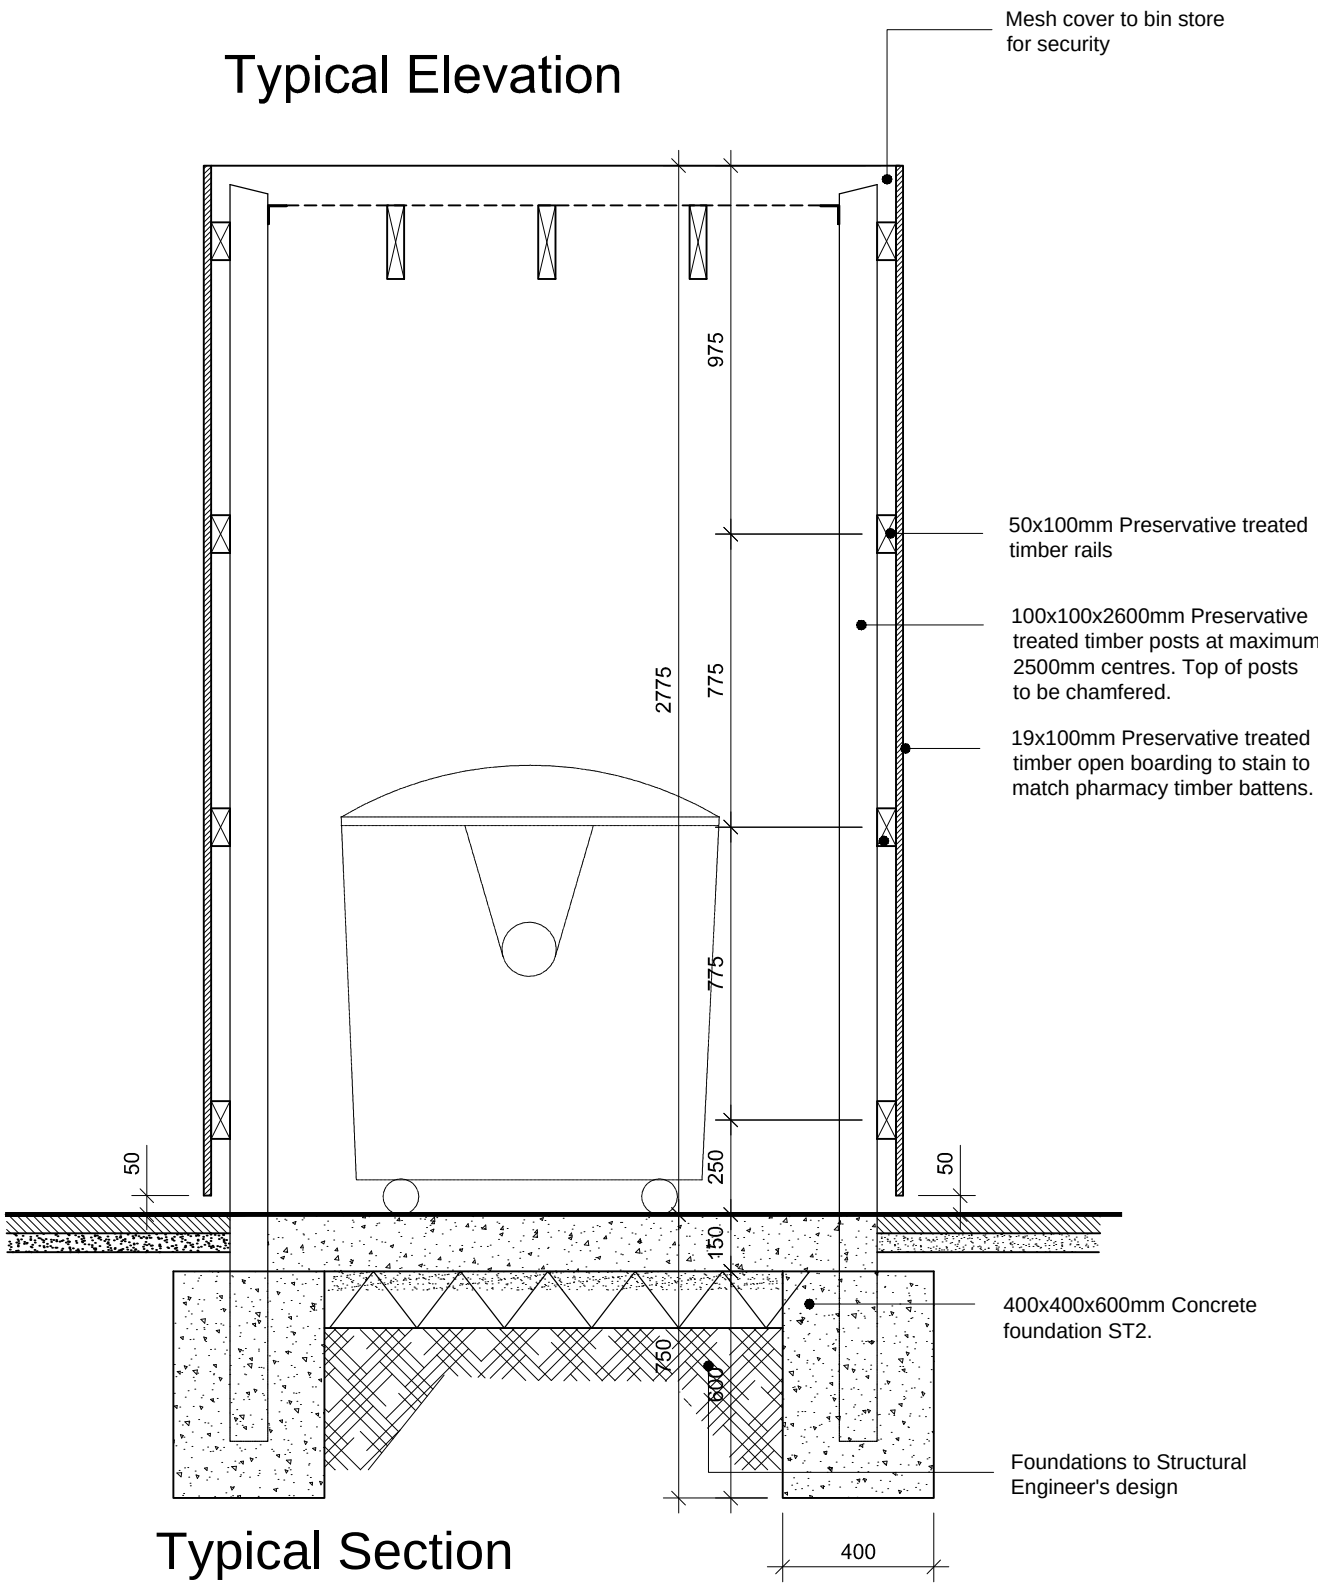


Typical Section

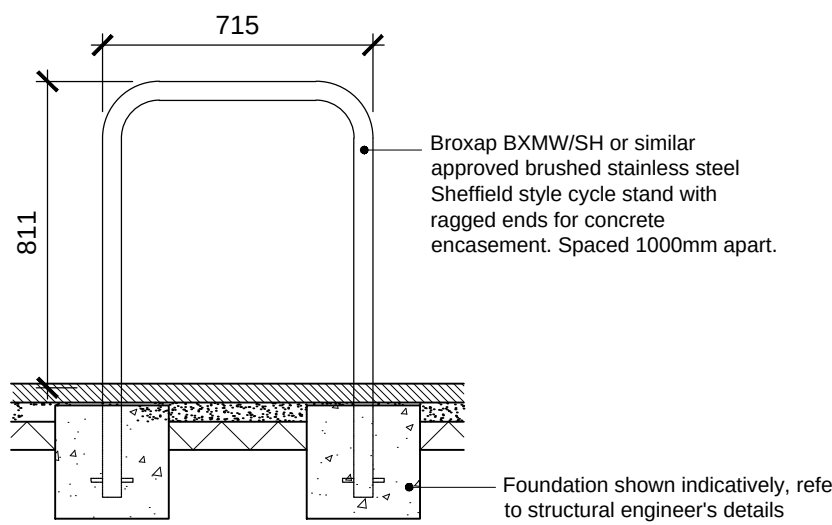

Bicycle Stand Detail

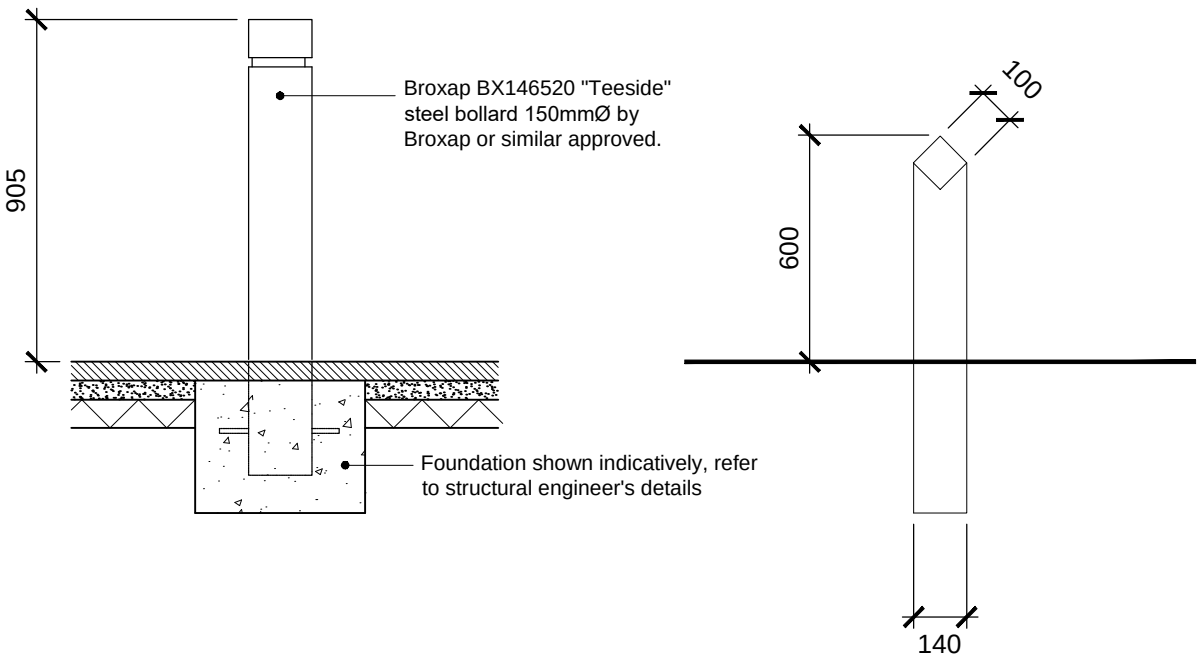

Bollard Detail

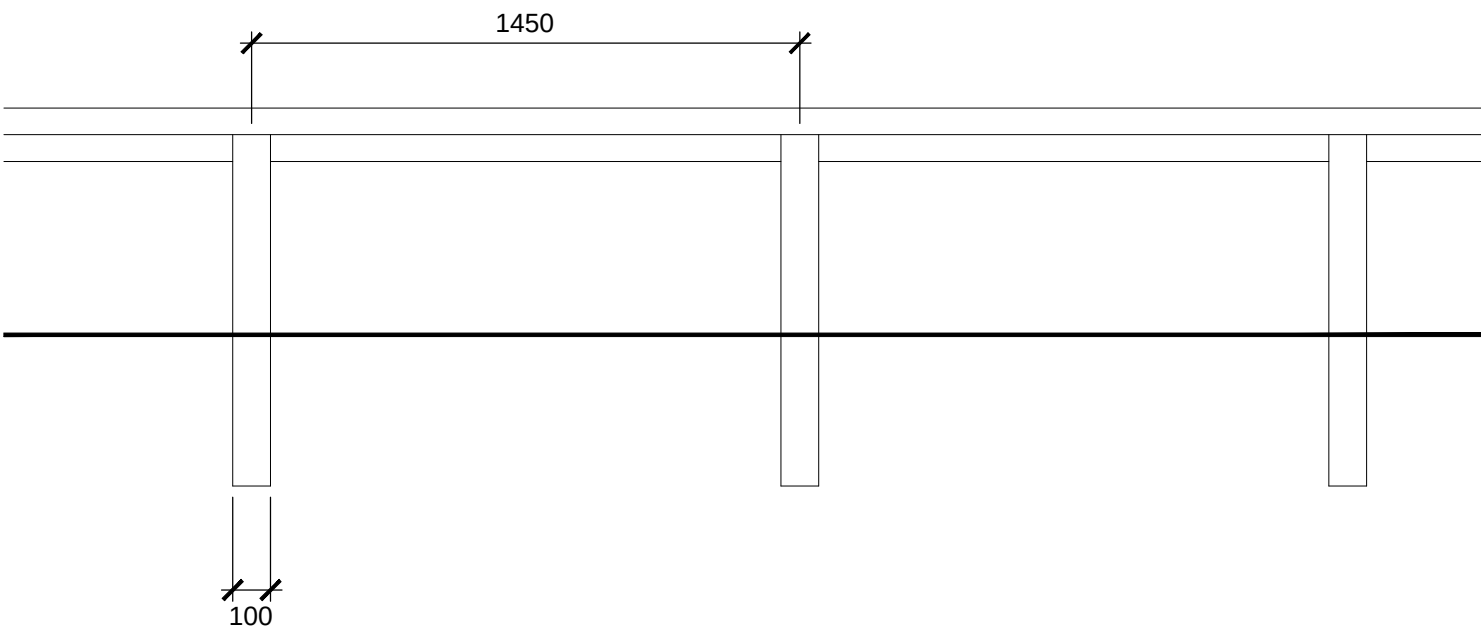

Typical Section
600mm Birdsmouth Timber Rail

Issue Purpose: TENDER

P+HS Architects
The Old Station
Station Road
Stokesley TS9 7AB
01642 712684
Queens House
34 Wellington Street
Leeds LS1 2DE
0113 245 4332
Studio 14
Blackstock Mews
London N4 2BT
0207 288 1232

P+HS
architects

www.pandhs.co.uk		Revision		Do not scale from this drawing. Work to original dimensions, and any discrepancy to be reported to the Architect. Refer to larger scale drawings where available. © P+HS Architects Limited
Client	Park Grove Surgery	Issued From	Leeds	
Project	Park Grove Medical Centre	Date	june 2016	
Title	Boundary Treatments and Bin/Cycle Store	Scale	1:20 @ A1	
-		Drawn	AMG	
		Auth	pjs	
Drawing Number	2562 - C - 90 - 005			A
Stage Identification: Design - D Construction - C				