

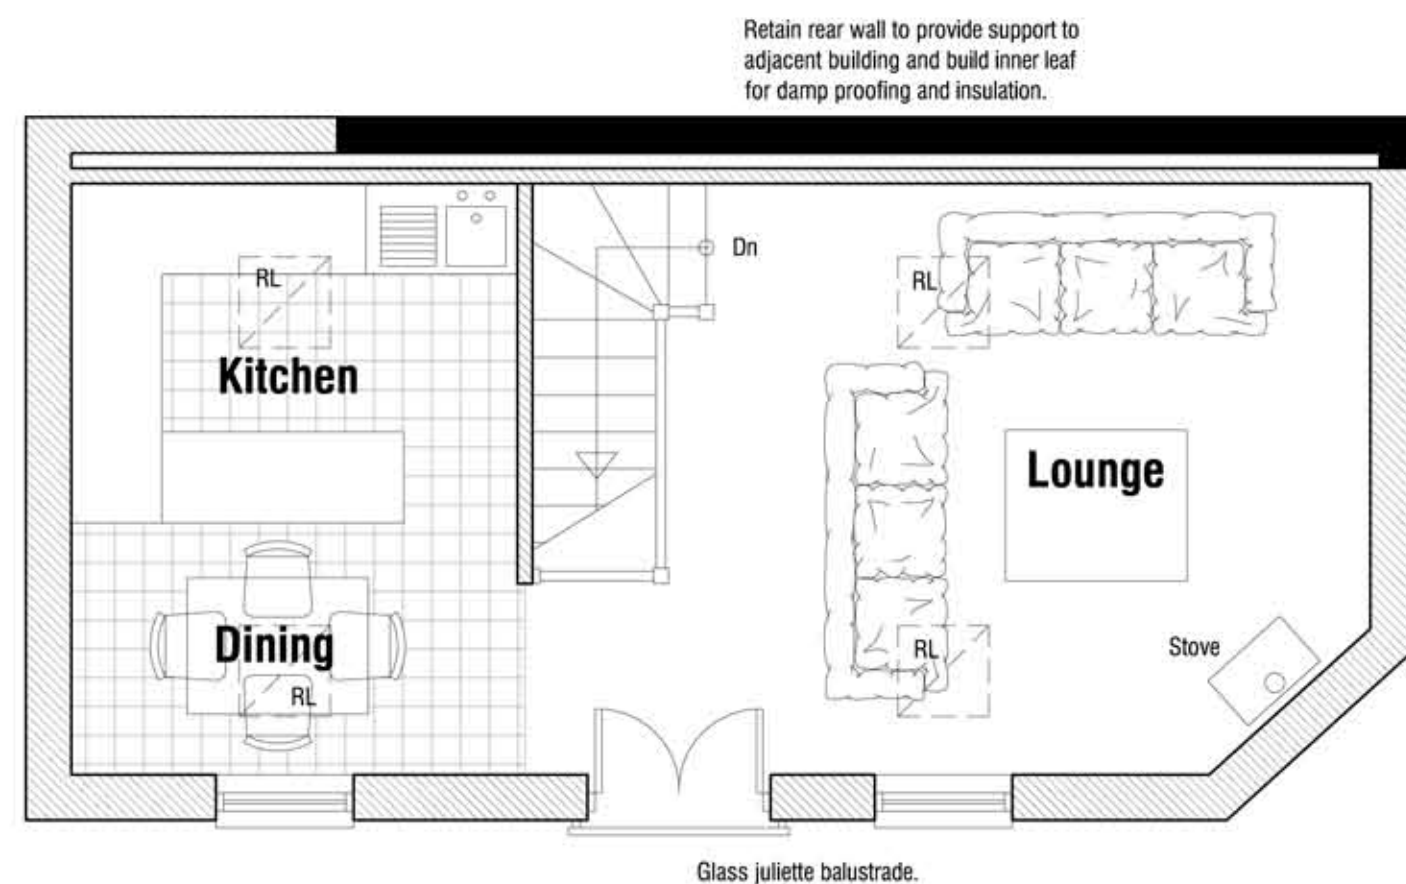
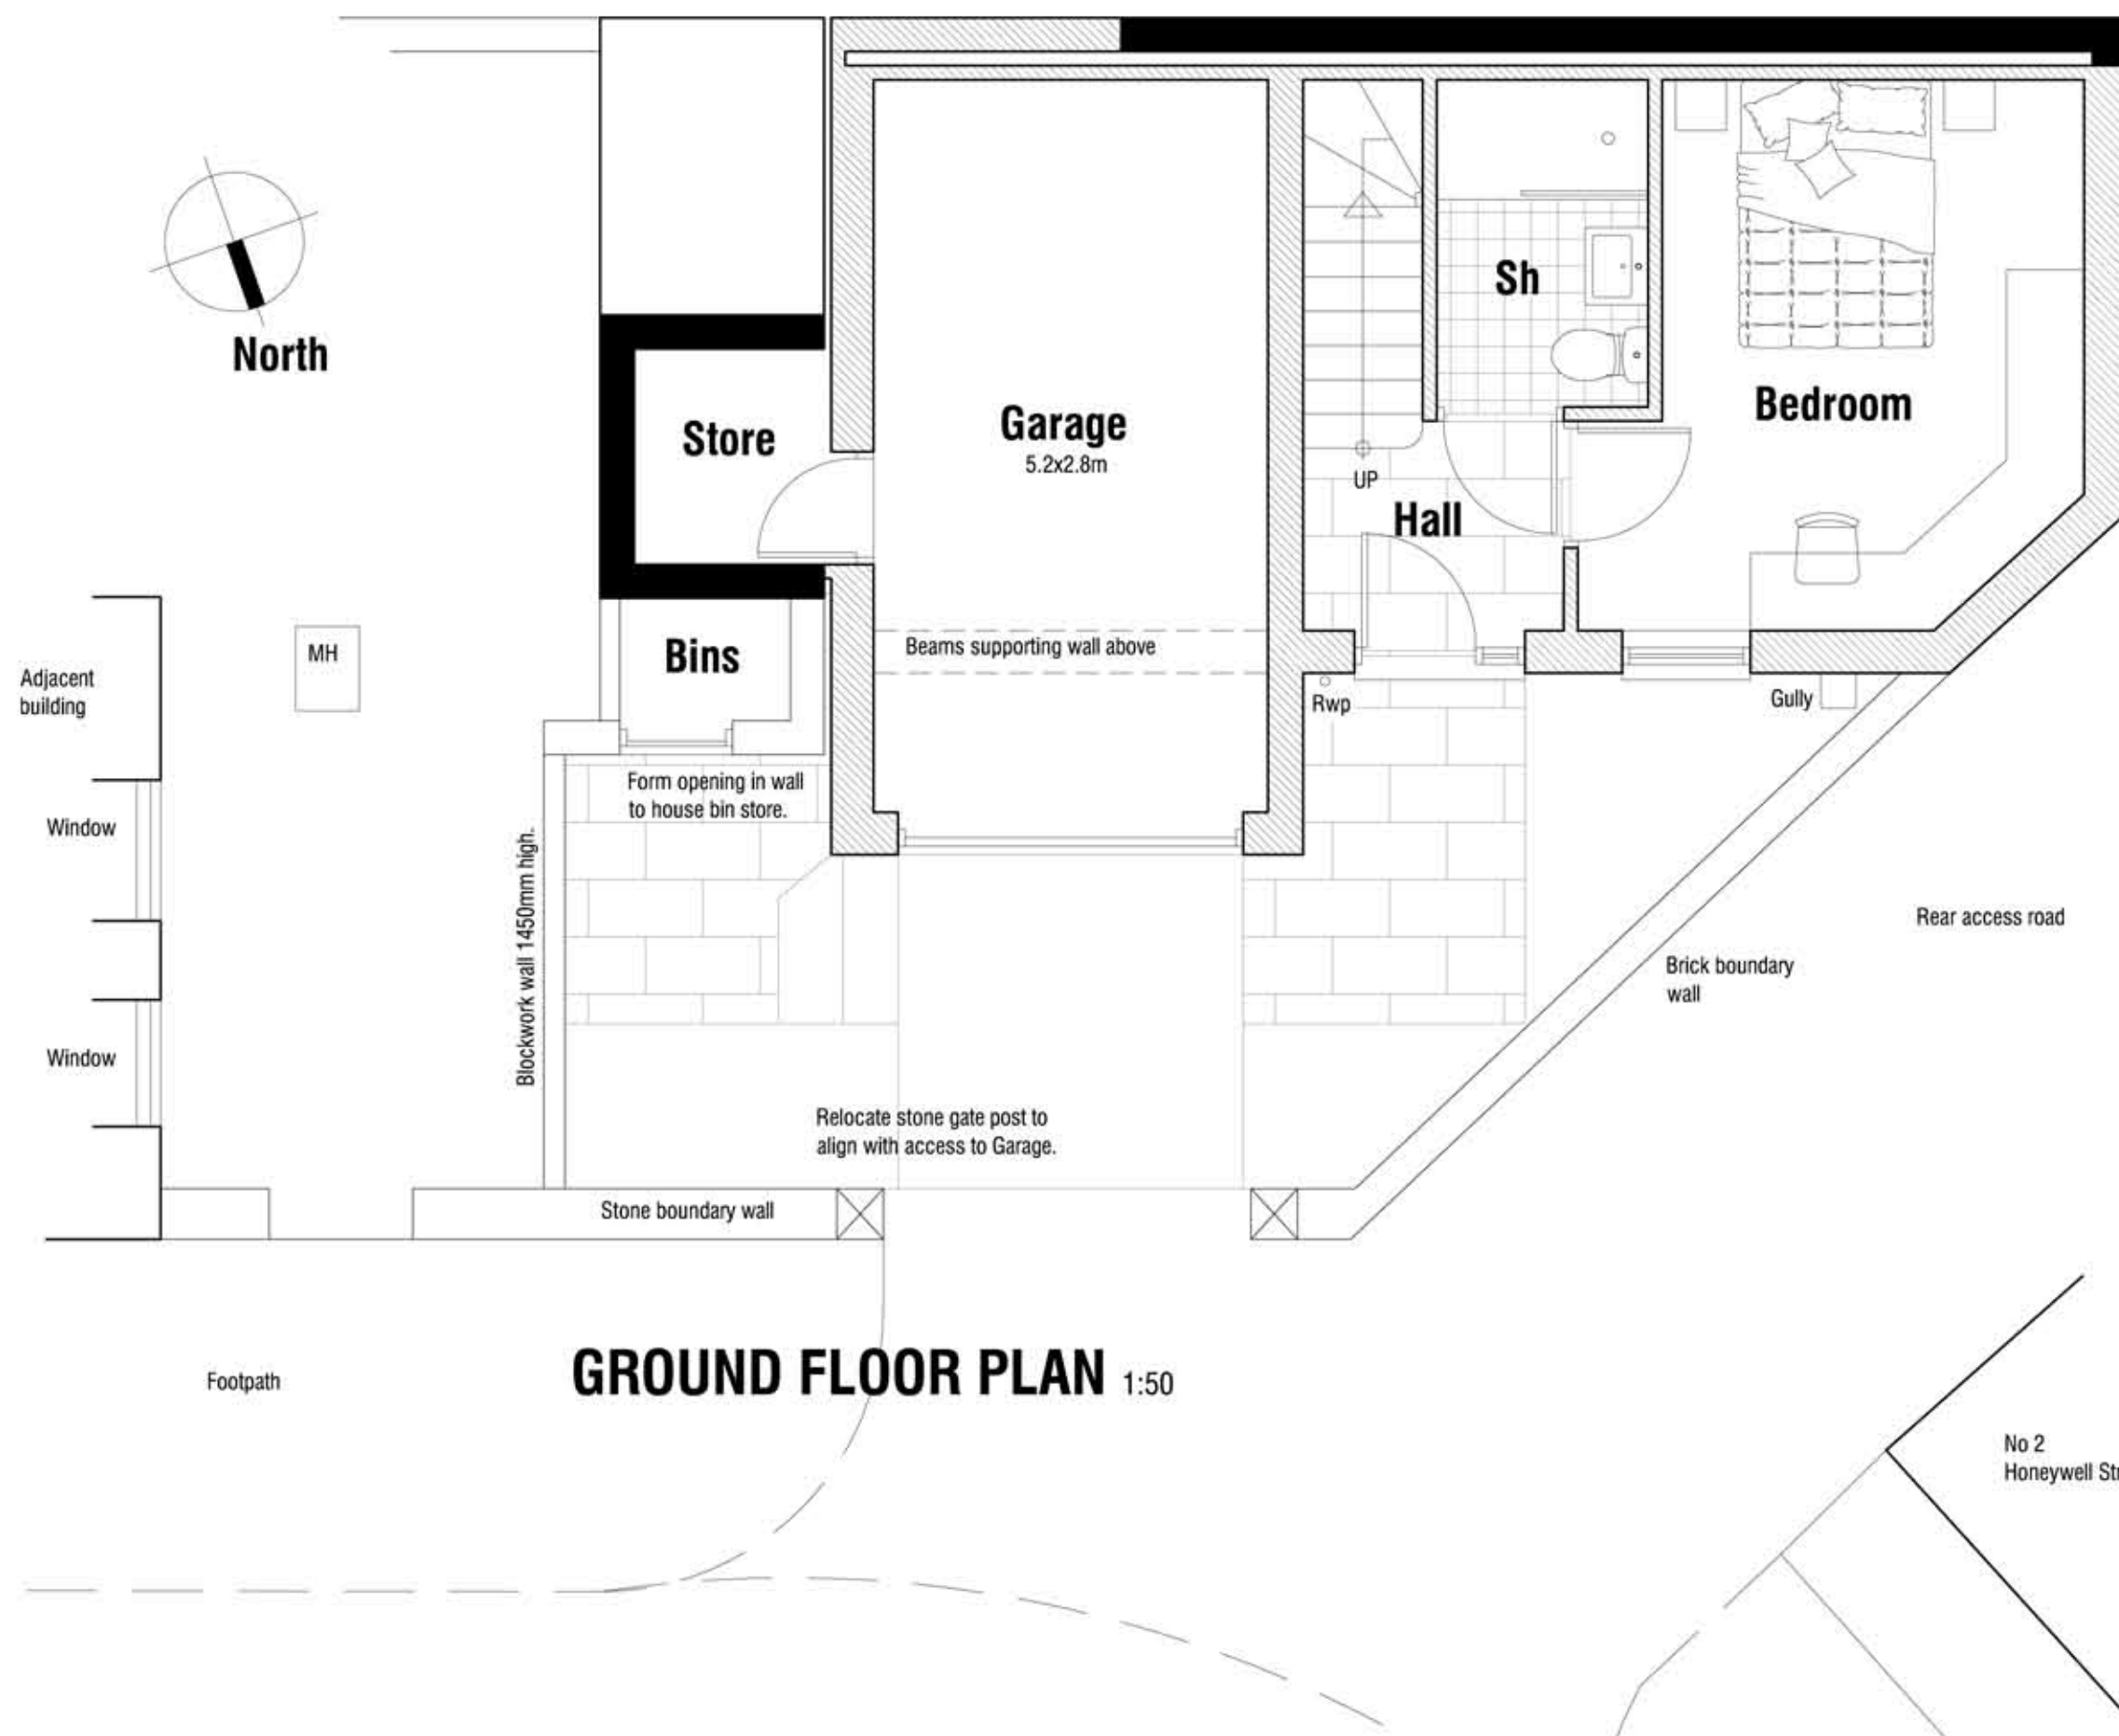
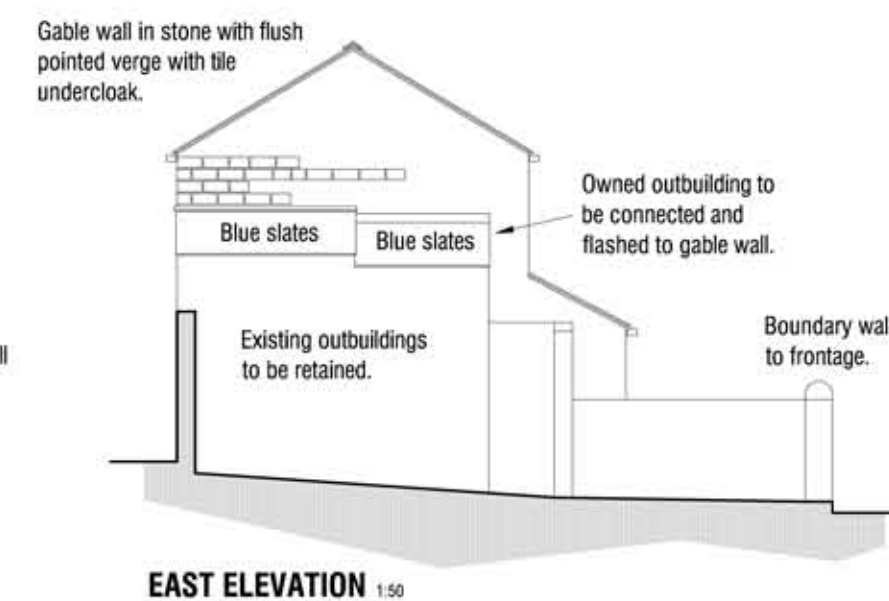
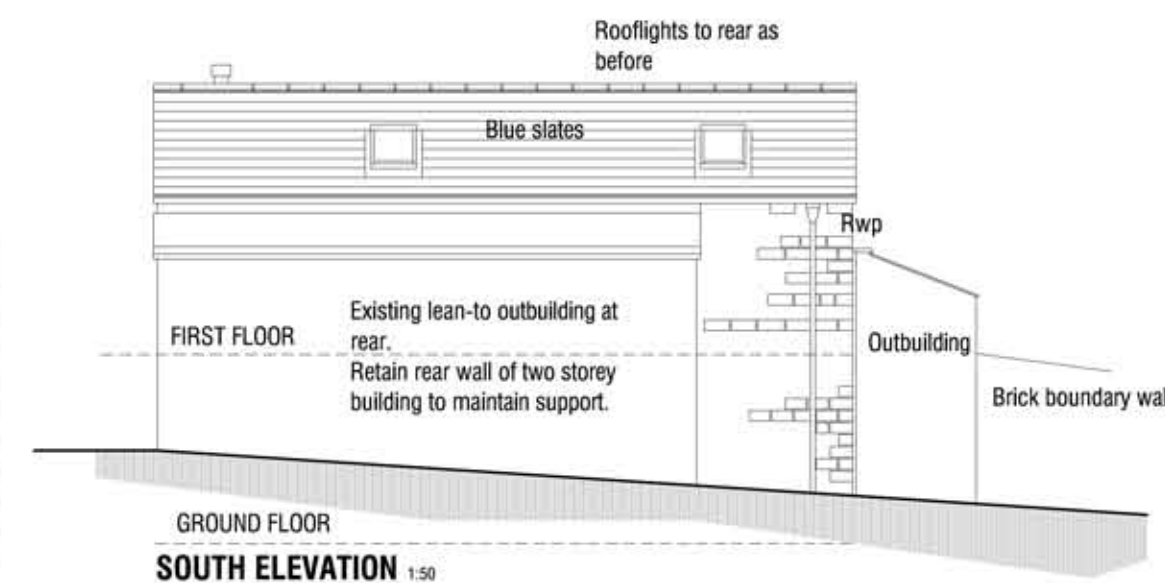


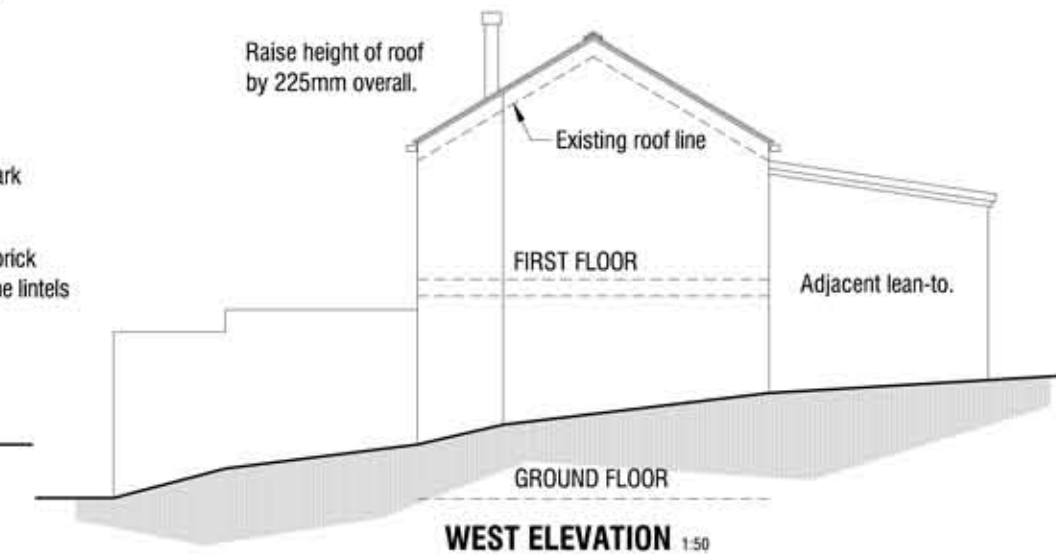

FIRST FLOOR PLAN 1:50

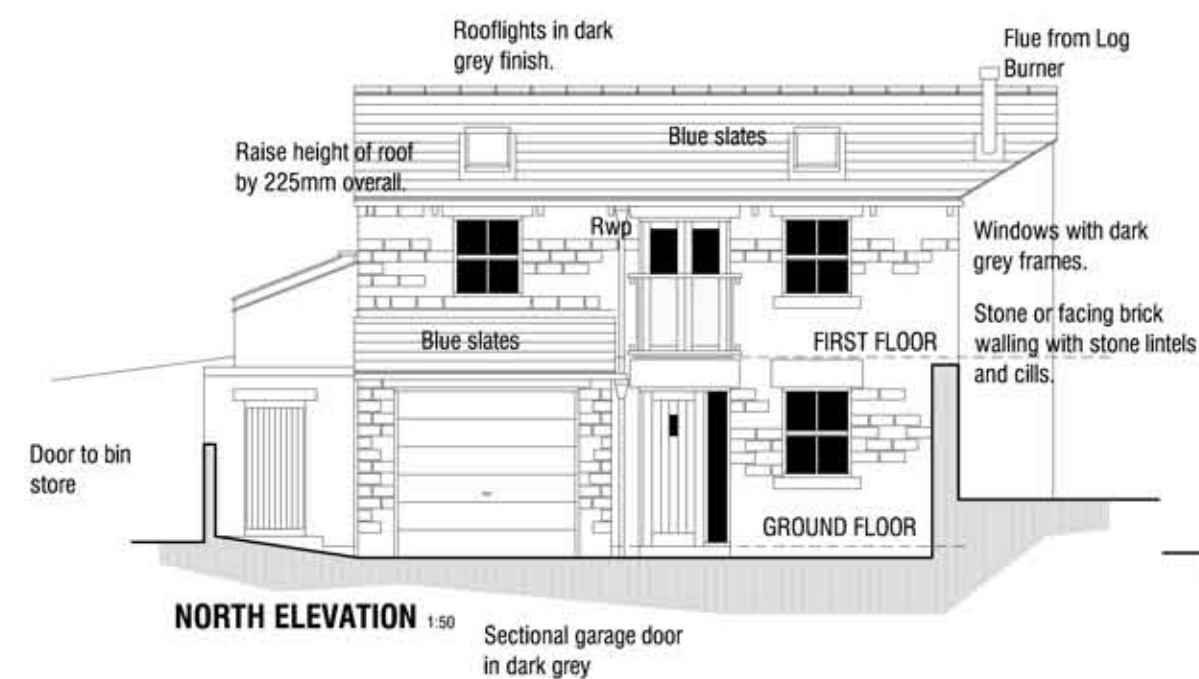

A 21.10.2014 Amend Garage and add Elevations.

WORKSHOP/STORE
HONEYWELL STREET
BARNSELEY
S71 1PR

AS PROPOSED

mboothdesign
architectural design and building consultants

Fairfield House
Barnsley S70 2FL
T: 01226 286256
M: 07881886300
E: mboothdesign@btconnect.com

Scale 1:50 1:100 @ A2 Drawn MJB

Date SEPT 2014 Ref. 14.25

Dwg No. **P1** Rev. A

0cm 2cm 4cm
Copyright mboothdesign Ltd. All dimensions in millimeters unless otherwise stated.
Dimensions for setting out in existing buildings are to be checked and verified on site.