

PROPOSED ALTERATIONS AT
LANE END, PARK AVENUE, WORTLEY,
SHEFFIELD, S35 7DB.
FOR MR & MRS.A.COLLEY

23RD.MARCH 2020


(306)

HALIFAX ROAD

THE AVENUE

PARK AVENUE

A629

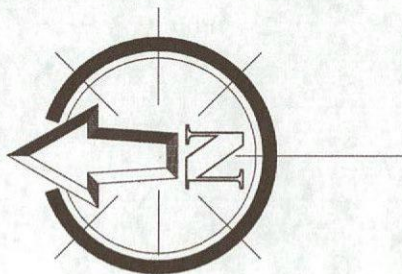

LIBERTY LANE

The Limes

Vicarage

The Gables

Proposed alterations
at Lane End.

LANE END, PARK AVENUE


WORTLEY, SHEFFIELD

S35 7DR

LOCATION PLAN

LP1

SCALE 1 : 1250

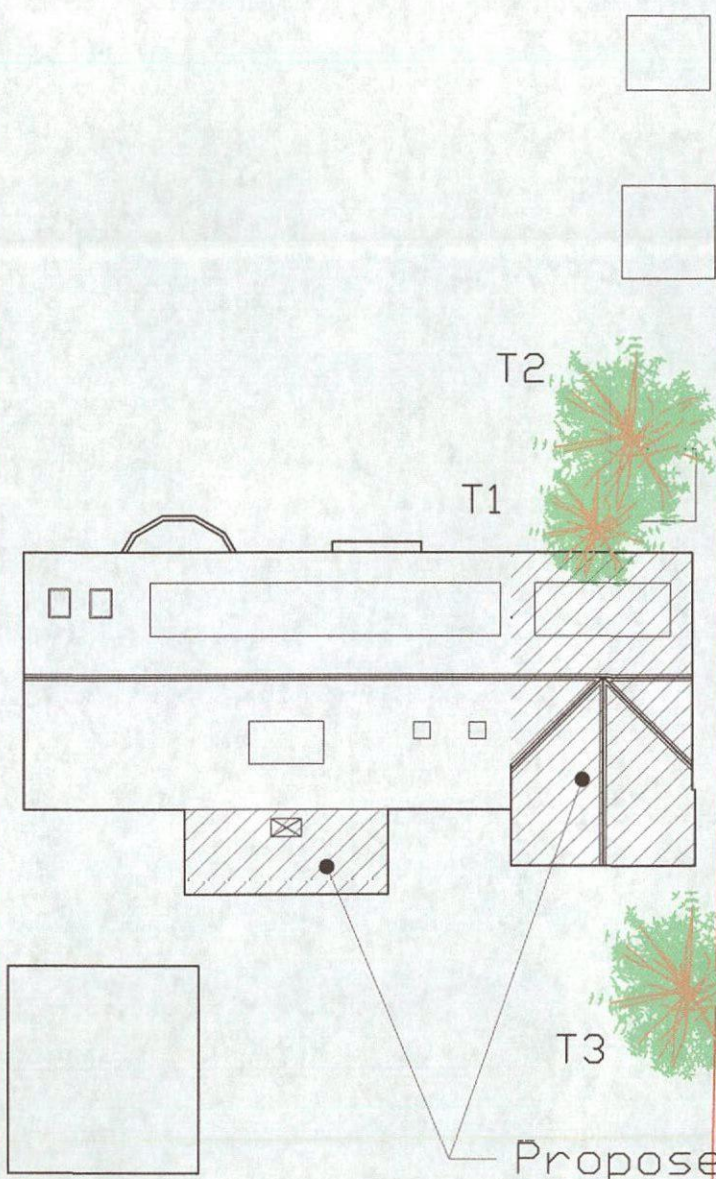

SITE PLAN


SCALE 1:250

Proposed alterations
at Lane End


PARK AVENUE

'LANE END', PARK AVENUE,
WORTLEY,
SHEFFIELD, S35 7DR


SP1

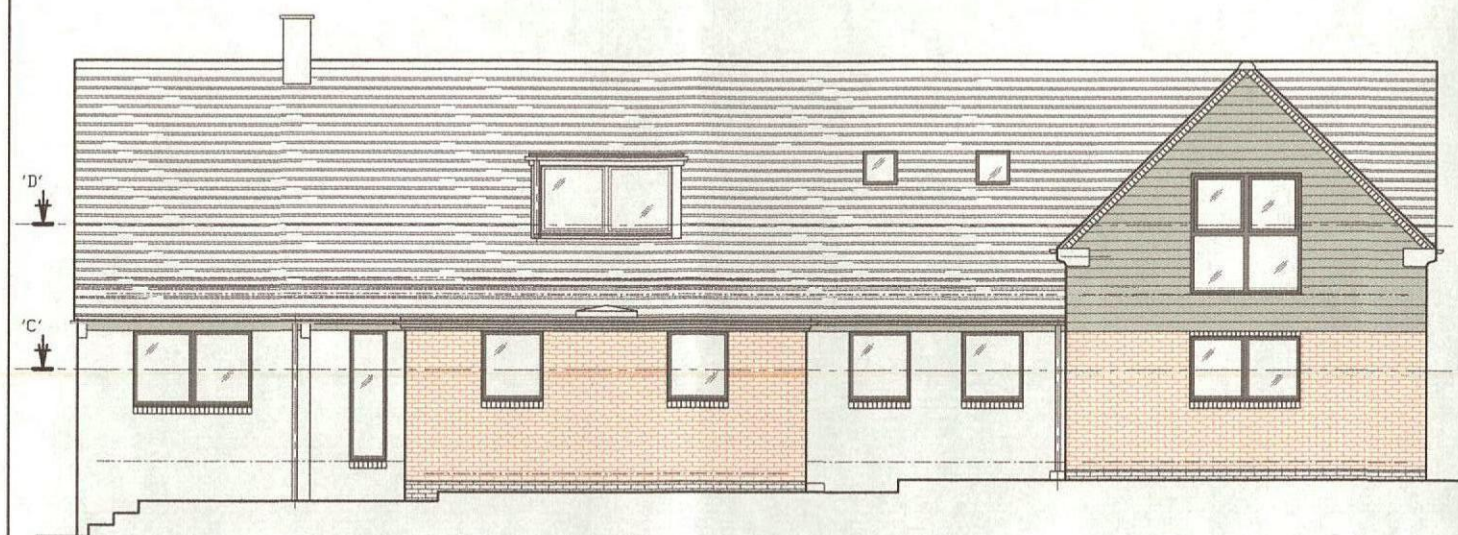


PROPOSED FRONT ELEVATION ON 'A'

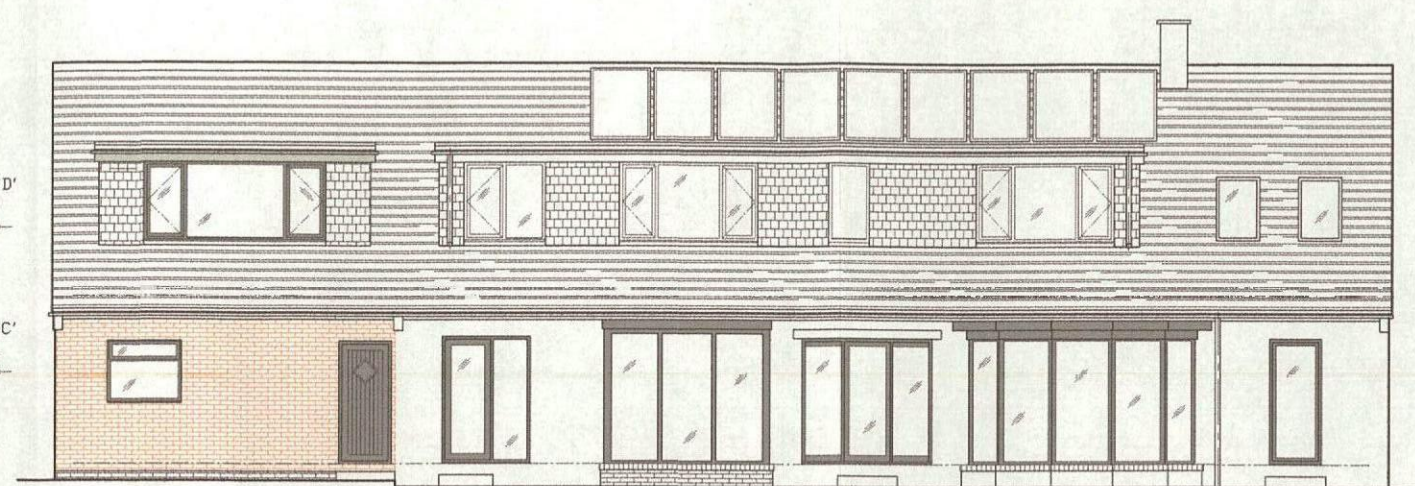

PROPOSED REAR ELEVATION ON 'B'

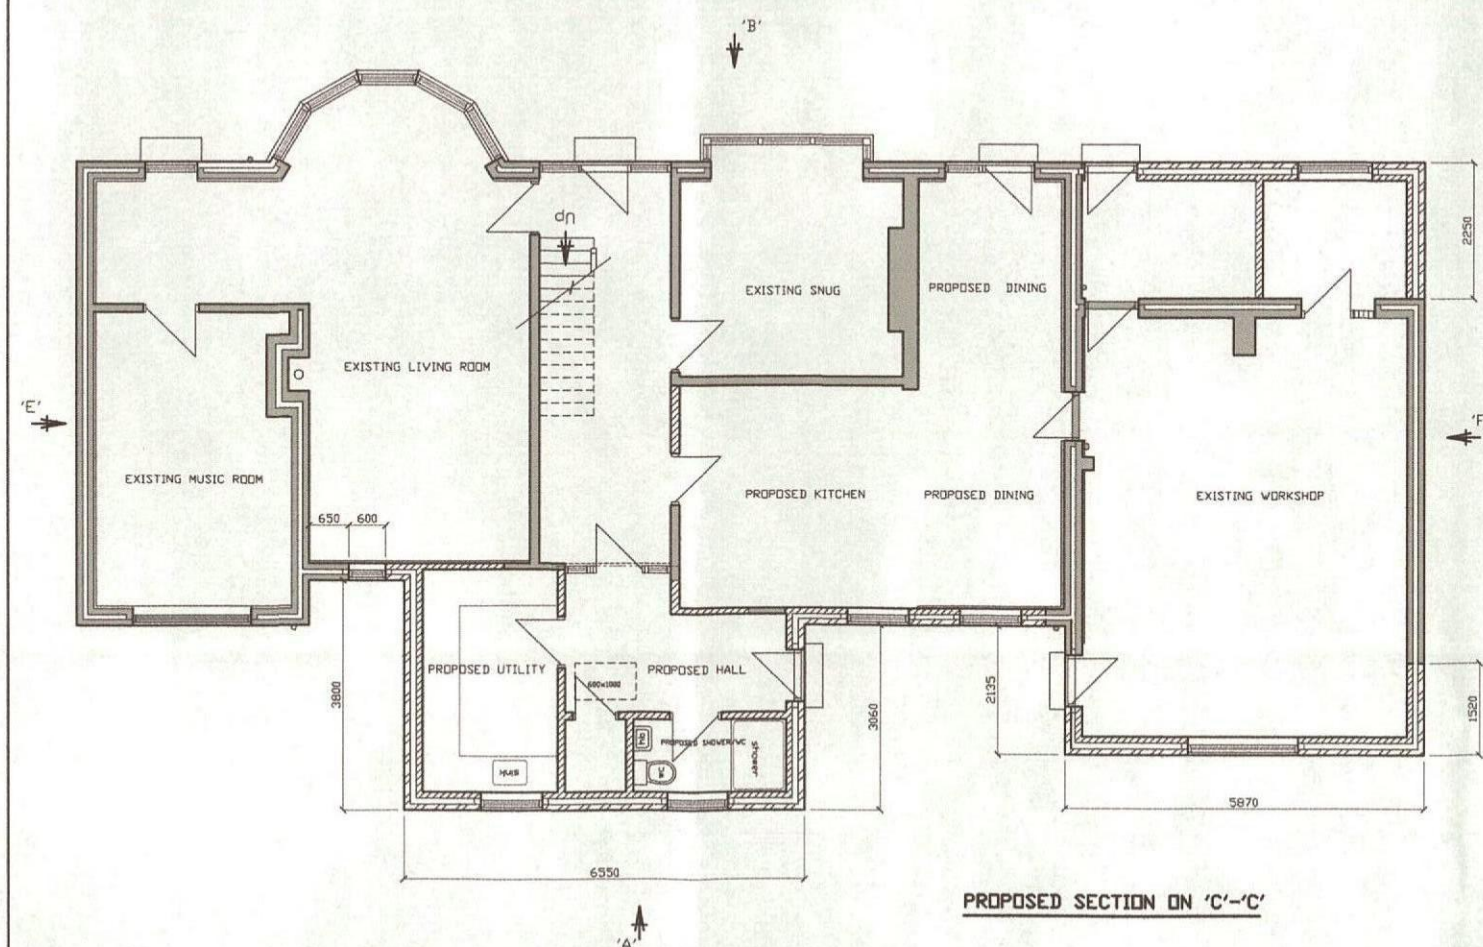

PROPOSED SECTION ON 'C'-C'

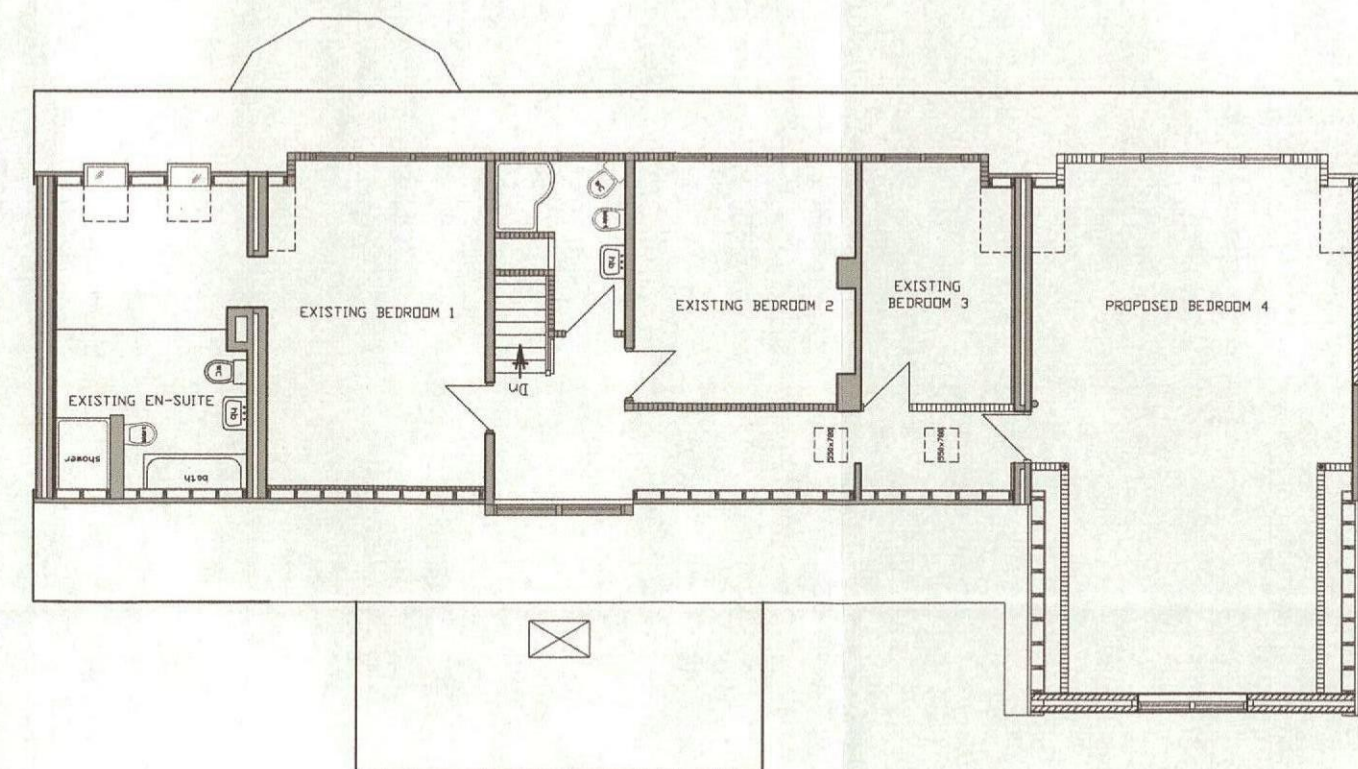


PROPOSED SECTION ON 'D'-D'


PROPOSED ELEVATIONS AND SECTIONS
'LANE END', PARK AVENUE,
WORTLEY, SHEFFIELD, S35 7DR

PP1

SCALE 1 : 125

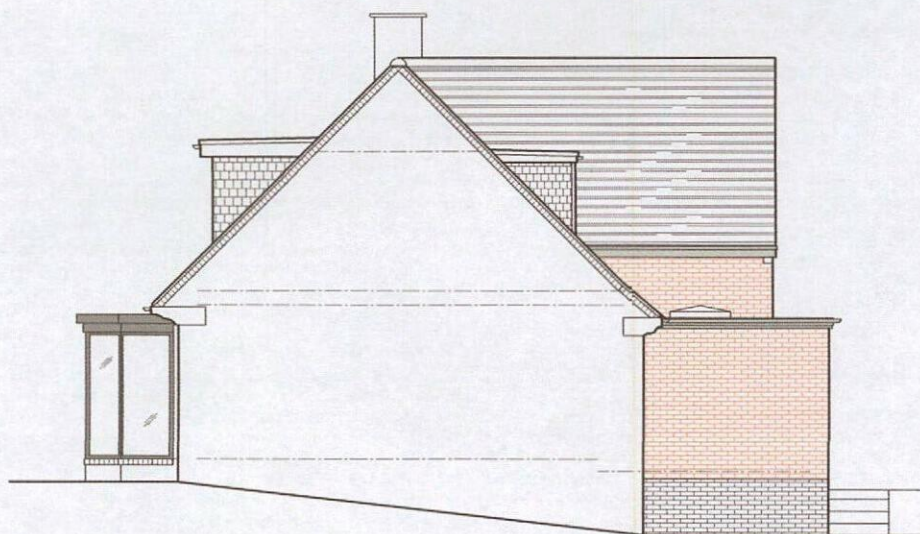

PROPOSED SIDE ELEVATION ON 'E'

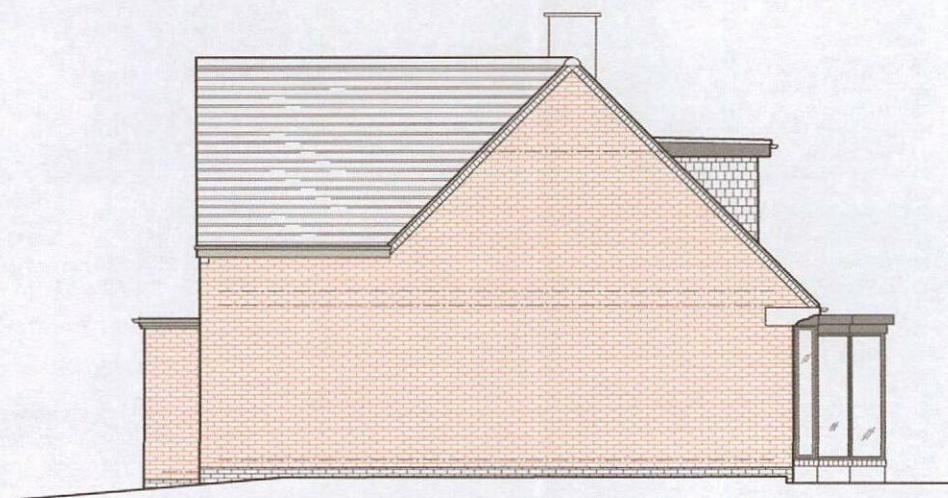


PROPOSED SIDE ELEVATION ON 'F'

PROPOSED ELEVATIONS AND SECTIONS
'LANE END', PARK AVENUE,
WORTLEY, SHEFFIELD, S35 7DR

PP2


SCALE 1 : 125

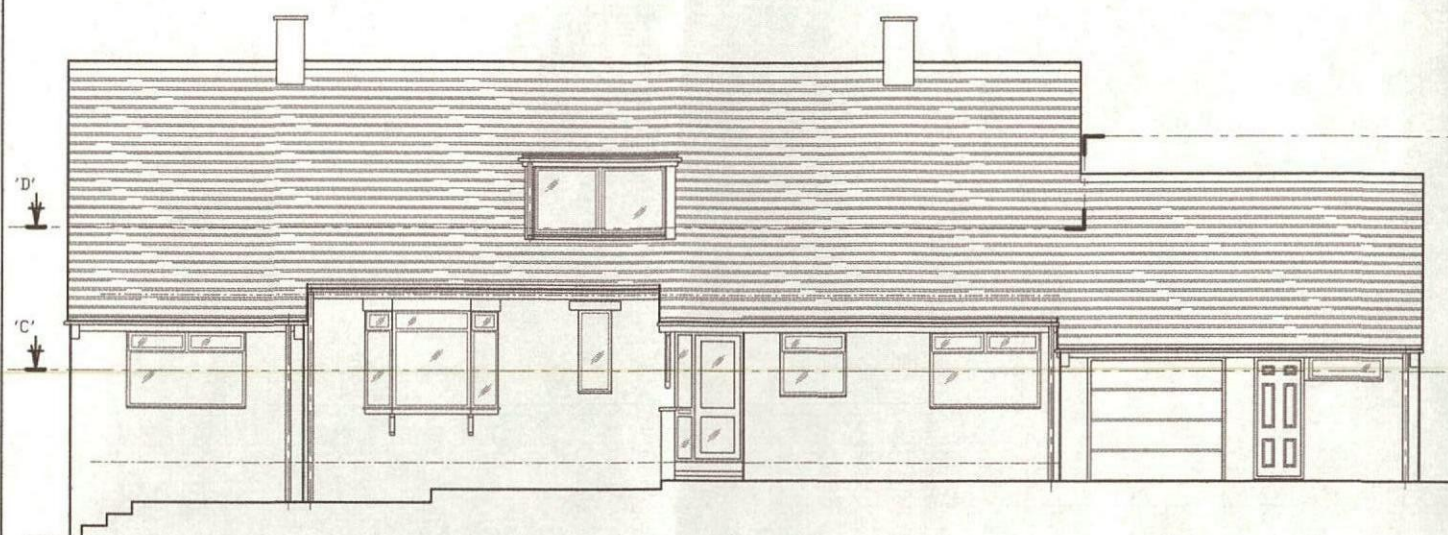


EXISTING FRONT ELEVATION ON 'A'



EXISTING REAR ELEVATION ON 'B'

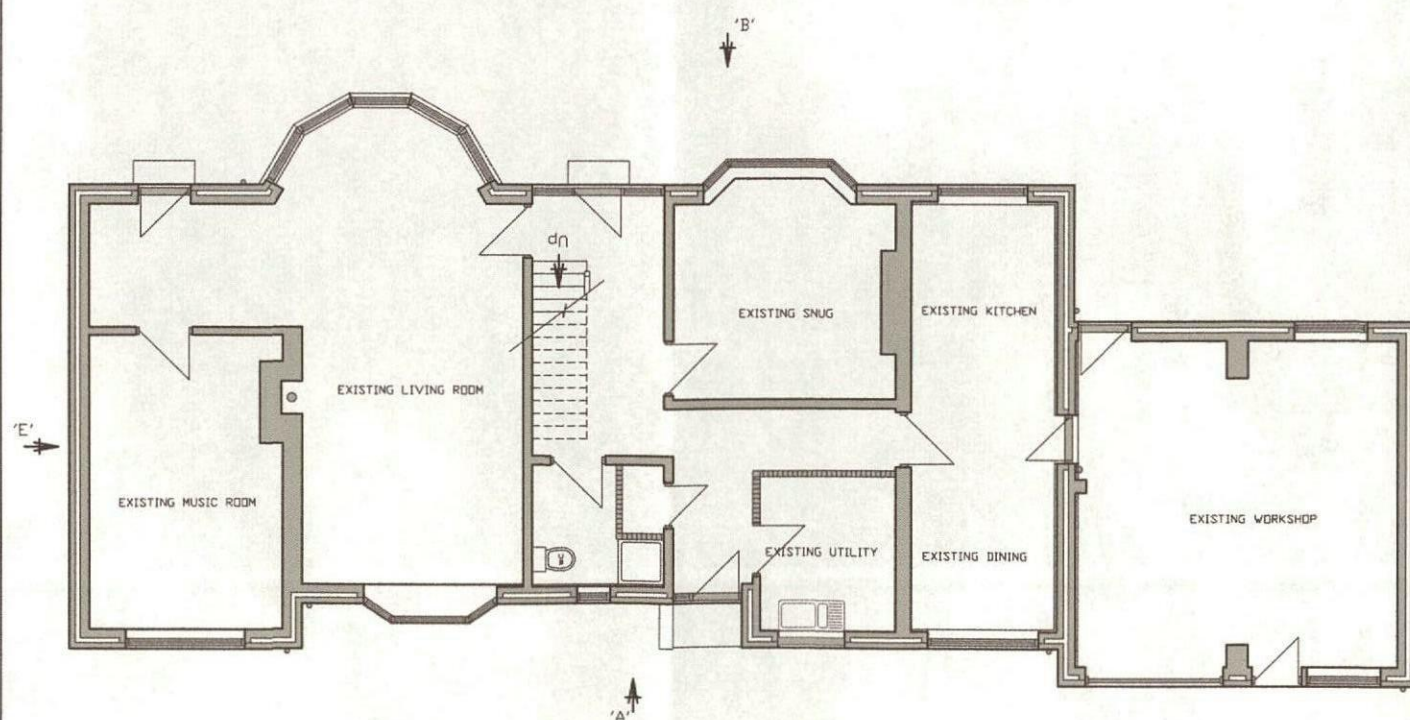


EXISTING SECTION ON 'C'-C'

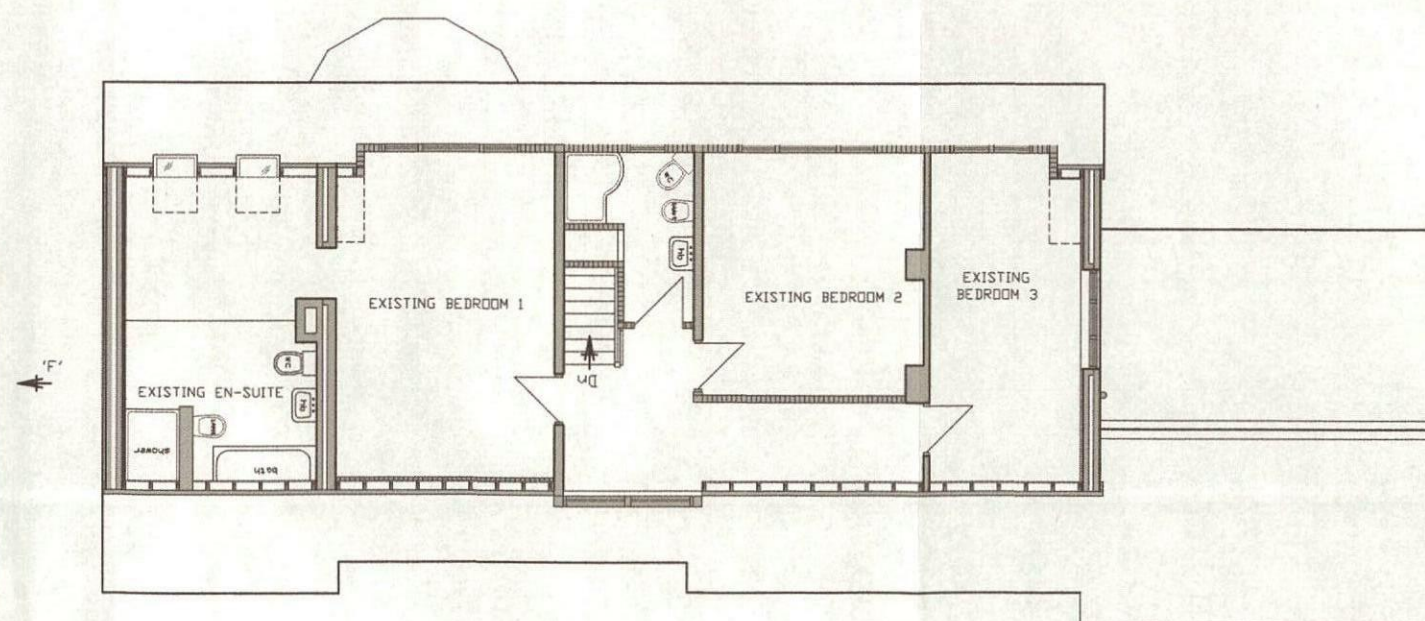


EXISTING SECTION ON 'D'-D'

EP1

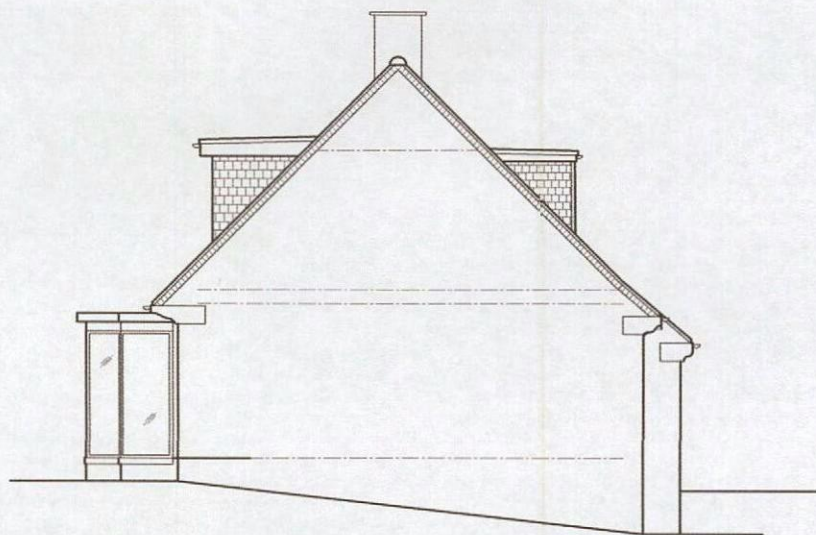

EXISTING SIDE ELEVATION ON 'E'

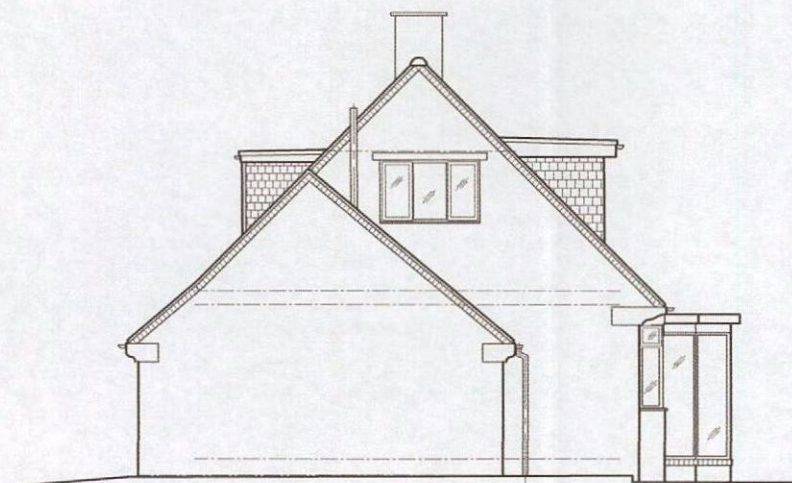

EXISTING SIDE ELEVATION ON 'F'

EXISTING ELEVATIONS AND SECTIONS
'LANE END', PARK AVENUE,
WORTLEY, SHEFFIELD, S35 7DR

EP2

SCALE 1 : 125