




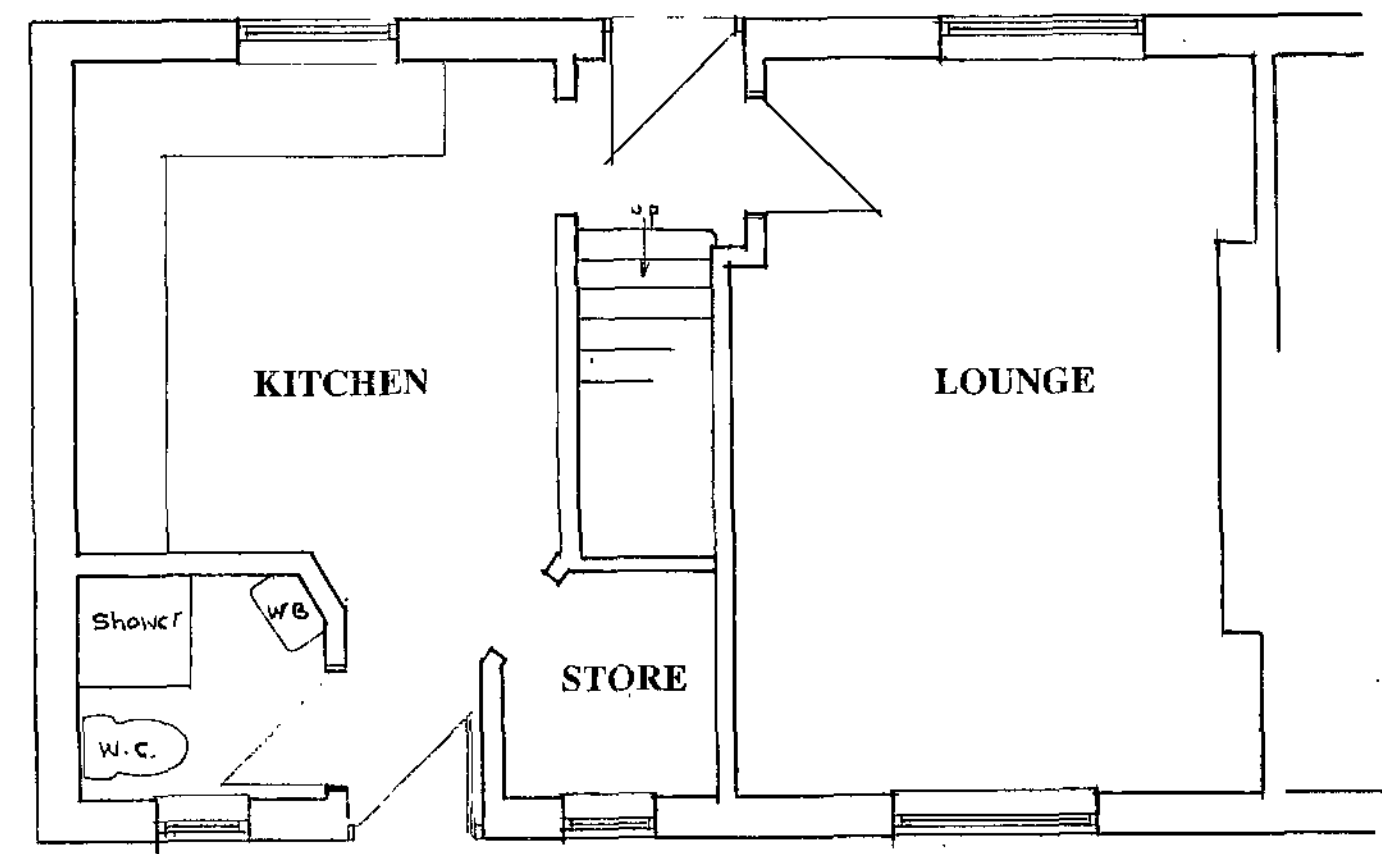

GROUND FLOOR PLAN

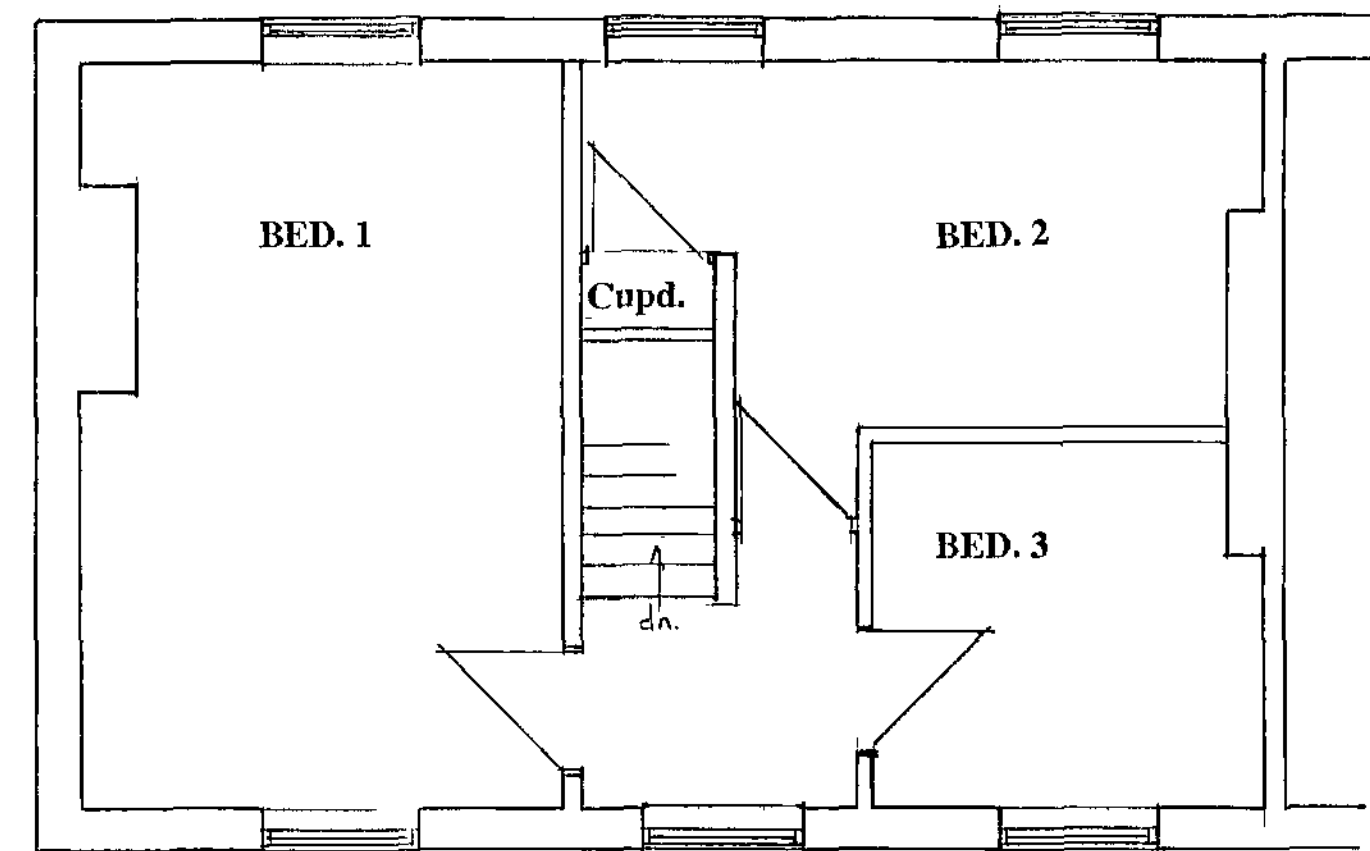


FIRST FLOOR PLAN

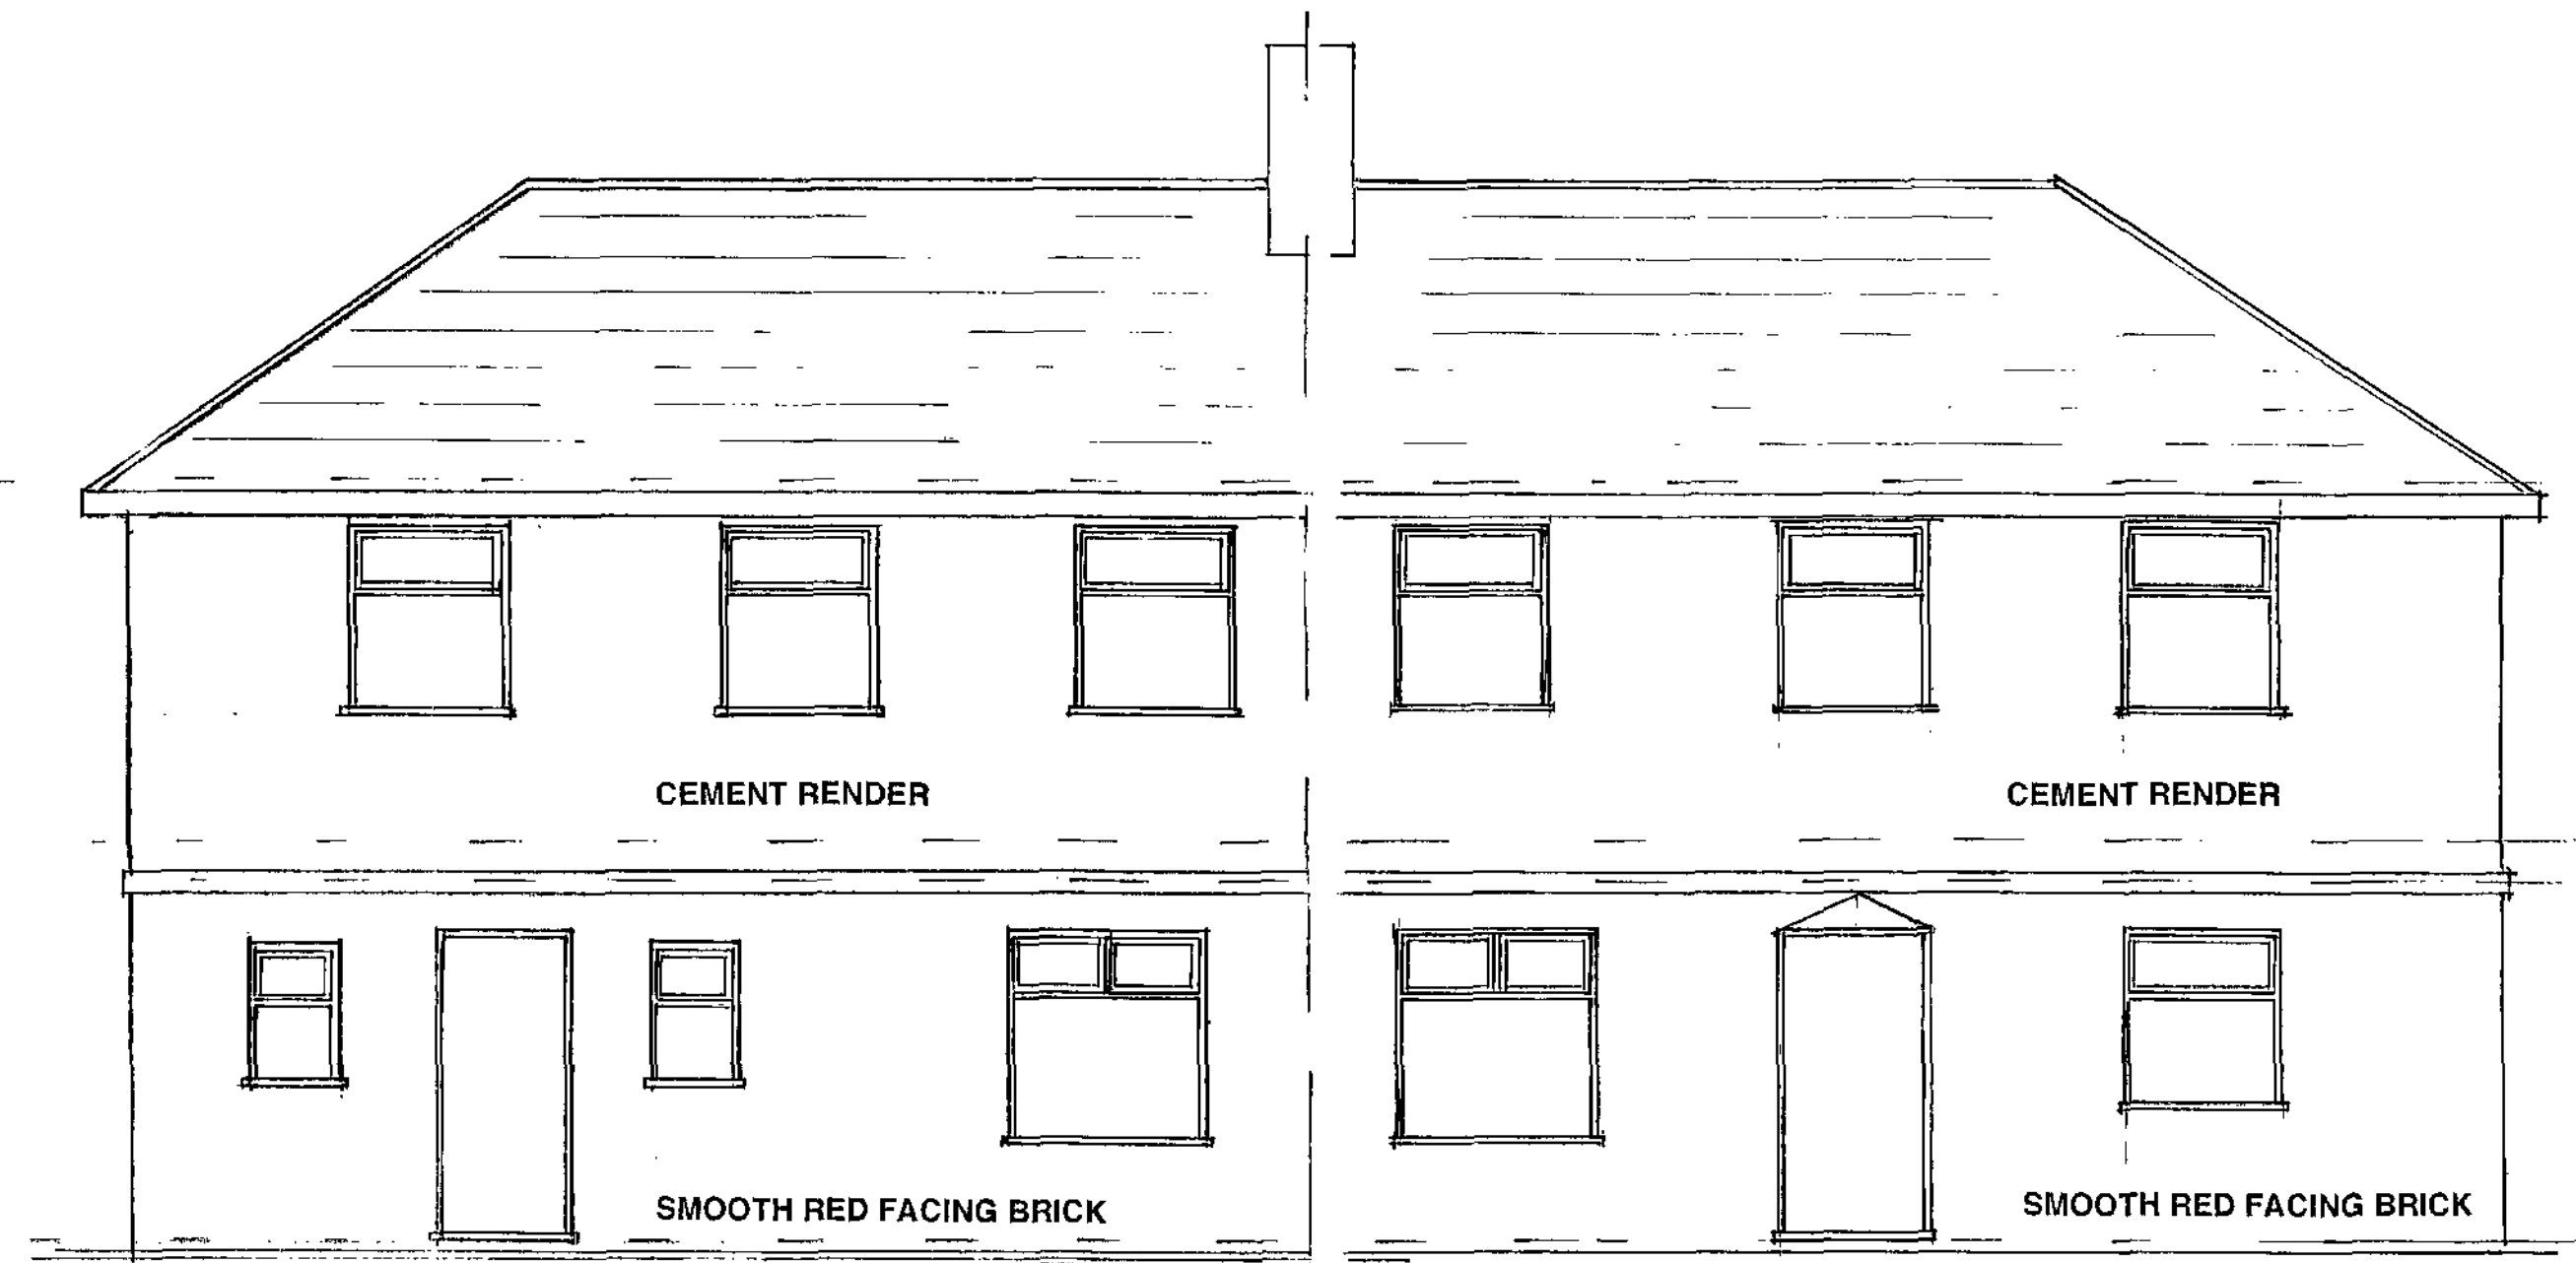

REAR ELEVATION

EXISTING WHITE UPVC WINDOWS AND DOORS

FRONT ELEVATION

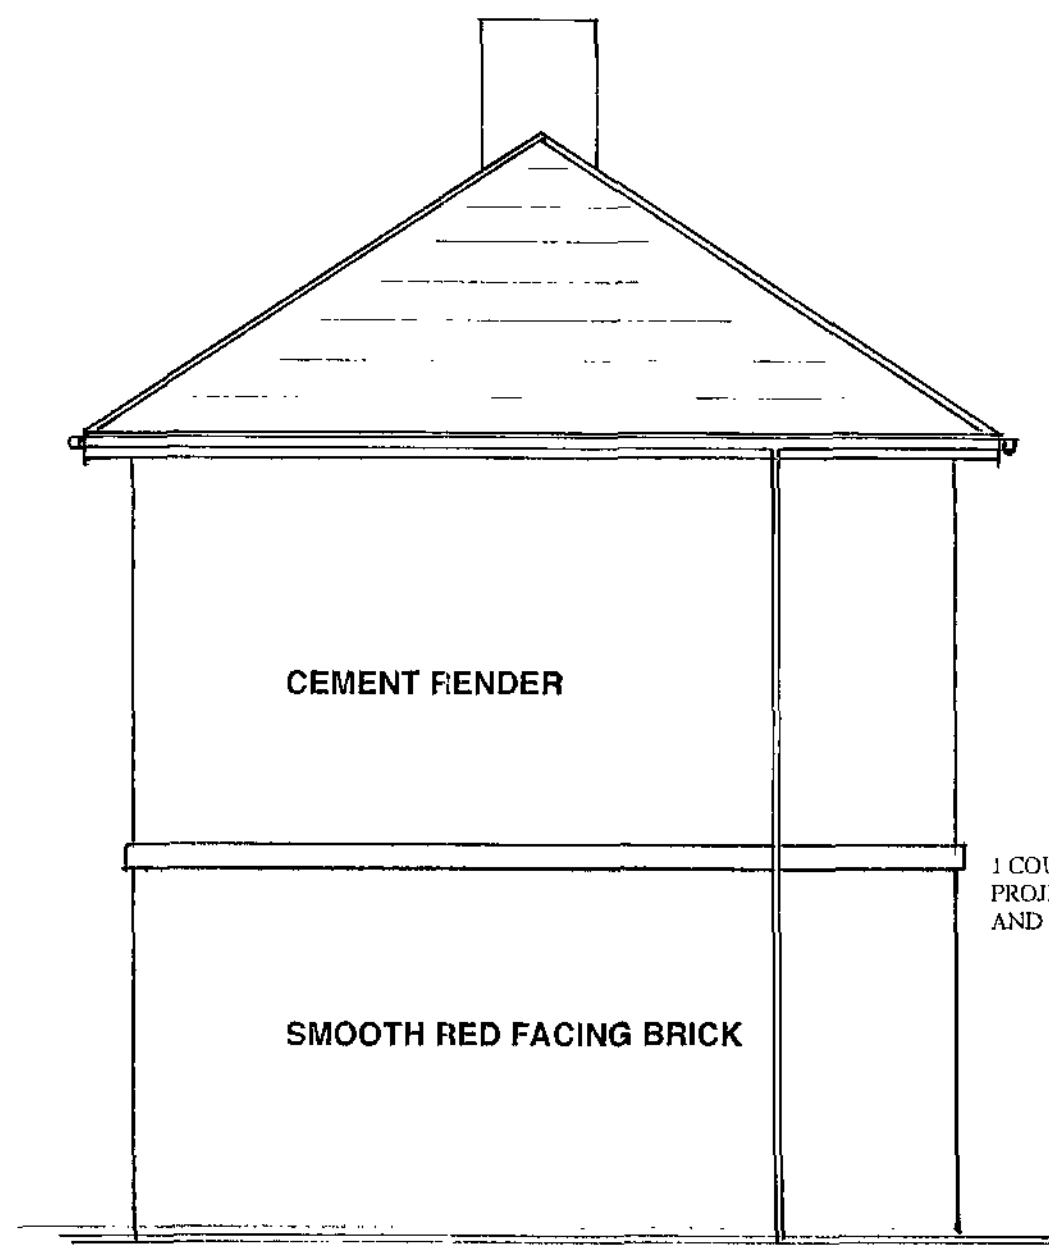

SIDE ELEVATION

Proposed extension and alterations
To

22 Mitchelson Ave., Dodworth,

Barnsley, S75 3NJ.

For




Ms. E. Kennington

Existing Plans & Elevations 2

Scale 1:50. May 2011.

Drawn by C.L. Davenport MCIQB
Newton Wright Construction Ltd.
1811 Top Farm, Hemmingfield, Barnsley

5.1 MAY 2011

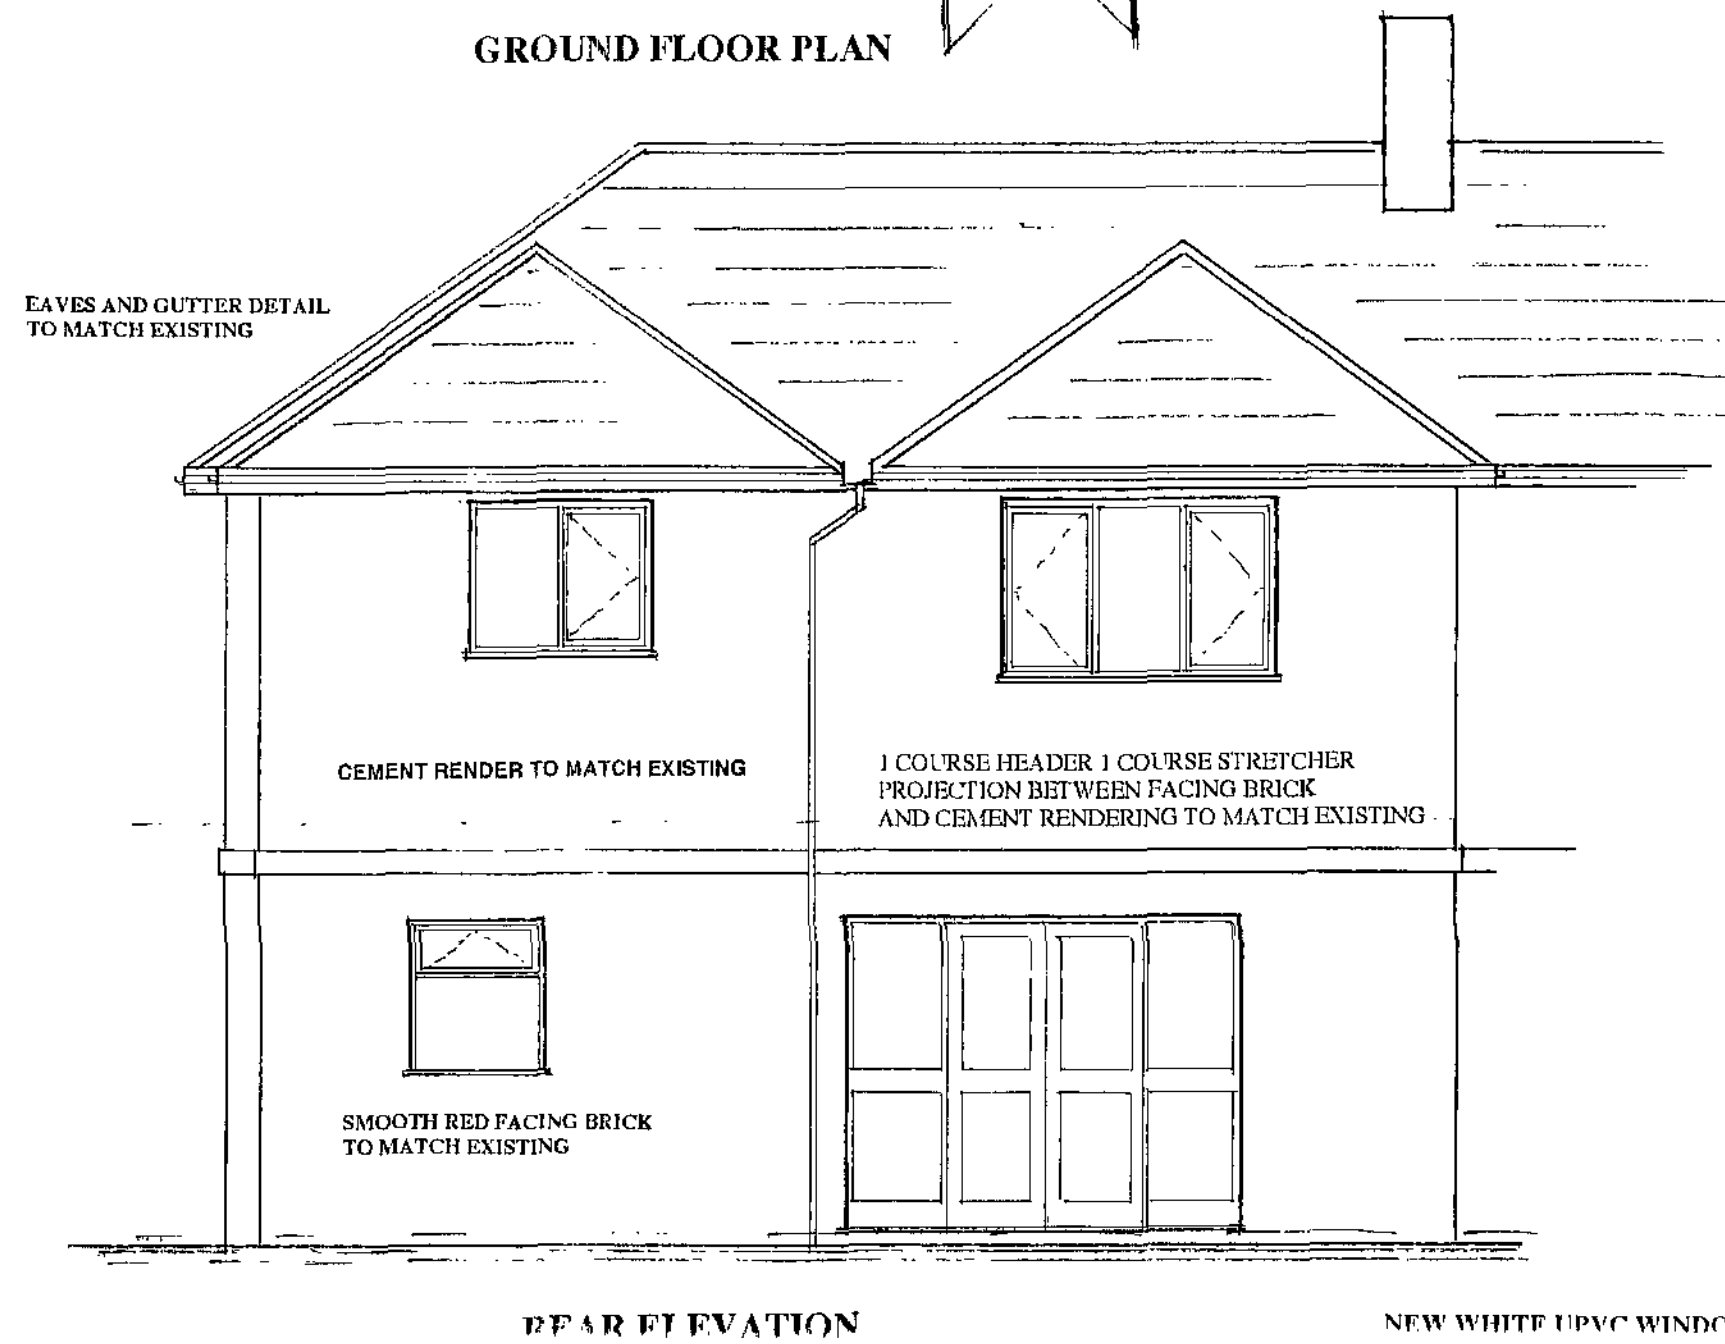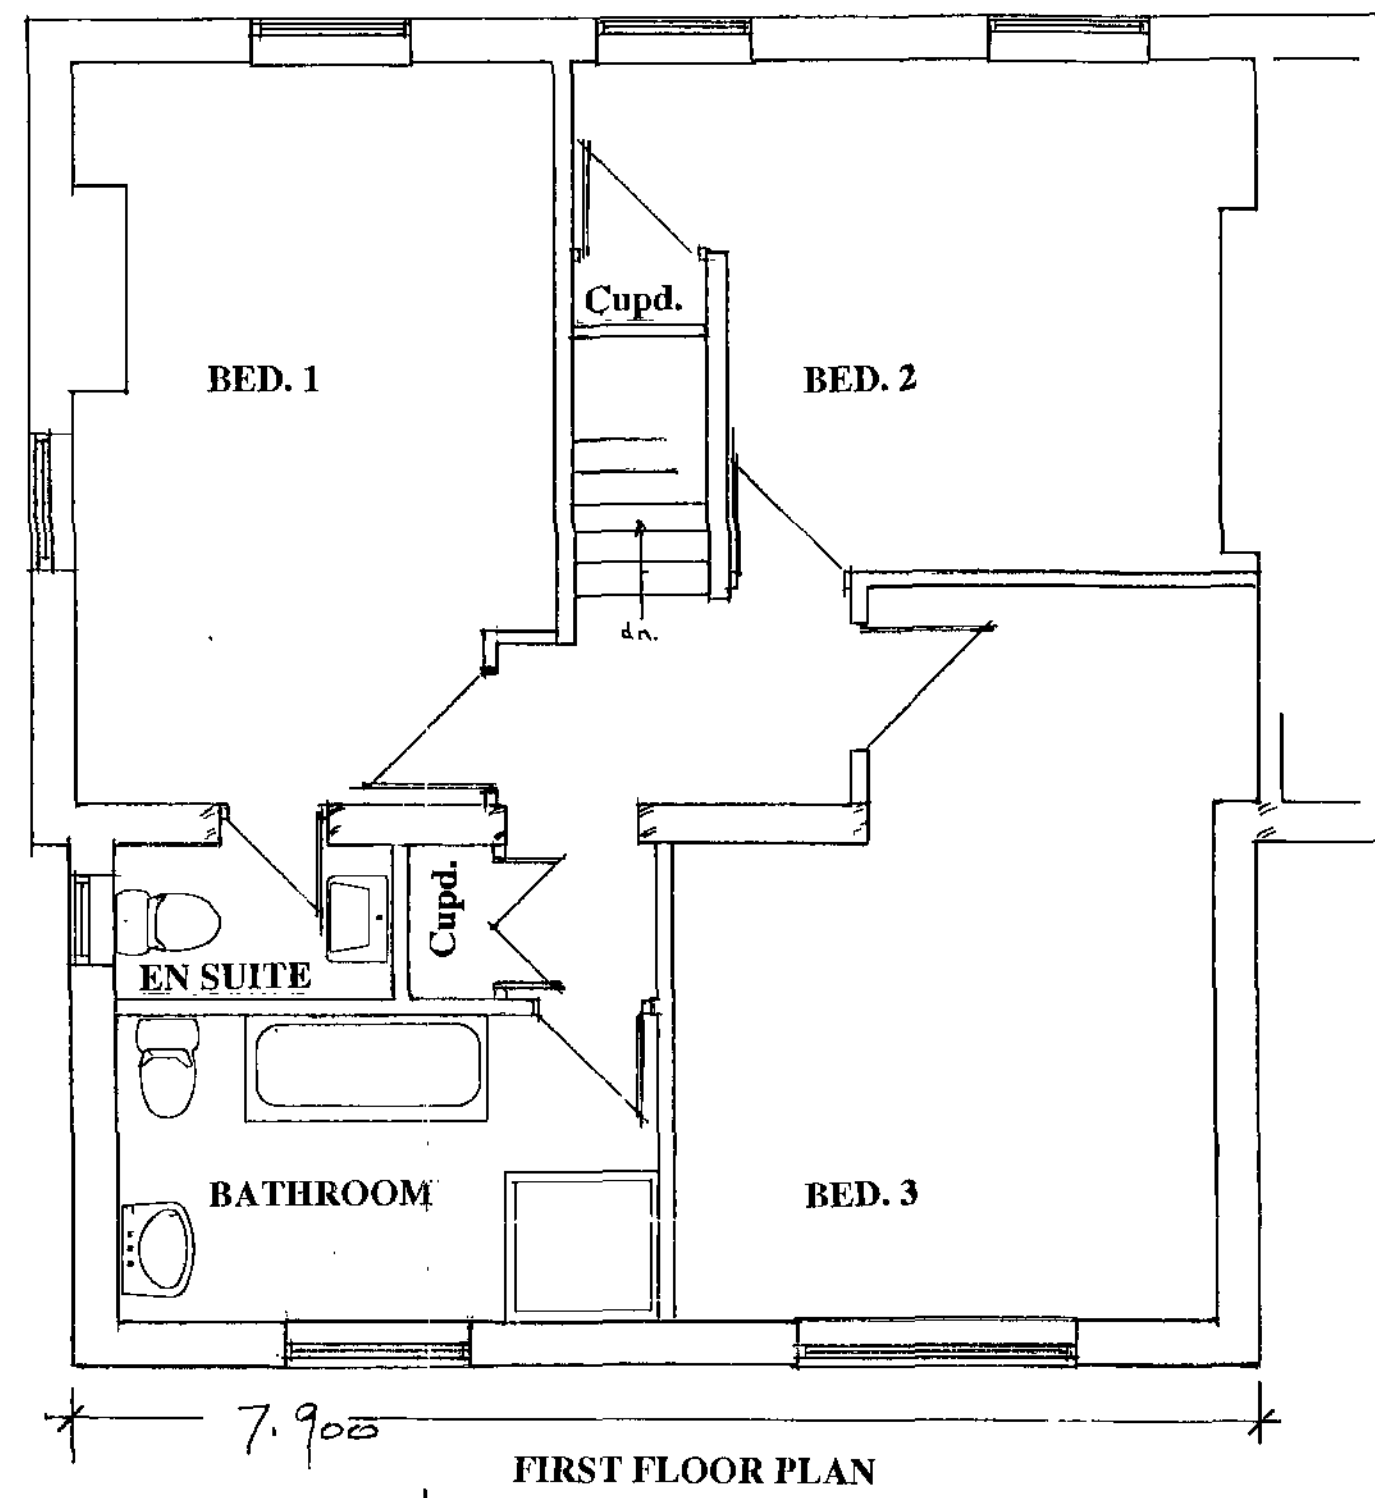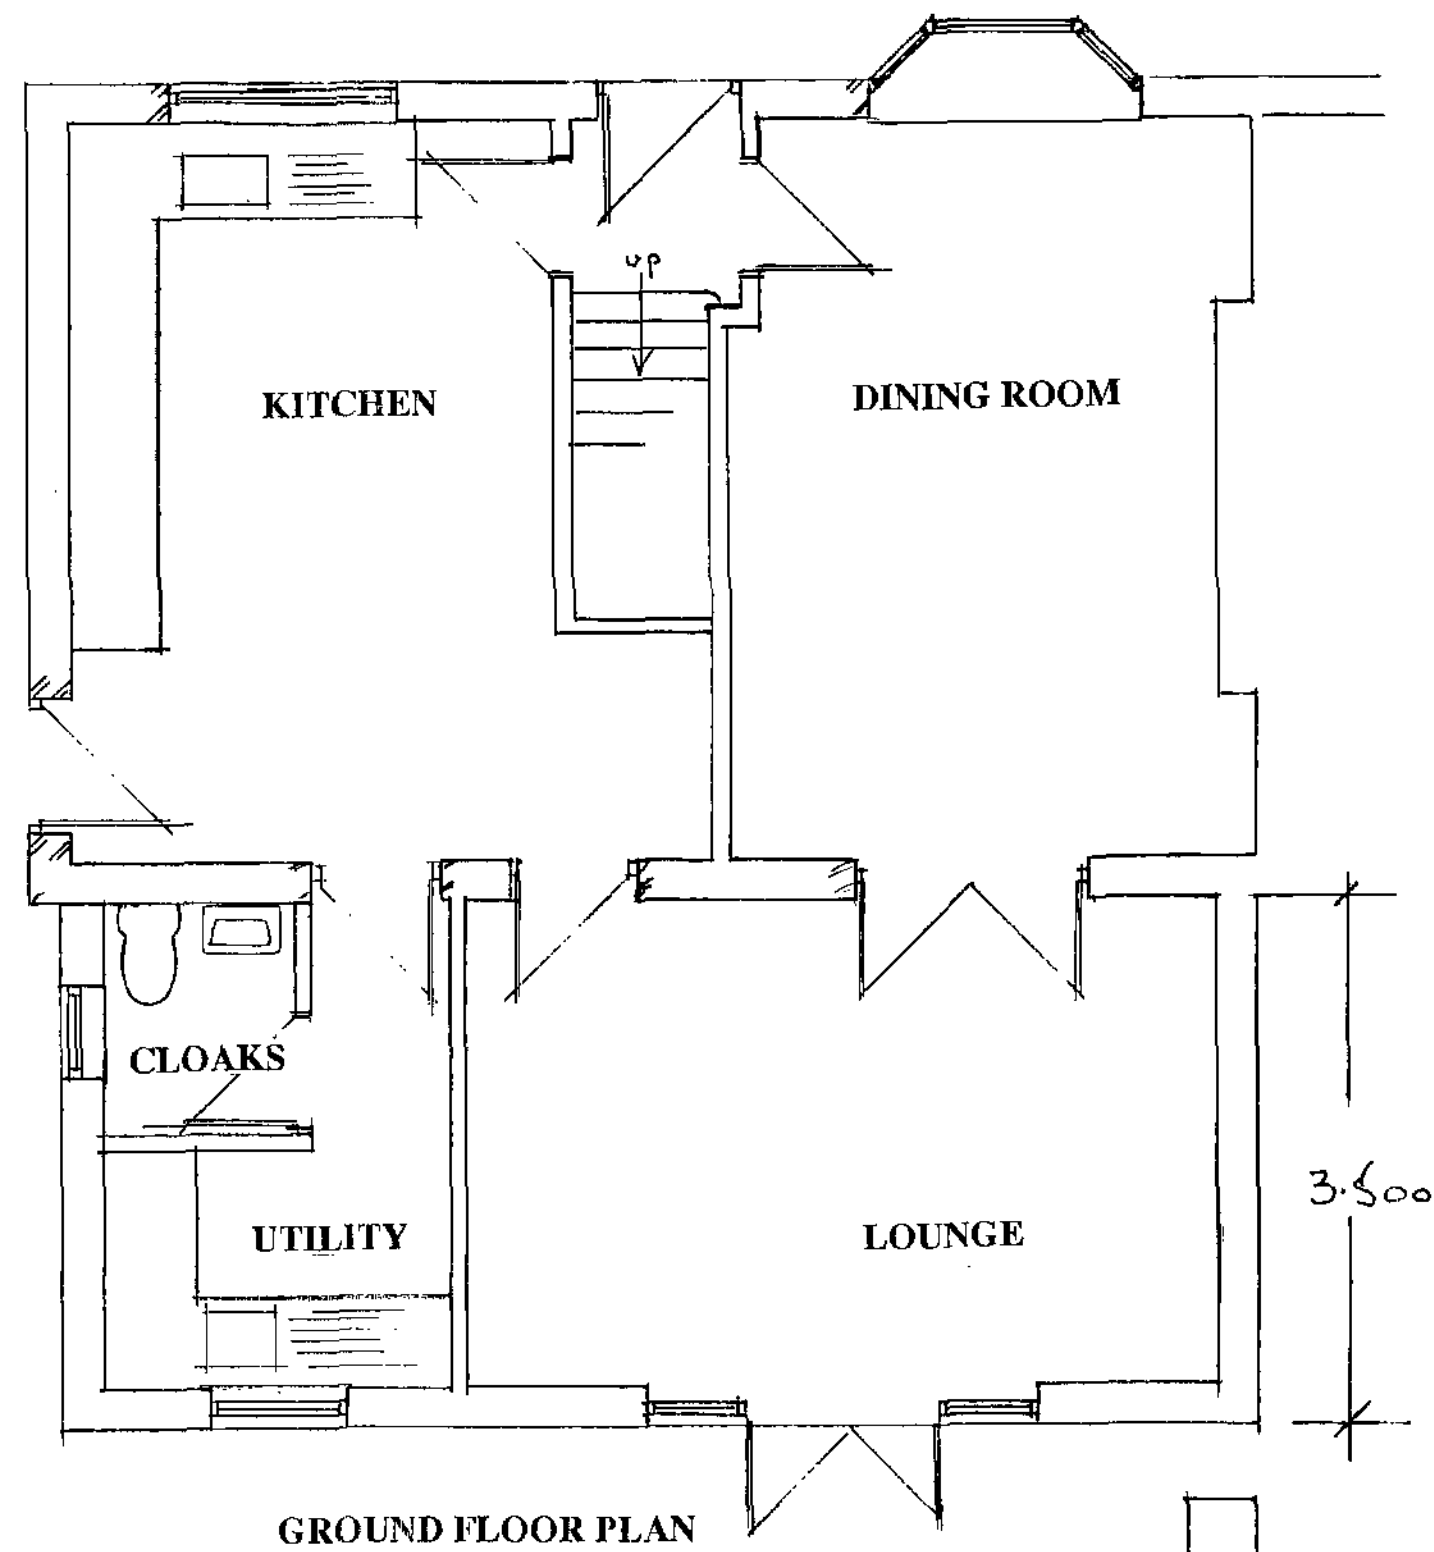

Proposed extension and alterations
To

22 Mitchelson Ave., Dodworth,

Barnsley. S75 3NJ.

For

Ms. E. Kennington

Proposed Plans & Elevations 3

Scale 1:50. May 2011.

Drawn by C.L. Davenport MCIOB
Newton Wright Construction Ltd.
Hill Top Farm, Hemingfield, Barnsley