



PROPOSED MATERIALS
- ROOF, ARTIFICIAL SLATE
- COLOURED ALUMINIUM DOORS
AND WINDOWS
- RENDER AS SHOWN
- EXTERNAL CEDRAL LAP
BOARDING
- STAFFORDSHIRE BLUE BRICK OR SIMILAR
BELOW FLOOR LEVEL & ON EXTENSION AS
SHOWN




FRONT ELEVATION
AS PROPOSED

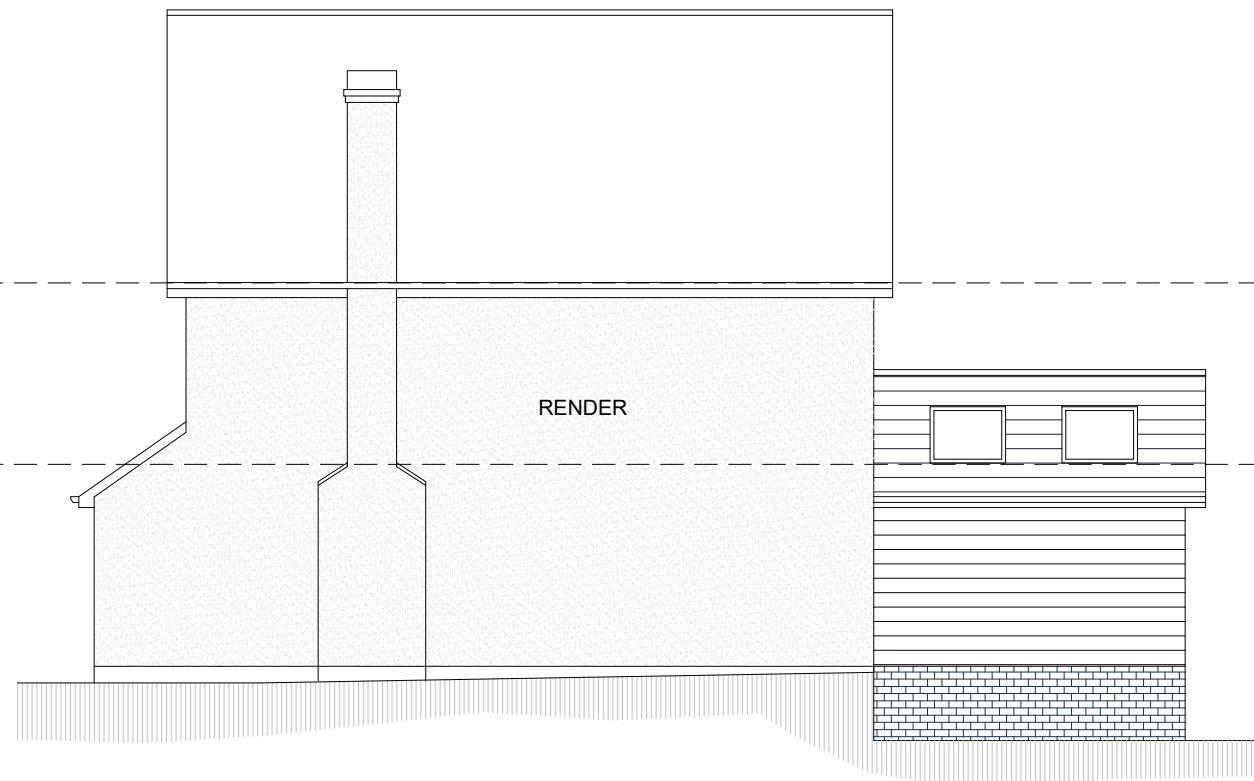

SIDE ELEVATION
AS PROPOSED

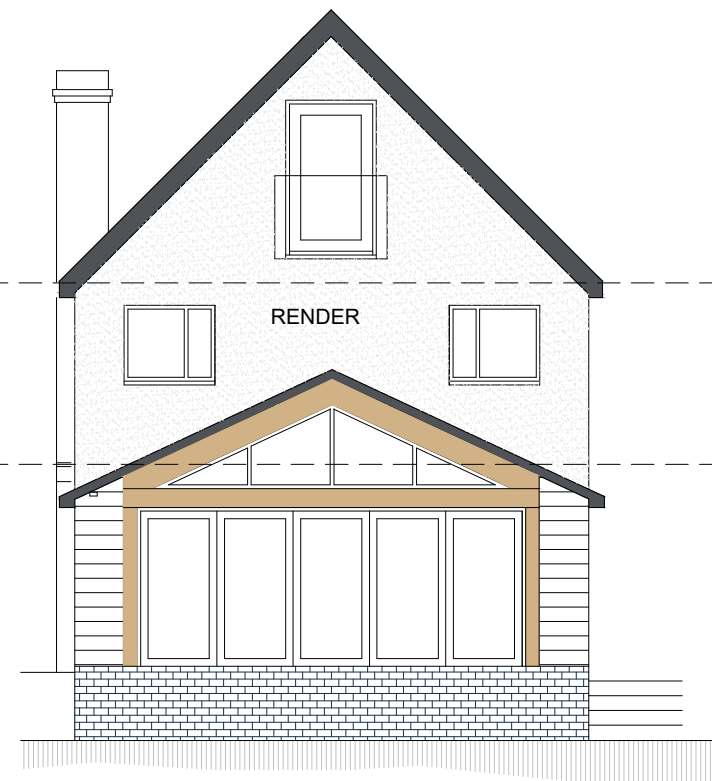


REAR ELEVATION
AS PROPOSED

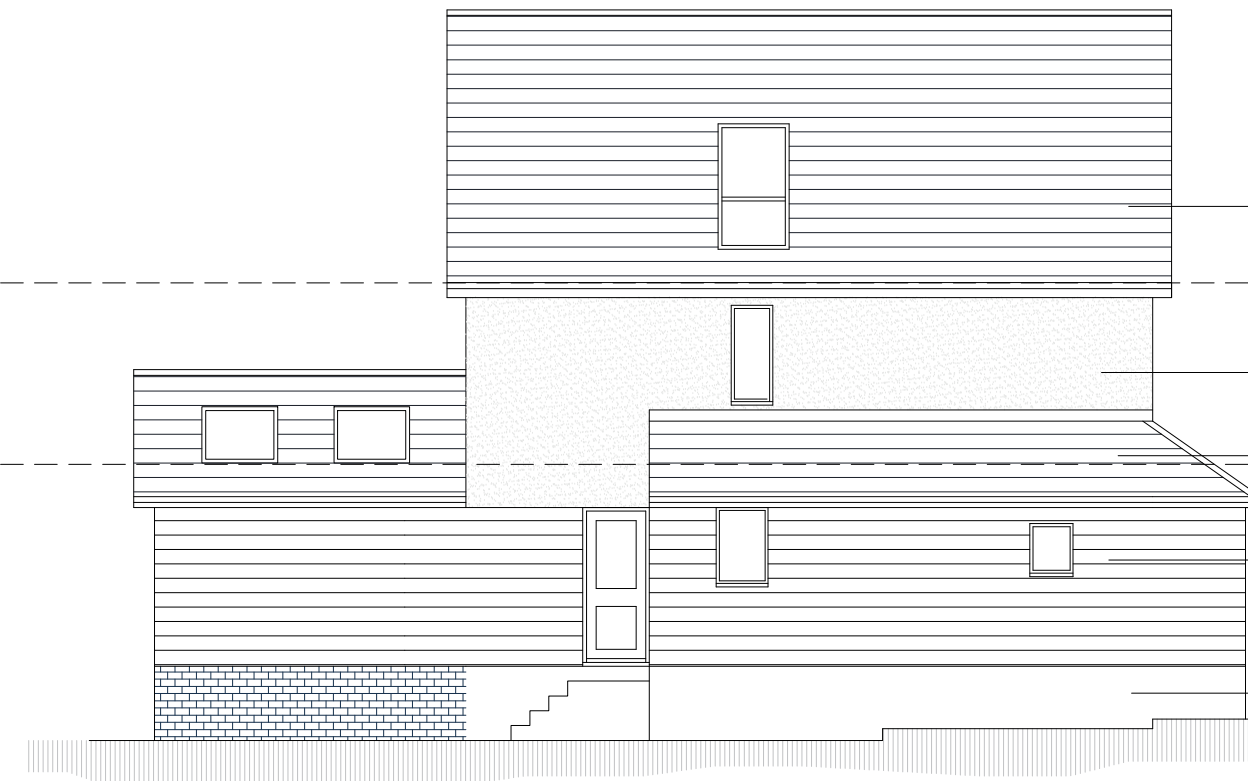


SIDE ELEVATION
AS PROPOSED


ARTIFICIAL BLUE SLATE
RENDER
ARTIFICIAL BLUE SLATE
CEDRAL OR SIMILAR BOARDING
EXISTING BRICKWORK

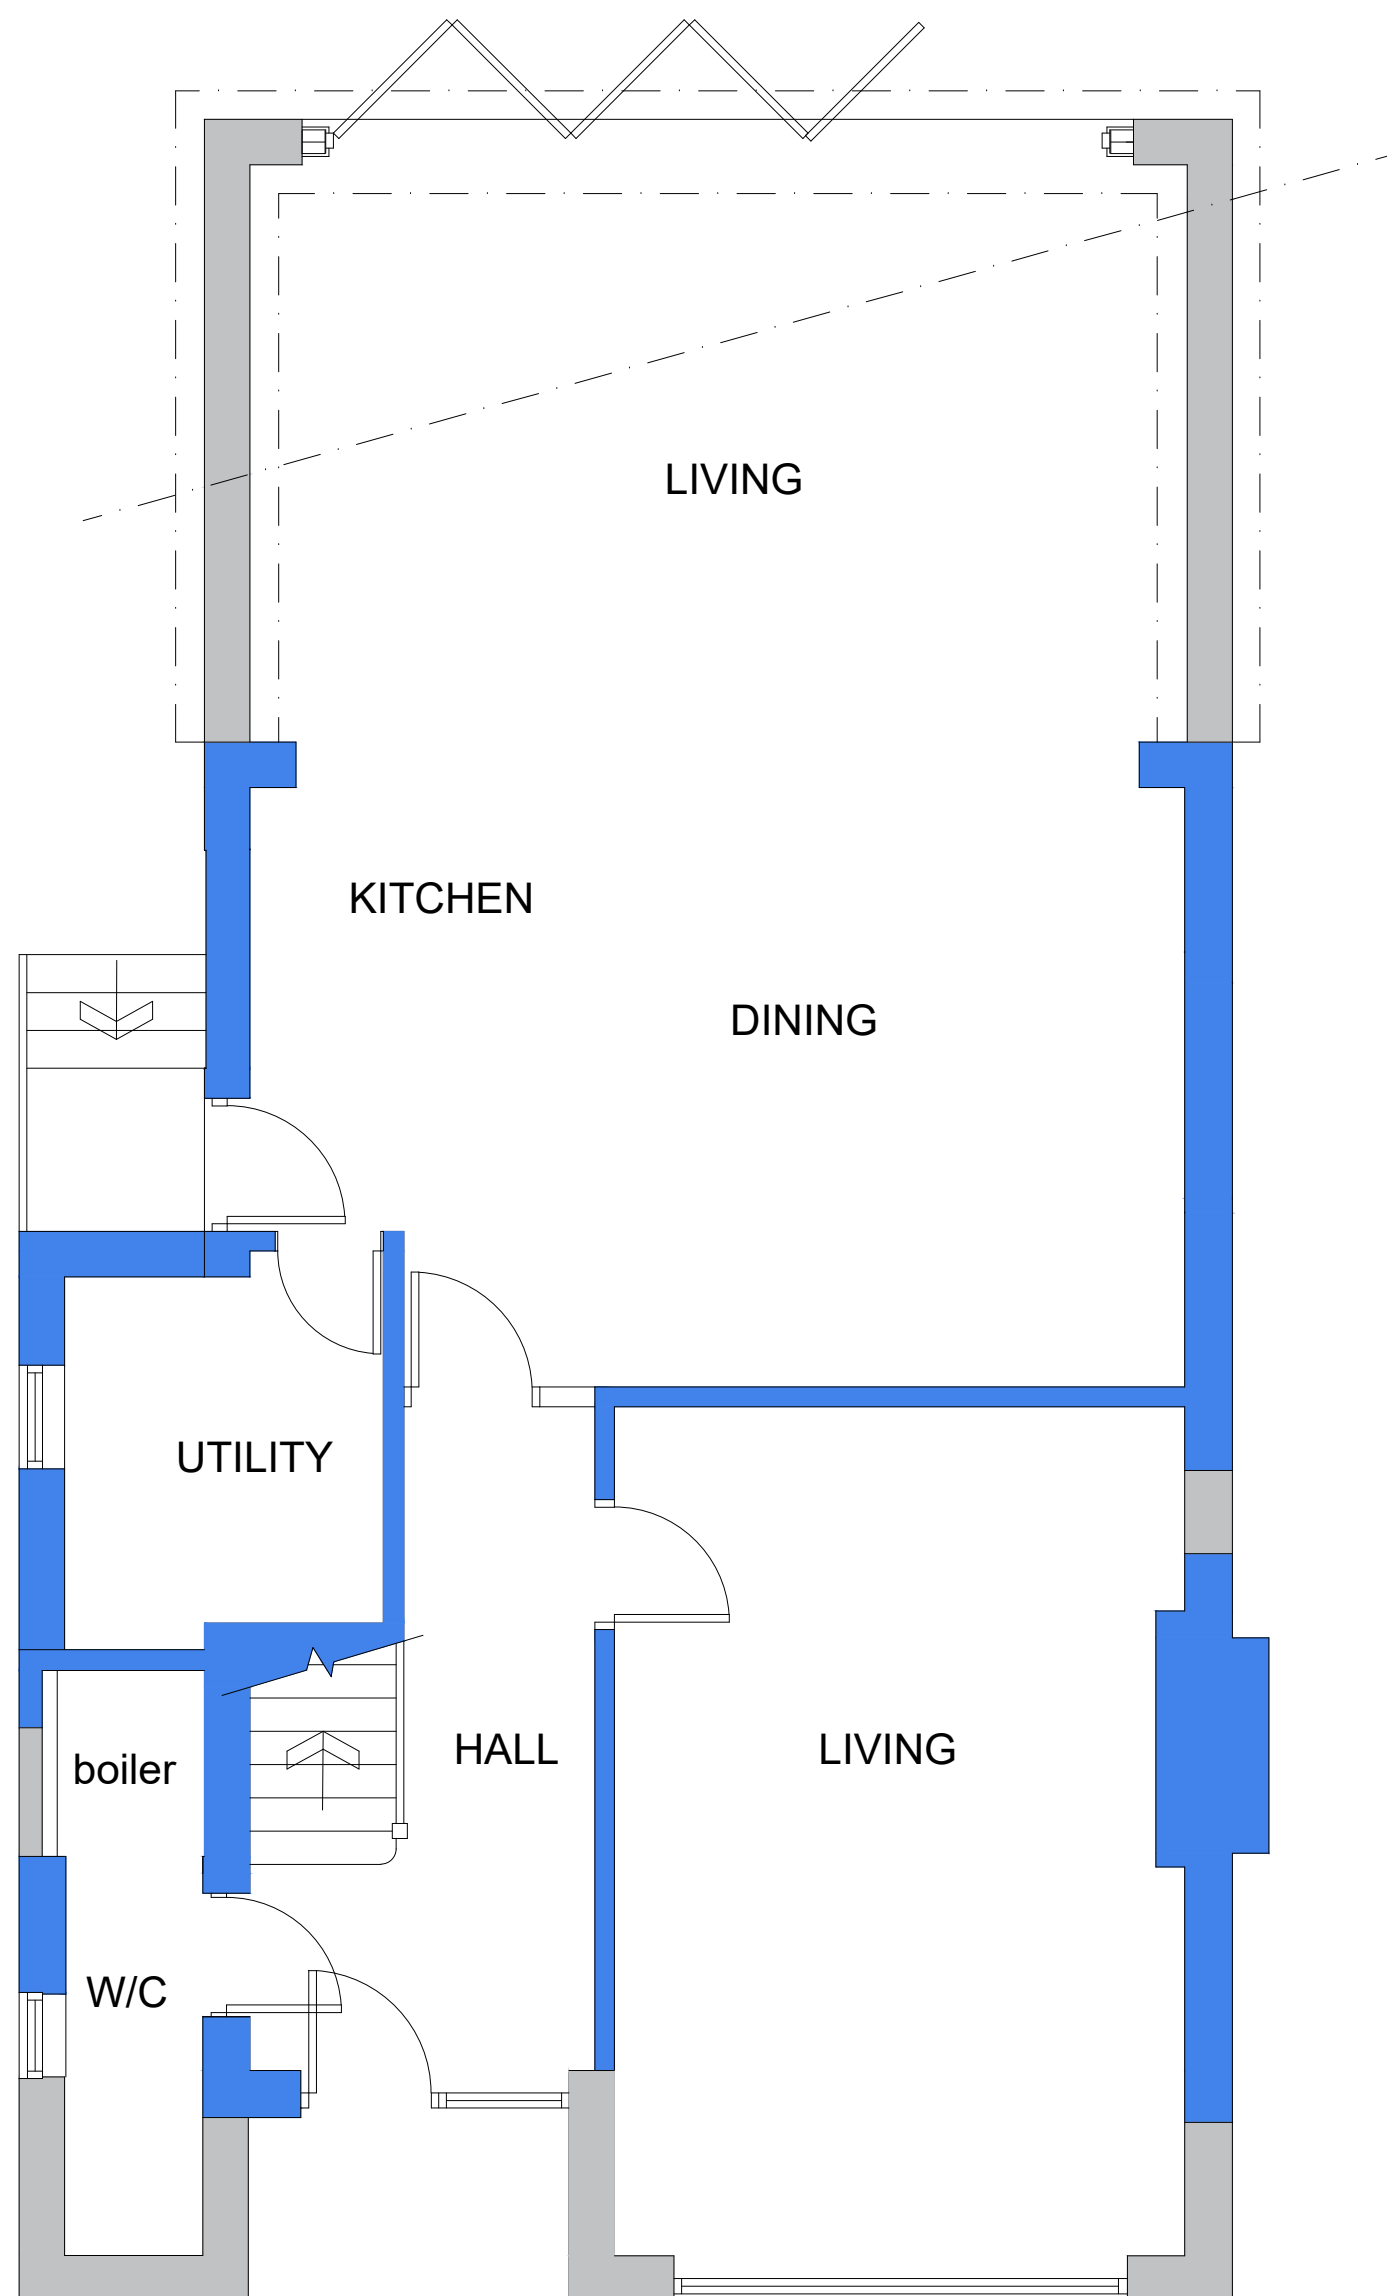

GROUND FLOOR PLAN
AS PROPOSED

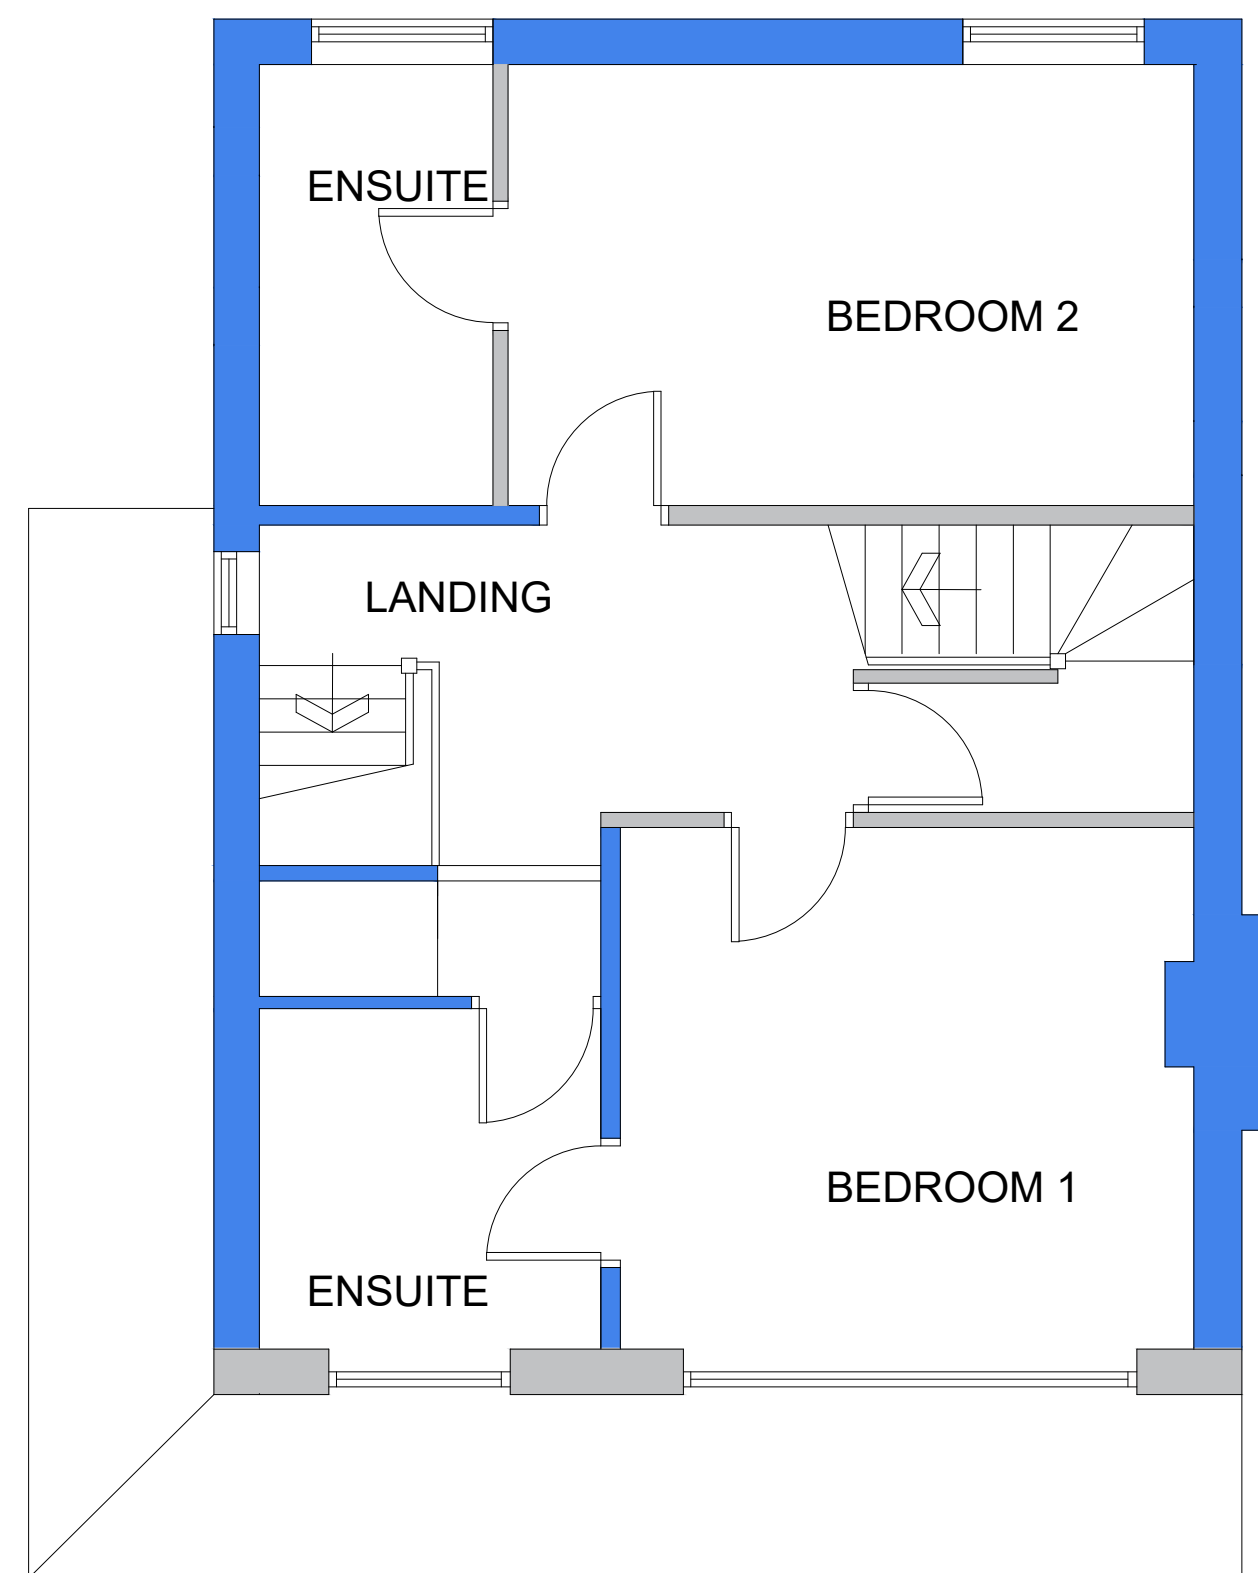


FIRST FLOOR PLAN
AS PROPOSED

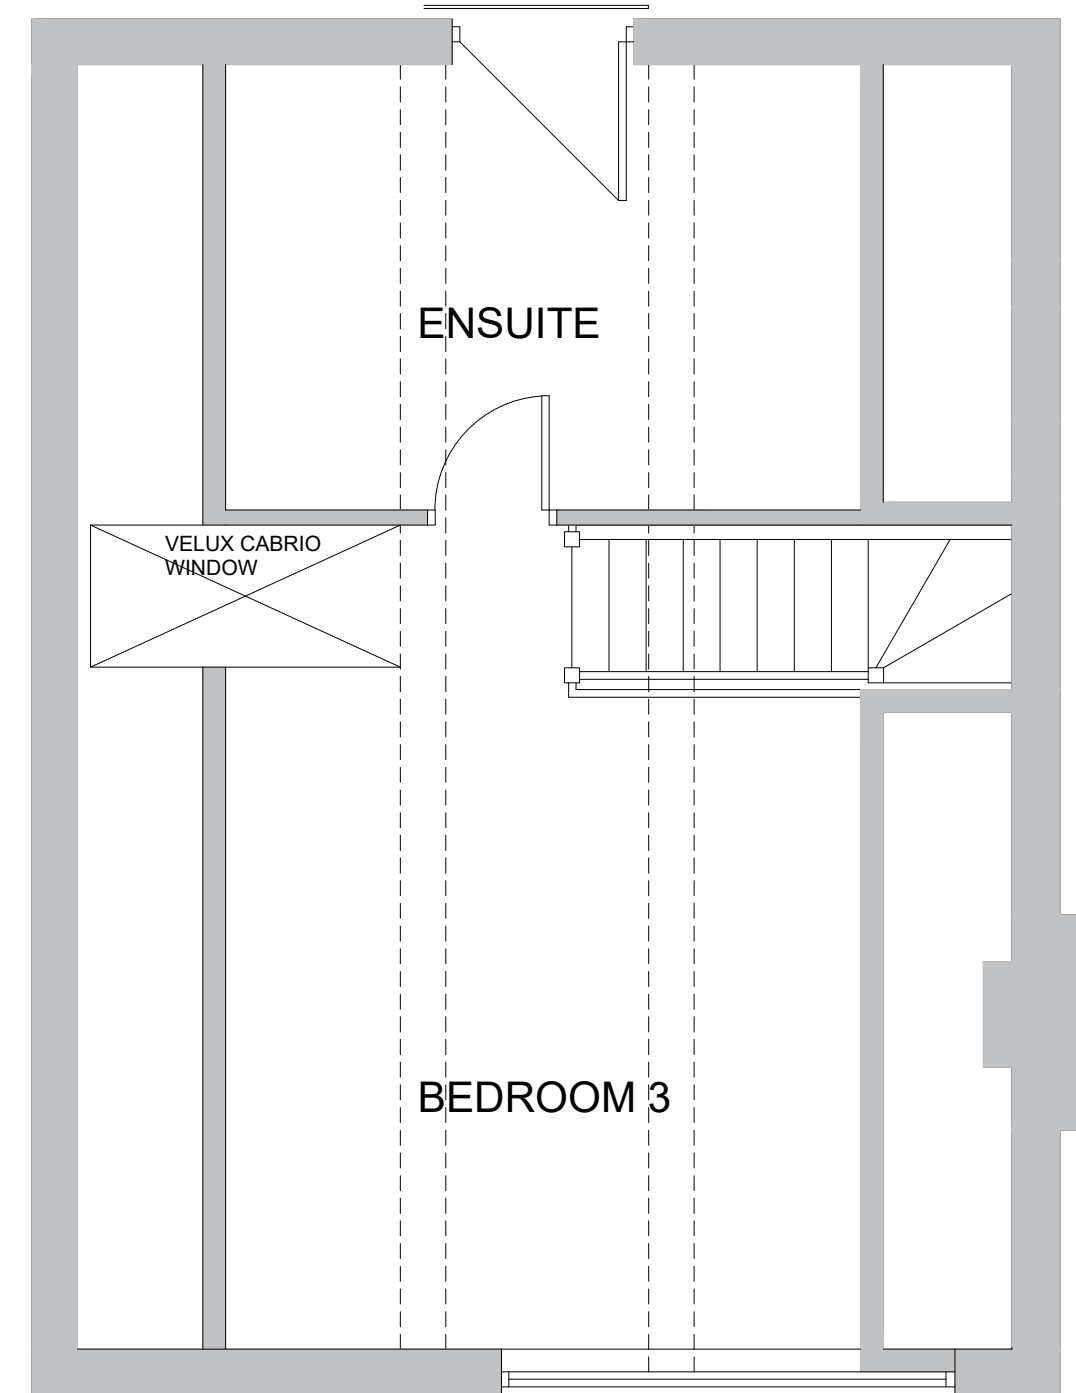

SECOND FLOOR PLAN
AS PROPOSED



LOCATION PLAN
SCALE 1:1250

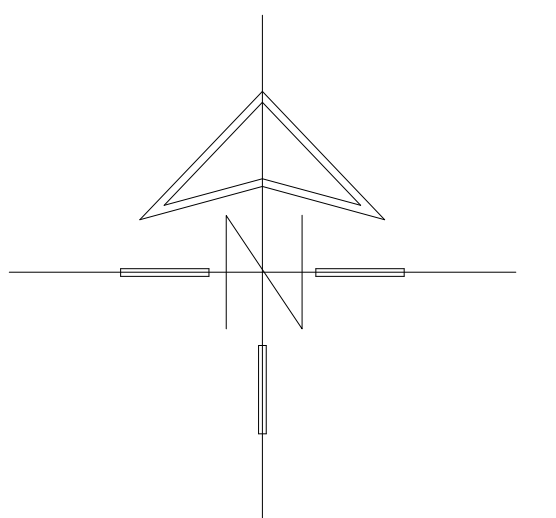

OFFICE ONE,
34 VICTORIA ROAD,
BARNLEY,
S70 2BU

Phone: 01226 208482

Email: info@whiteaguspартnership.co.uk
Web: www.whiteaguspартnership.co.uk

ARCHITECTURAL SERVICES

Project:
PROPOSED EXTENSION & ALTERATIONS AT
'SHANKLIN' No 2 HORNES LANE
STAINCROSS, BARNLEY

Client:
MR PAUL MARSH

Drawing
Title:
PLANS AND ELEVATIONS
AS PROPOSED

Date:
APRIL 2019
Ref. 19-011
Scale:
1:50 & 1:100 @ A1
Dwg. No. 02
Rev. A

Date	Suffix	Description	Date	Suffix	Description
27-06-19	A	ELEVATIONS REVISED			