


All new fasciaboards and soffits
together with rainwater gutters and
downpipes to match existing
dwelling in colour and profile

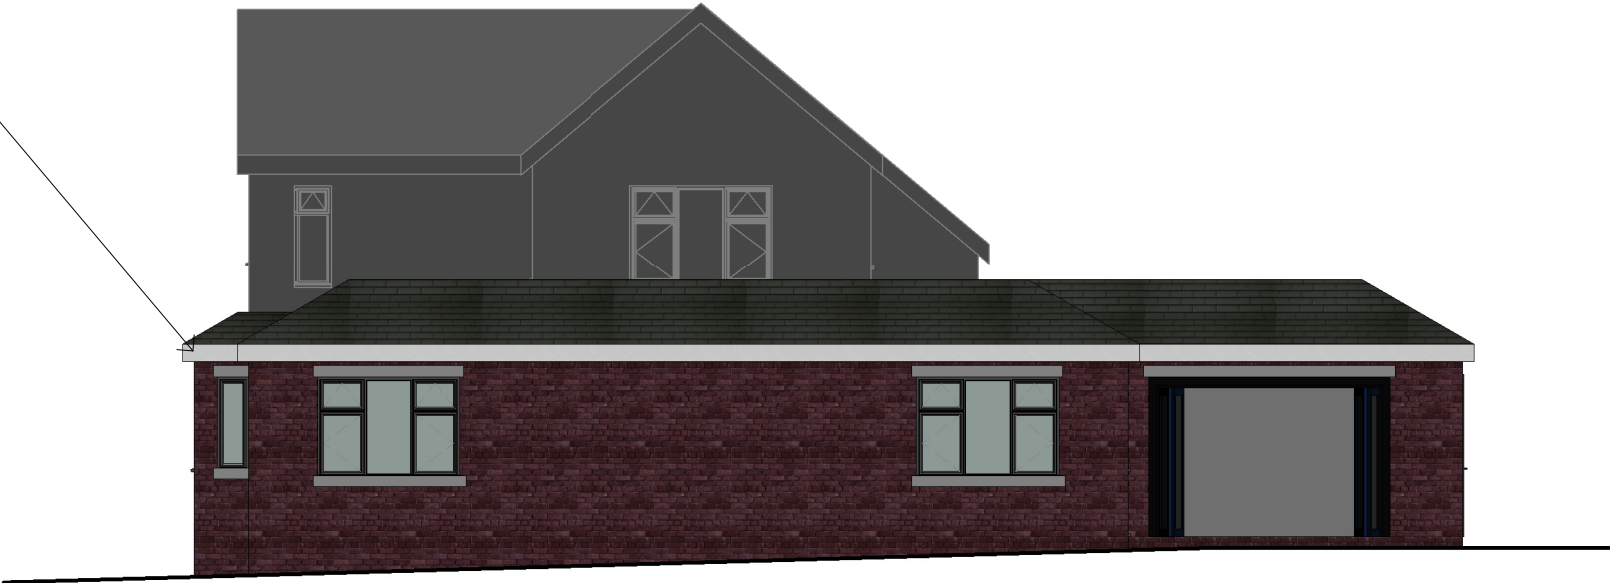

PROPOSED SIDE ELEVATION

C. Updated to Planning Officer request
B. Updated to Planning Officer request
A. Updated to Planning Officer request

steven docker
ASSOCIATES

Chartered Surveyors
Designers for Disabled Individuals

Park House, Parkway, Holmes Chapel
Cheshire, CW4 7BA

W: www.stevendocker.co.uk T: 01477 544499
E: info@stevendocker.co.uk F: 01477 544433

Claimant
Master Kyle Jake Vickers

Contract
Westfield House, 2 Welthorne Lane,
Ingbirchworth, Penistone

Drawing
Proposed Elevations (1 of 2)

Drawn by GS	Checked by TD	Date Aug 2016
Drawing No CNC 2975 / 06c	Rev *	Scale 1 : 100
		Size A3

COPYRIGHT
This Drawing, design proposal and its content are
protected by copyright and can only be used under
license and with the expressed authority of Steven
Docker Associates.

All new windows to be white upvc
double glazed casement type to
match the existing building.



EXISTING REAR ELEVATION

All new external walls to be
constructed in traditional cavity
wall, with external facing
brick finish to match existing
dwelling