


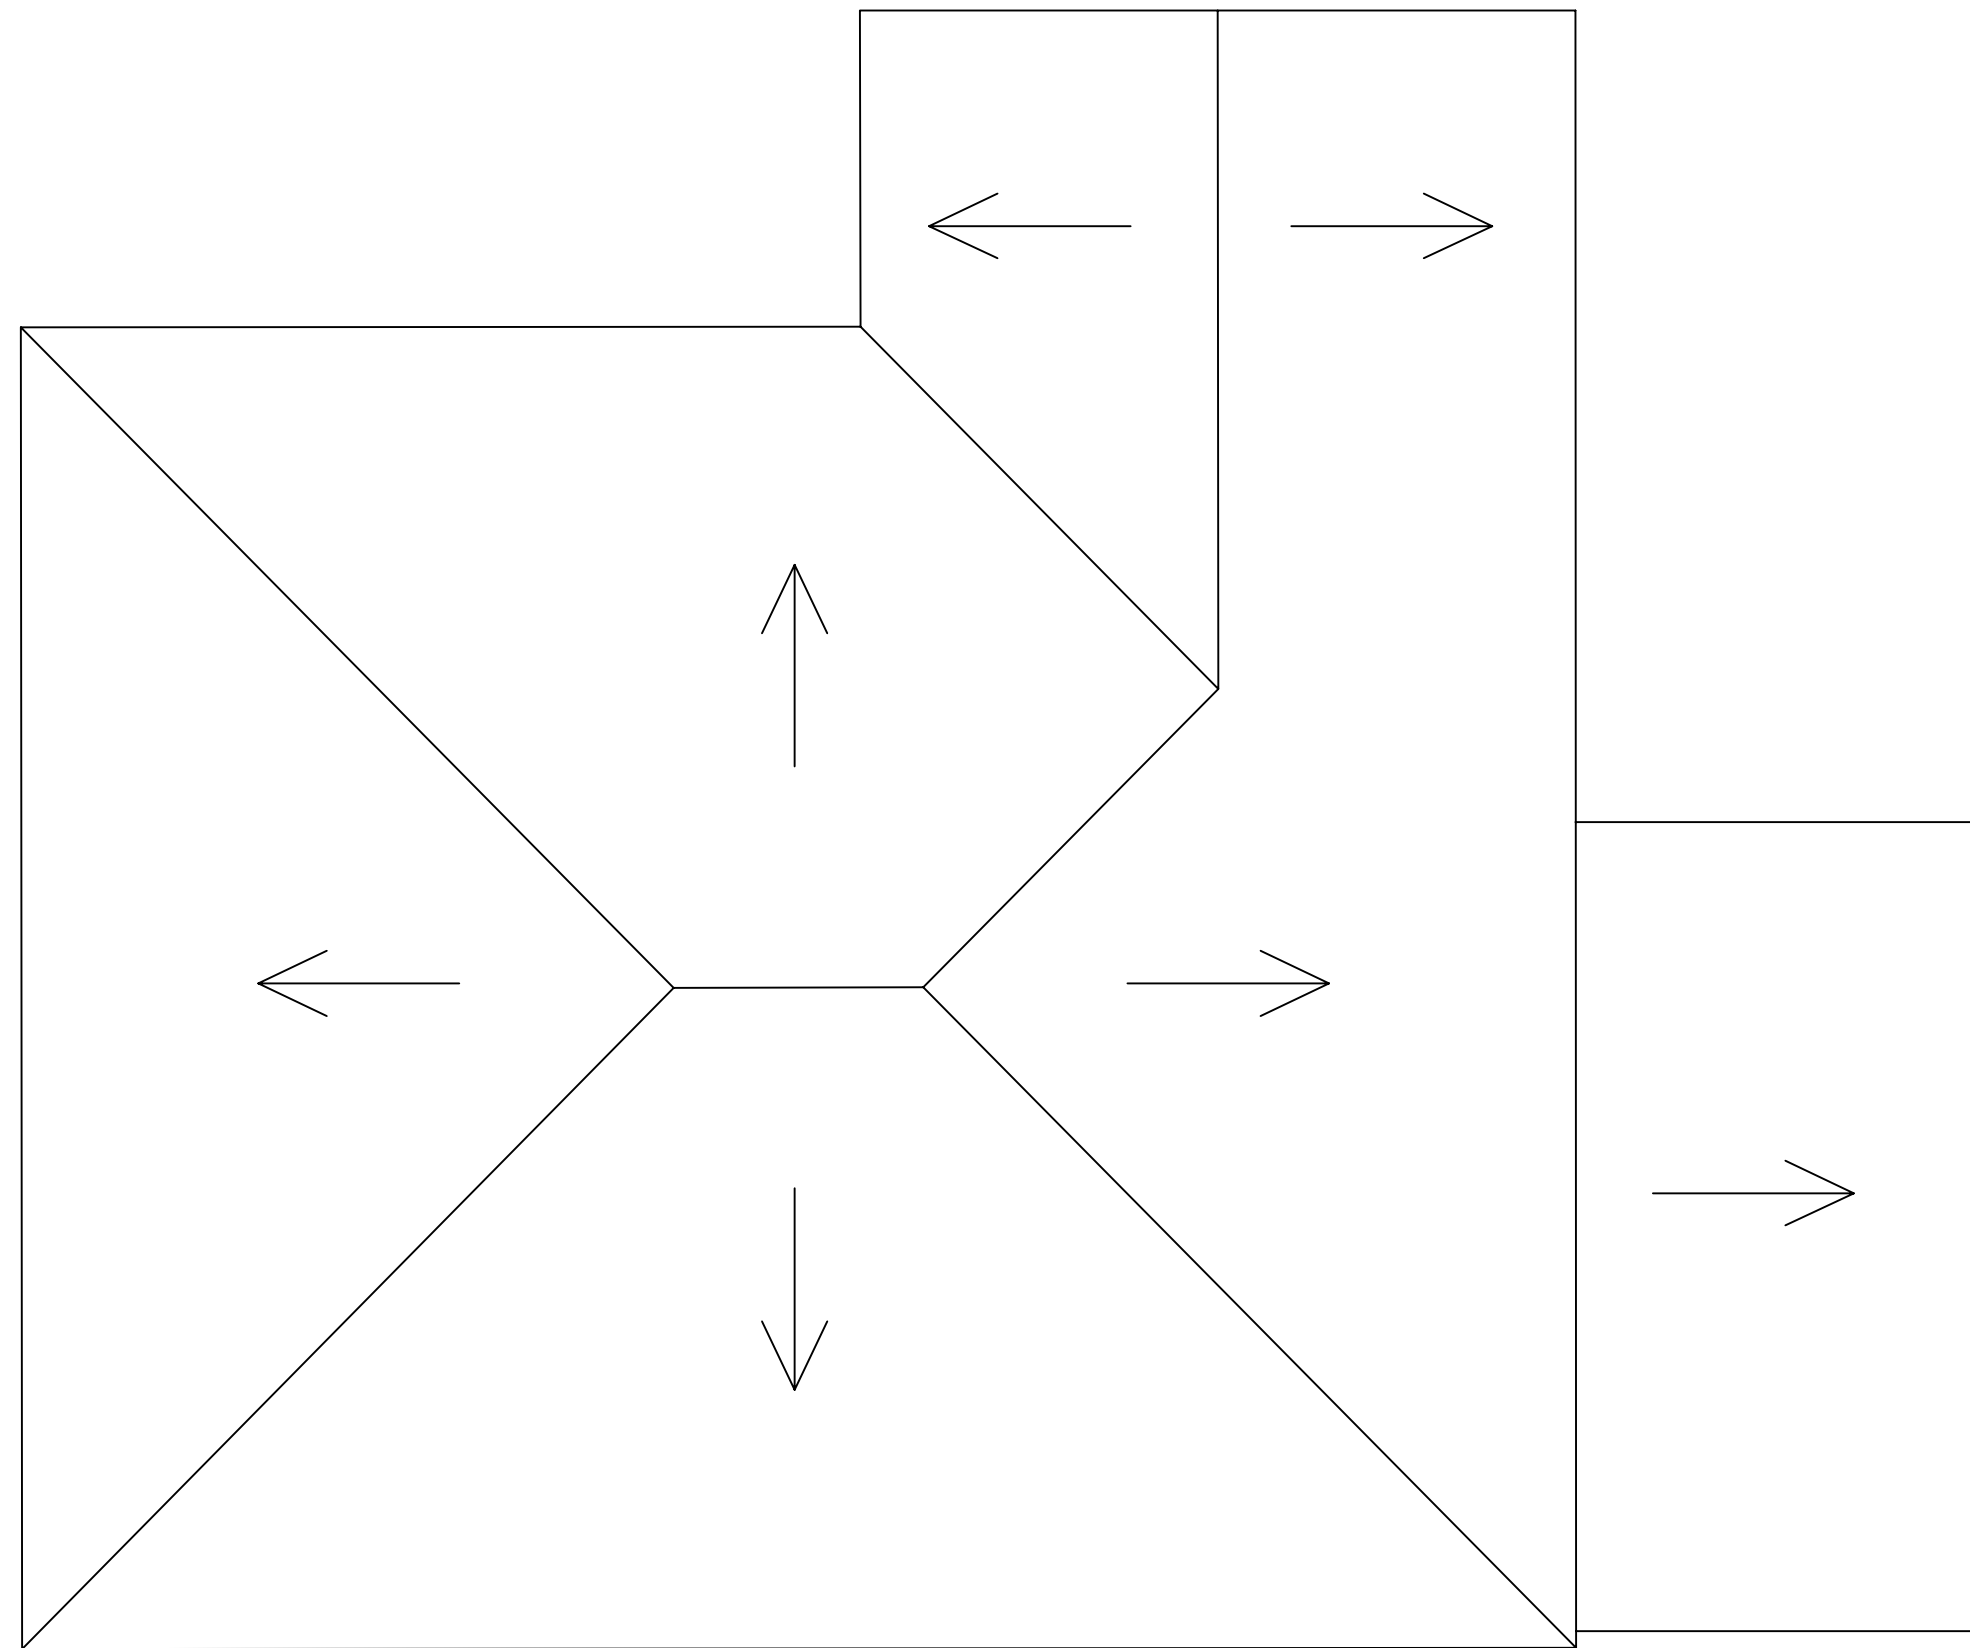


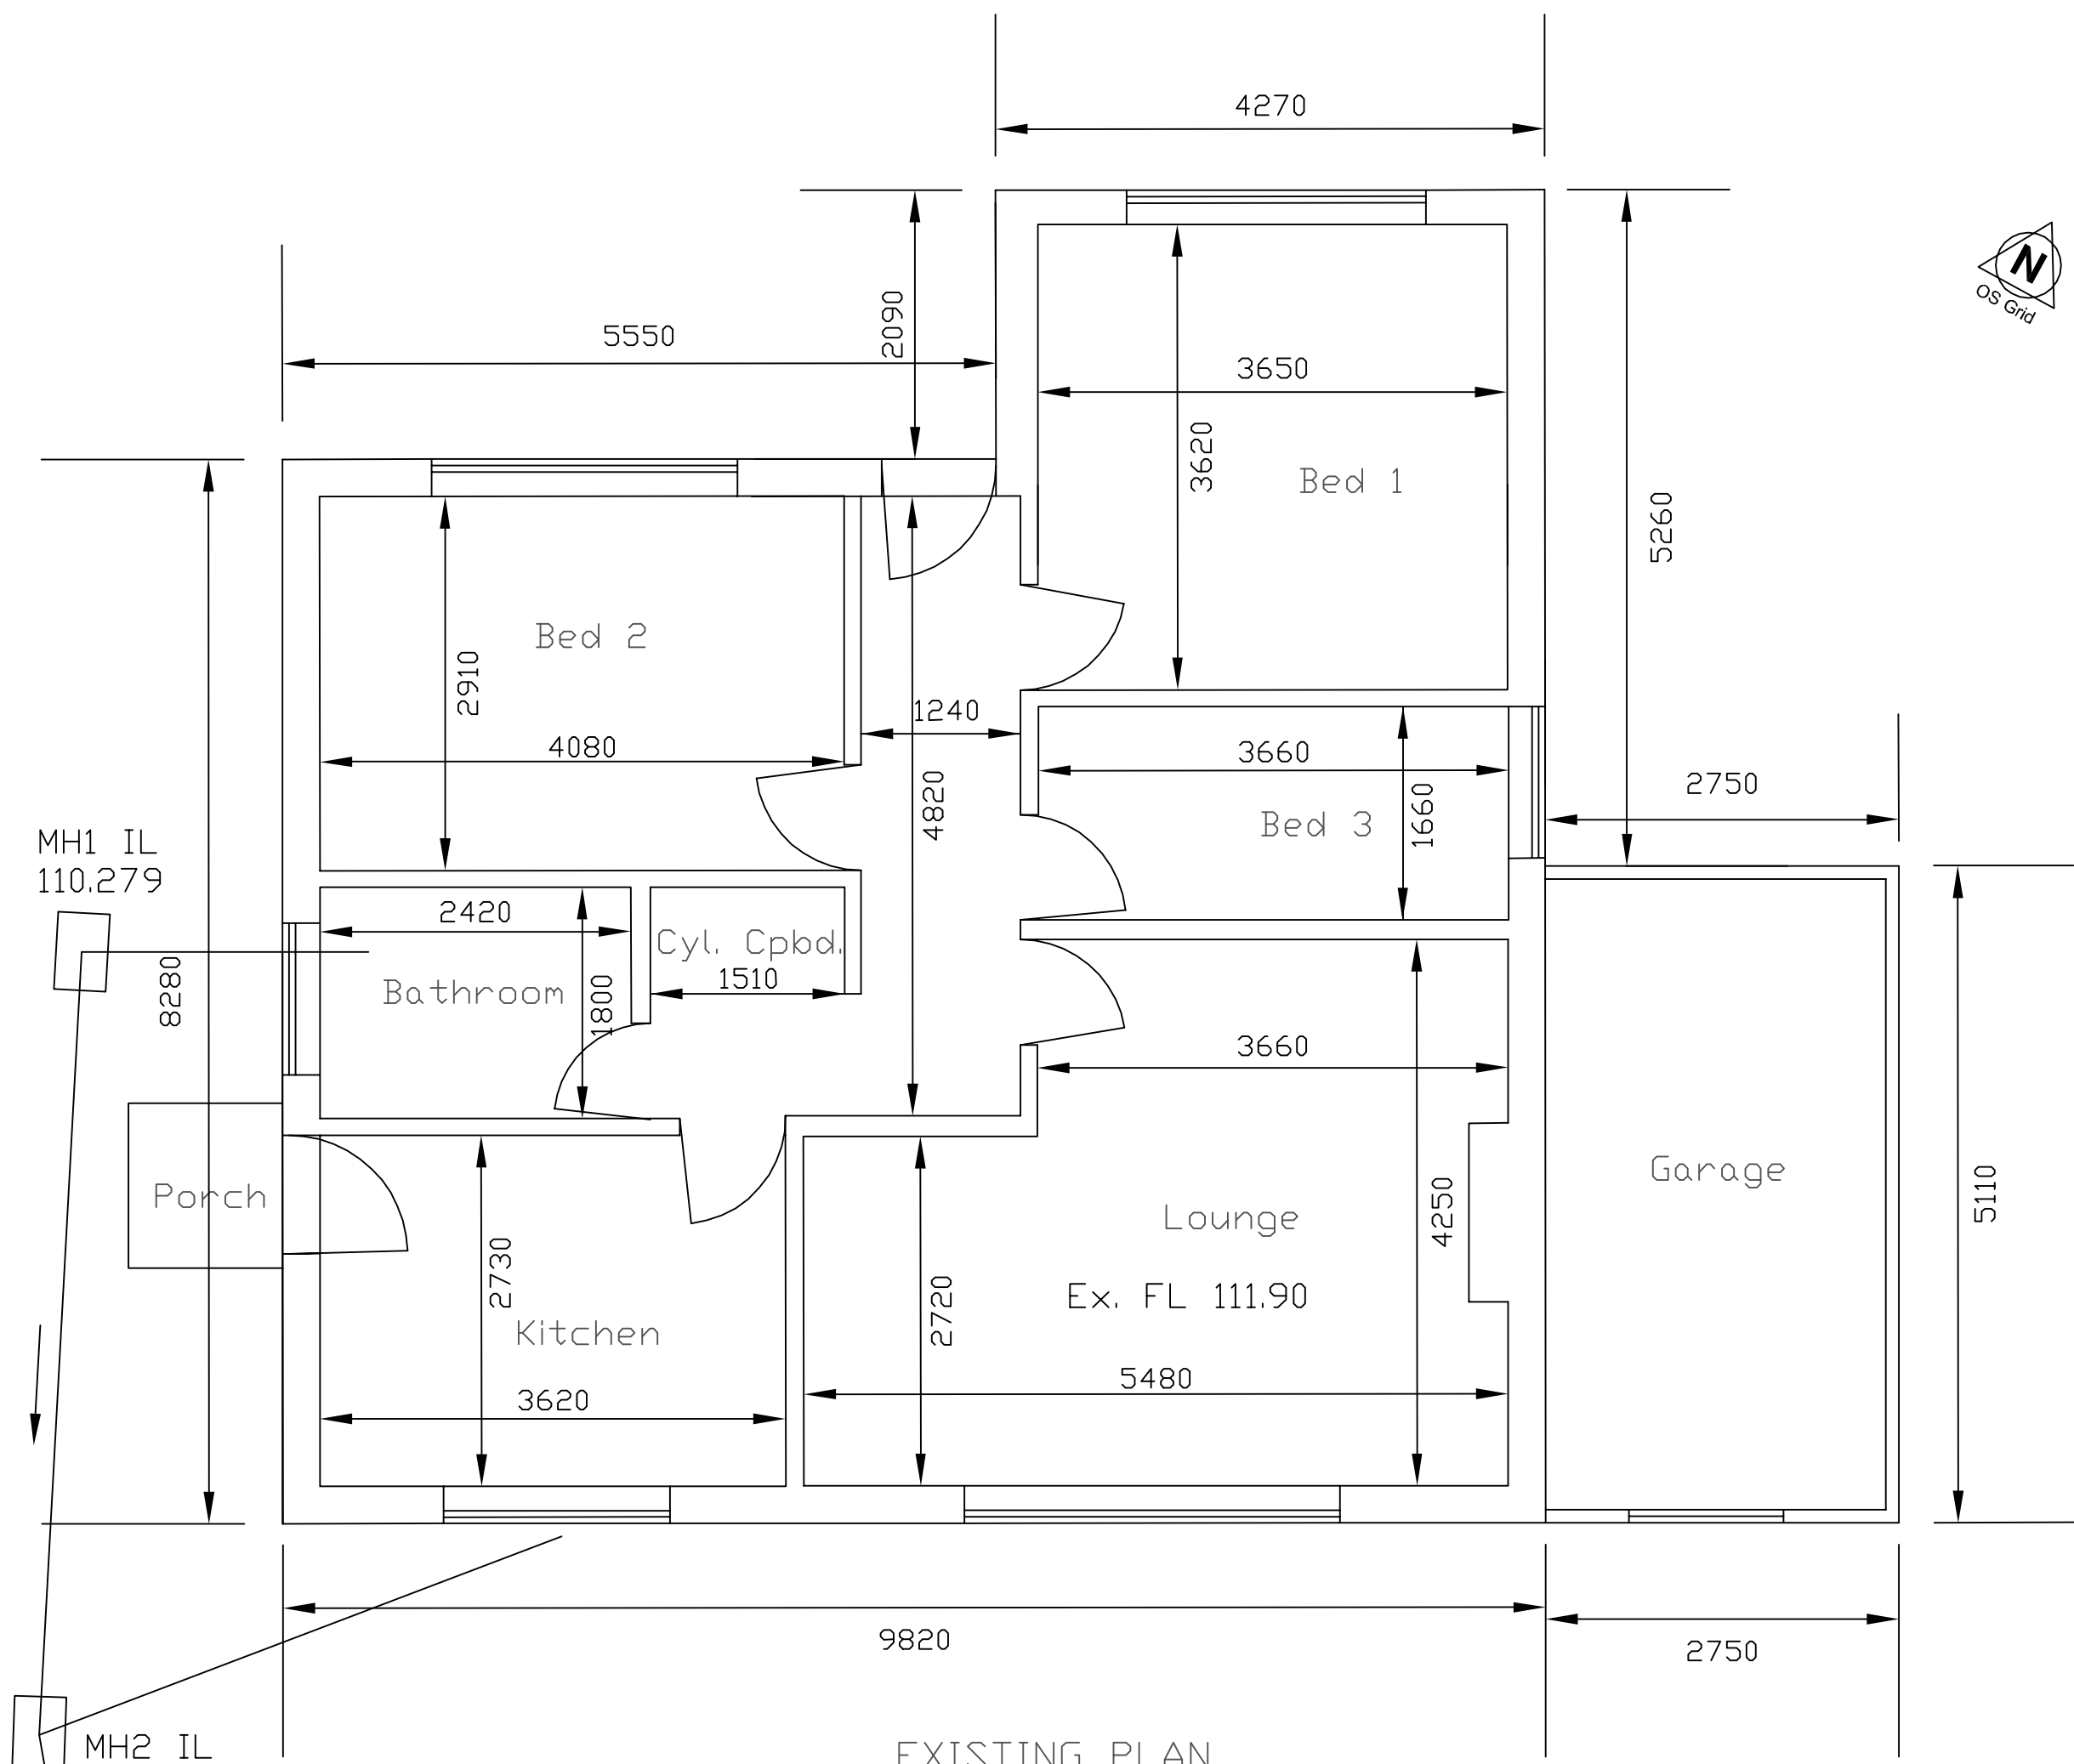




EXISTING ROOF PLAN

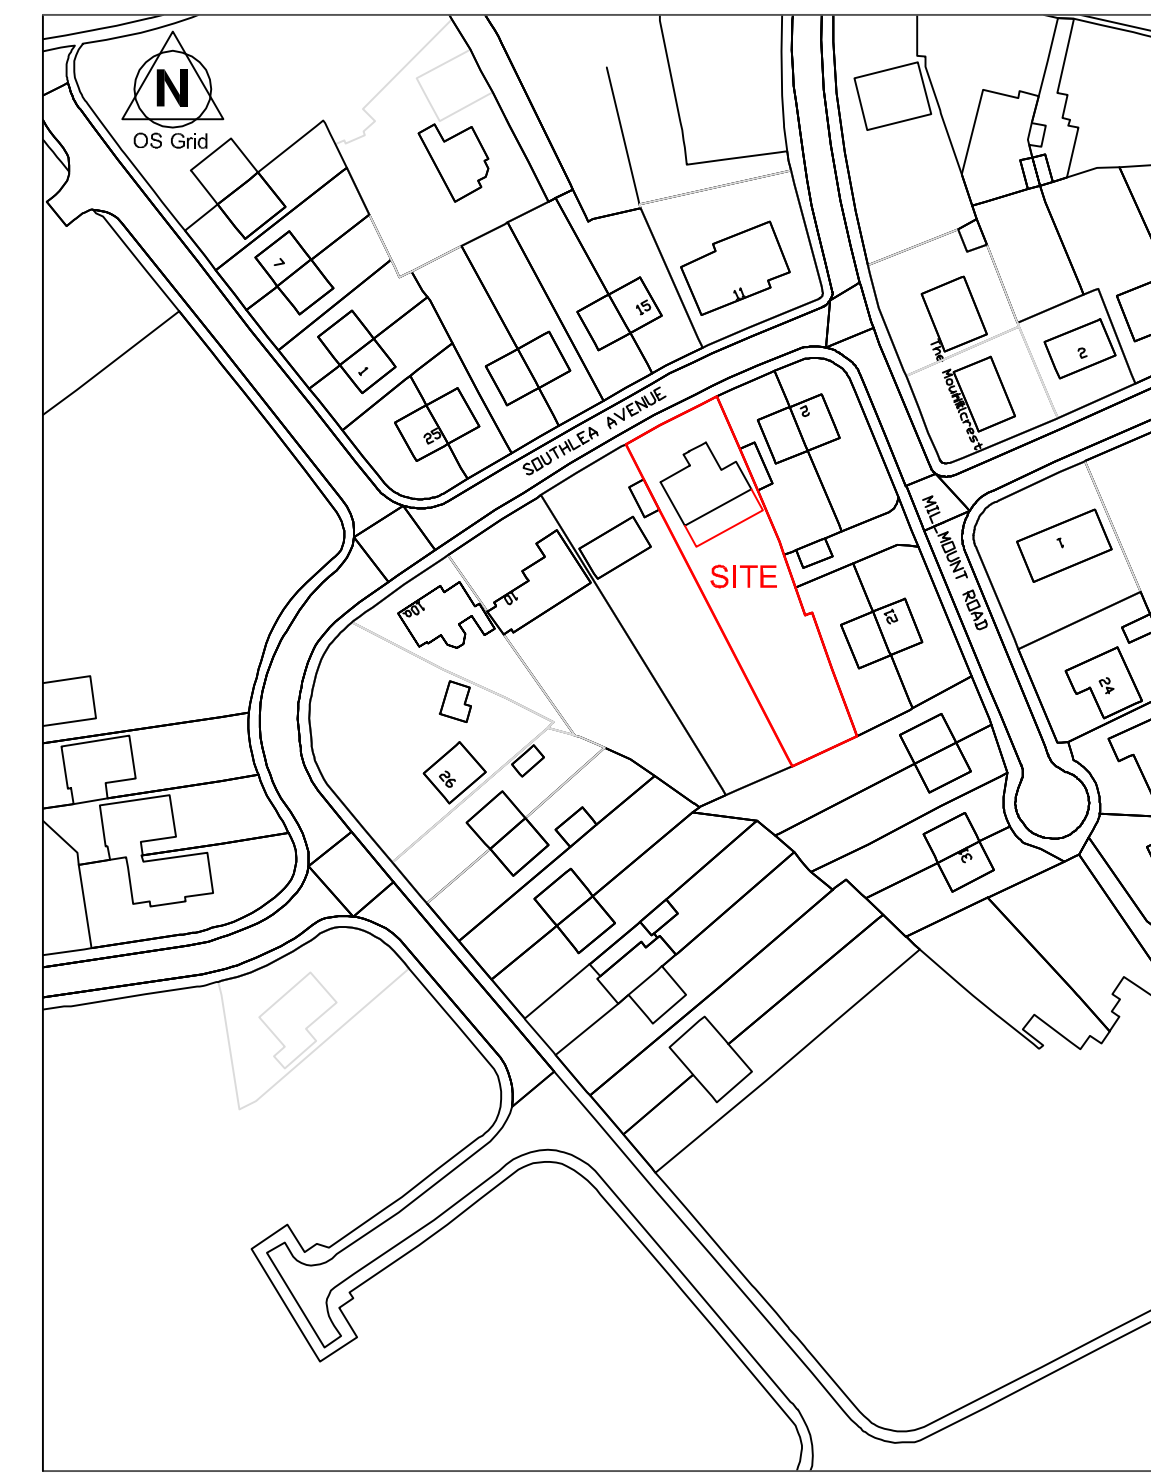

LOCATION PLAN - 1/1250

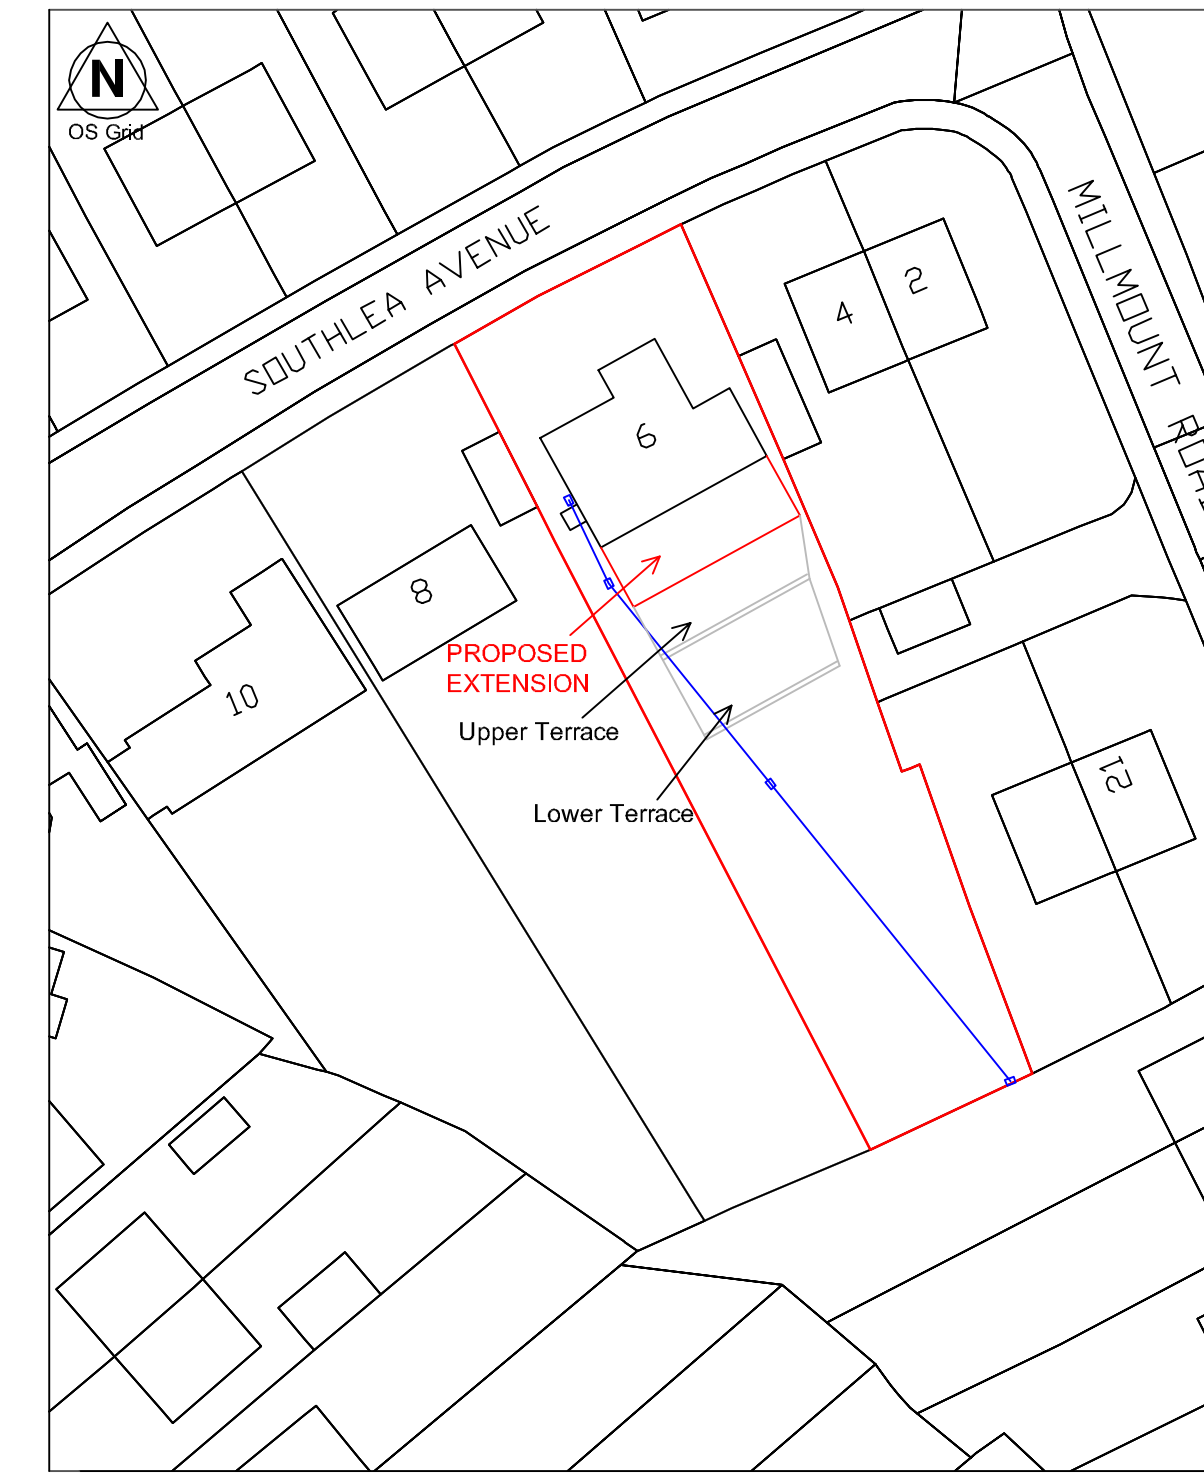

SITE PLAN - 1/500

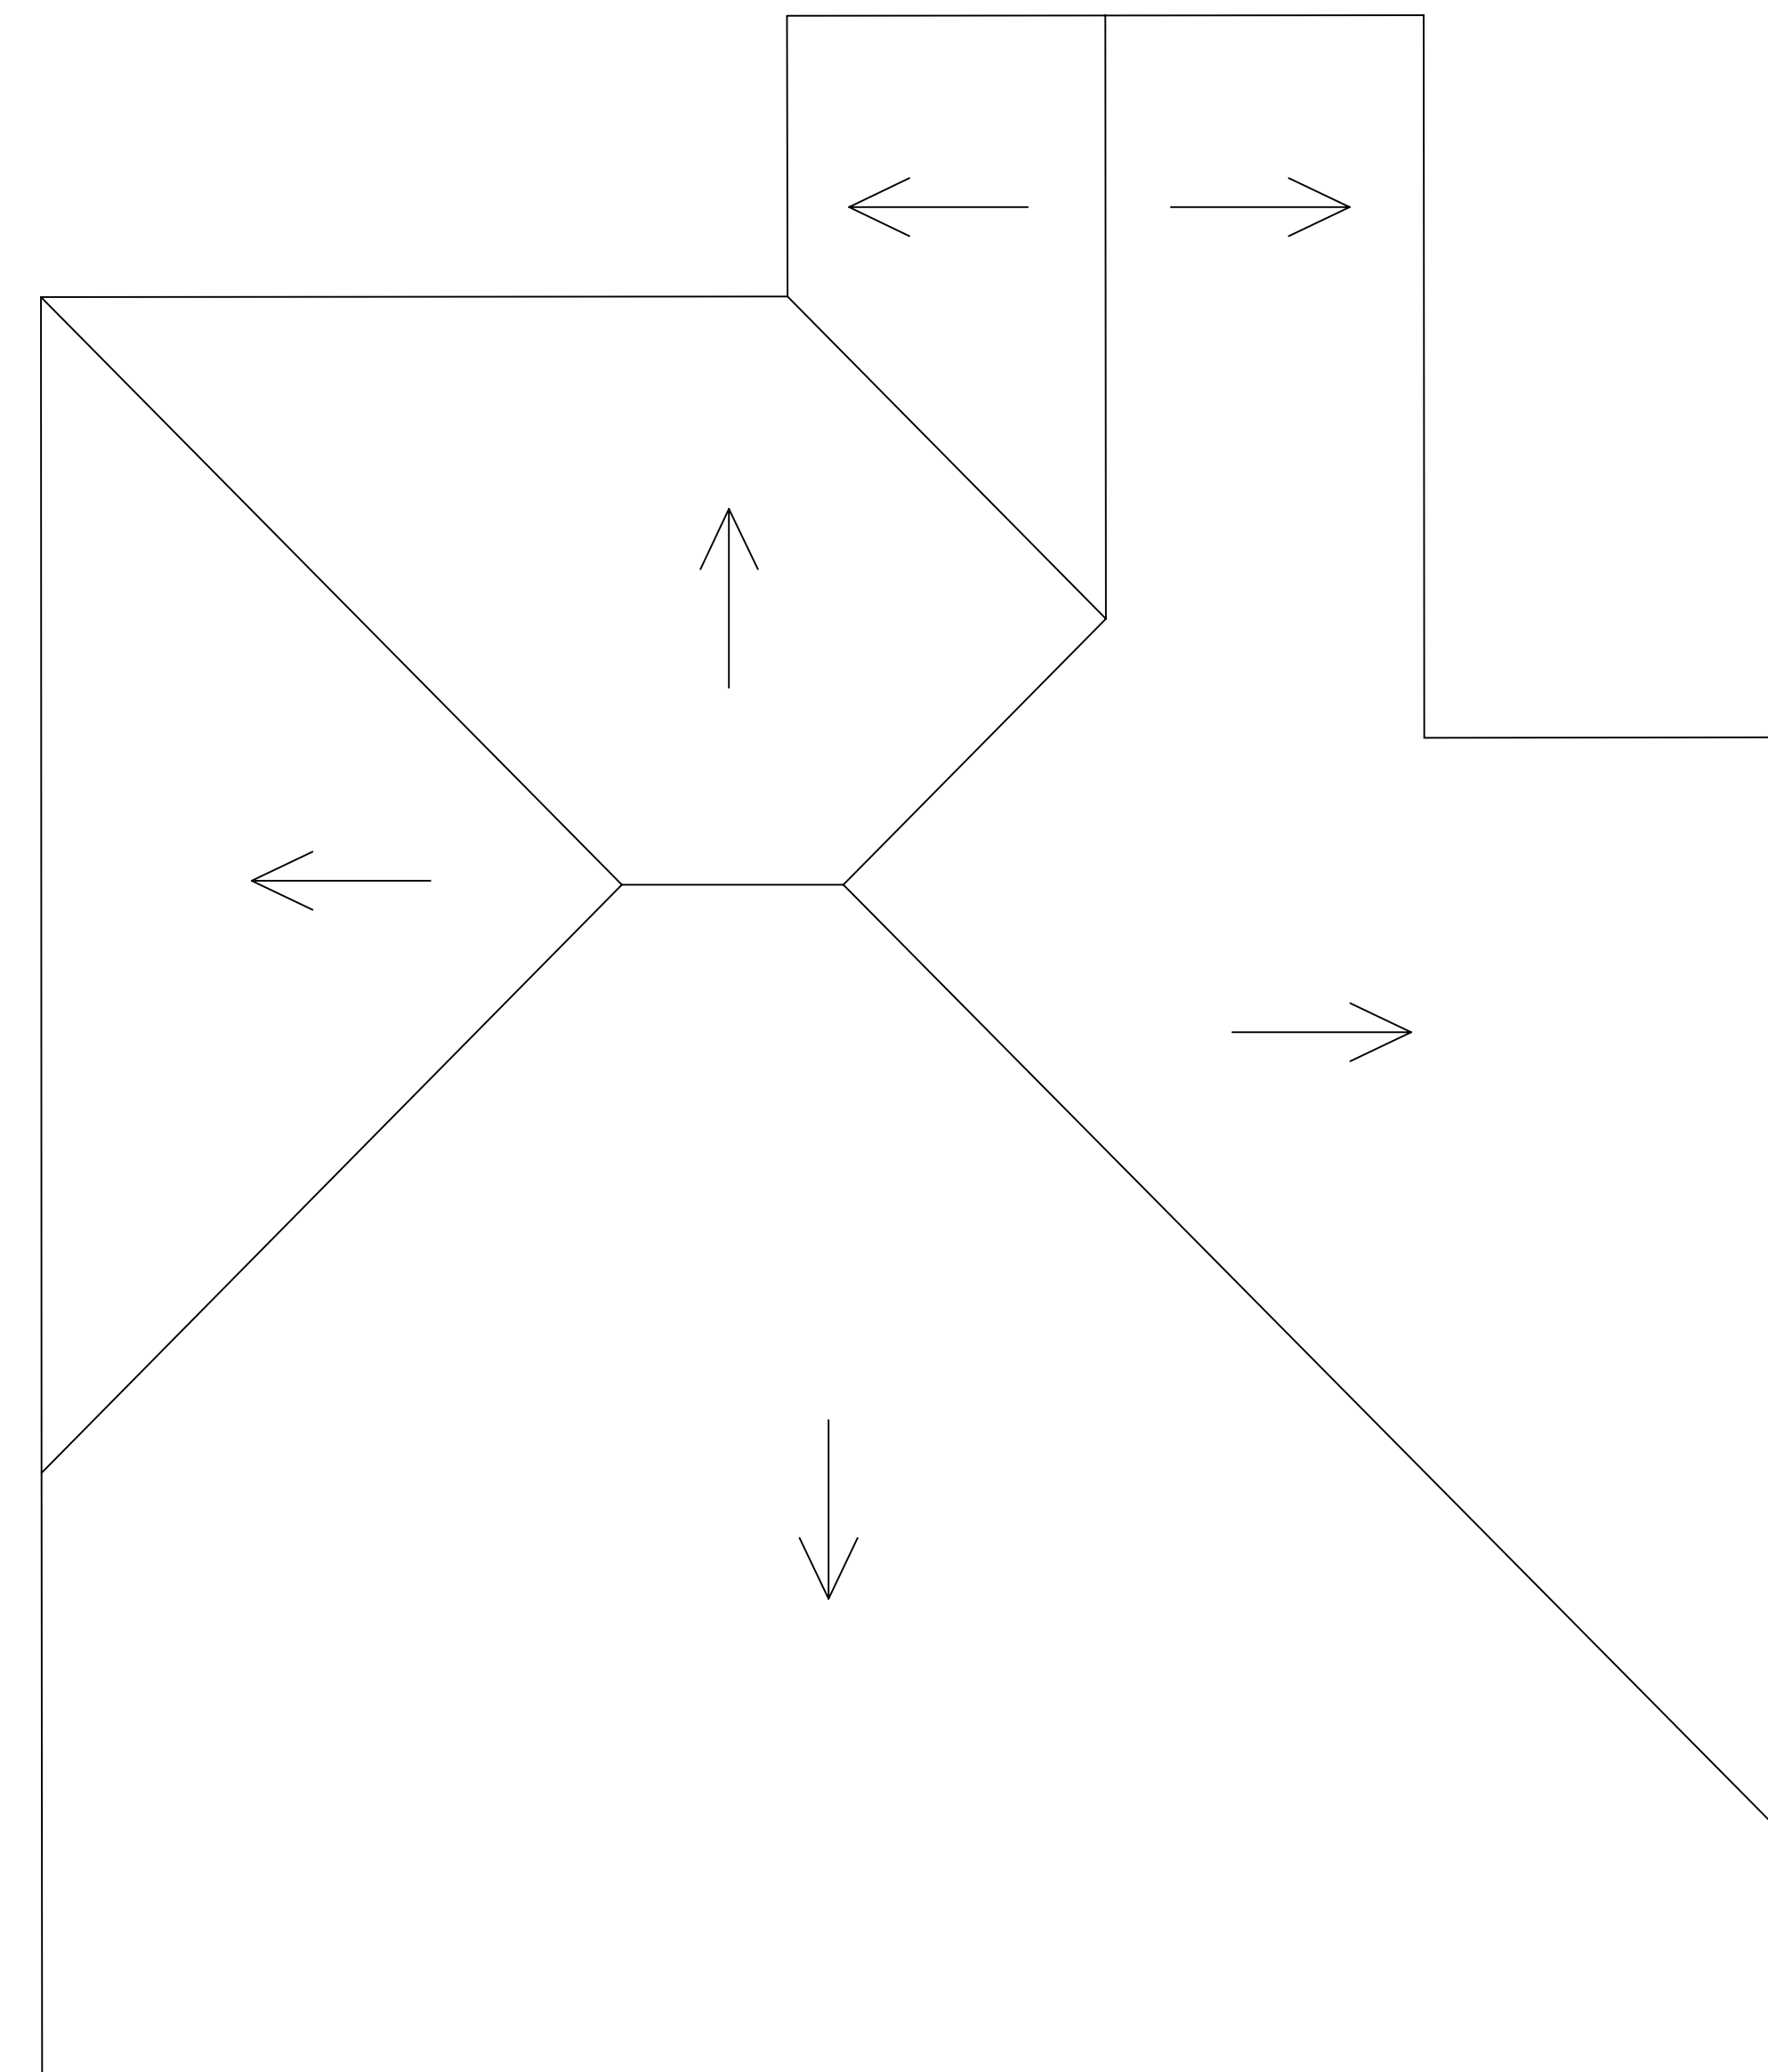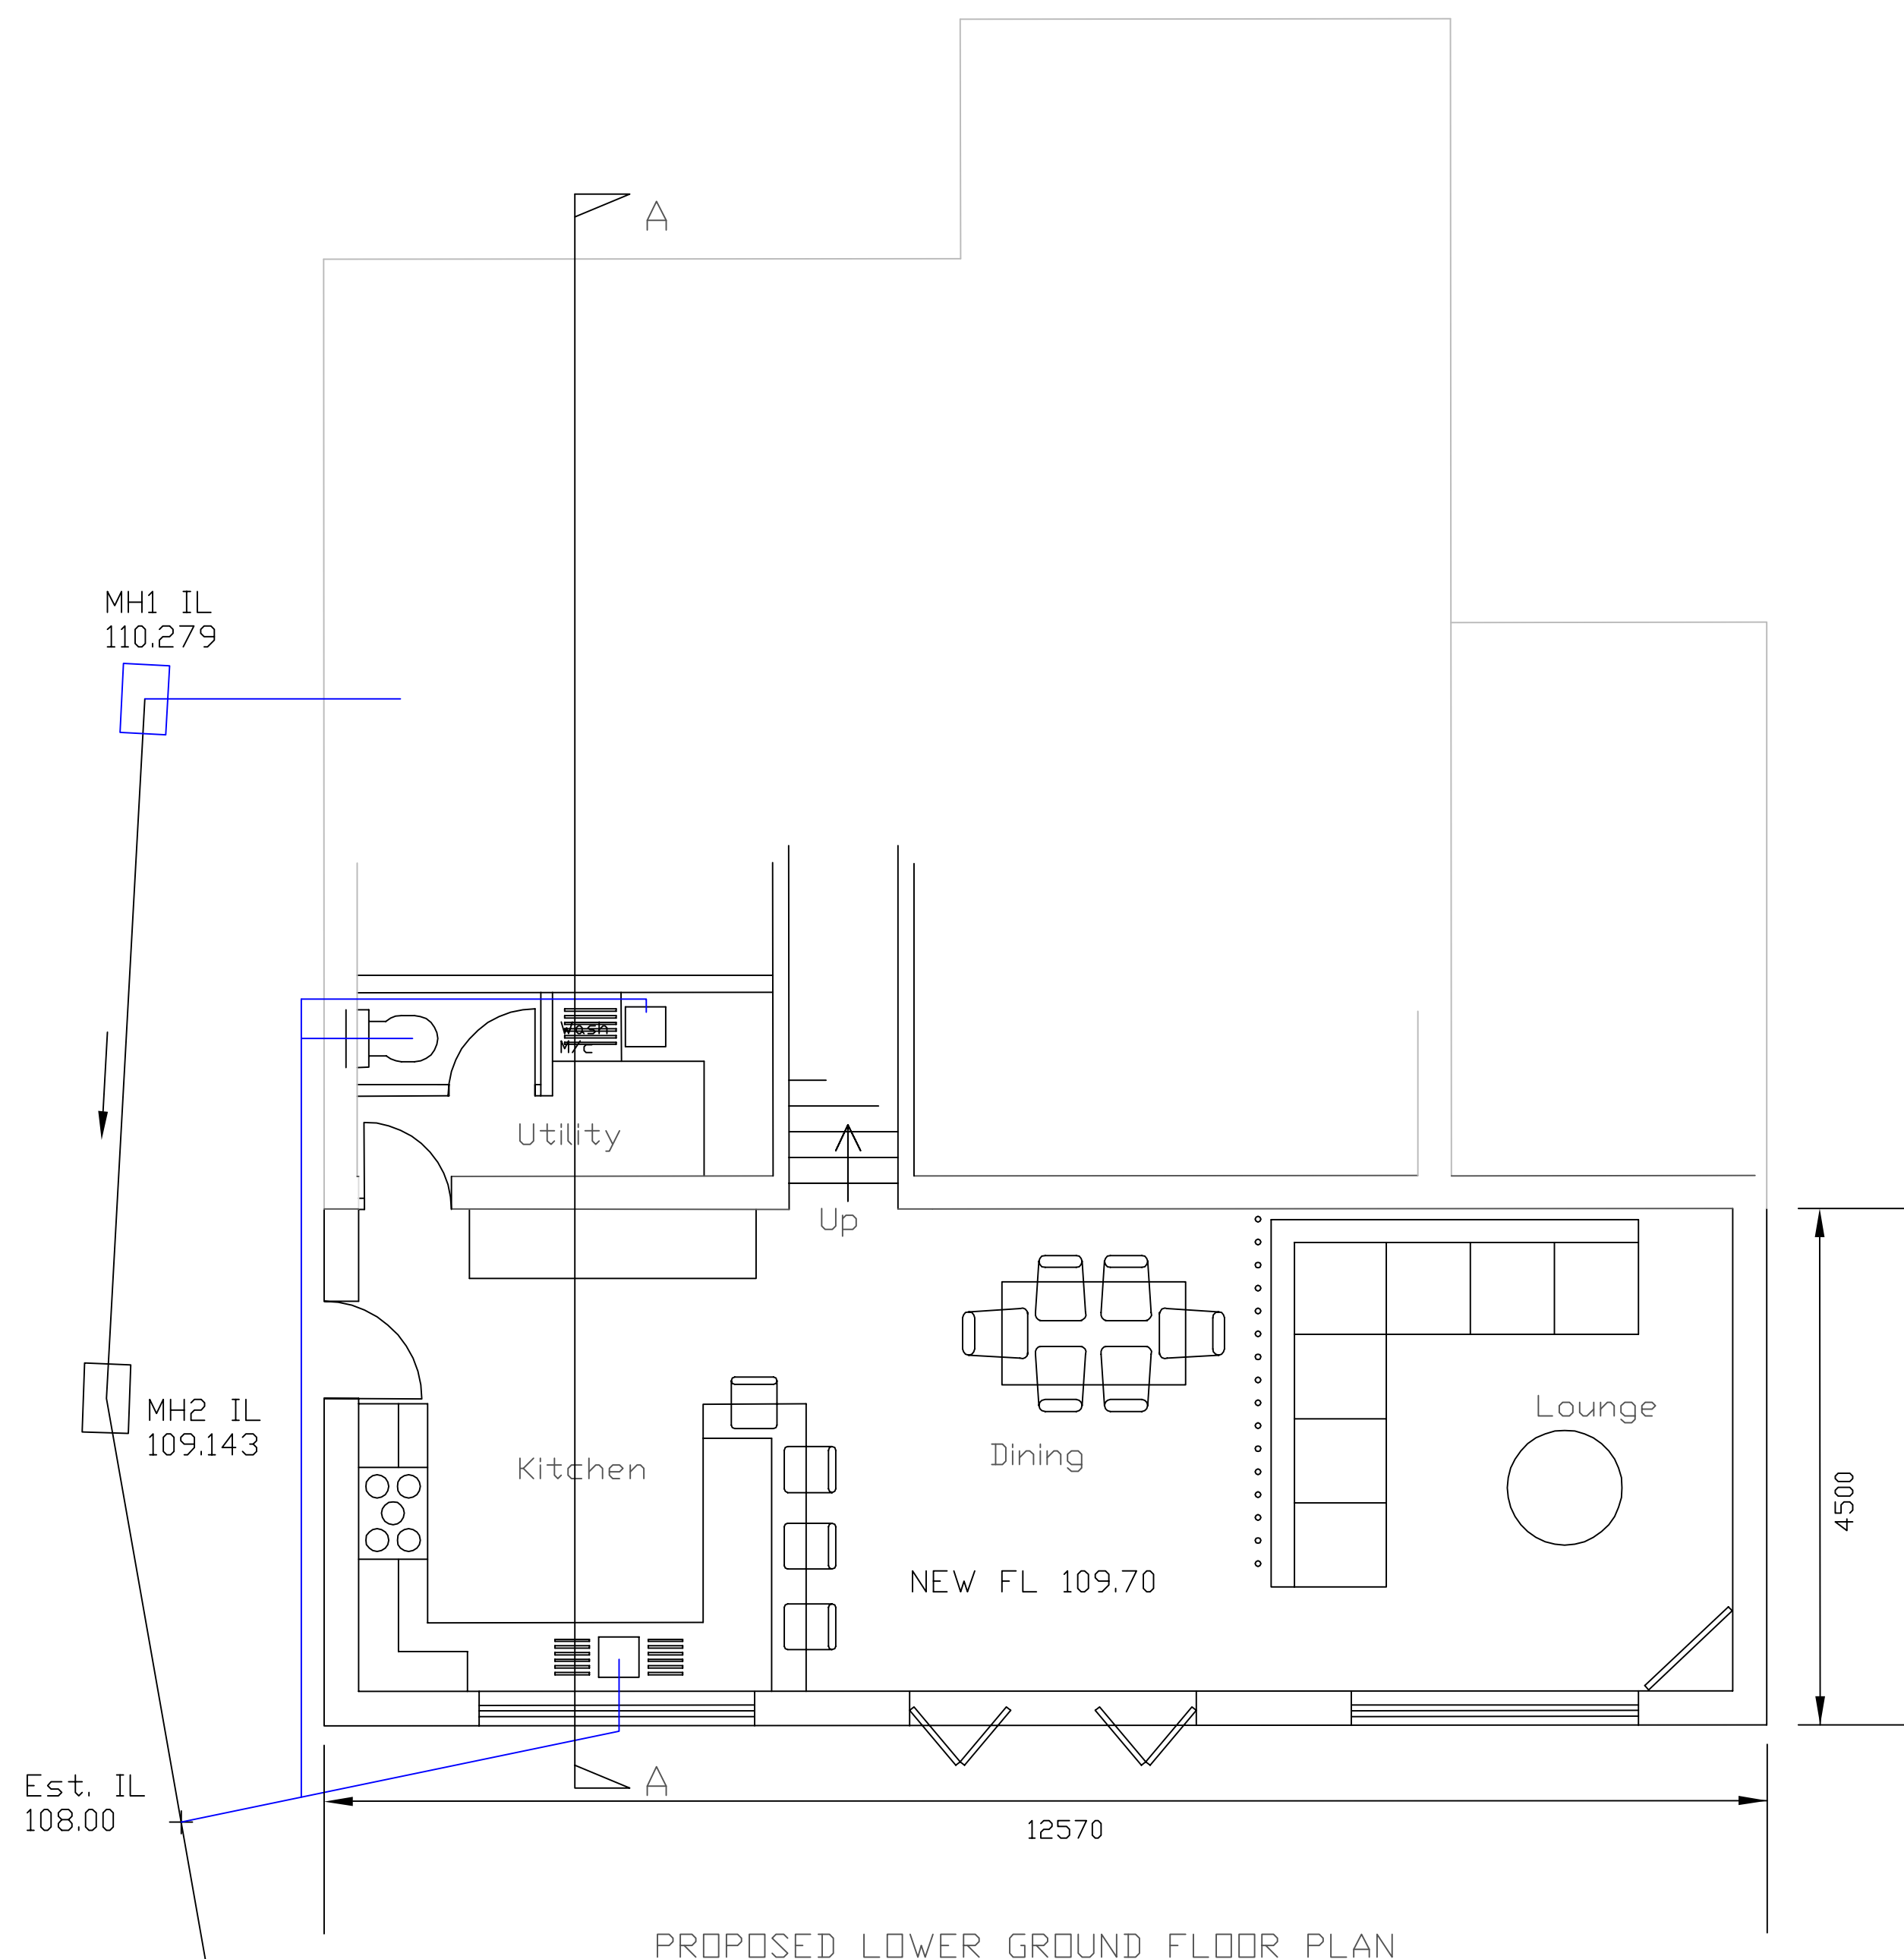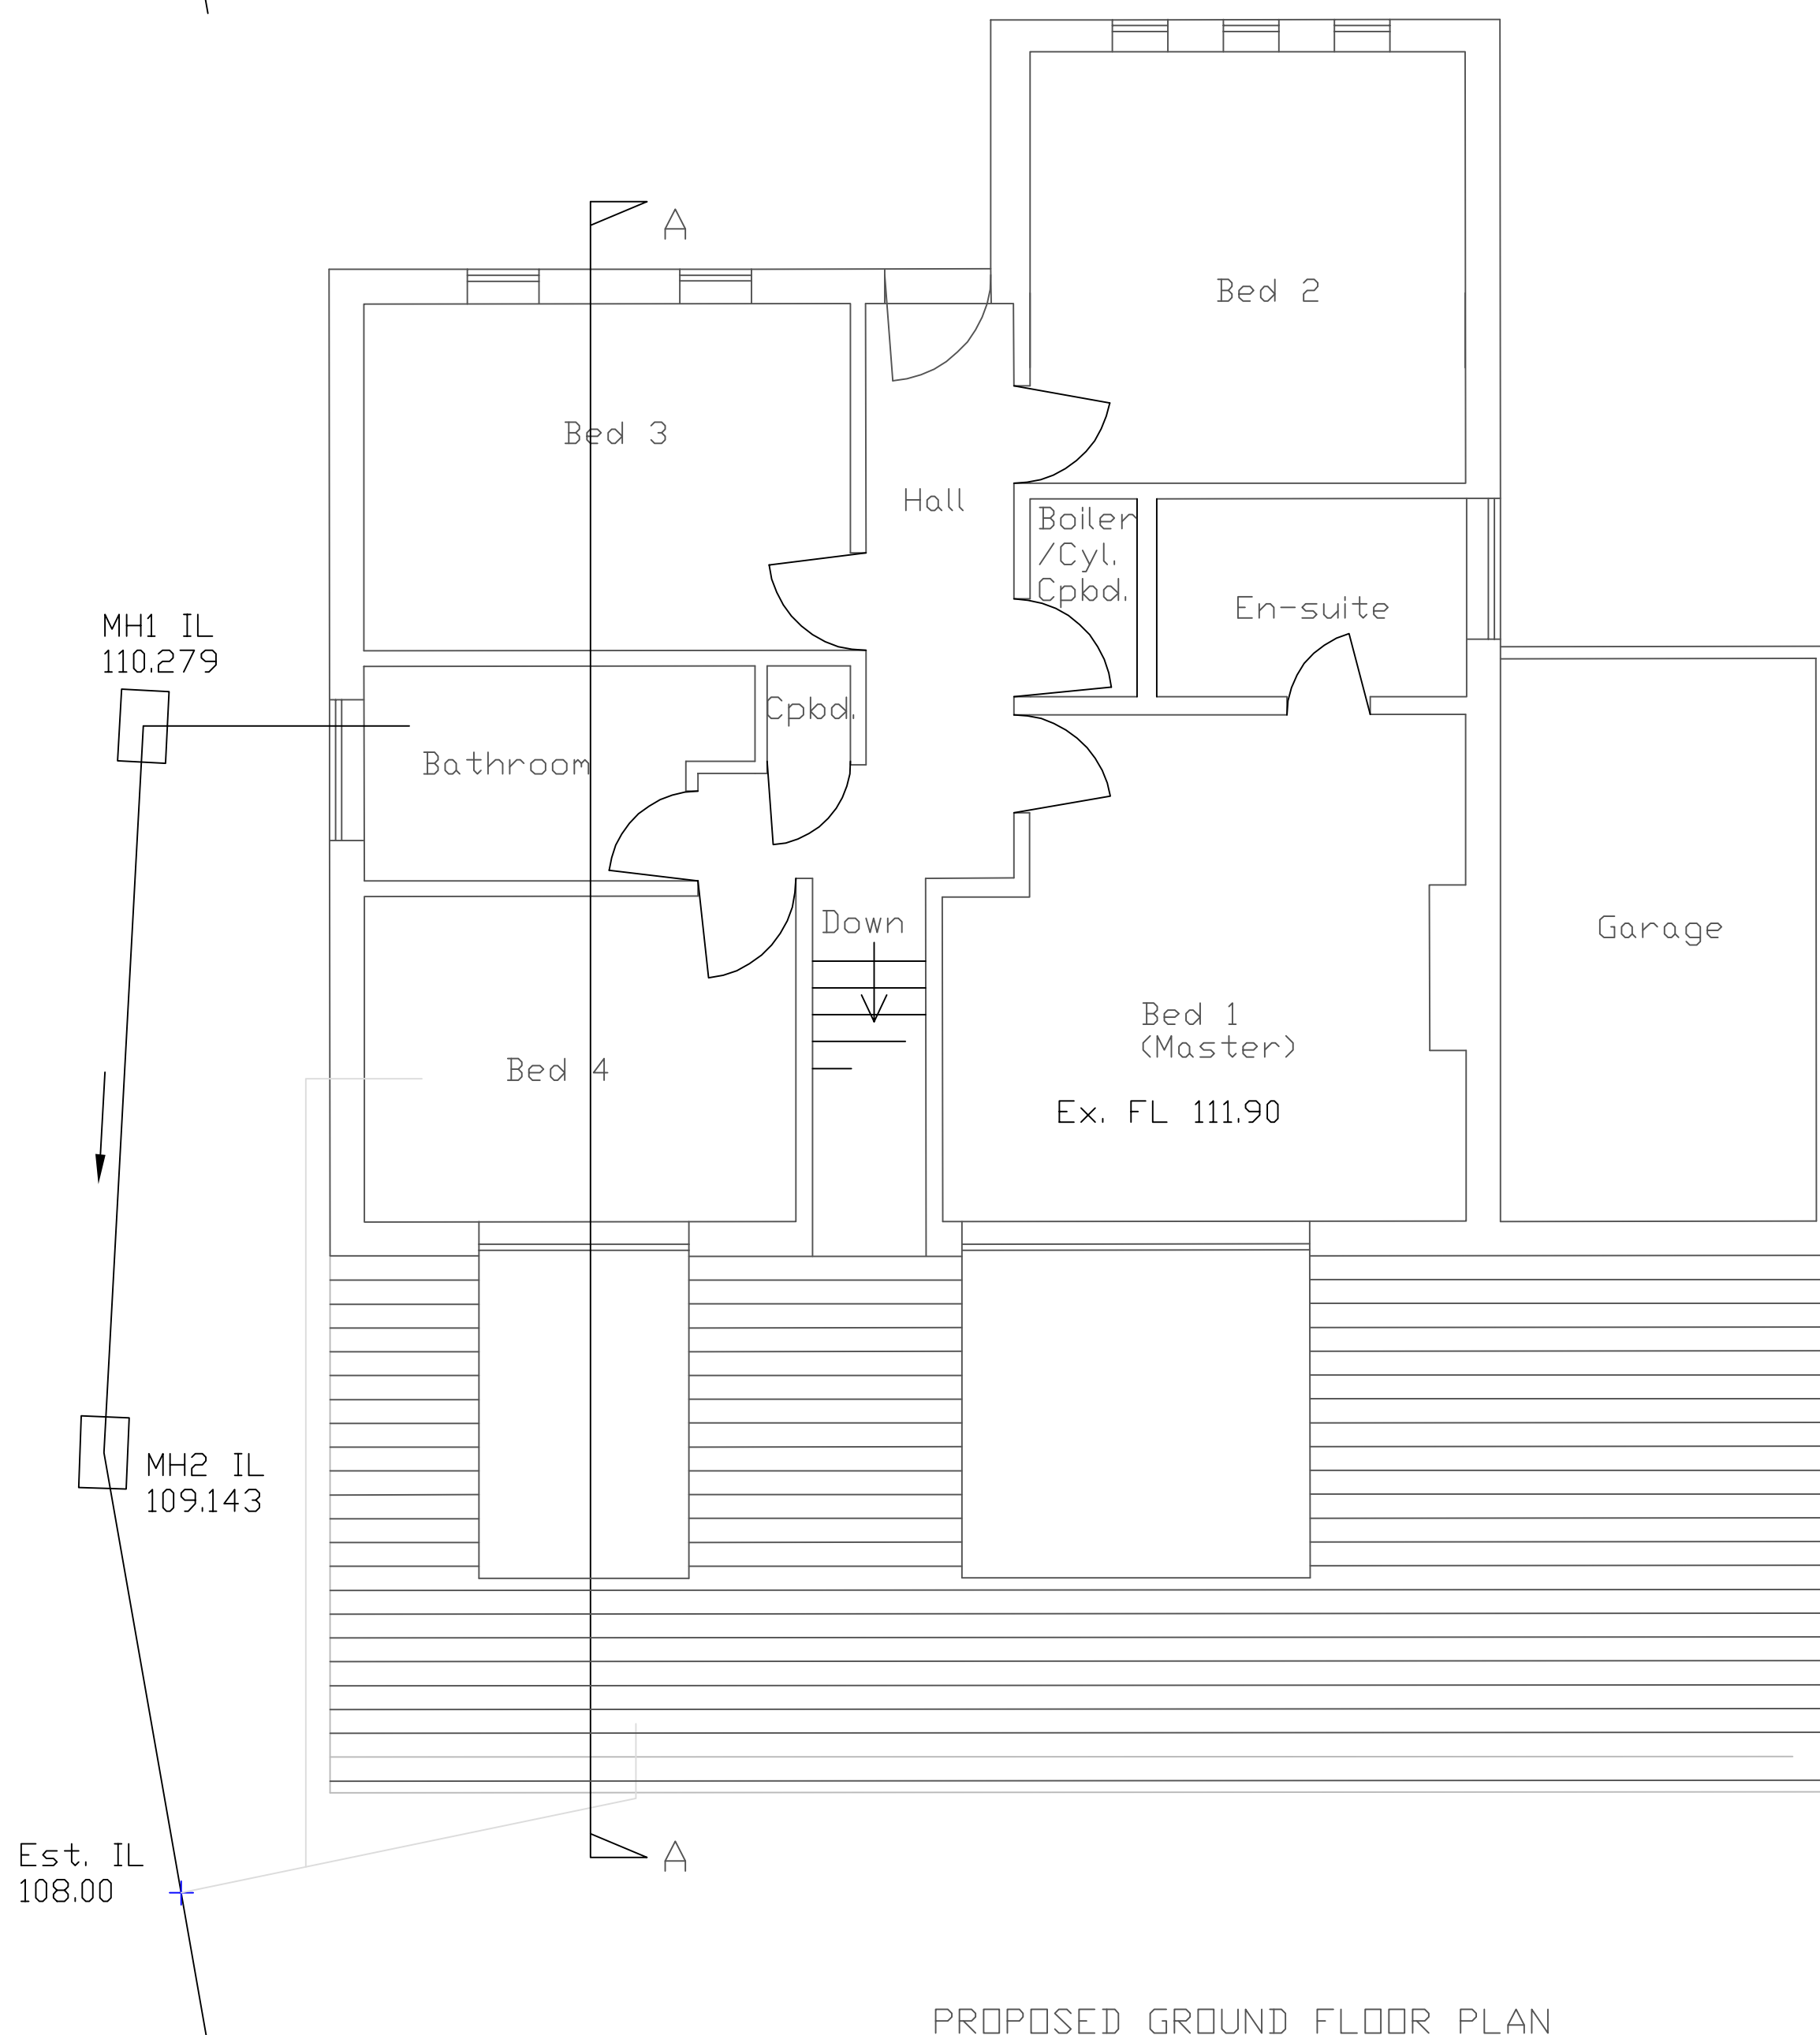

PROPOSED ROOF PLAN

- Levels in metres, related to Ordnance Datum by GPS, using OS Ordnance Model (OSM).
- Do not scale, all dimensions/levels to be checked on site.
- Boundary features surveyed and represented on this drawing may not indicate the exact position of the boundary of ownership.

Rev.	Description	Initials	Date
C	Terraces at rear added	PMM	7/3/17

© Obsurvis copyright. All rights reserved. This drawing is copyright and must not be reproduced, wholly or in part, without prior written consent of Obsurvis. This drawing should be used for its original purpose only.

© Crown copyright and database rights (2016)
Ordnance Survey 0100031673

Surveyed	Date	Drawn	Checked
PMM	Nov. 2016	PMM	

Client
Mr & Mrs D Pegg

Title
**Proposed extension/alterations at
6 Southlea Avenue, Hoyland,
Barnsley. S74 9LD
Existing and Proposed Floor Plans.**

Obsurvis
Time Business Centre
1 Watervale Way
Doncaster
South Yorkshire
DN4 5JP
Tel: 01302 910280
e-mail: info@obsurvis.co.uk
www.obsurvis.co.uk

Dwg. No. **HOY/6**
Sheet No. **1 of 1**

SCALE	REV.	C
1/50 at A0		

Obsurvis is a trading style of PMC Surveys Ltd