





FRONT ELEVATION




REAR ELEVATION

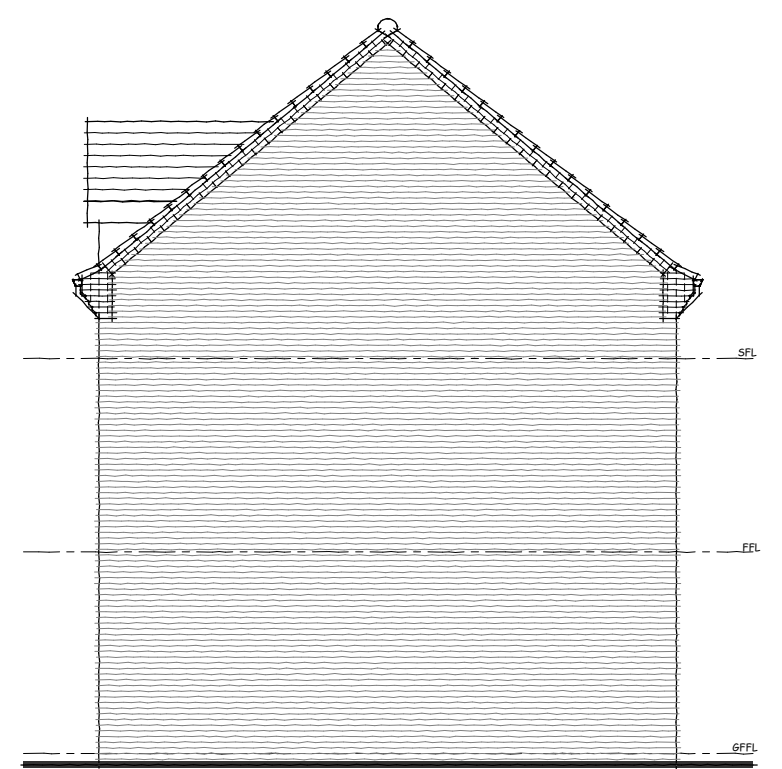


SIDE ELEVATION

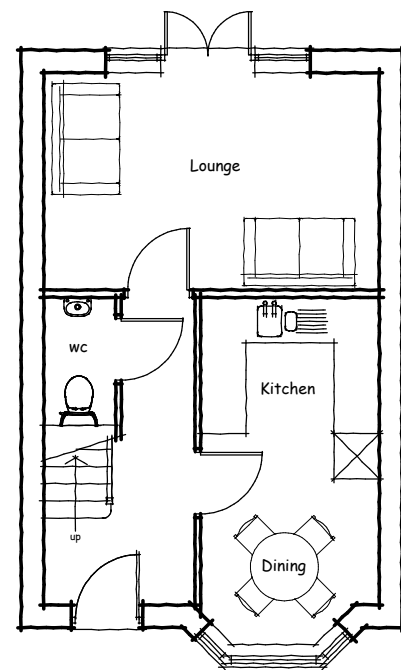


GROUND FLOOR PLAN

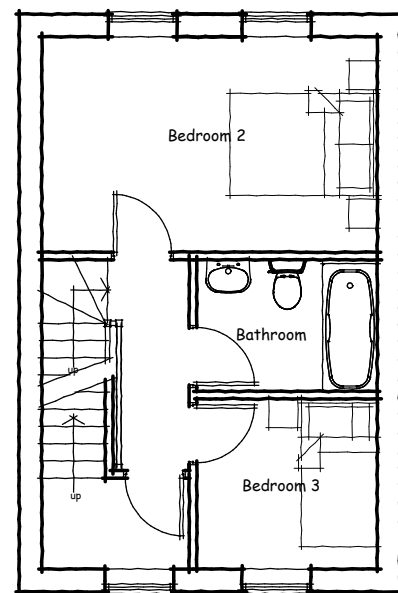

FIRST FLOOR PLAN

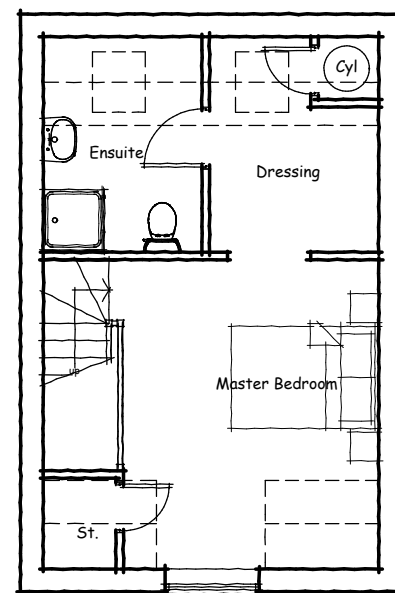

SECOND FLOOR PLAN

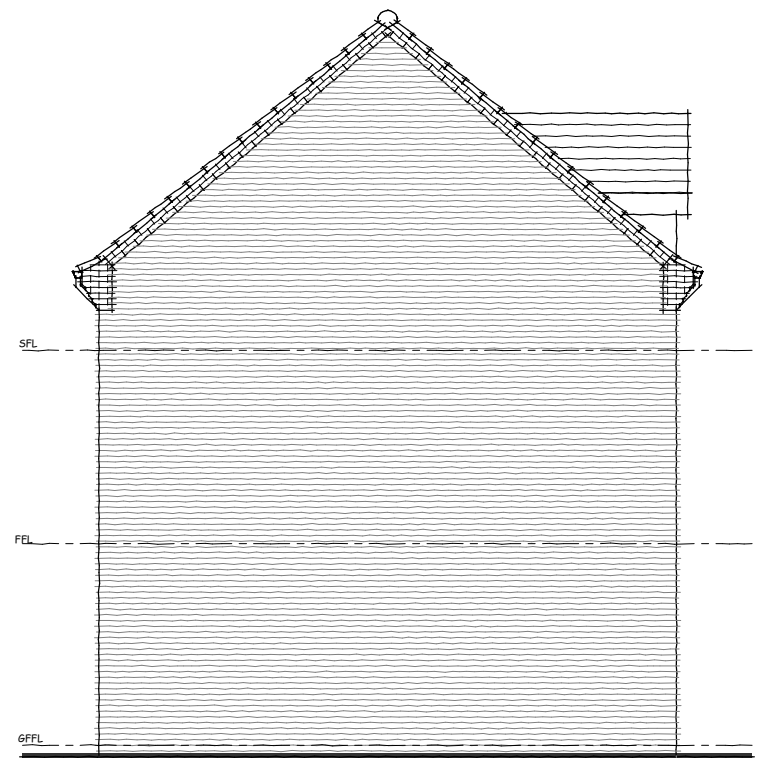

SIDE ELEVATION



Harron Homes Limited
Colton House
Temple Point
Bullerthorpe Lane
Leeds
LS15 9JL

Tel: 0113 2044670
Fax: 0113 204 4677
Web: www.harronhomes.co.uk

DRAWING TITLE :
'The Hanley'
Brick Planning Drawing
(3 bed 2.5 storey house)

REV	DATE	AMENDMENT
-	-	-

0 1 2 3 4 5m			
SCALE: 1 : 100 @ A3		DATE: JULY 2014	
DRAWN: HH	CHECKED: -	DWG NO. P.65.00	REV. -