




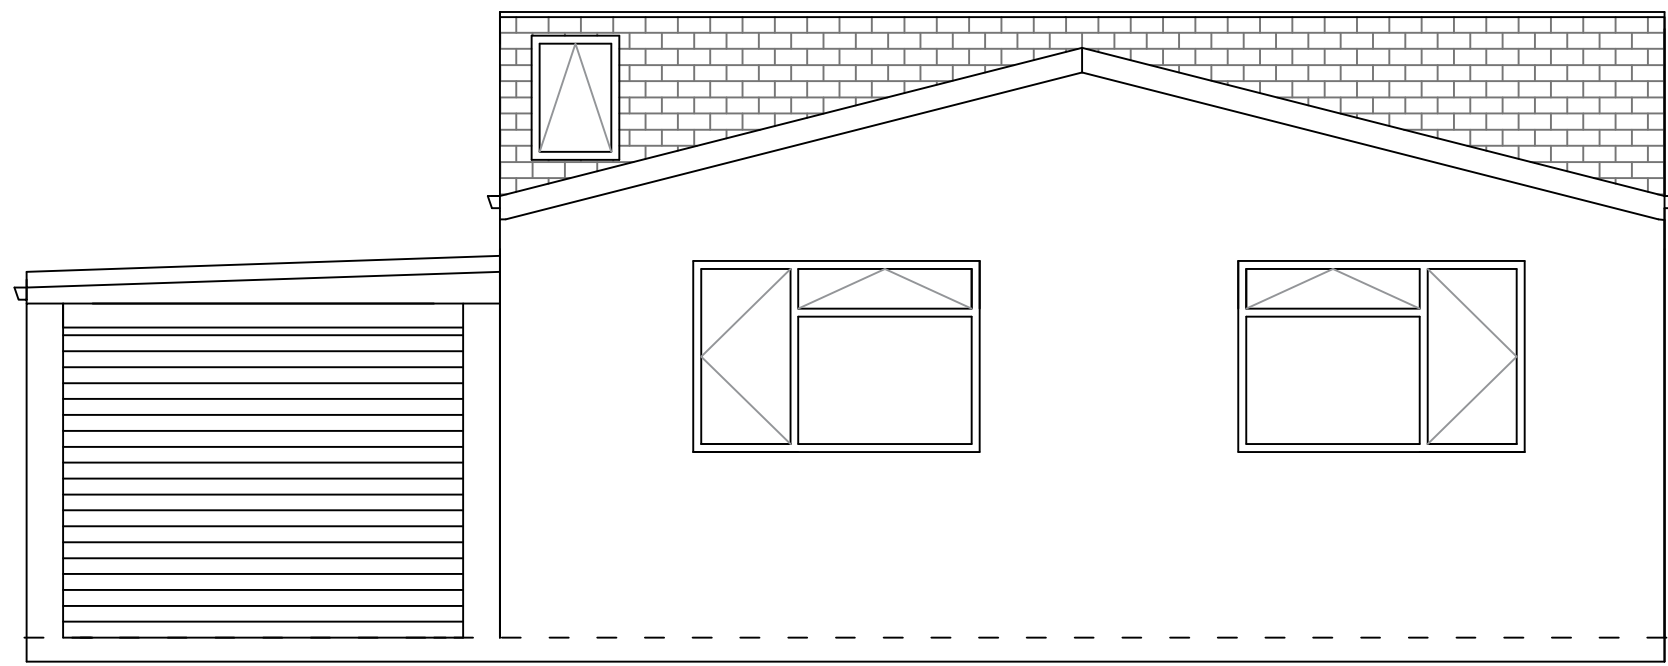


Proposed Left Side Elevation

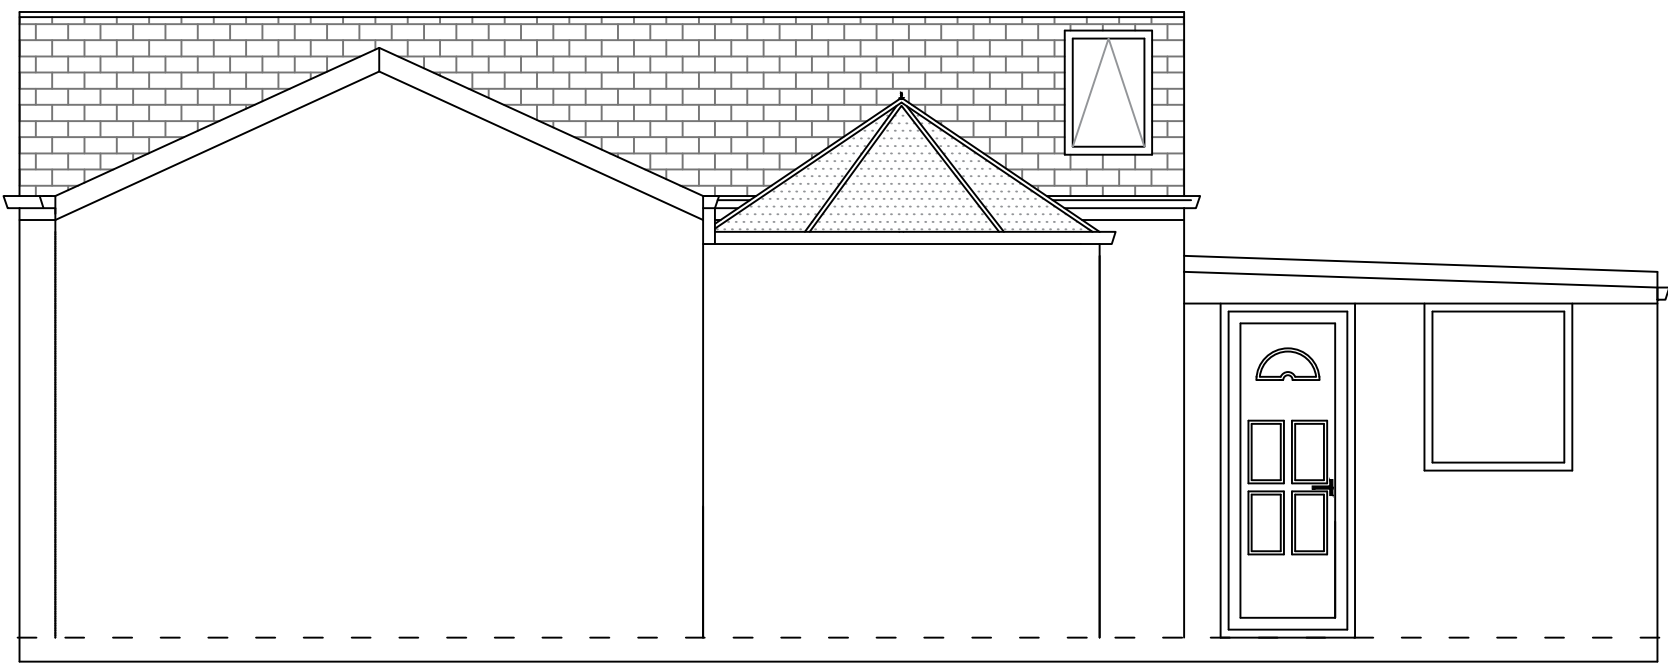


Proposed Right Side Elevation

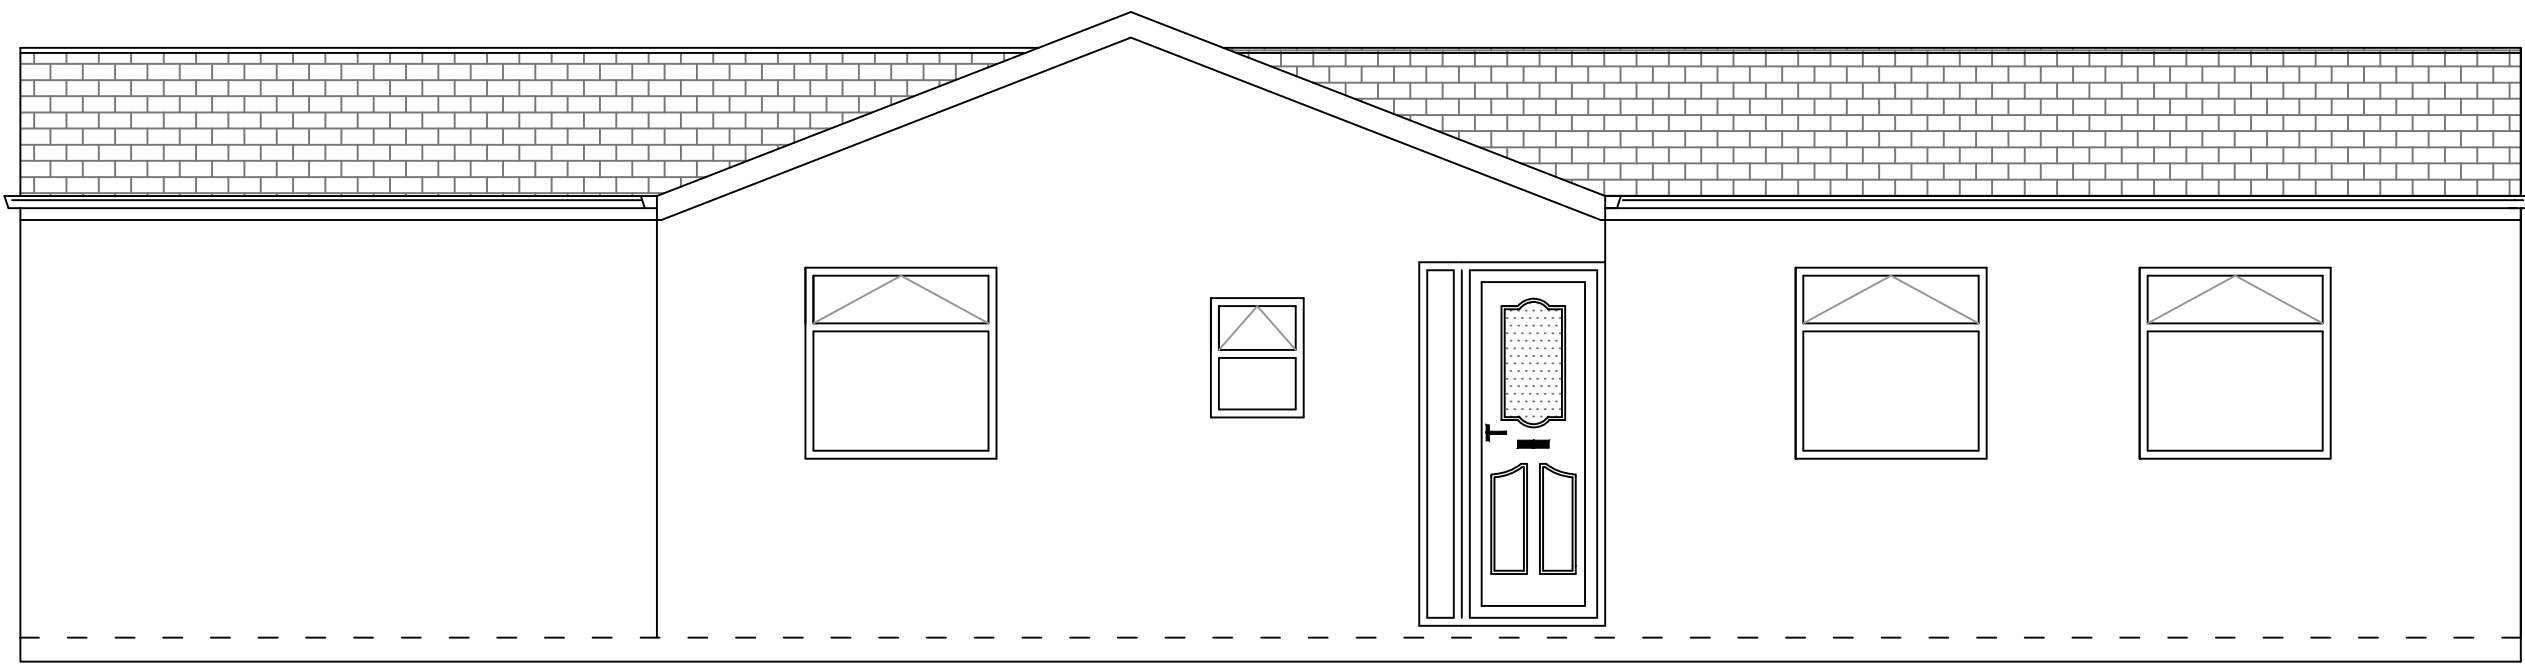

Proposed Front Elevation

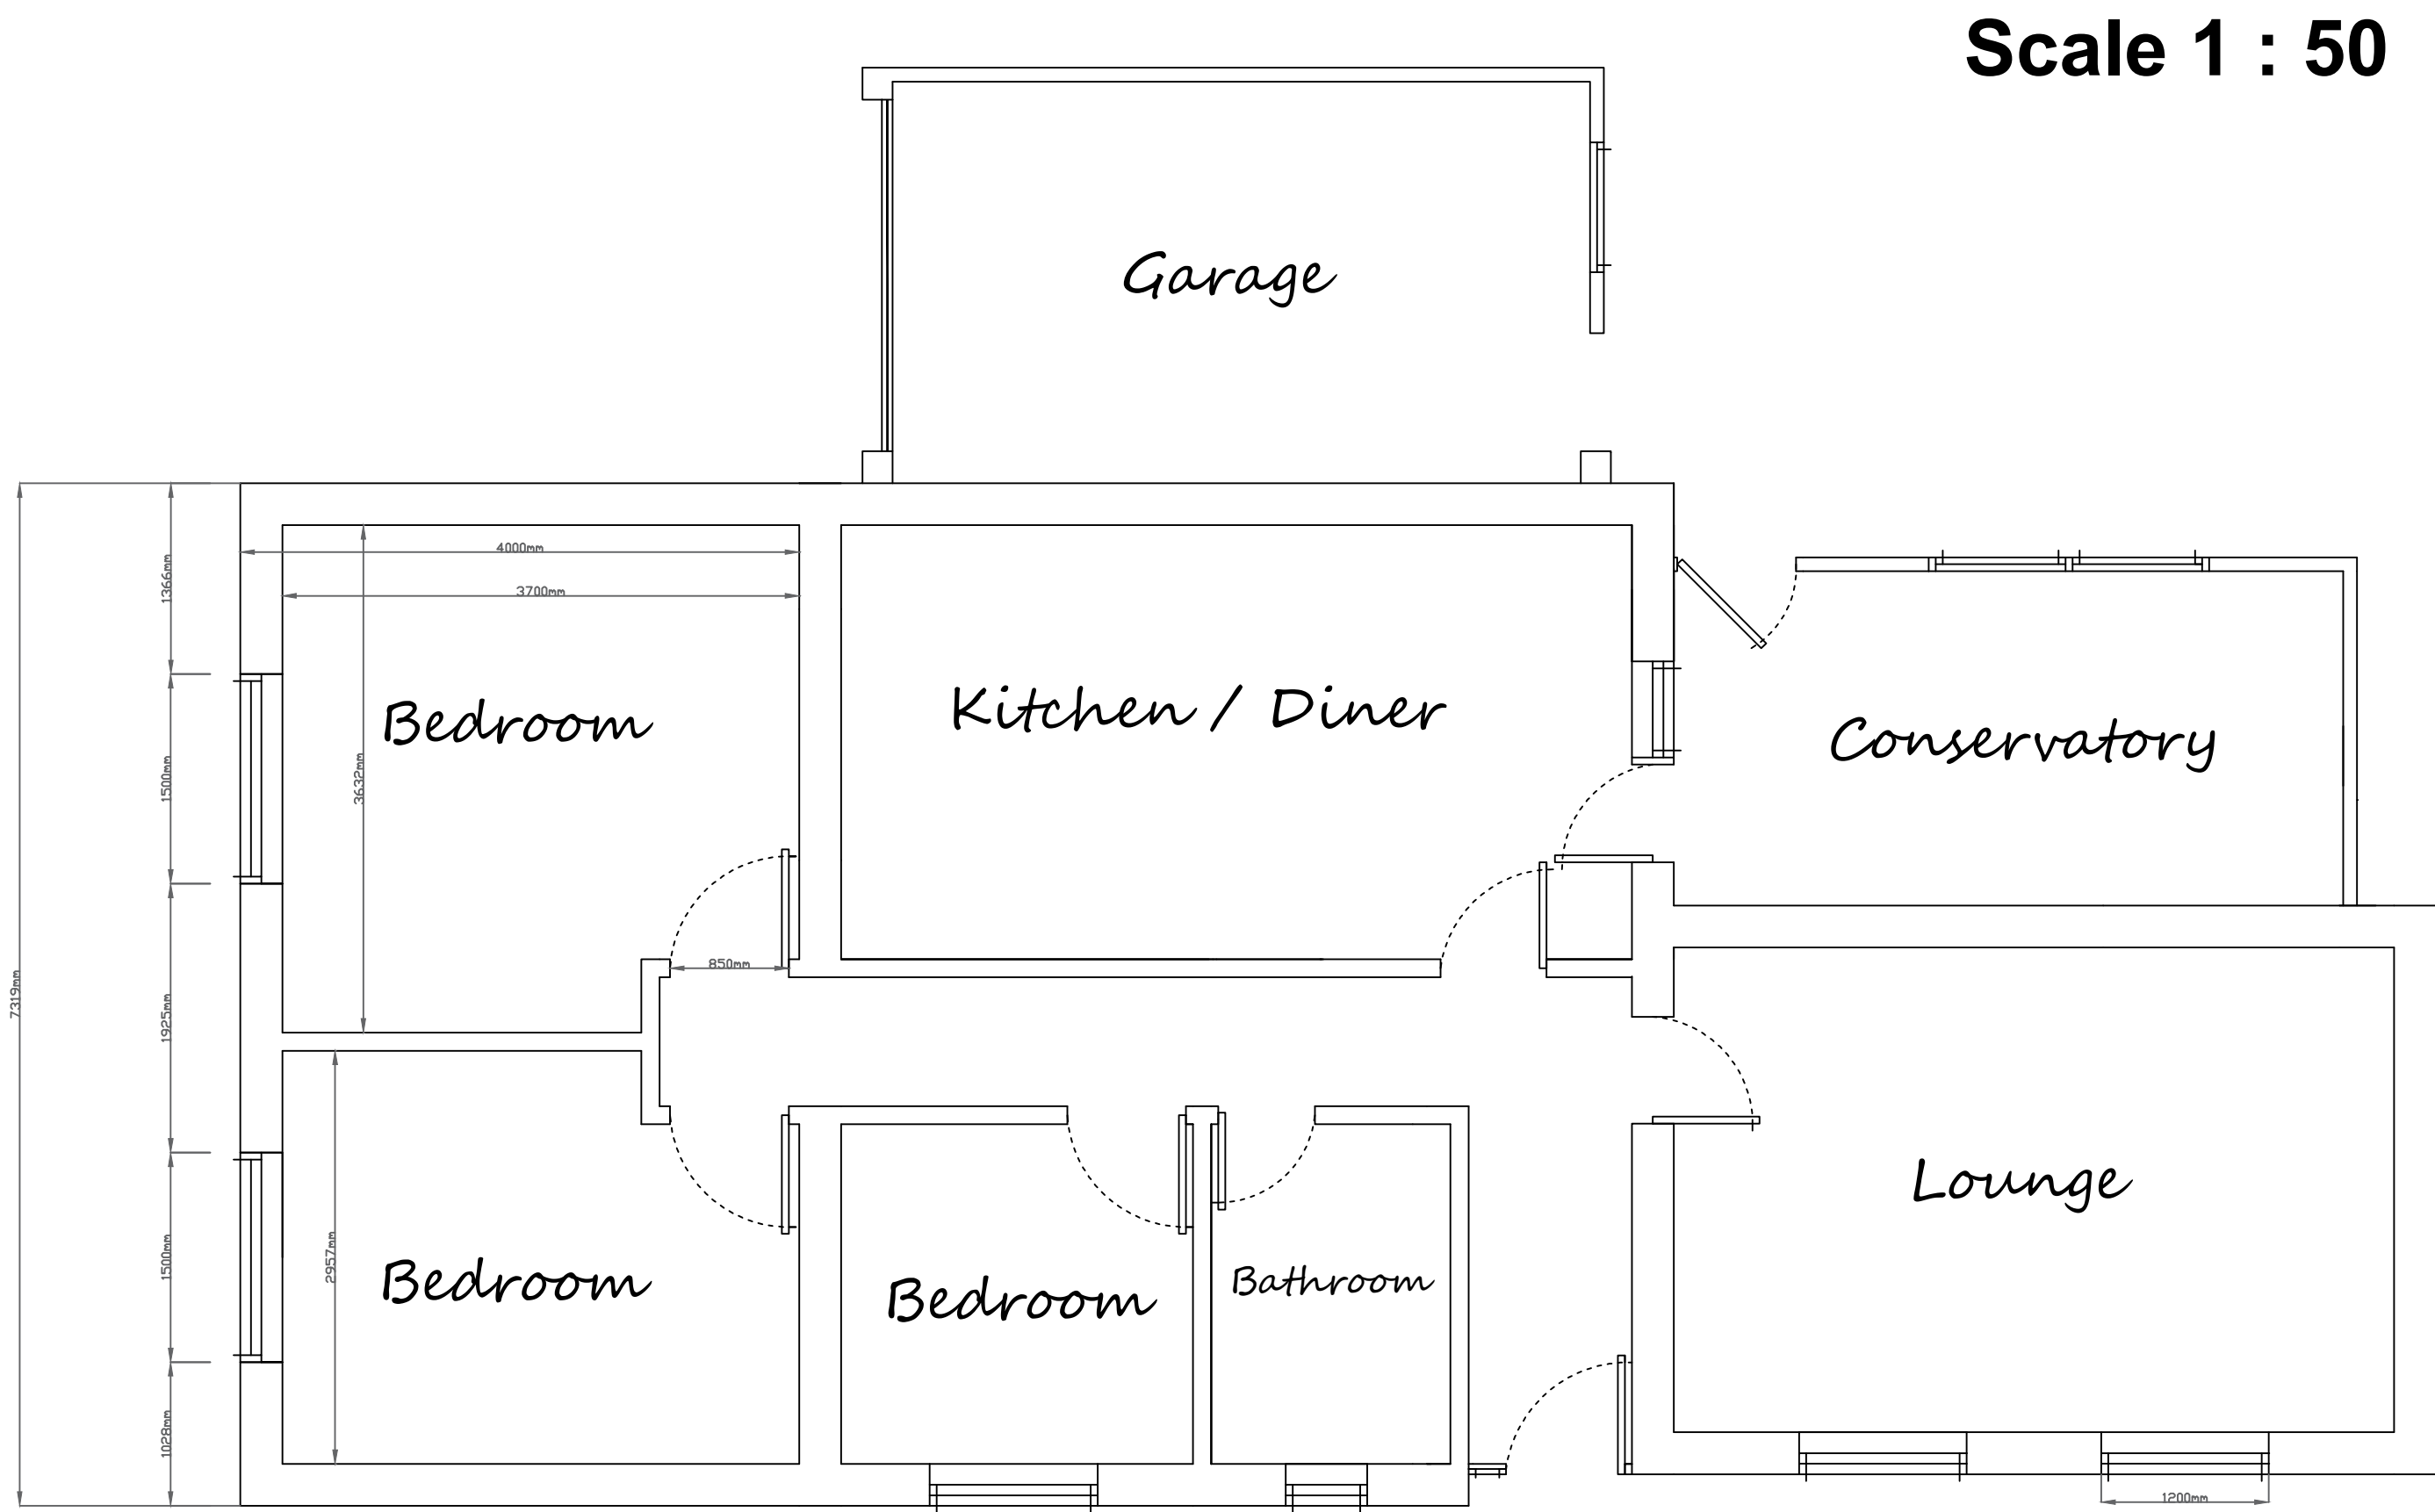

Proposed Floor Plan

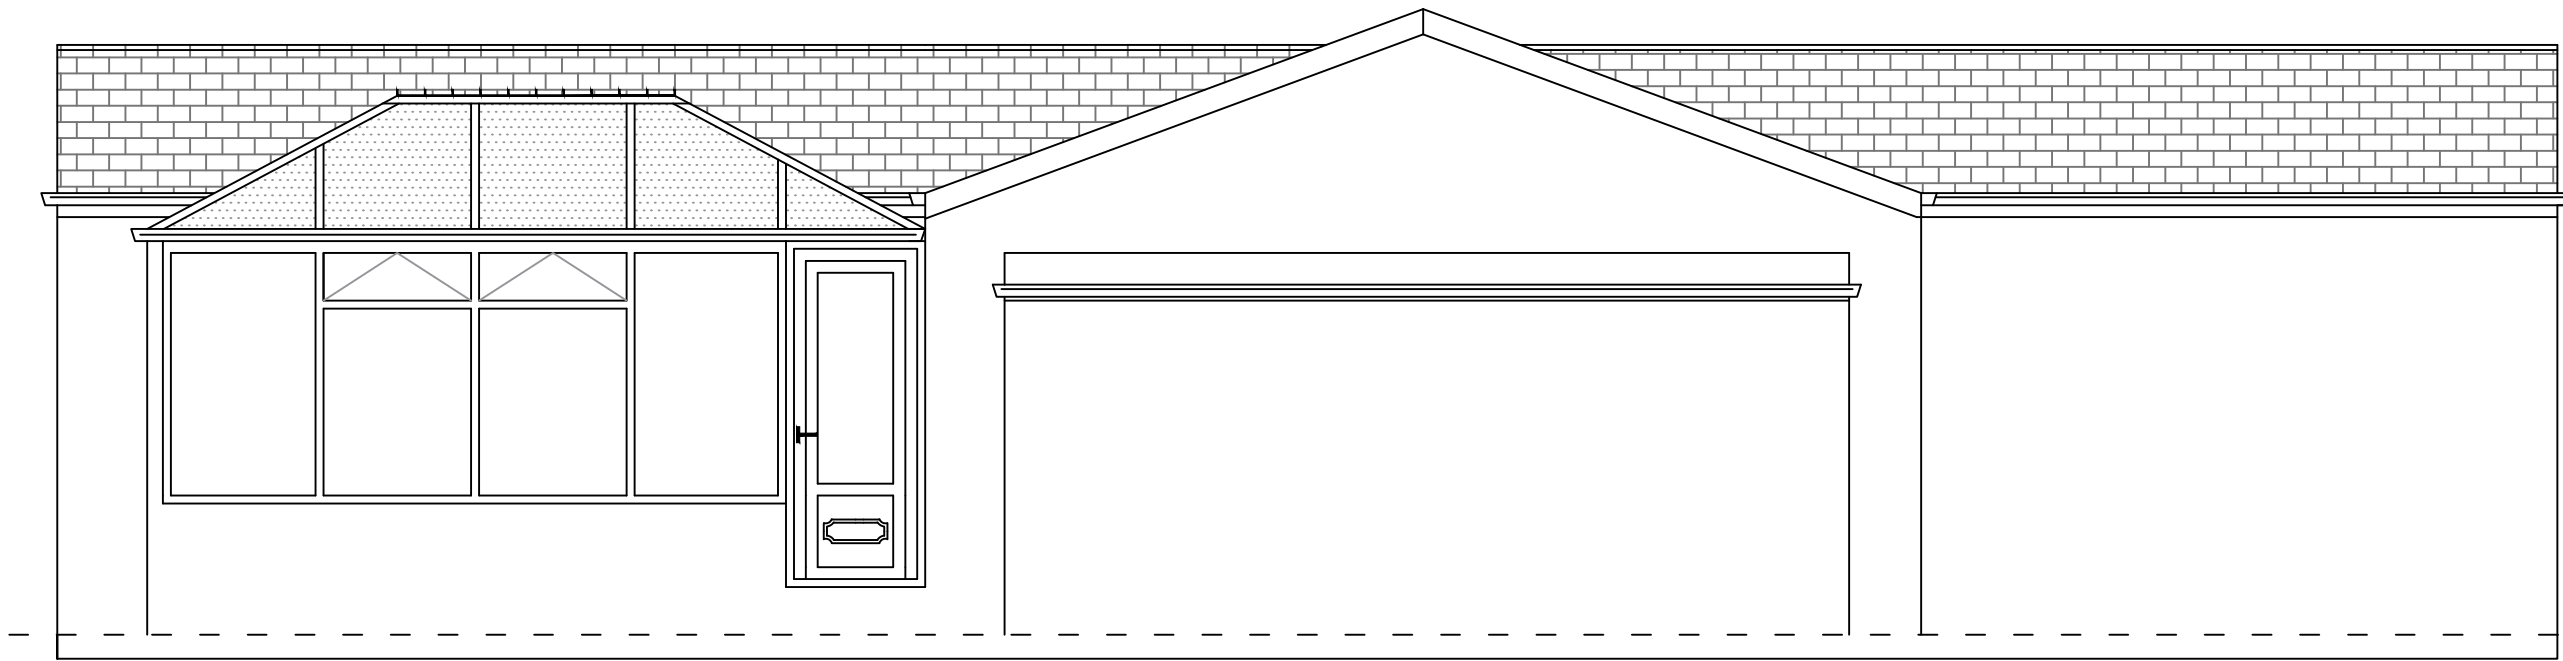

Proposed Rear Elevation

Scale 1 : 50

S.A.B DRAWING SERVICES 18 Manvers Road Mexborough	
CLIENT	Kathleen Webster
JOB TITLE	Single Storey Extension
DRAWING TITLE	17 Tor Close Monk Bretton Barnsley S71 1XS
SCALE	1:50 (Print on A1 @ 1:100)
DRAWN BY	S.A.Beer
DATE	27/02/23
DRAWING No	SAB 2042
REVISIONS	