
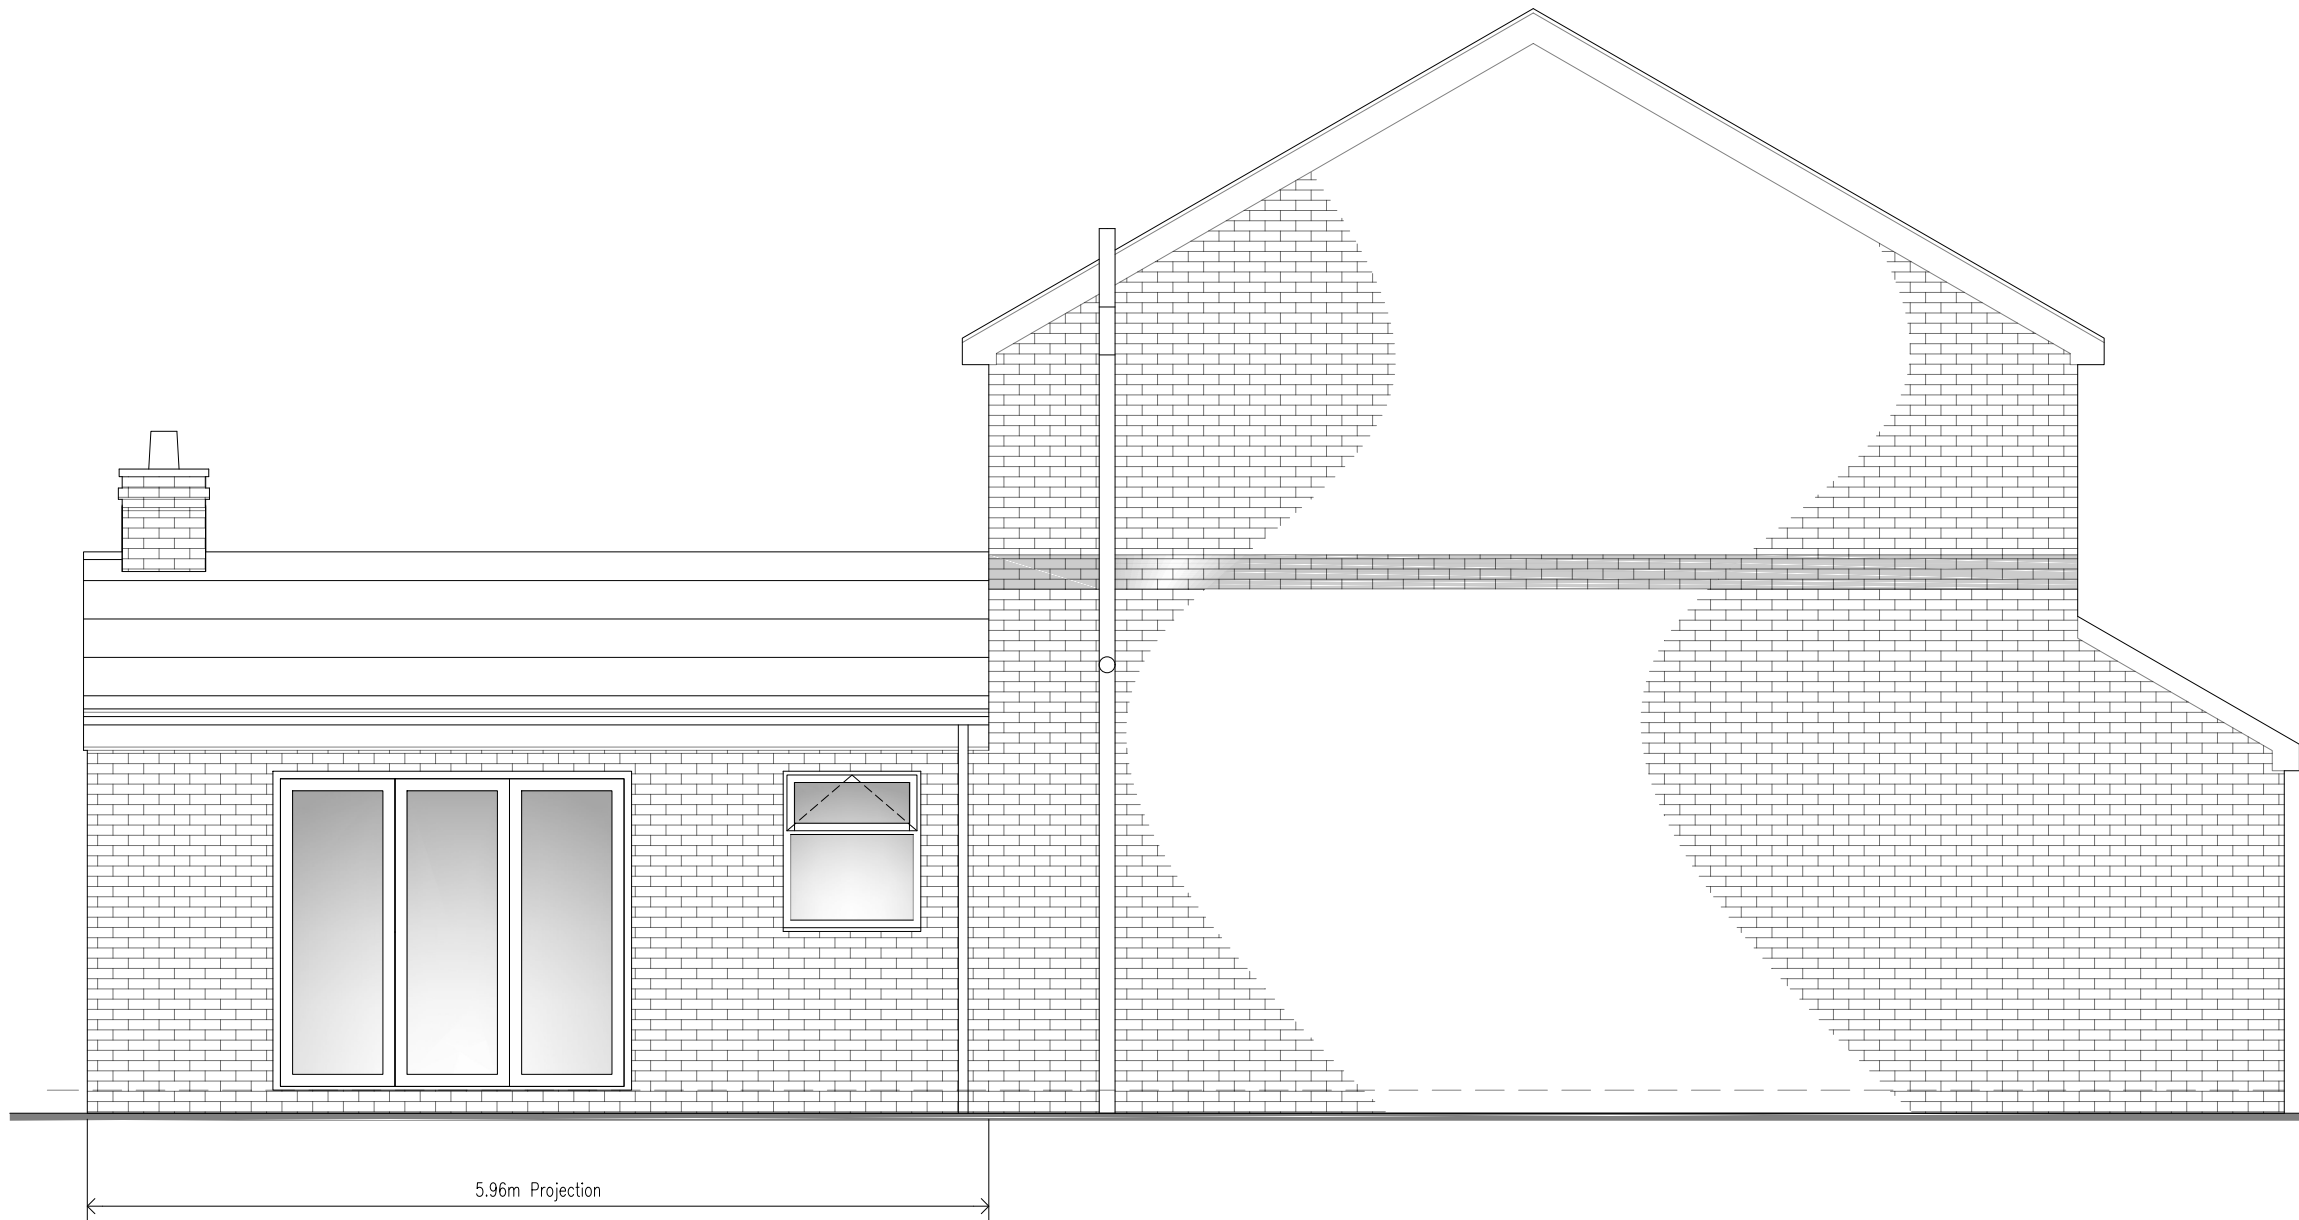
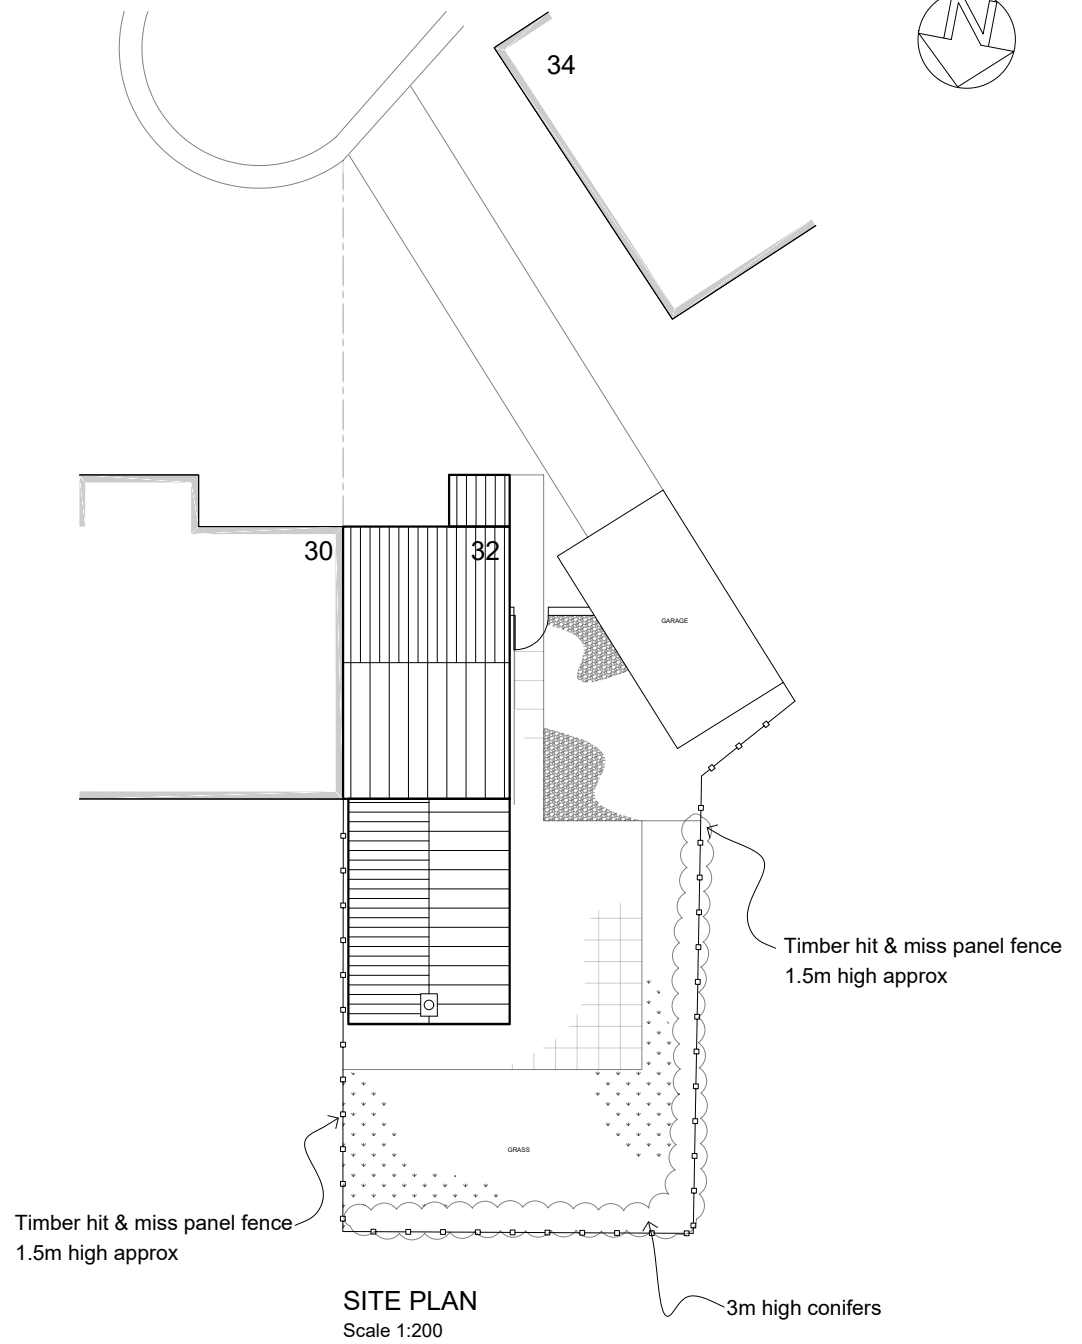
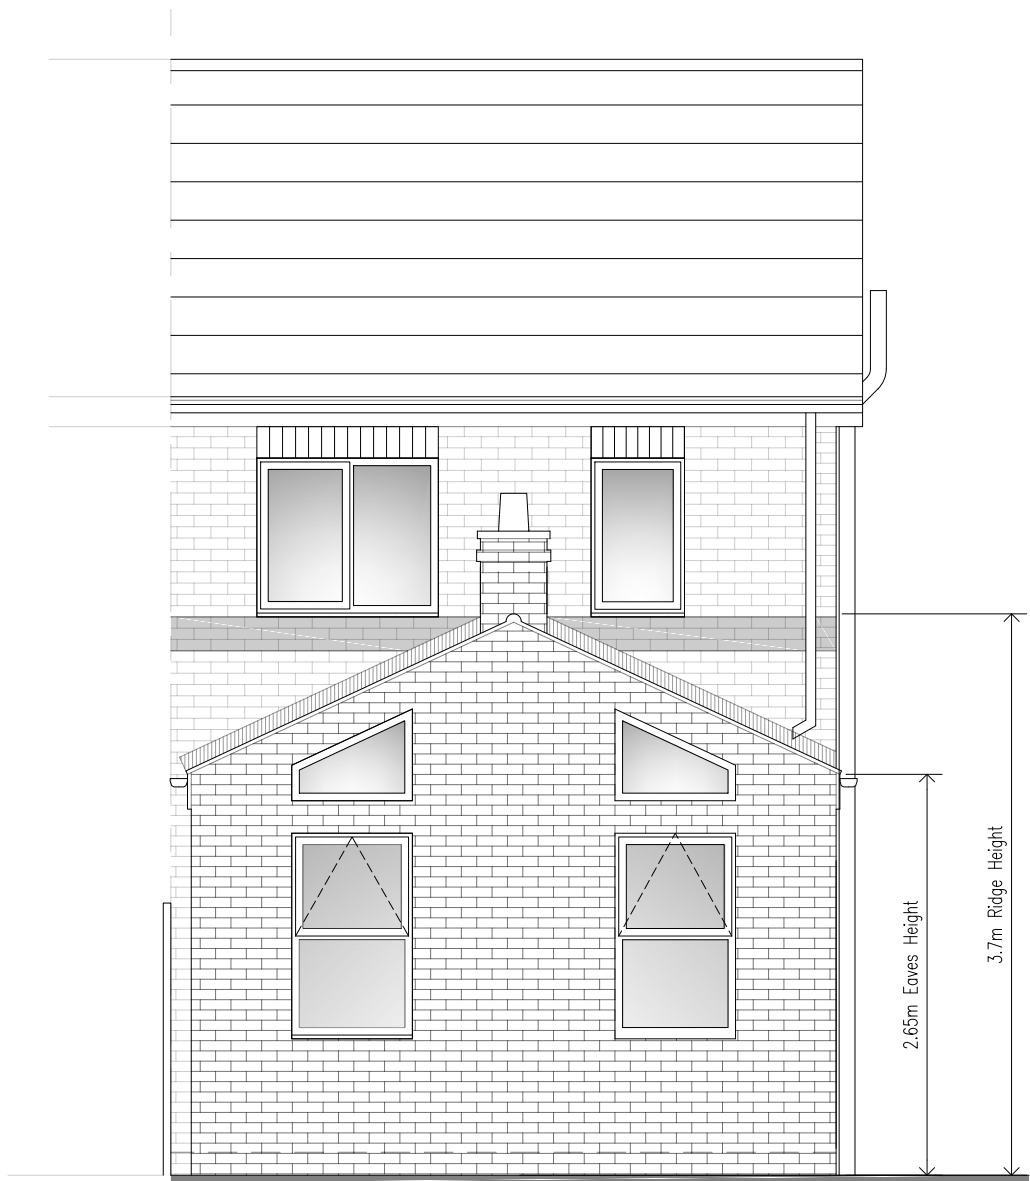


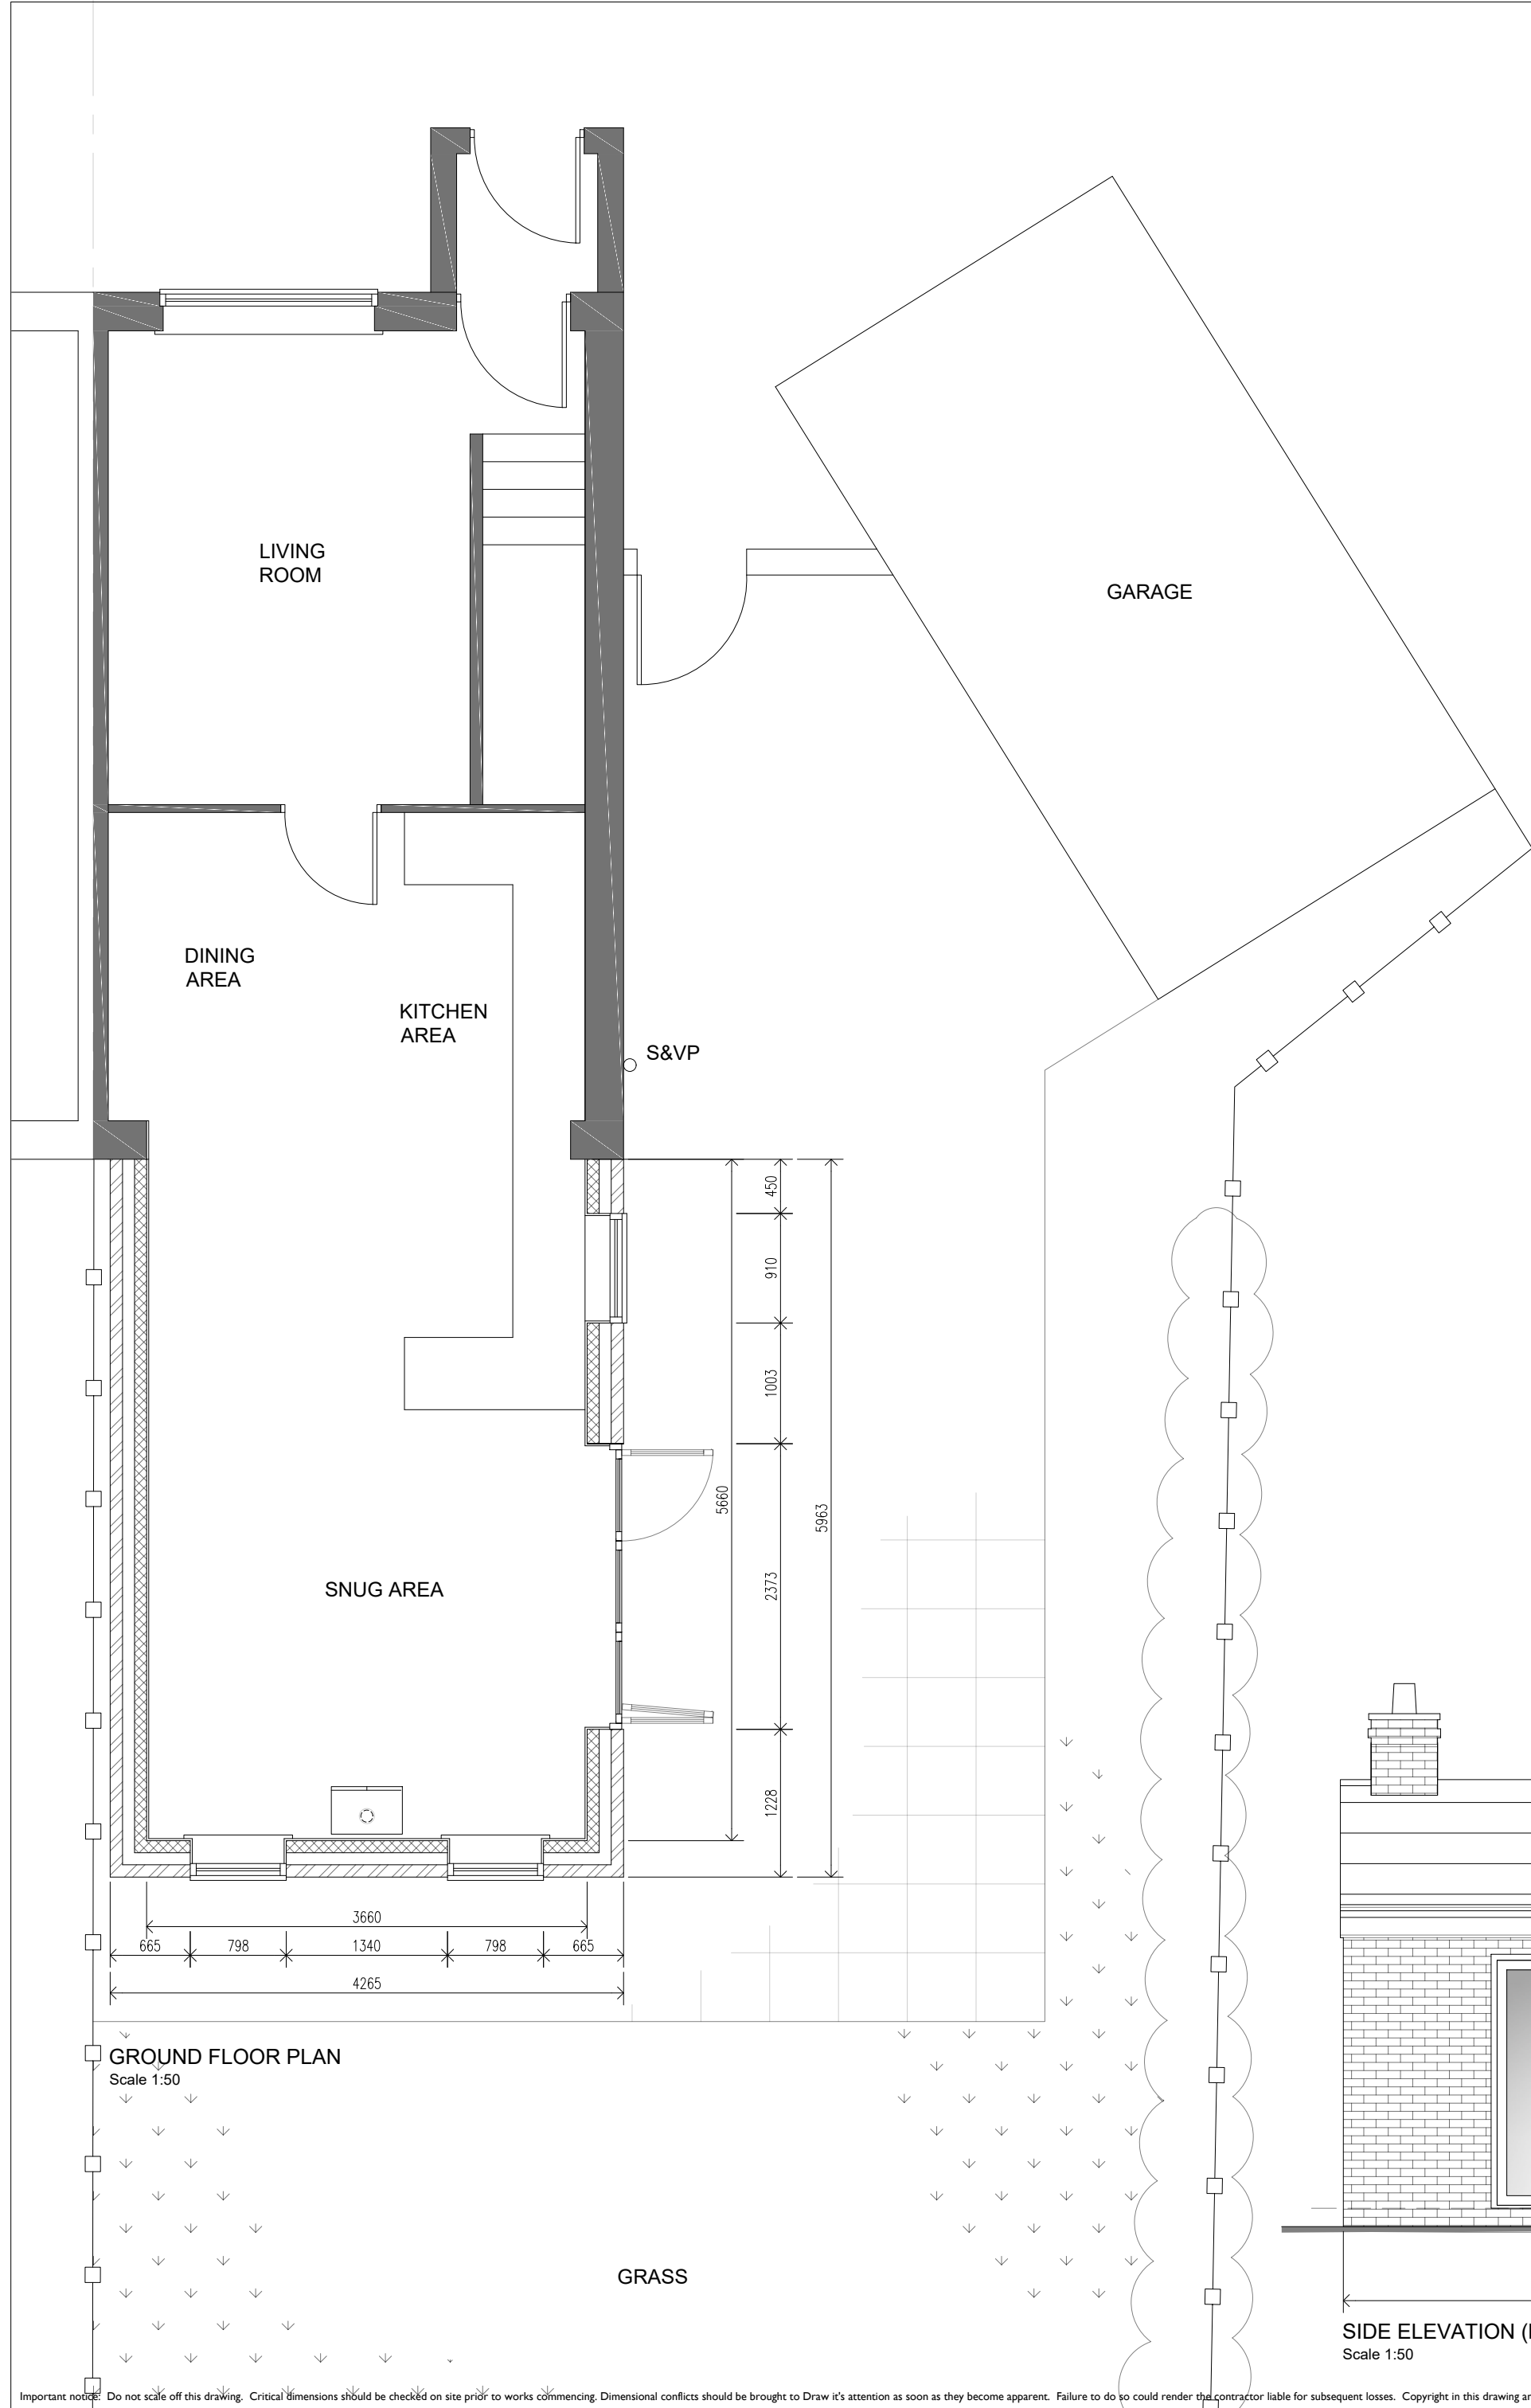

A	01/08/18	Planning Comments added regarding S&VP position	SH
Rev:	Date:	Description:	By:
01	07/06/2018	steven@drawit.biz www.drawit.biz	
15 Medway Close Barugh Green Barnsley S75 1NY			
Draw it			
Purpose: PLANNING			
Status: PROPOSALS			
Dwg of: PLANS, ELEVATIONS & SITE PLAN			
Client: Mr M Farrimond			
Site Address: 32 Storrs Wood View, Cudworth			
Barnsley, S72 8TA			
Project: Proposed single storey rear extension			
Drawn by: SH	Date: 27/06/2018	Rev:	
Scale: As Shown	Dwg No: 1819_103	A	