

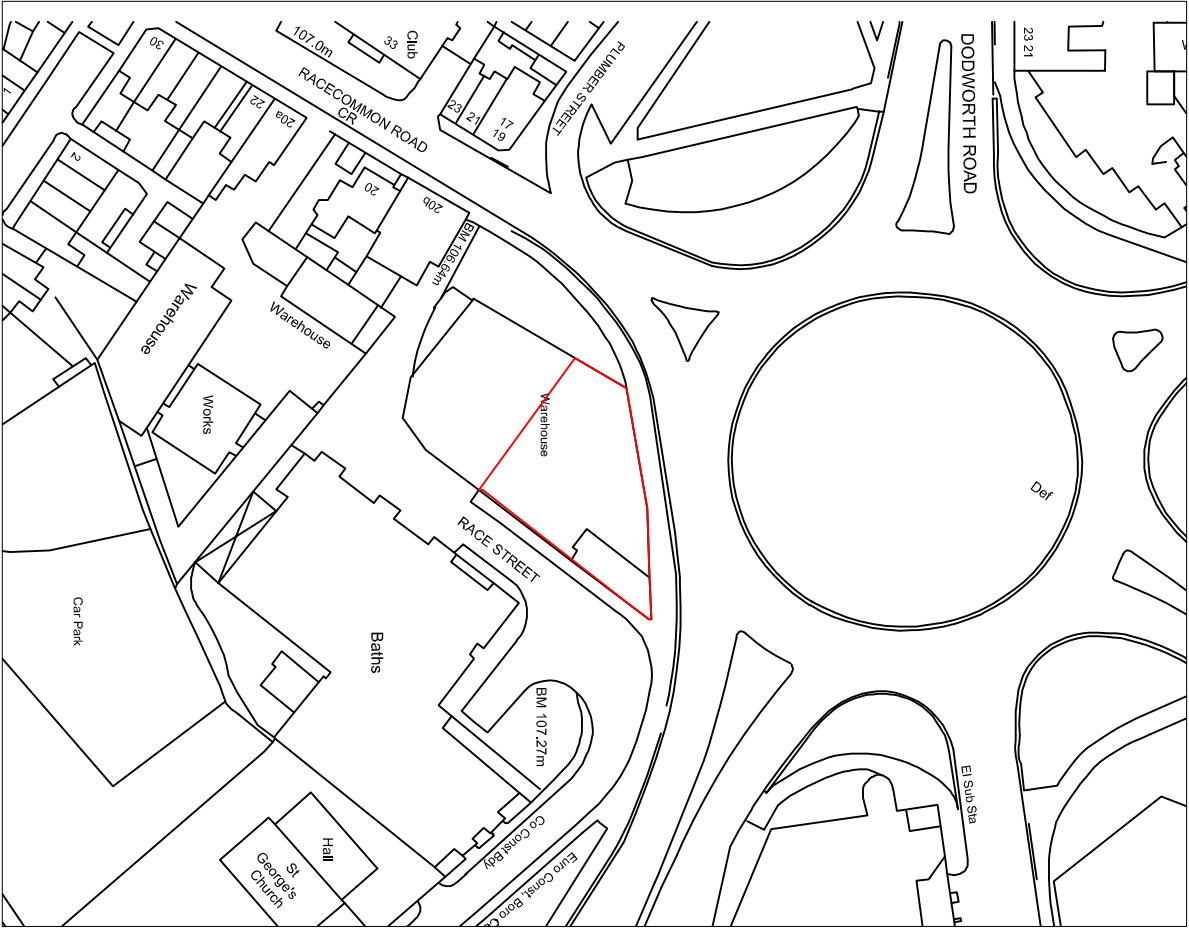


Drawing No.	Rev No.
MFG001 -001	

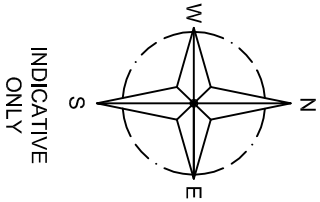

LOCATION PLAN
SCALE 1:1250 AT A3

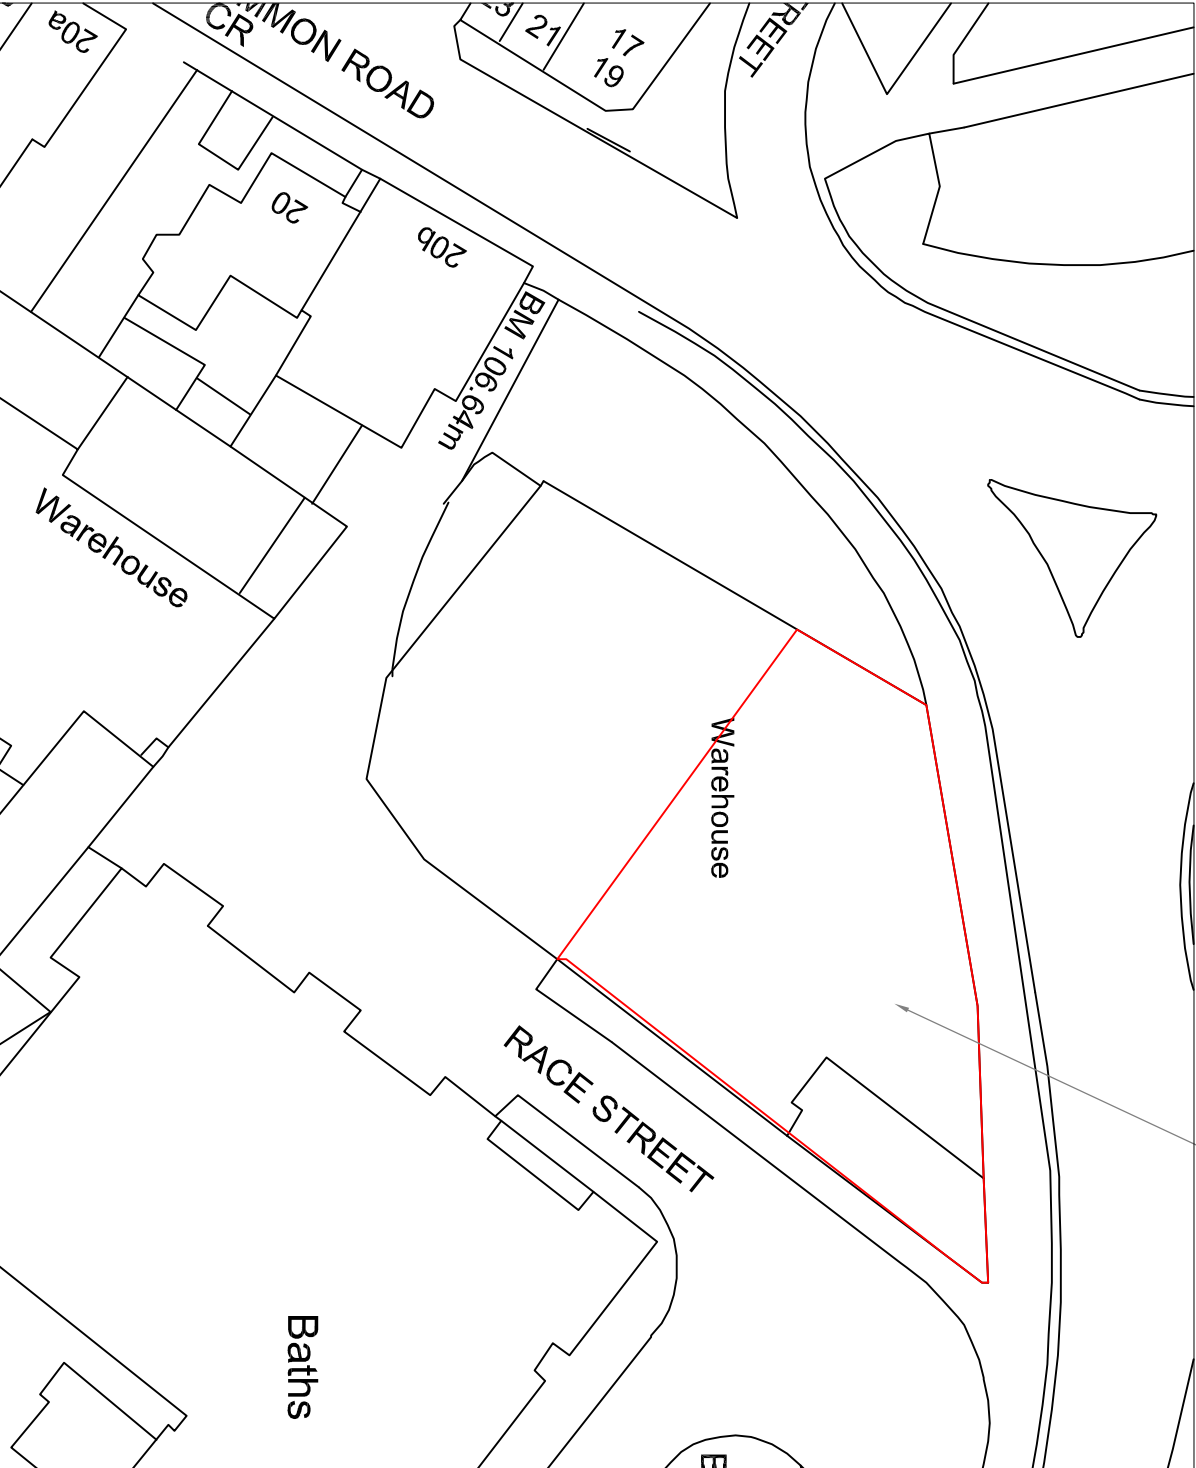

SITE PLAN
SCALE 1:500 AT A3

DO NOT SCALE: Contractor to check all dimensions and report any omissions or errors

NOTES

Rev	Description	By	Chk	App	Date
-----	-------------	----	-----	-----	------

JRB DESIGNS Ltd
1 Saville Road
Cudworth
Barnsley
S72 8LT
Tel: 01226 383542
Fax: 01226 380078
Mob: 07970 541192
Email: jrb@jrbdesigns.co.uk
This drawing is copyright. © Jrbdesigns Ltd.

Client
MR F GIOLLA

Drawing Title
SITE PLANS

Address
**UNIT G1 RACE STREET
BARNSELEY
S70 1BG**

Project Title:
**DISPLAY OF ILLUMINATED
AND NON ILLUMINATED SIGNAGE**

Purpose of Issue:

PLANNING

Drawing Status
FIRST ISSUE

Scale at A3 AS SHOWN	Drawn By JRB	Date 12/03/2014	
Checked By	Date 12/03/2014	Approved By	Date 12/03/2014

Project No.	Drawing No.	Revision
MFG001	001	-

APPROVAL ☒ INFORMATION ☐ TENDER ☐ CONTRACT ☐ CONSTRUCTION ☐