

17 cranborne drive – proposed elevations




Proposed Front Elevation

Roof tiles to match existing
Windows and doors to match existing
Facings to match existing



Proposed Rear Elevation

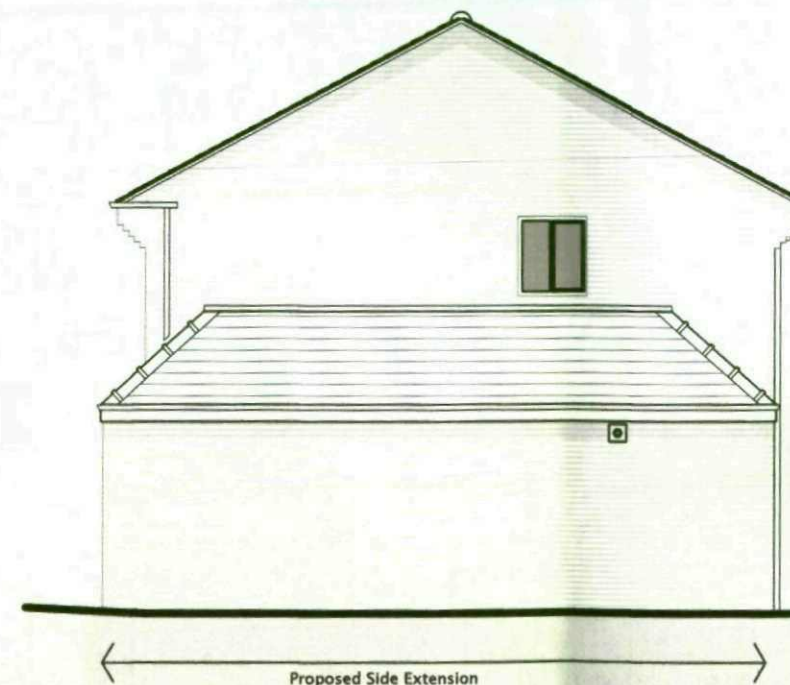

Proposed Side Elevation

CLIENT
MR ROBERTS

PROJECT
PROPOSED EXTENSION
17 CRANBORNE DRIVE, BARNSELY

DRAWING OF
PROPOSED ELEVATIONS

MARKETING NAME

drawing no		rev	date
08:051:P003		—	06.01.09
scale	drawn	checked by	checked date
1:100	mlb	mrh	

BB | AD Ltd


Barnett & Burgin Architectural Design Ltd

Unit 44, Century Business Centre
Manvers Way, Manvers, Rotherham
Tel: 01709 300186 | Fax: 01709 300187
Email: info@bbad.ltd.uk

17 cranborne drive – existing elevation



Existing Front Elevation

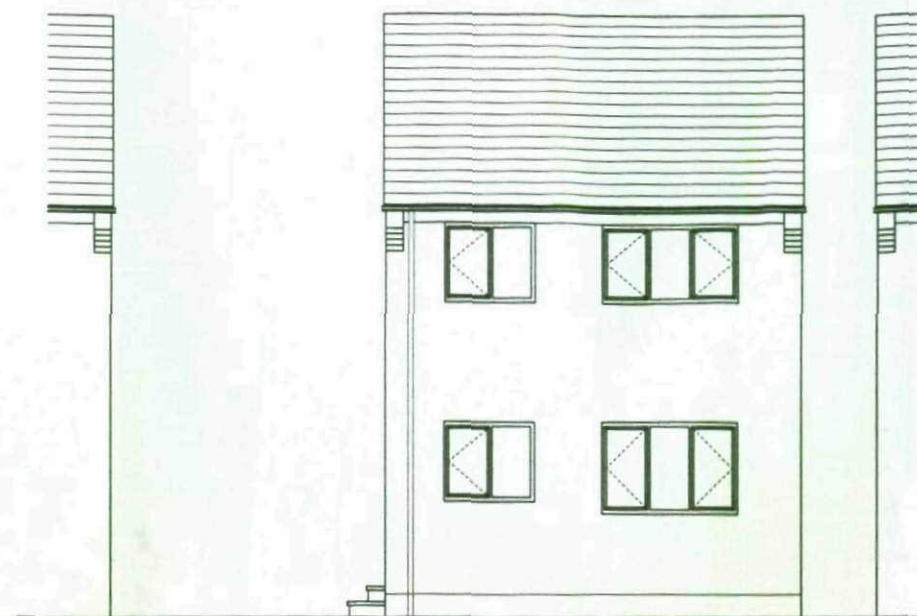

Existing Rear Elevation



Existing Side Elevation

CLIENT
MR ROBERTS

PROJECT
**PROPOSED EXTENSION
17 CRANBORNE DRIVE, BARNSELY**


DRAWING OF
EXISTING ELEVATIONS

MARKETING NAME


drawing no	rev	date
08:051:P002	–	06.01.09
scale	drawn	checked by
1:100	mlb	mrh

BB | AD Ltd
Barnett & Burgin Architectural Design Ltd
Unit 44, Century Business Centre
Manvers Way, Manvers, Rotherham
Tel: 01709 300186 | Fax: 01709 300187
Email: info@bbad.ltd.uk

17 cranborne drive – concept plans

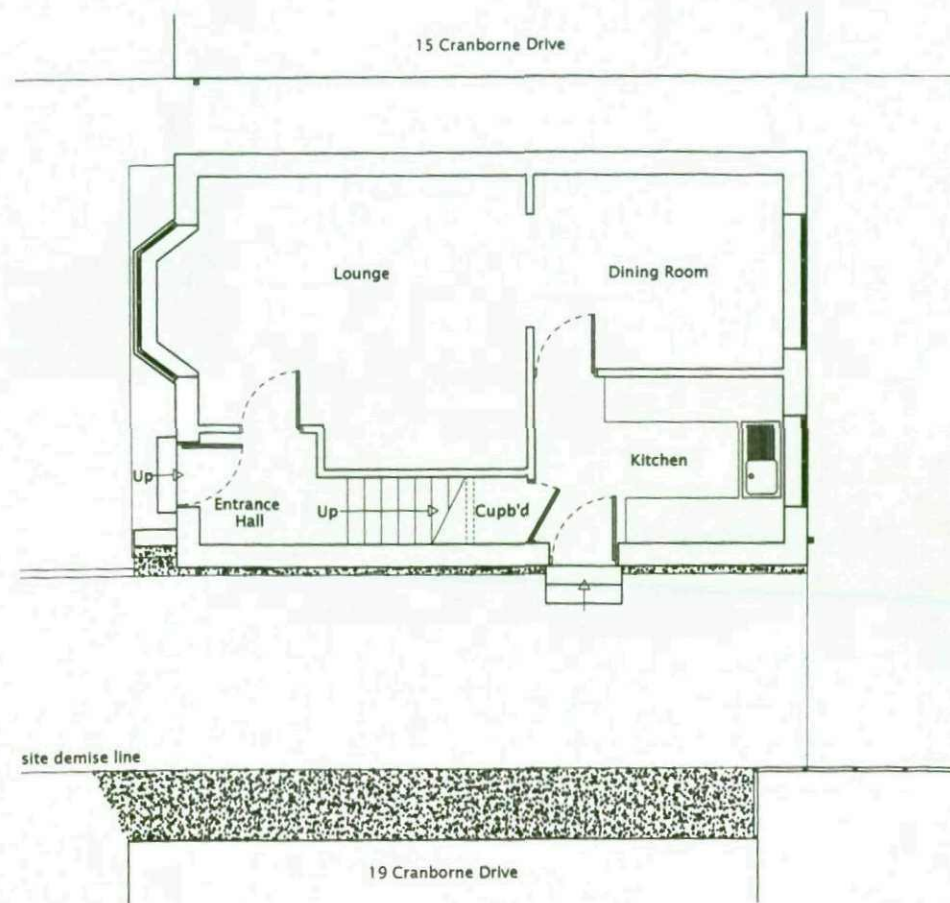

Existing Ground Floor Plan

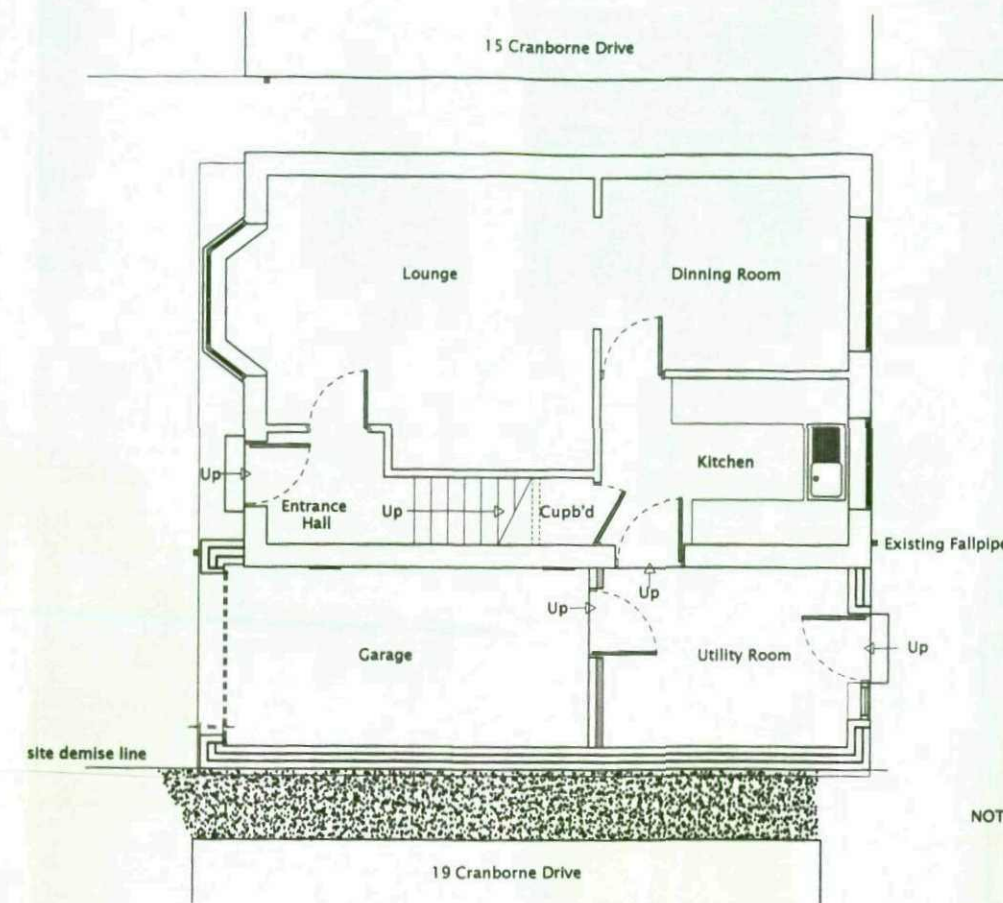

Proposed Ground Floor Plan

NOTE: Client to confirm site demise line as accurate

CLIENT
MR ROBERTS

PROJECT
PROPOSED EXTENSION
17 CRANBORNE DRIVE, BARNLEY

DRAWING OF
CONCEPT PLANS

MARKETING NAME


drawing no	rev	date
08:051:P001	—	06.01.09
scale	drawn	checked by
1:100	mlb	mrh
		checked date

BB | AD Ltd

Barnett & Burgin Architectural Design Ltd


Unit 44, Century Business Centre
Manvers Way, Manvers, Rotherham
Tel: 01709 300186 | Fax: 01709 300187
Email: info@bbad.ltd.uk

17 cranborne drive – site layouts

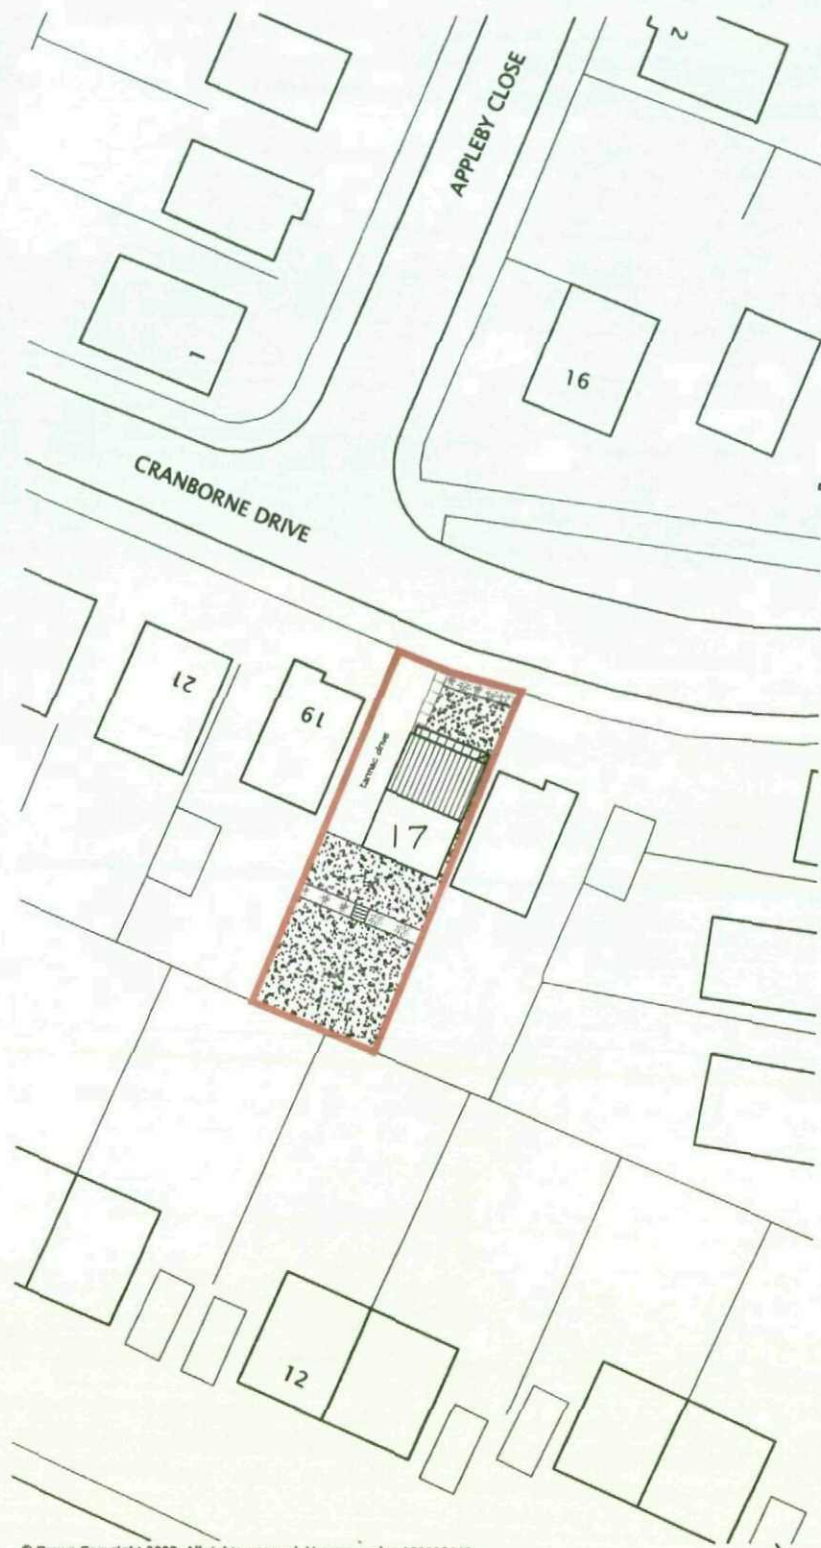

© Crown Copyright 2009. All rights reserved. Licence number 100020449

Existing Site Plan 1:500

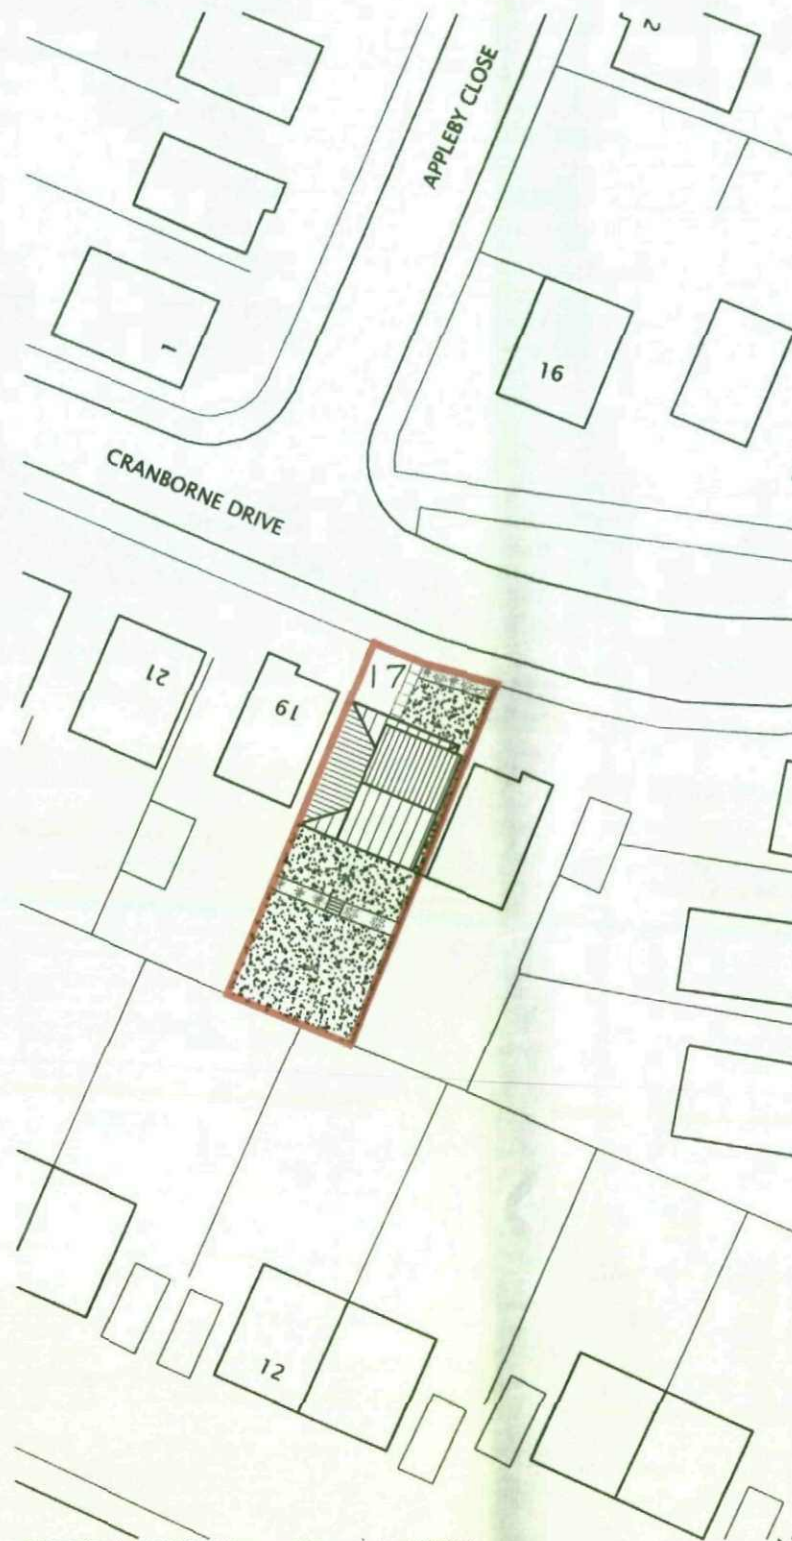


© Crown Copyright 2009. All rights reserved. Licence number 100020449

Proposed Site Plan 1:500



© Crown Copyright 2009. All rights reserved. Licence number 100020449

Location Plan 1:1250

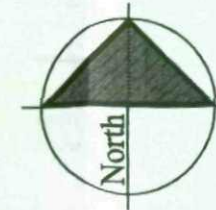

CLIENT
MR ROBERTS

PROJECT
**PROPOSED EXTENSION
17 CRANBORNE DRIVE, BARNSELY**

DRAWING OF
SITE LAYOUTS

MARKETING NAME

drawing no	rev	date
08:051:P004	—	06.01.09
scale	drawn	checked by
	mlb	mrh
		checked date

BB | AD Ltd

Barnett & Burgin Architectural Design Ltd

Unit 44, Century Business Centre
Manvers Way, Manvers, Rotherham
Tel: 01709 300186 | Fax: 01709 300187
Email: info@bbad.ltd.uk