


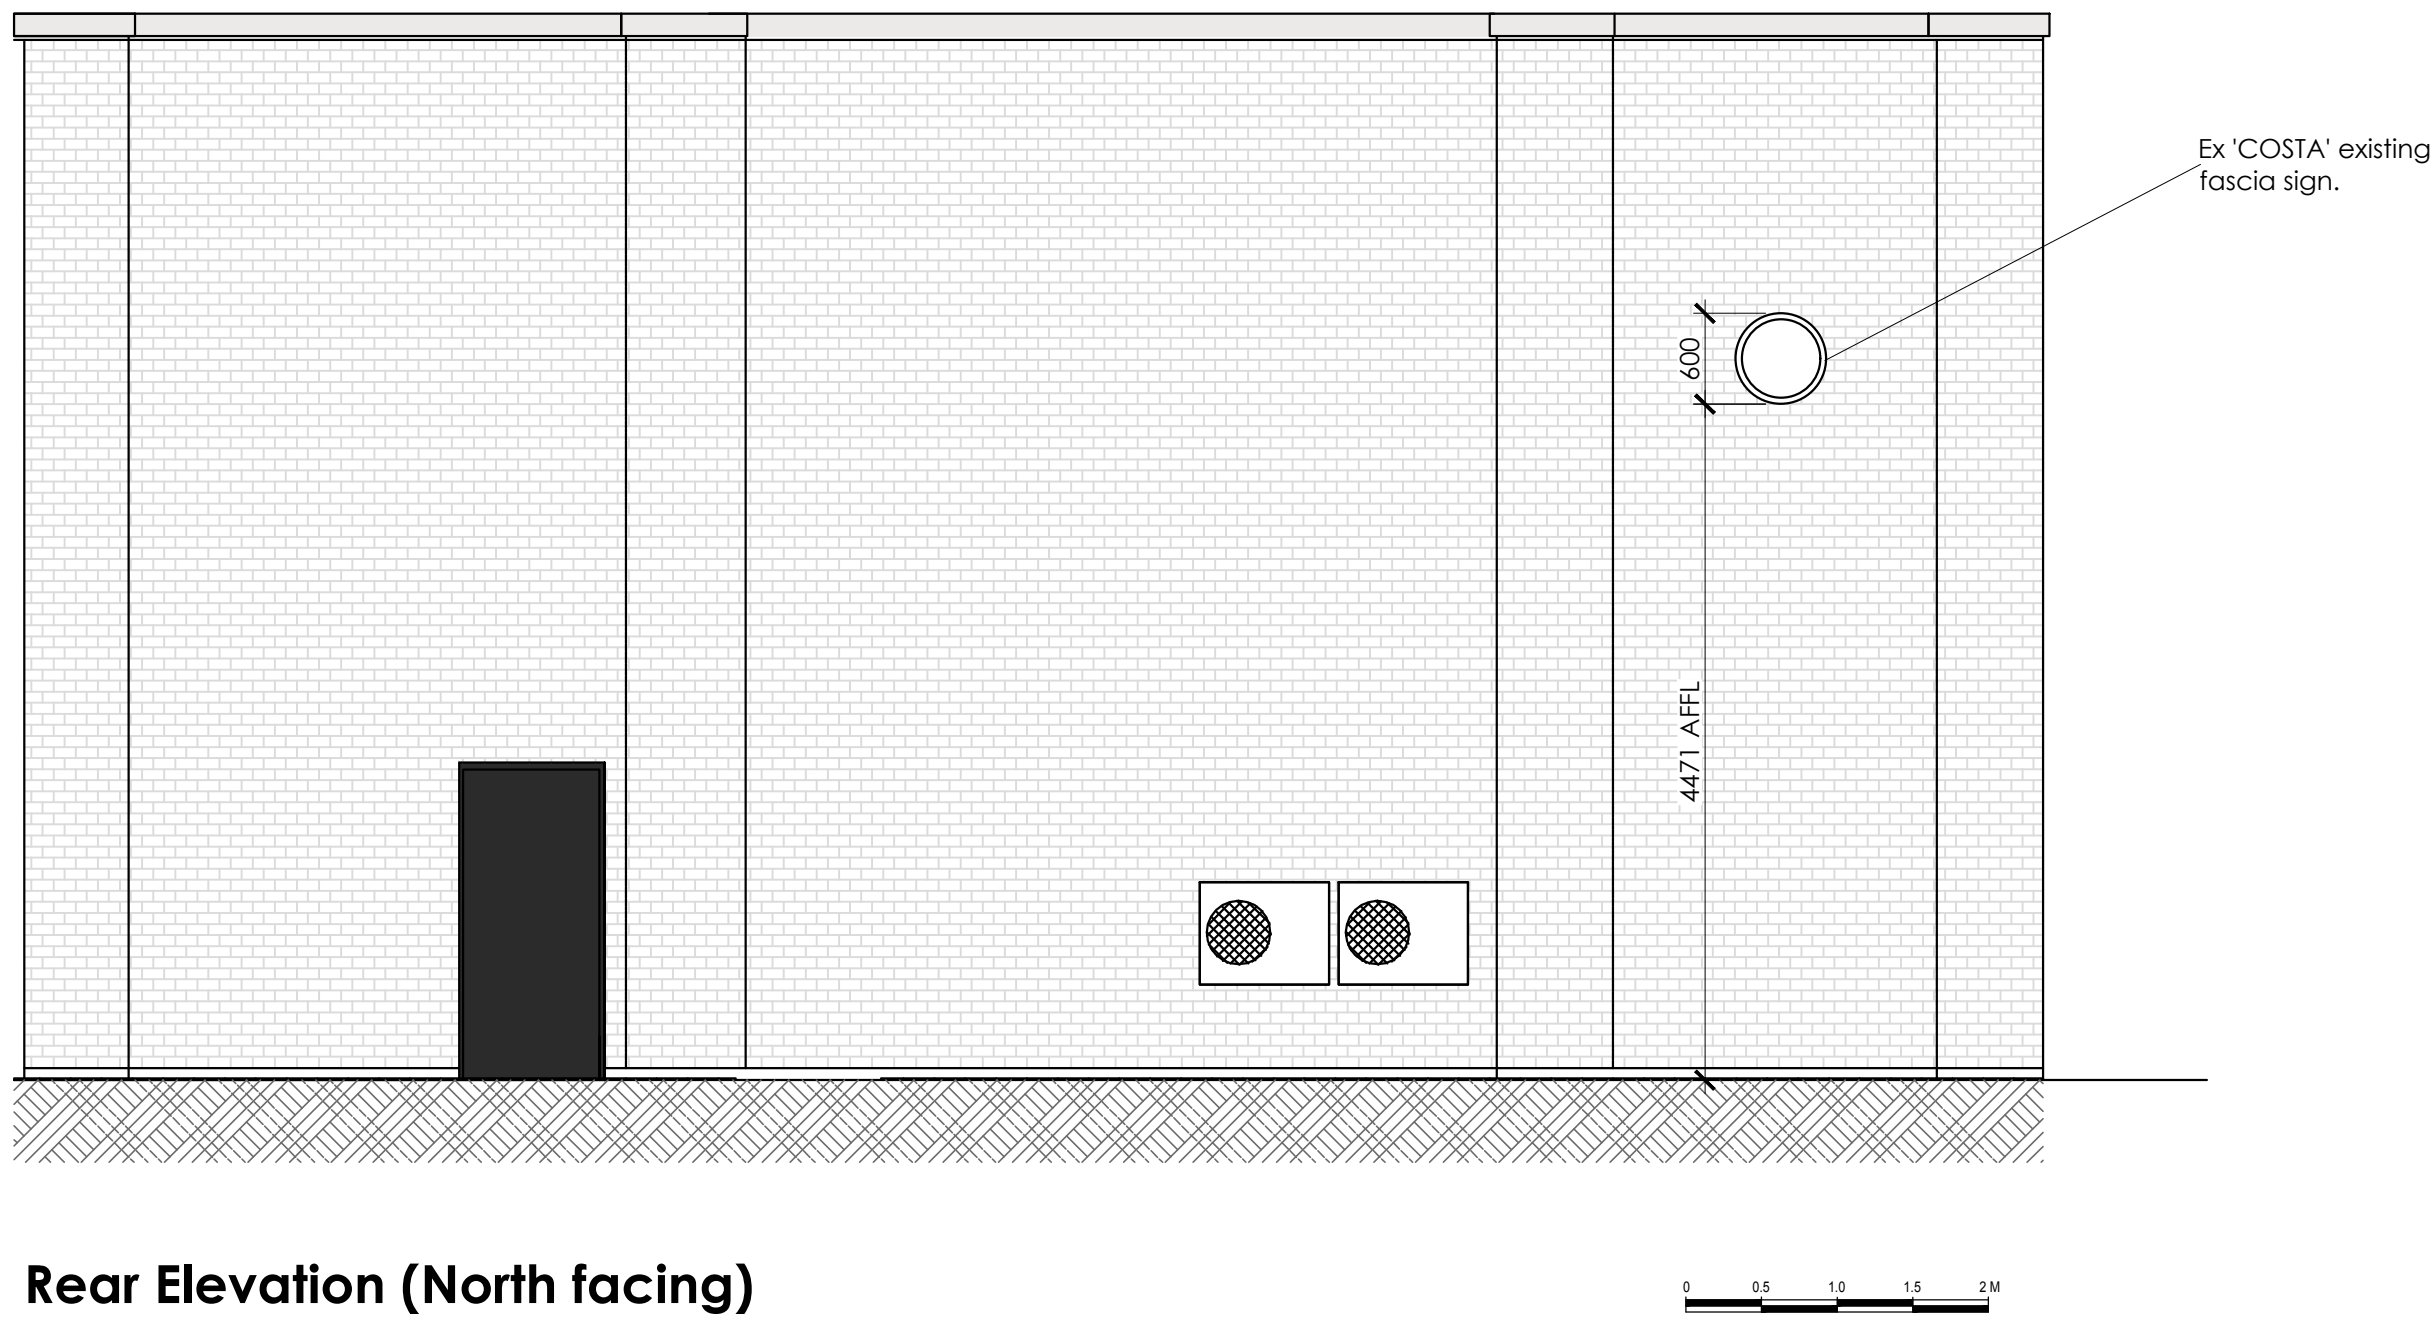


Rear Elevation (North facing)

Scale: 1:50 @ A1 / 1:100 @ A3



Existing Totem Sign Graphics (Shambles St)


Scale - NTS

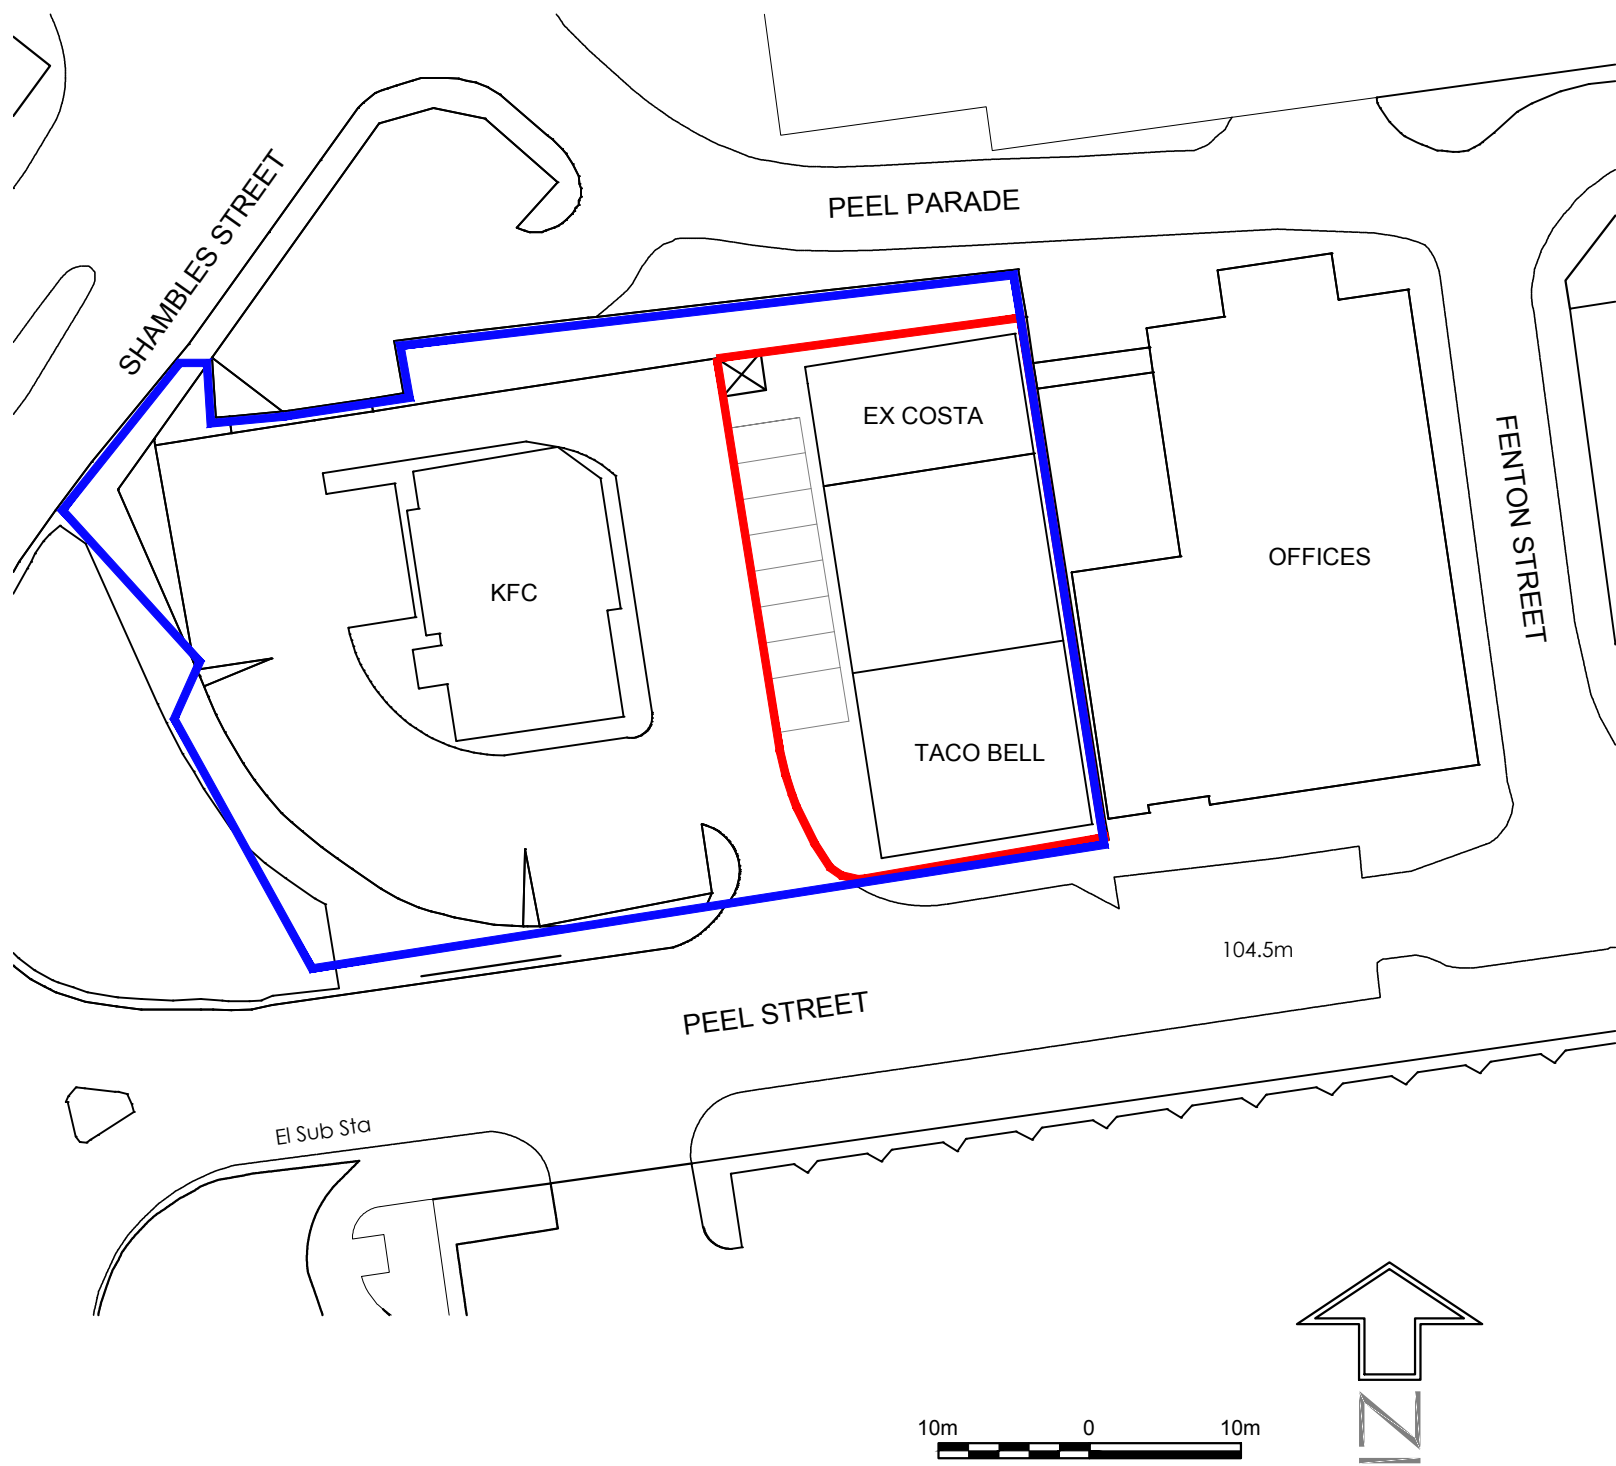

Key Plan

Scale - 1:500 @ A1 / 1:1000 @ A3

- No Revision.
Revisions

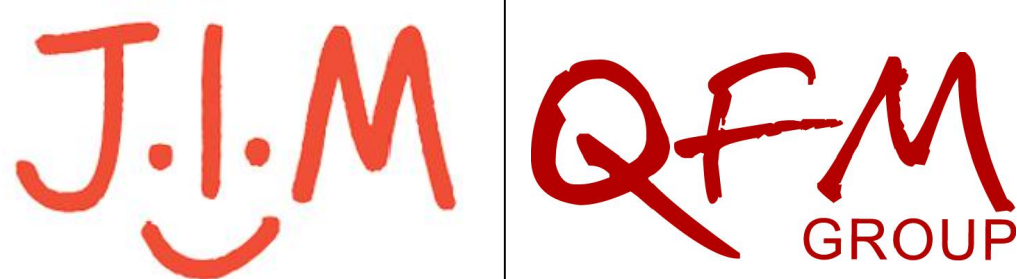

Project Peel Street Barnsley S70 2RL	As Existing		A1 Scale 1:50	A3 Scale 1:100	Date Jul 26	Drawn By NP
	External Elevations		PLANNING			
	Sht 2-2		Drawing Number JBPS -1-P031	Revision -		