



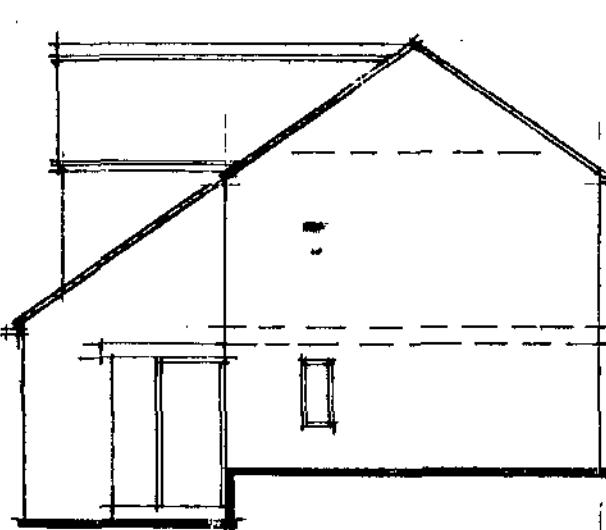


END ELEVATION

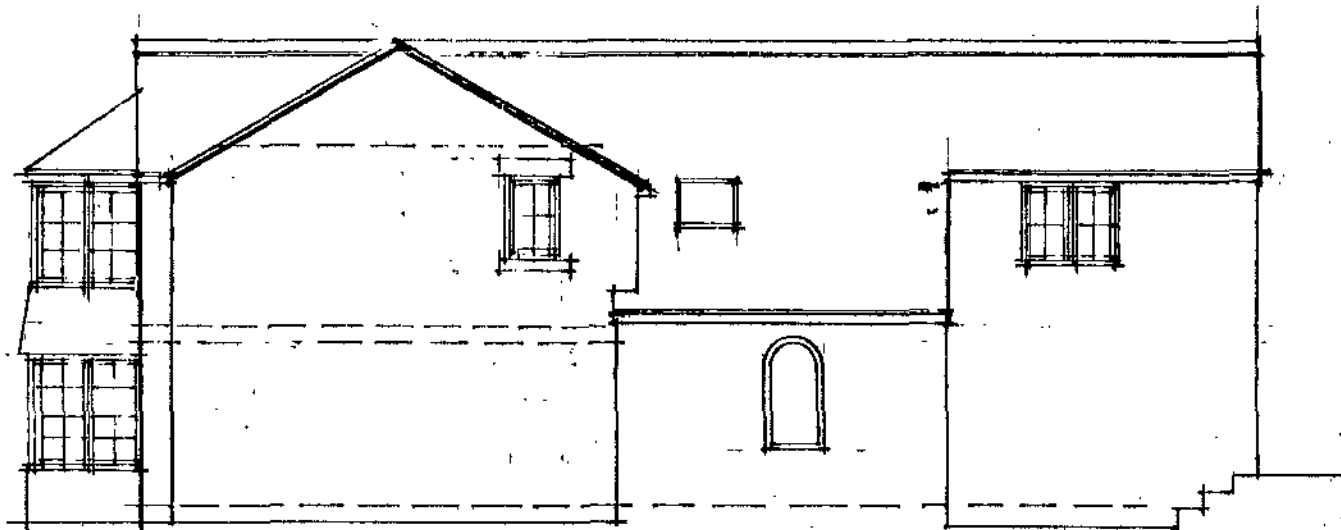


END ELEVATION




FRONT ELEVATION

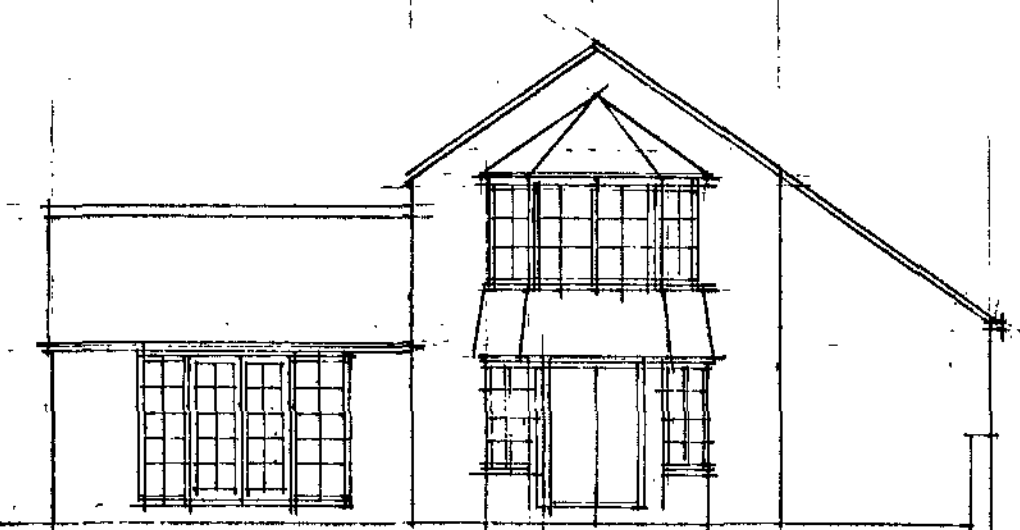


END ELEVATION

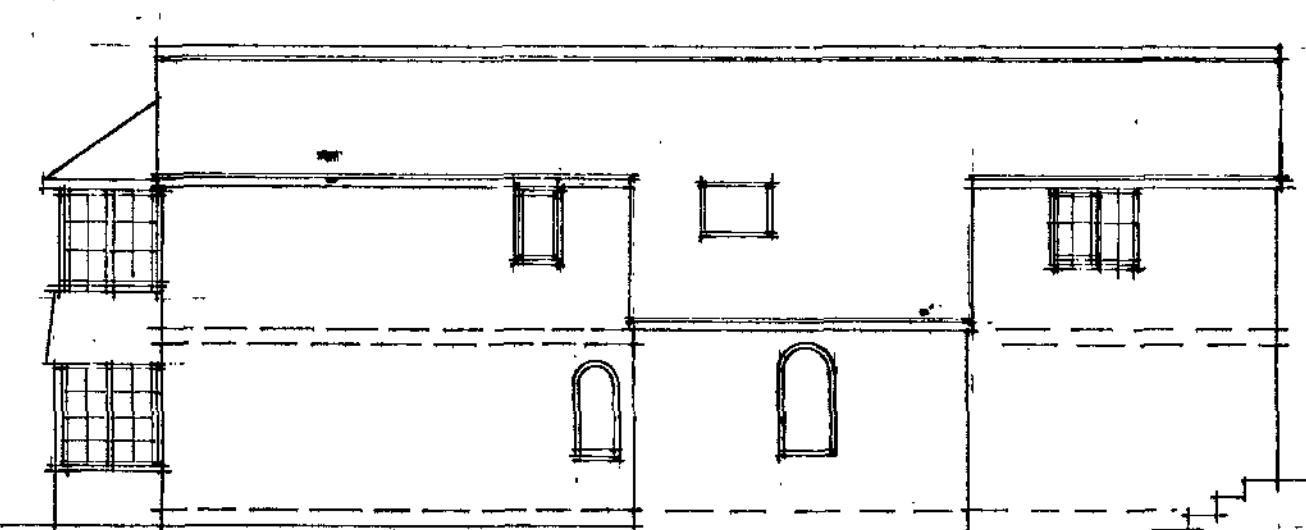


FRONT ELEVATION

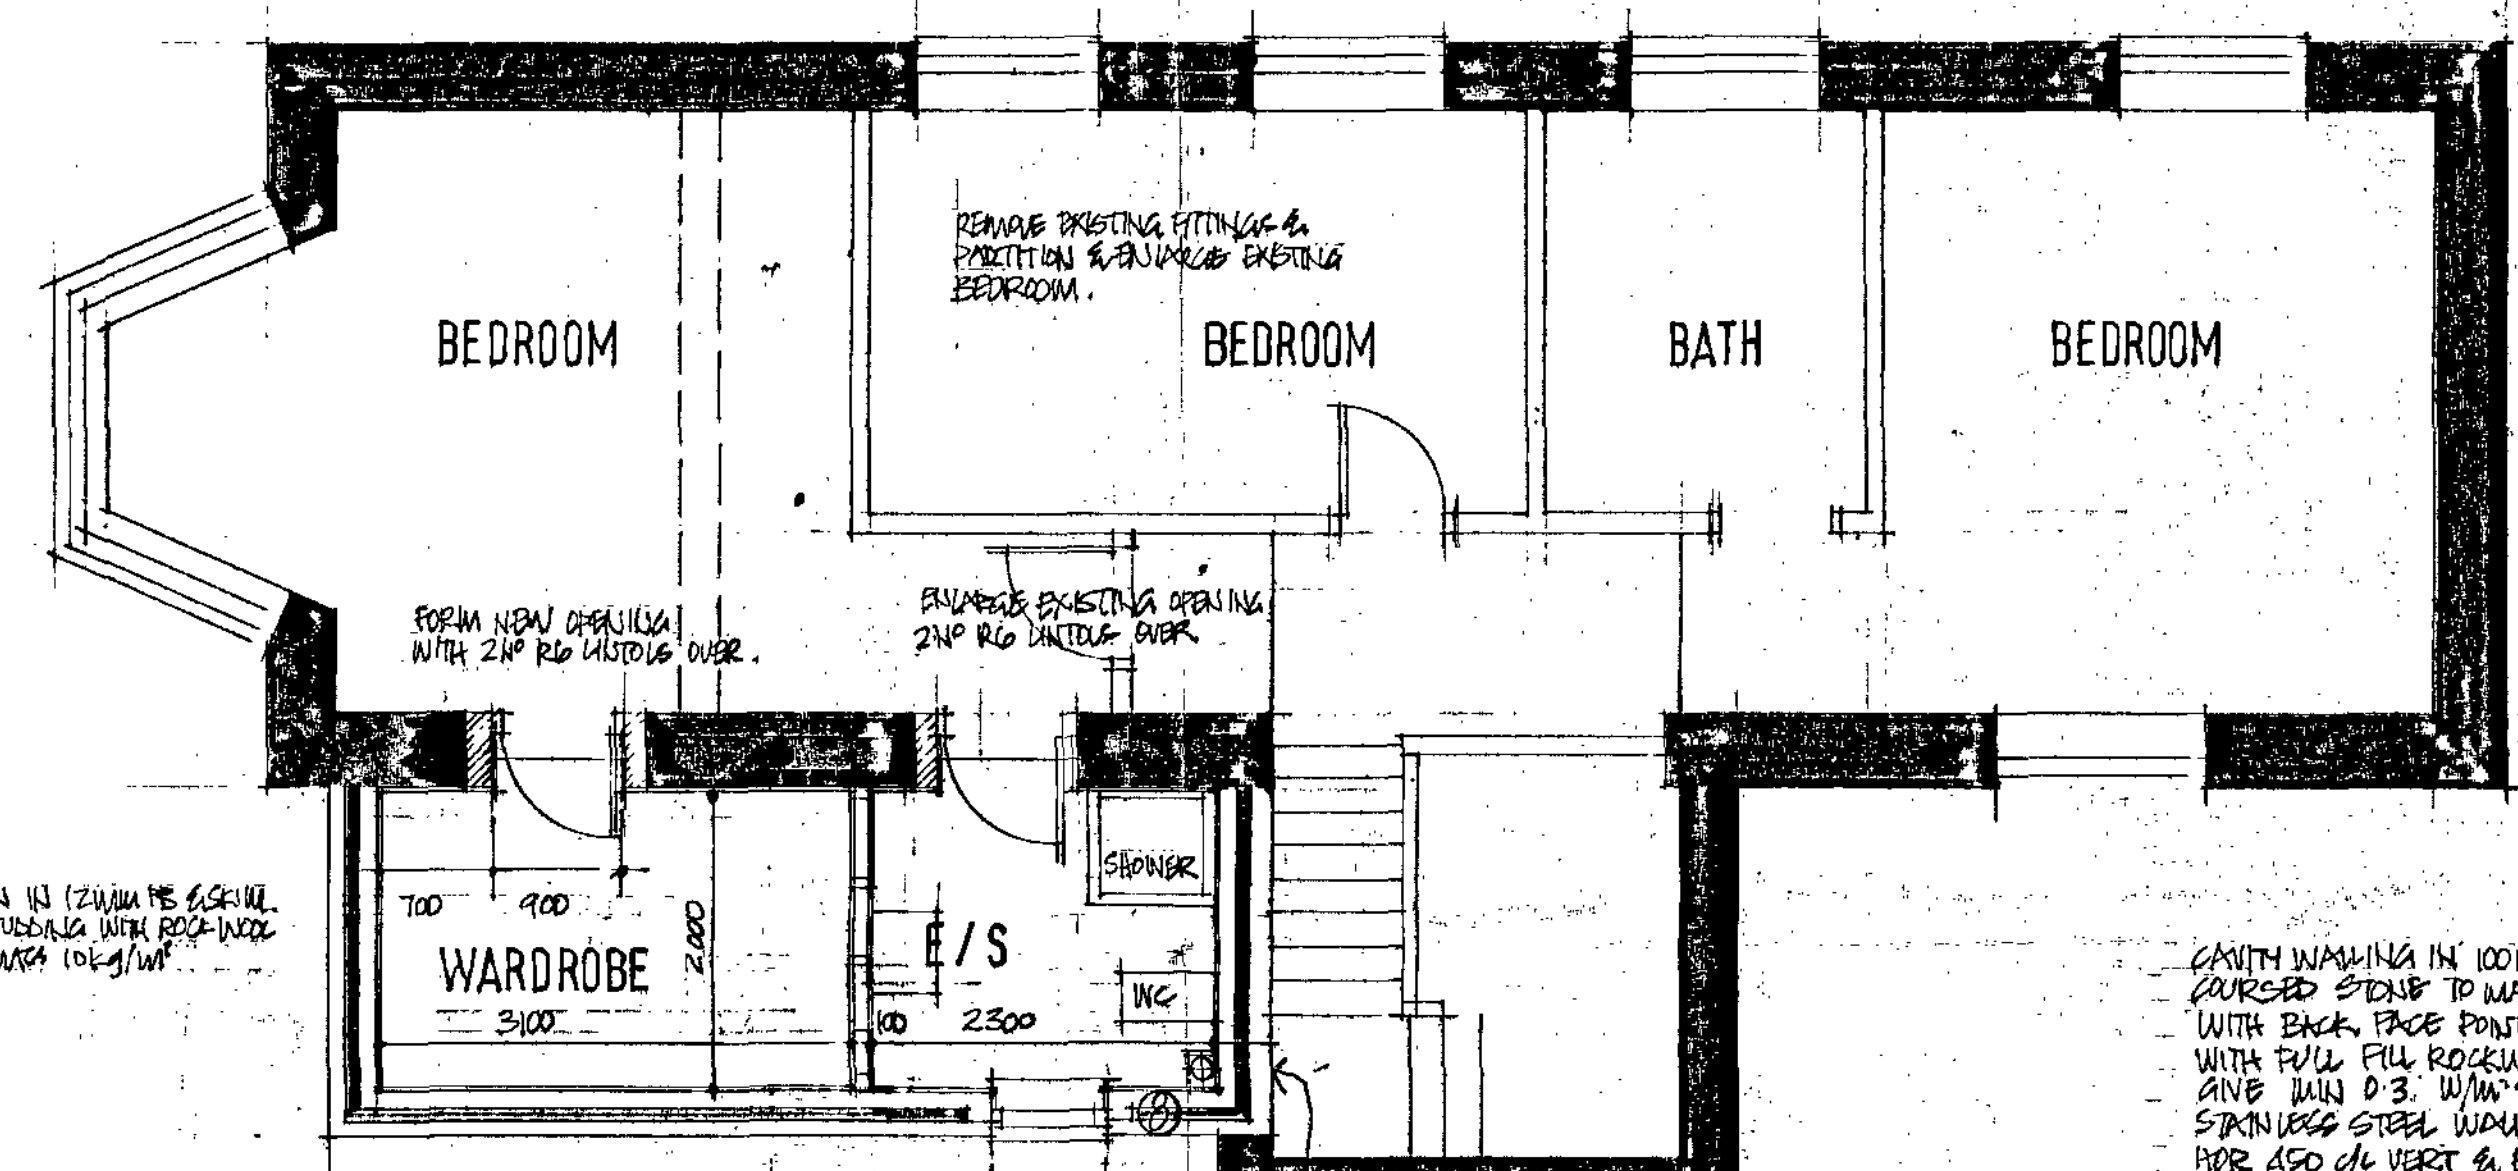


FIRST FLOOR PLAN

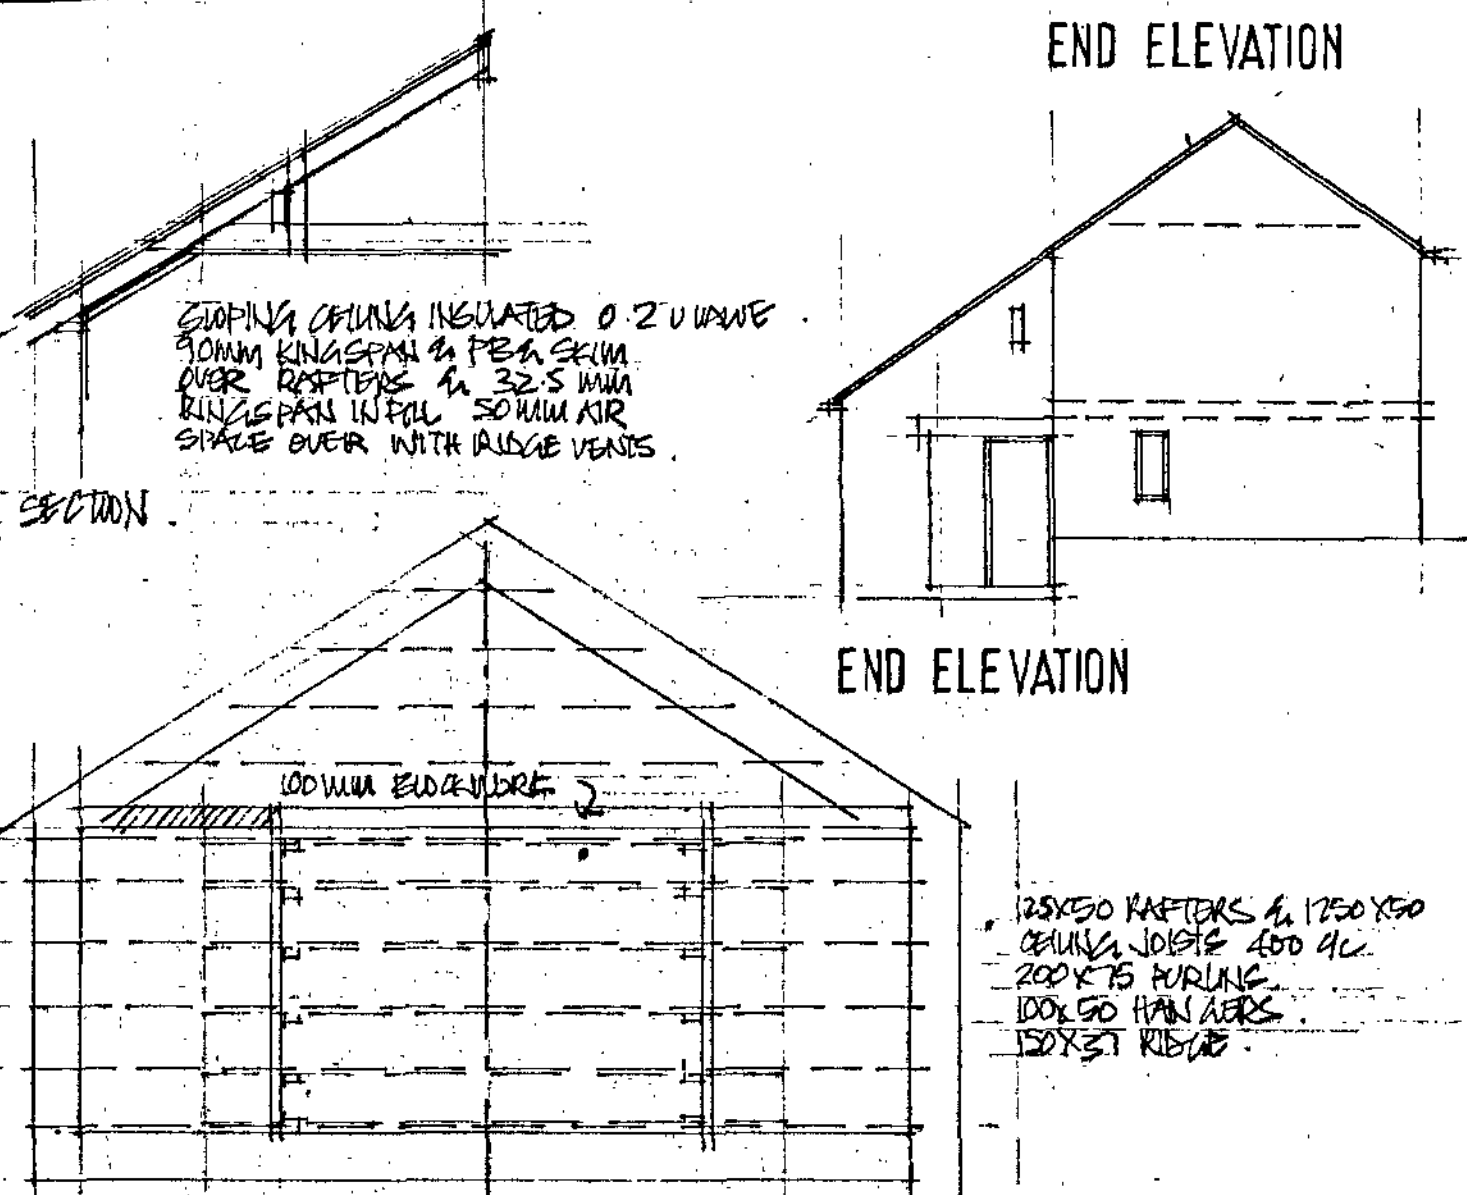


ROOF PLAN

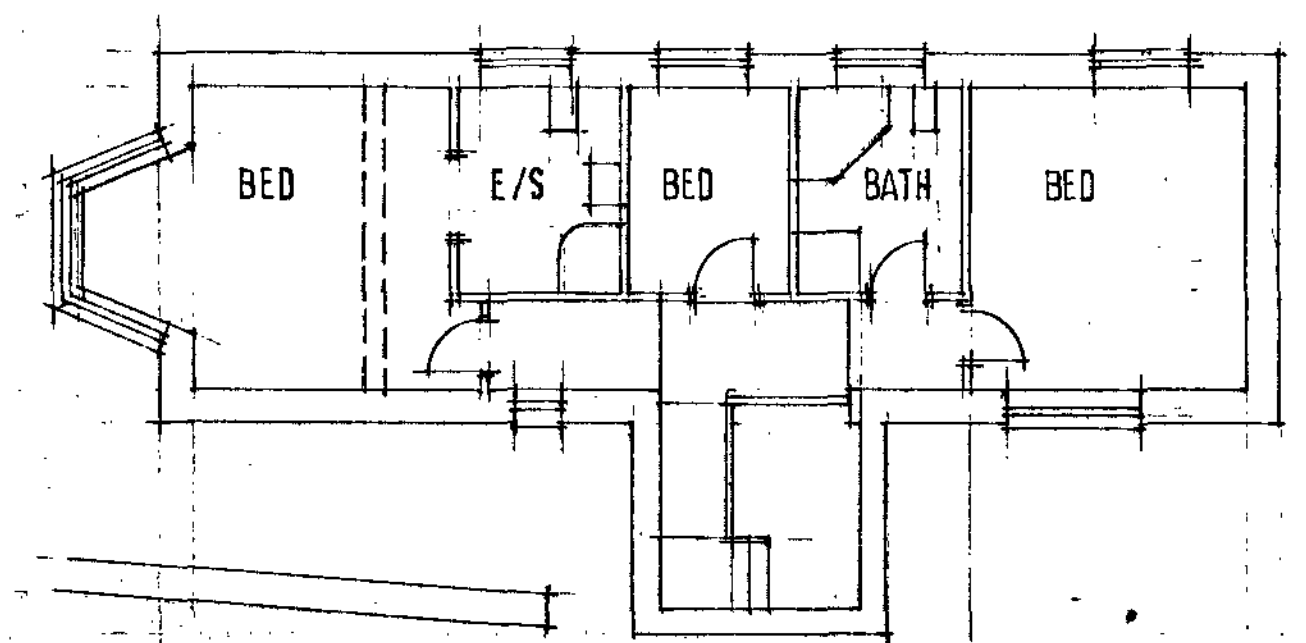


FIRST FLOOR PLAN

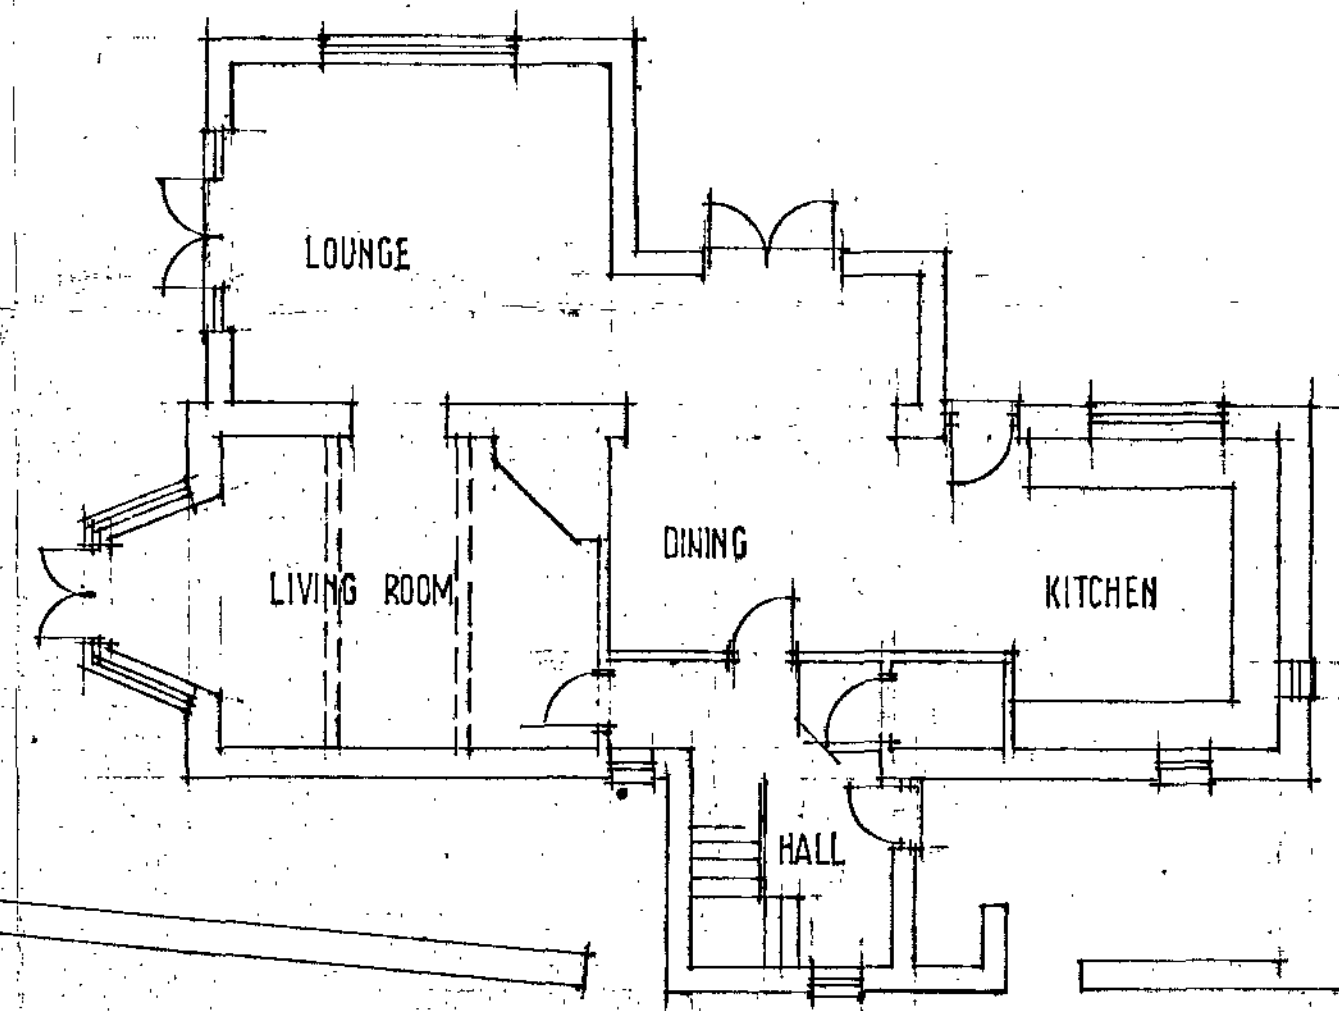


GROUND FLOOR PLAN
EXISTING

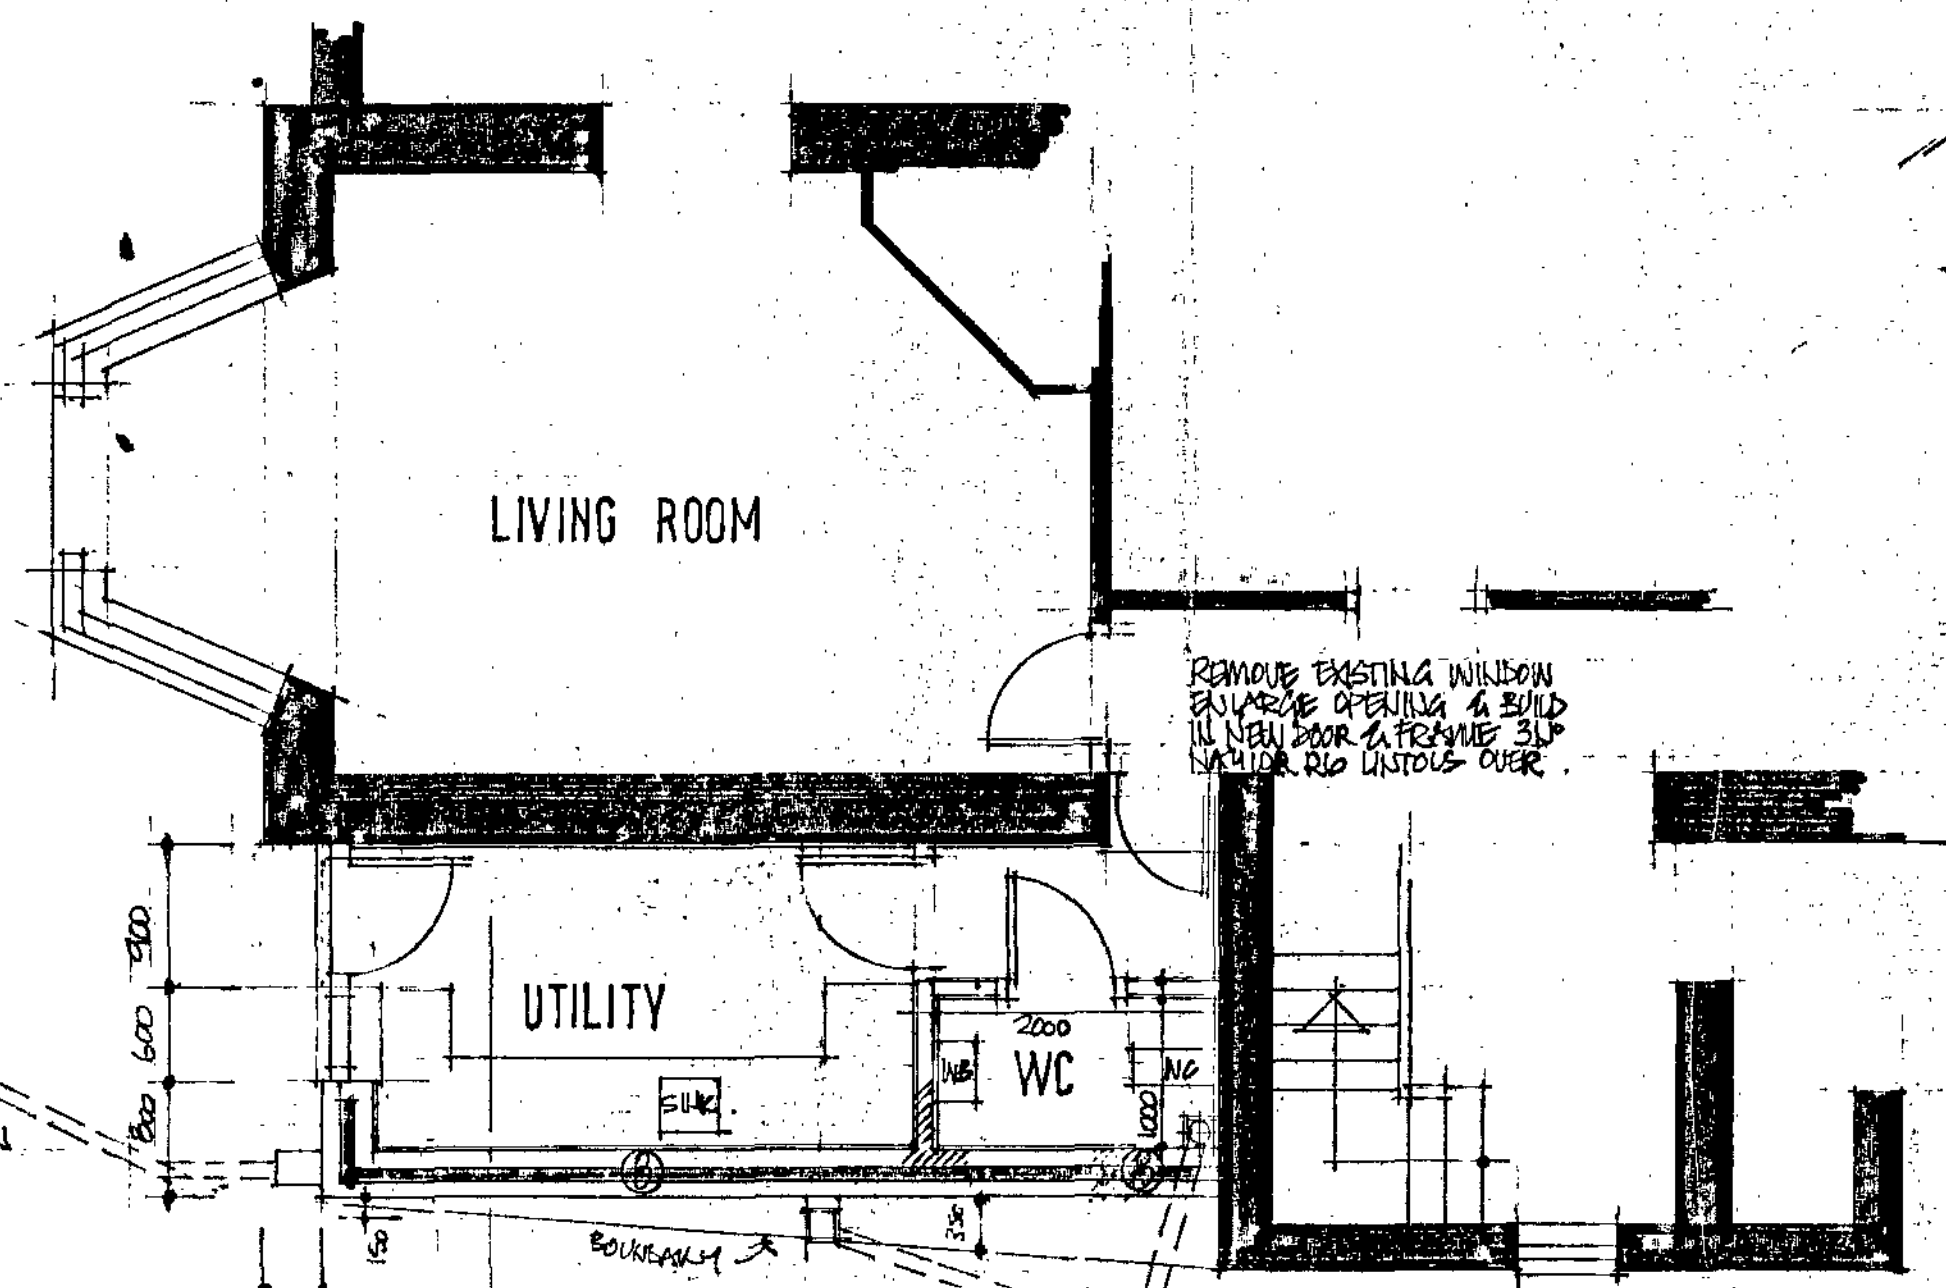

GROUND FLOOR PLAN

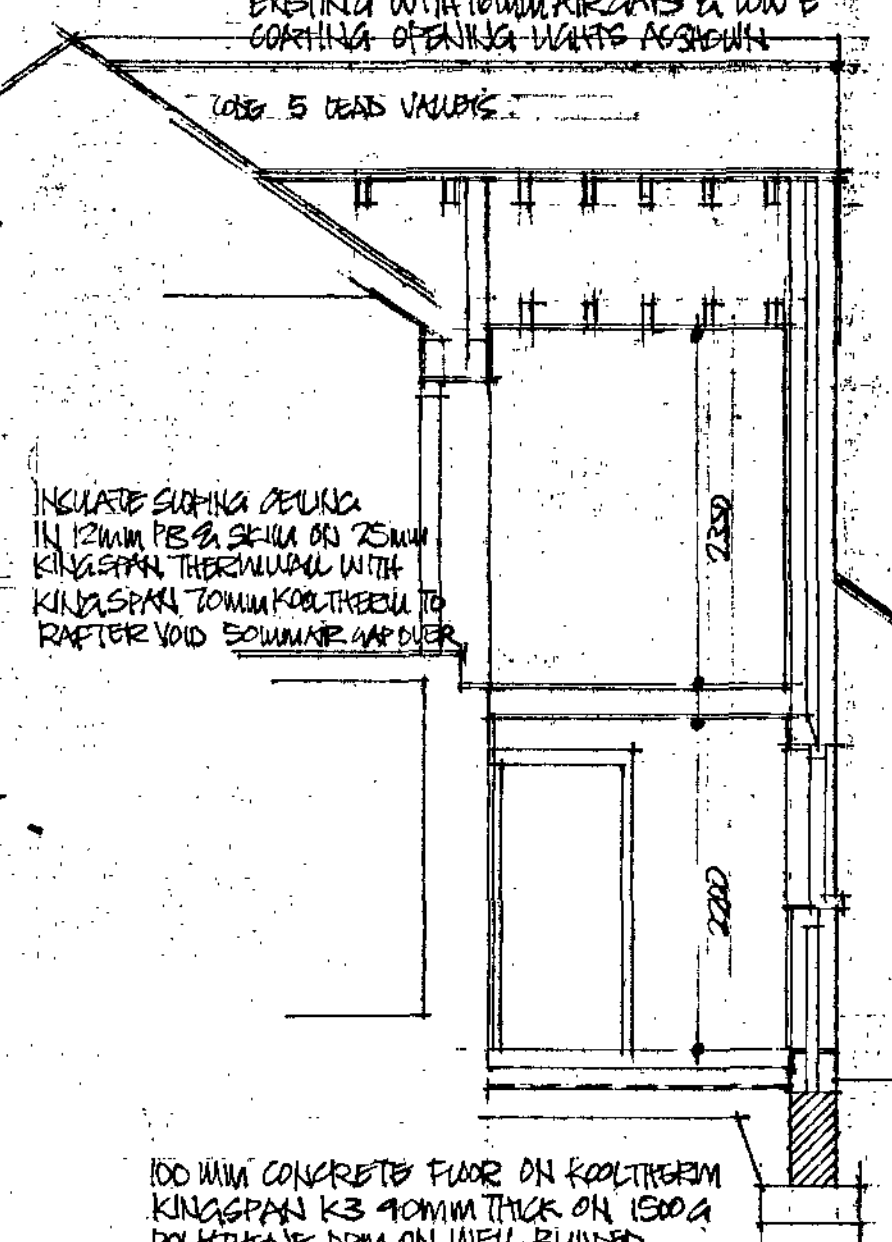

SECTION A-A

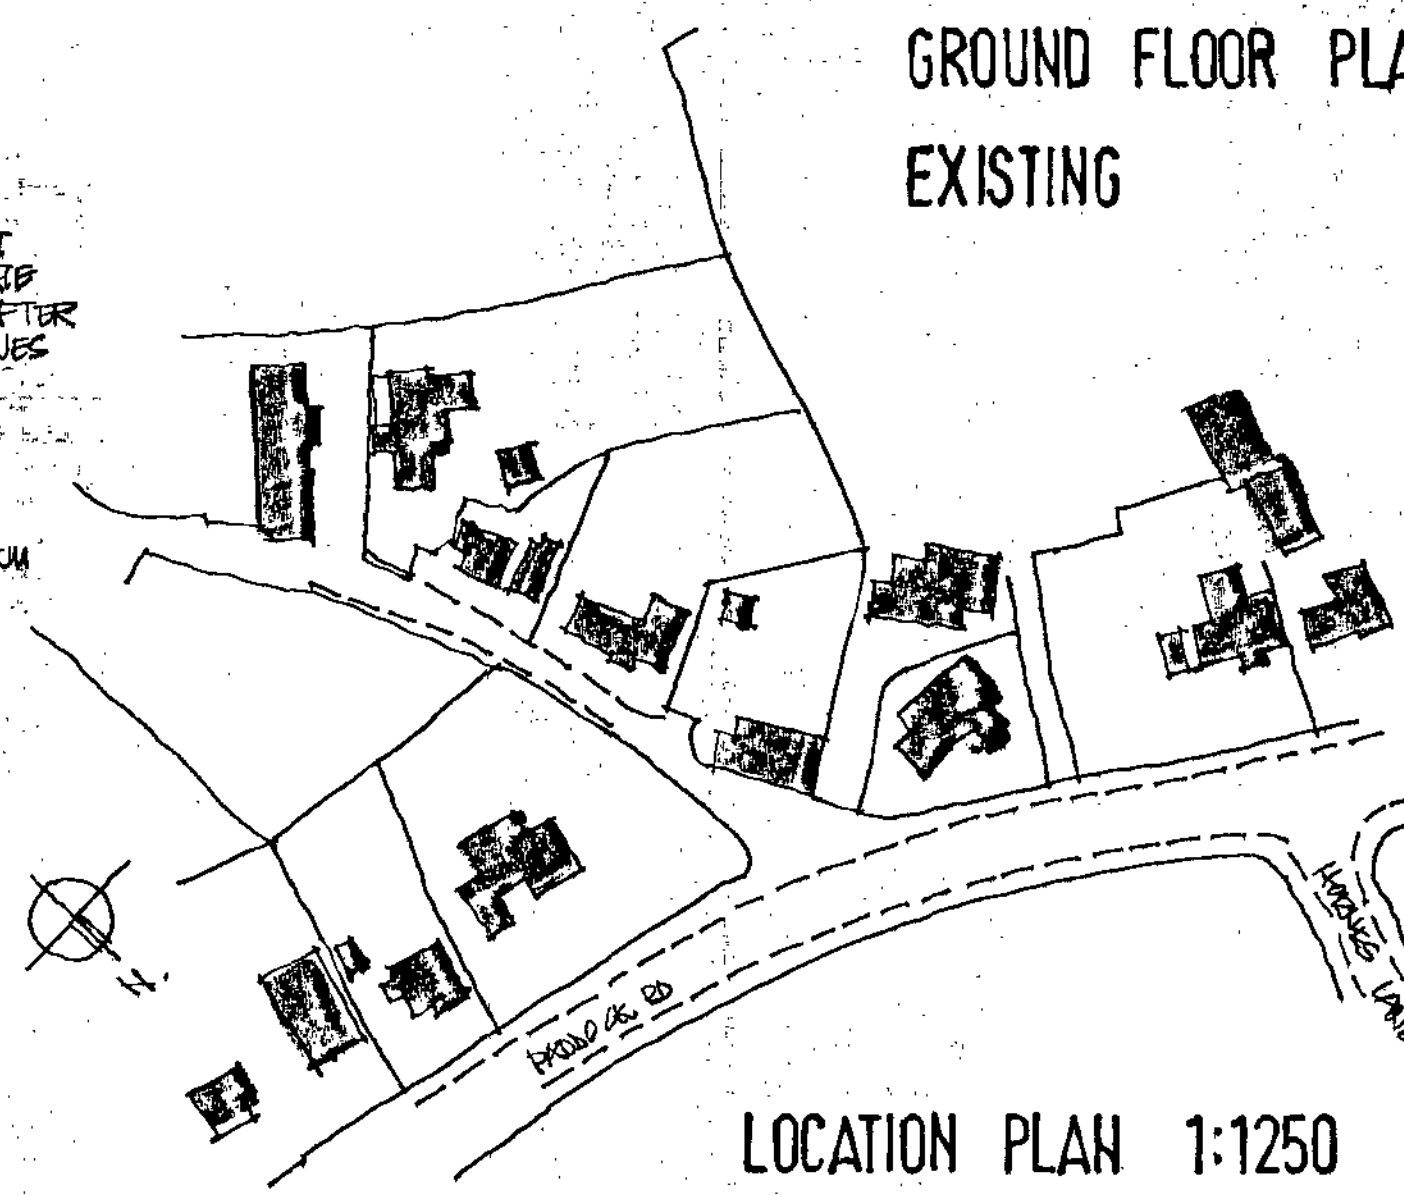

LOCATION PLAN 1:1250

Client	Revision	Date
MR & MRS G WILD		21.3.08

MR & MRS G WILD

Project
PEAR TREE COTTAGE
OFF PADDOCK RD
STAINCROSS

EXISTING & PROPOSED

Scale: 1:100 1:50 Drawn: SL
Date: JAN 08 Drawing No: N/15 A

BDS
BUILDING DESIGN SERVICES
15 Hunters Avenue Barnsley S70 6PL
Tel: 01226 753224

Barnsley Metropolitan Borough Council
17 APR 2008
Corporate Mail Room