

Notes:

PLANNING DRAWINGS - THIS DRAWING SHOULD NOT BE USED FOR ANY OTHER PURPOSES THAN THAT SPECIFIED HERE

COPYRIGHT - THIS DRAWING MAY NOT BE REPRODUCED OR MODIFIED IN WHOLE OR PART BY ANY PERSON OR ORGANISATION WITHOUT THE ARCHITECTS CONSENT. ISUING COPIES TO THIRD PARTIES MAY NOT BE DONE WITHOUT THE ARCHITECTS CONSENT

Revision: --

Revision List:

0 5m

MATERIALS - EXISTING
Walls - Brick
Roof - Concrete tiles
Windows/ Doors - PVCu
No fascias
Gutters - PVCu black

Project/ Client: 4 Millcroft / Painten

Drawing Title: Elevations - Existing

Drawing Number: 2122/TP/004

Scale at A3: 1:100


Date: July 21



North Elevation



West Elevation

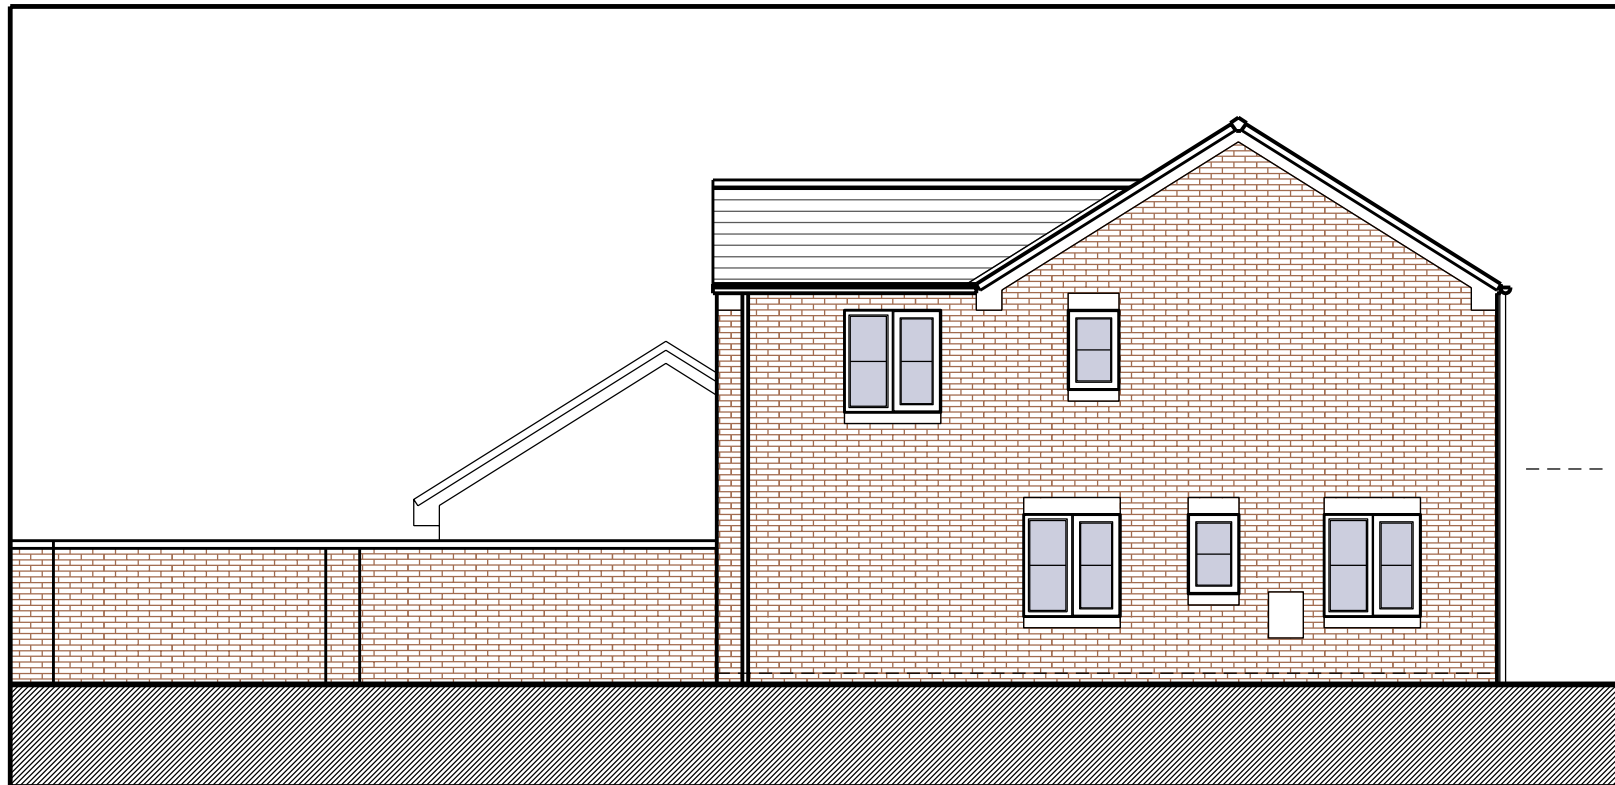

South Elevation